


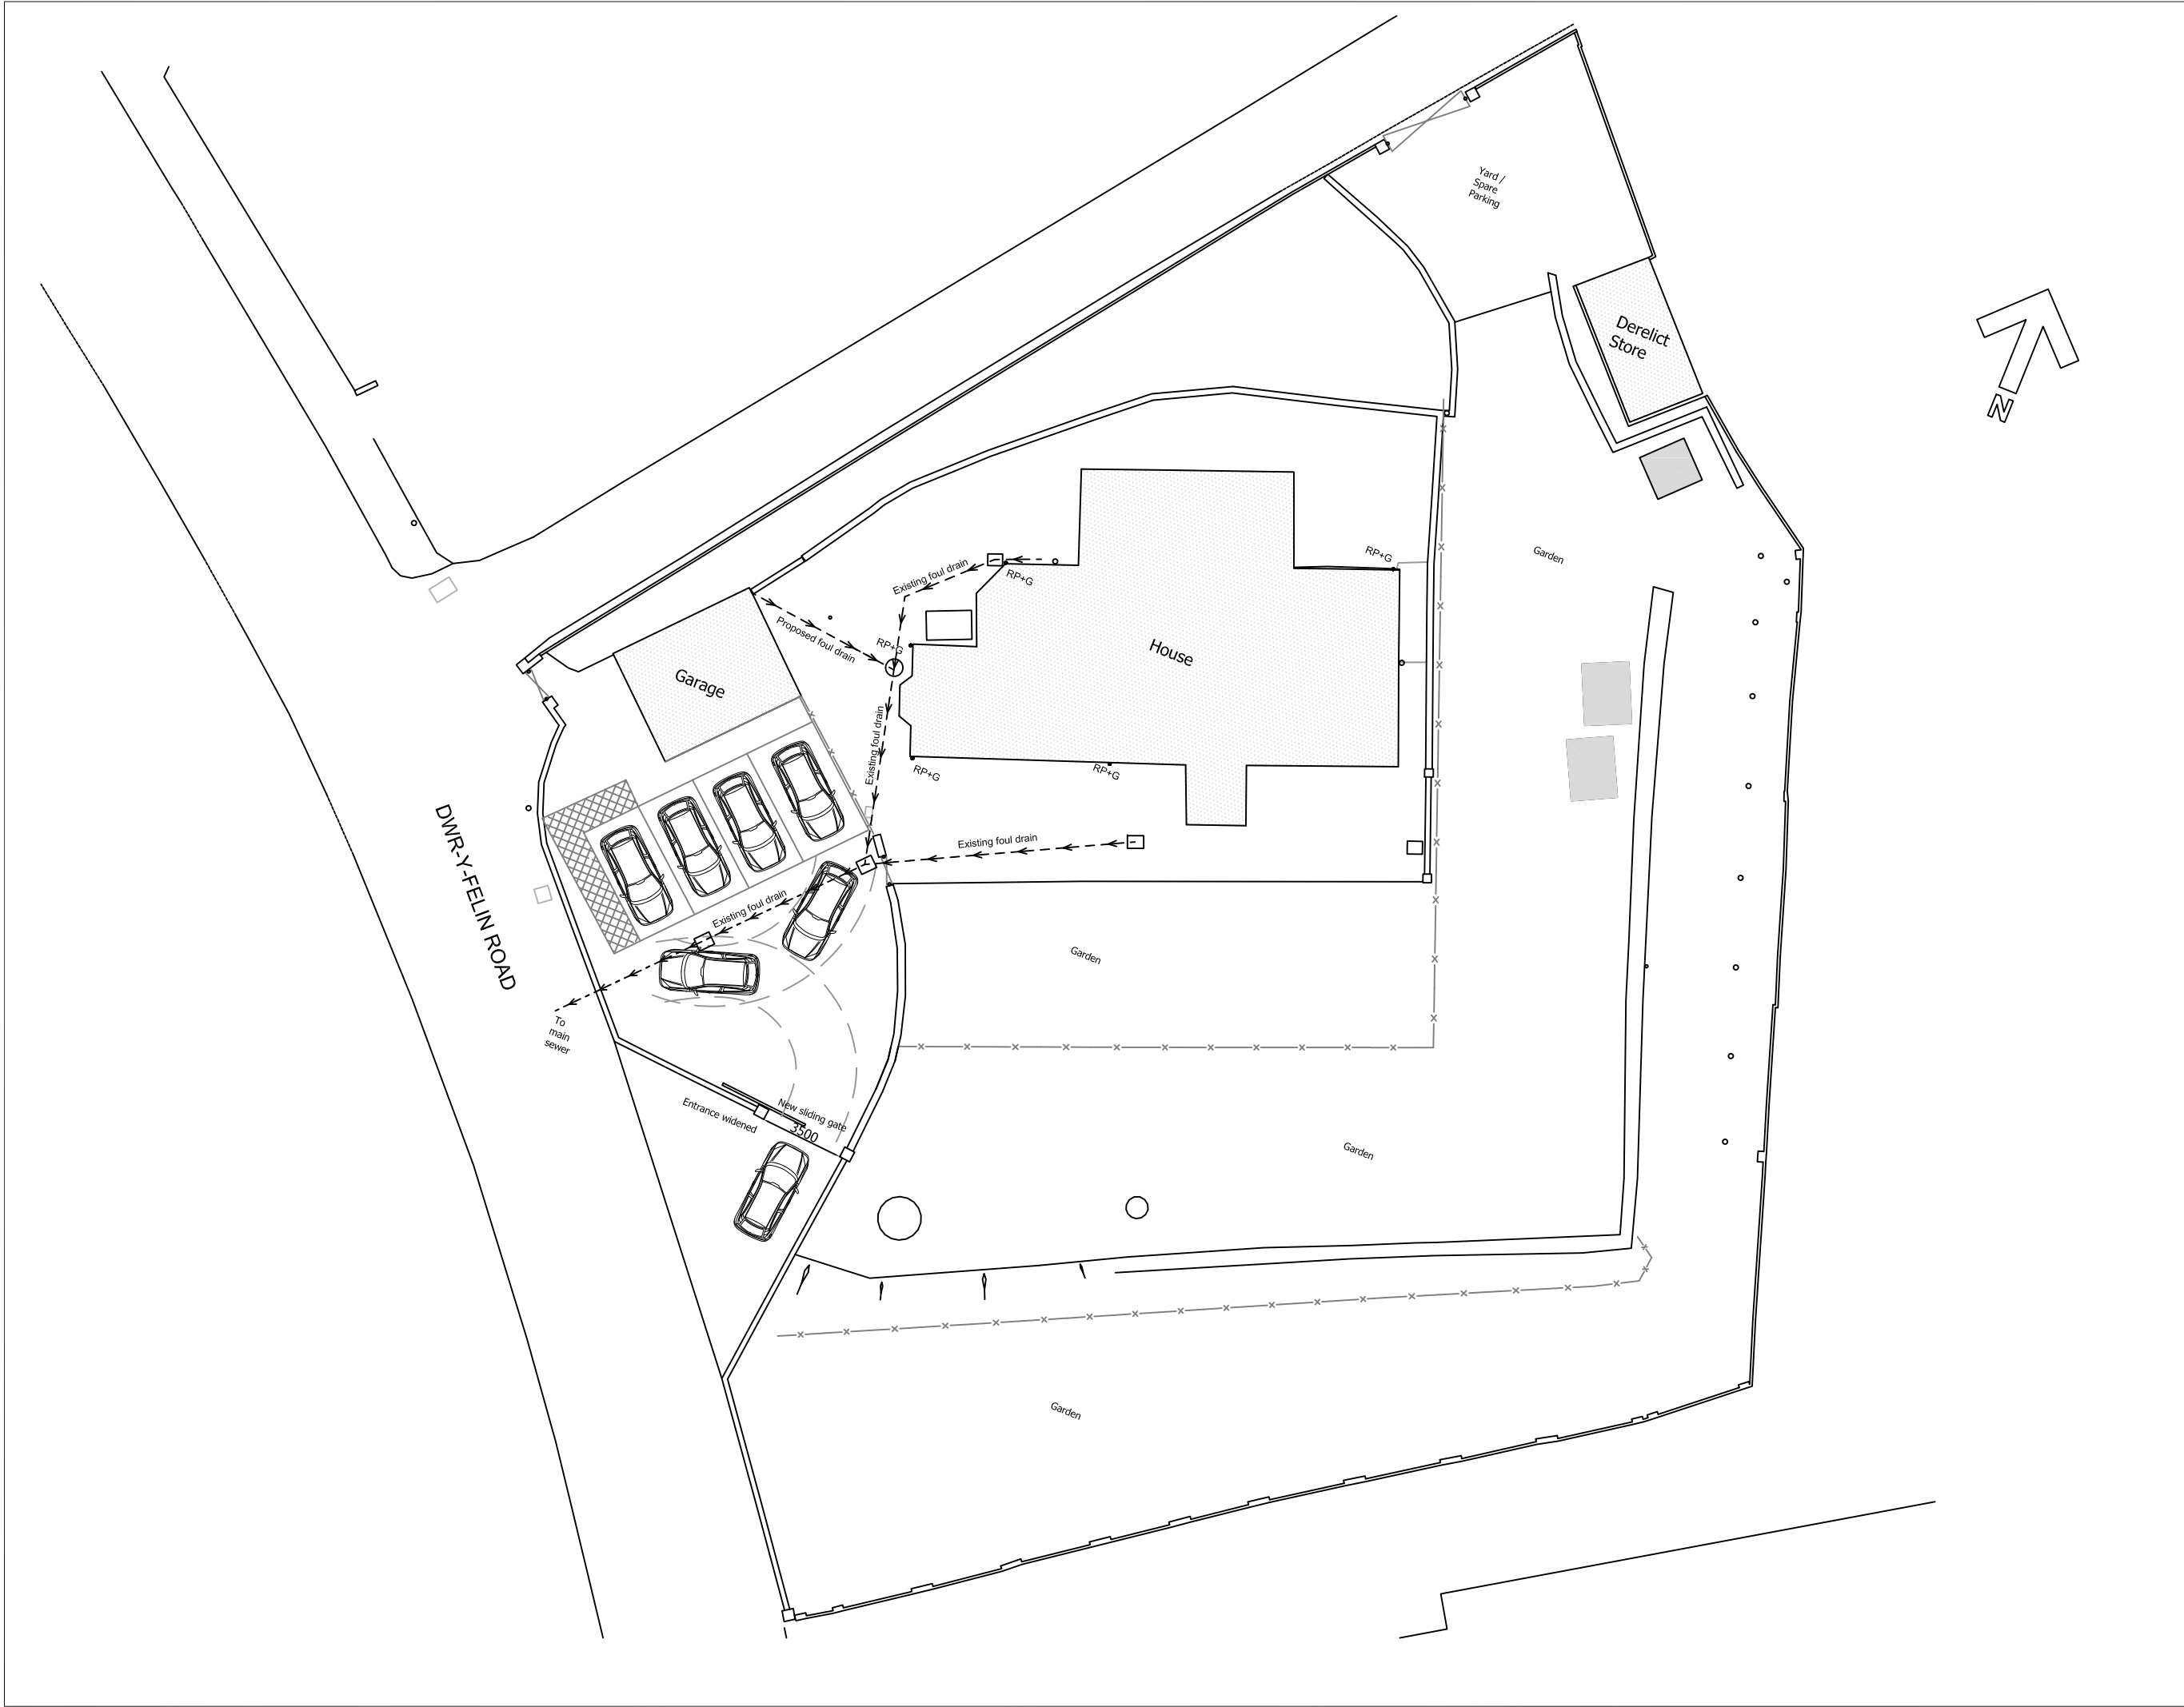

Copyright BK
Do not scale this drawing, use figured dimensions only.

Rev	Date	Comments
-----	------	----------



Bruton Knowles
Oddfellows House
19 Newport Road
Cardiff
CF24 0AA
Tel: 02920 028800
Web: www.brutonknowles.co.uk

CLIENT
Unified Property Services Ltd
The Maltings
Cardiff

JOB TITLE
Proposed Garage Conversion
Caewern Lodge
Dwr-Y-Felin Road
Neath

DRAWING TITLE
Site Plan

SCALE	1:250 @ A3	Setup Size	A3
DRAWN	AJ		
DATE	July 2020		
DRAWING NUMBER	BS/S27611/P02	Rev	Rev