


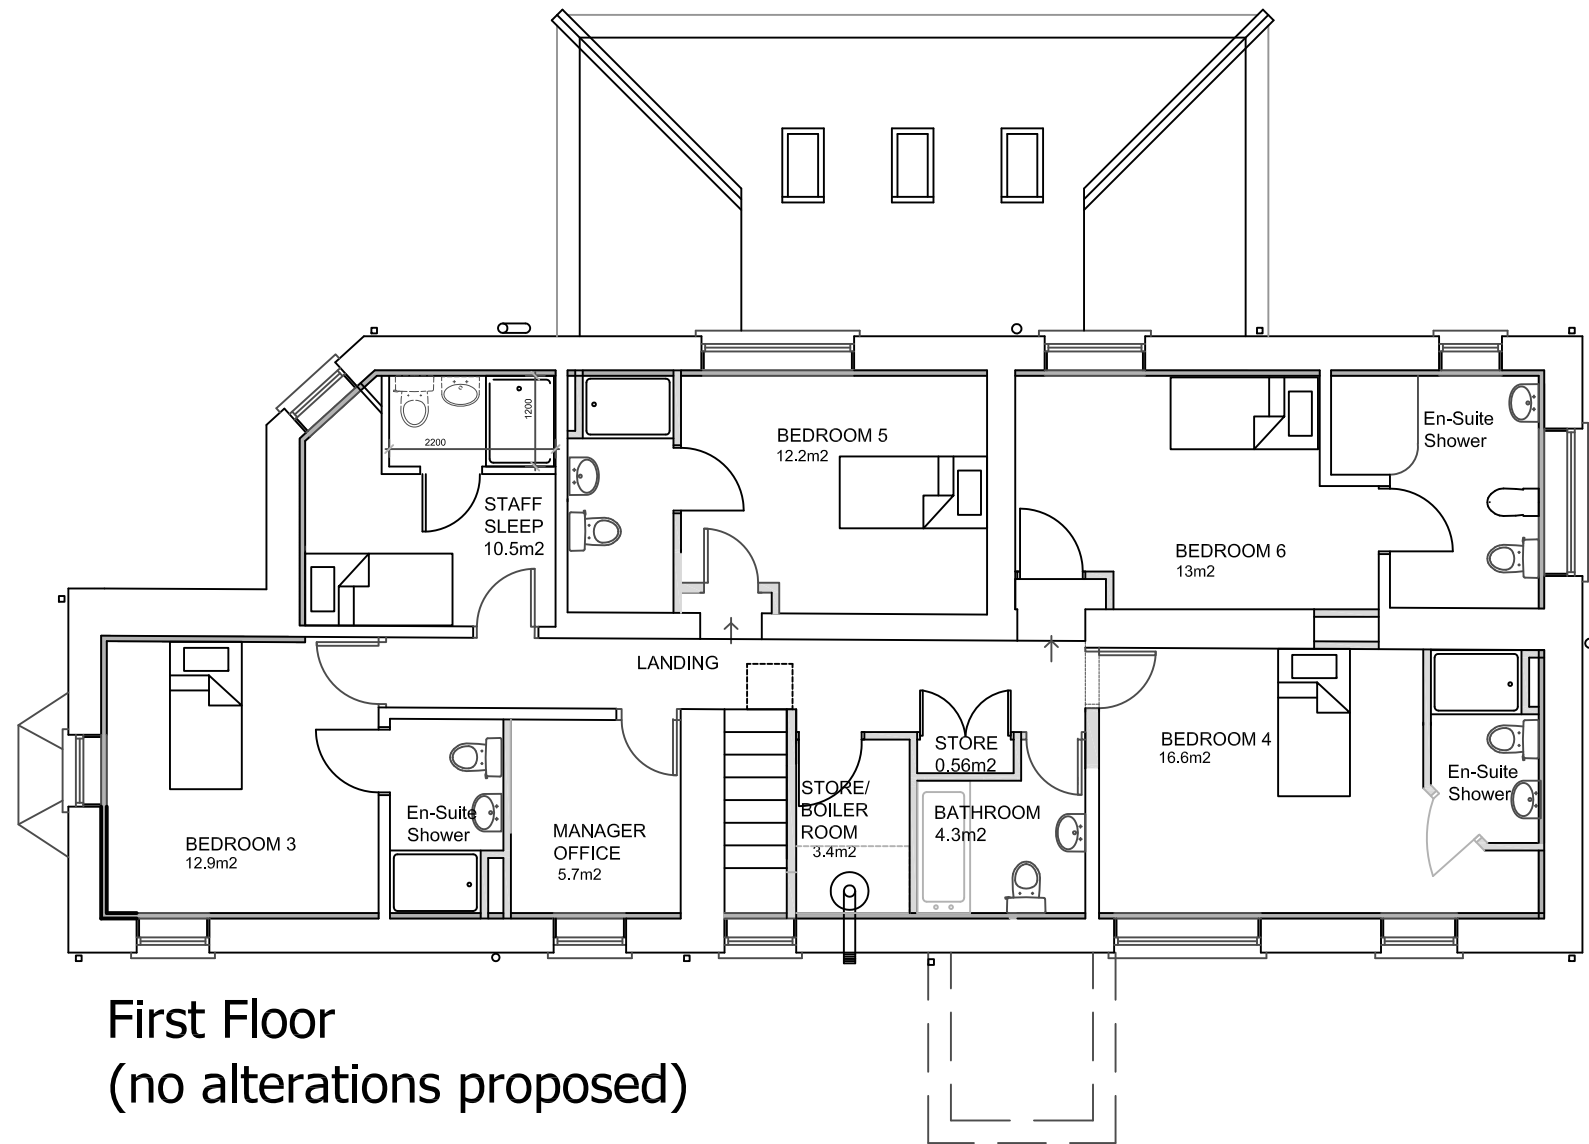

First Floor
(no alterations proposed)



Rear North Elevation (1:250)




Front South Elevation (1:250)



East Side Elevation (1:250)



West Side Elevation (1:250)
(Facing Garage)

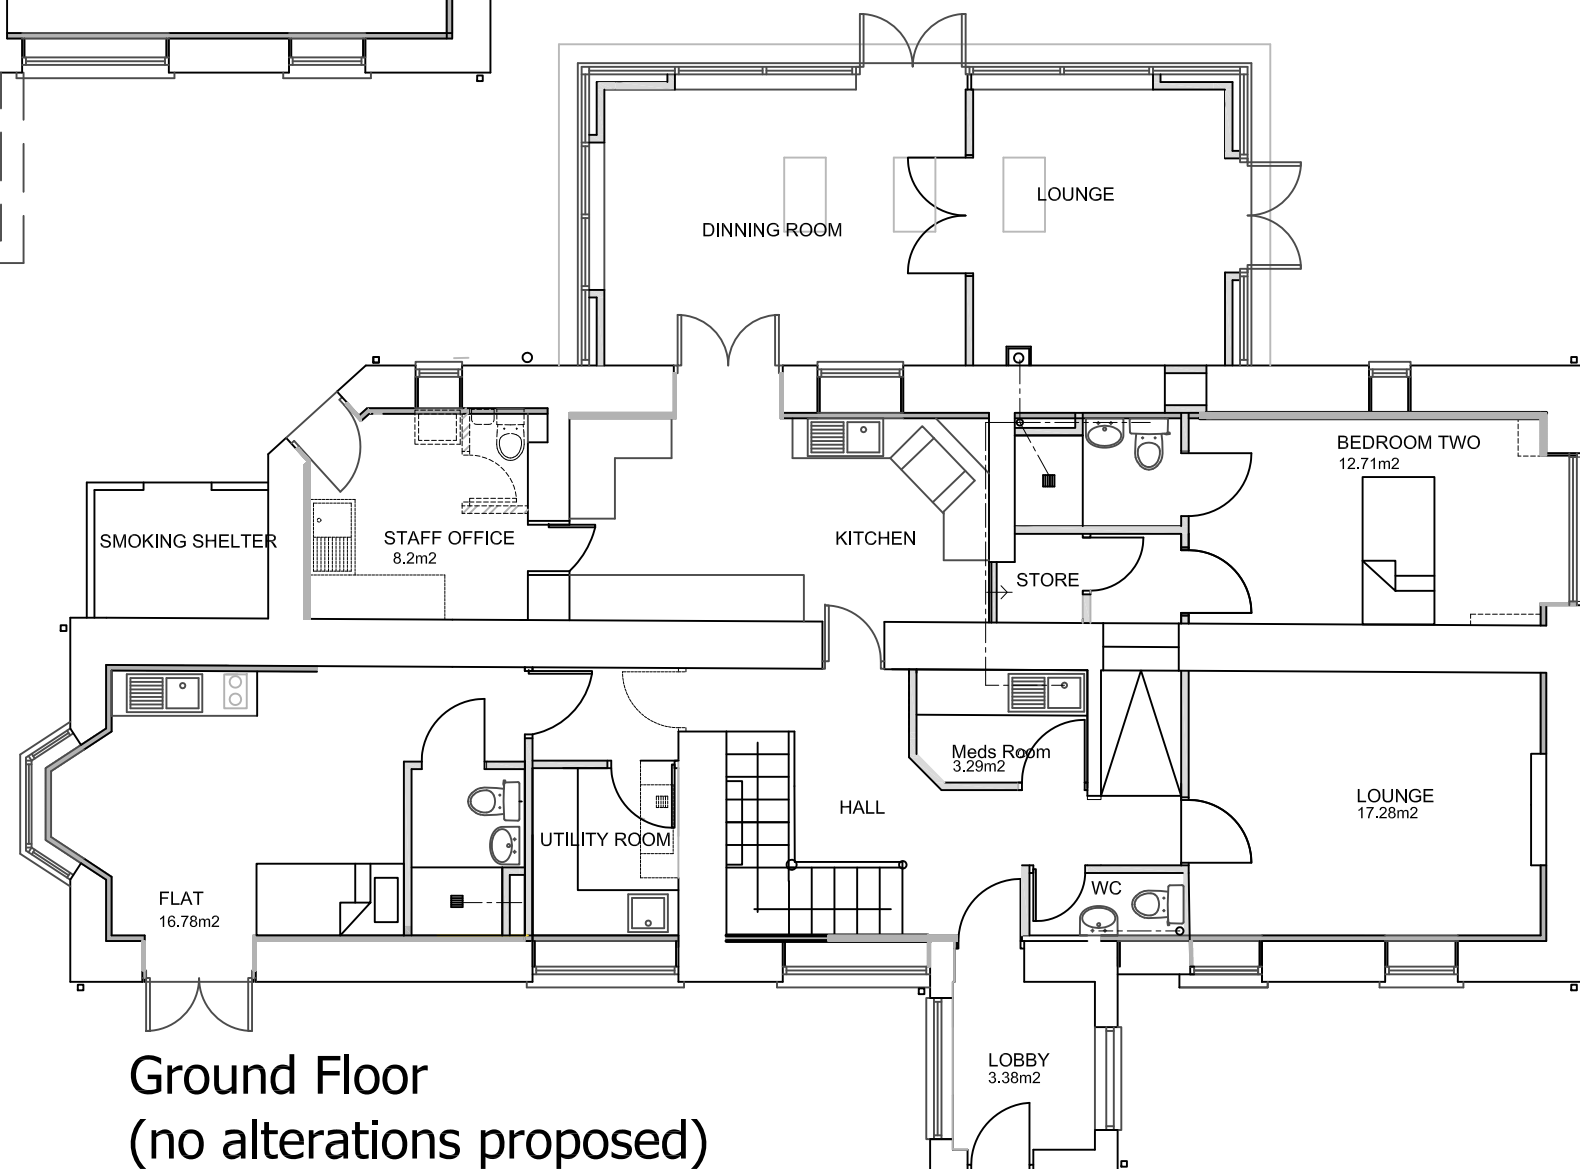

Ground Floor
(no alterations proposed)

Rev	Date	Comments
-----	------	----------



Bruton Knowles
Odfellows House
19 Newport Road
Cardiff
CF24 0AA
Tel: 02920 028800
Web: www.brutonknowles.co.uk

CLIENT
Unified Property Services Ltd
The Maltings
Cardiff

JOB TITLE
Proposed Garage Conversion
Caewern Lodge
Dwr-Y-Felin Road
Neath

DRAWING TITLE
As Existing House Plans
and Elevations

SCALE	1:100 @ A3	Setup Size	A3
DRAWN	AJ		
DATE	July 2020		
DRAWING NUMBER	BS/527611/P03	Rev	