


N

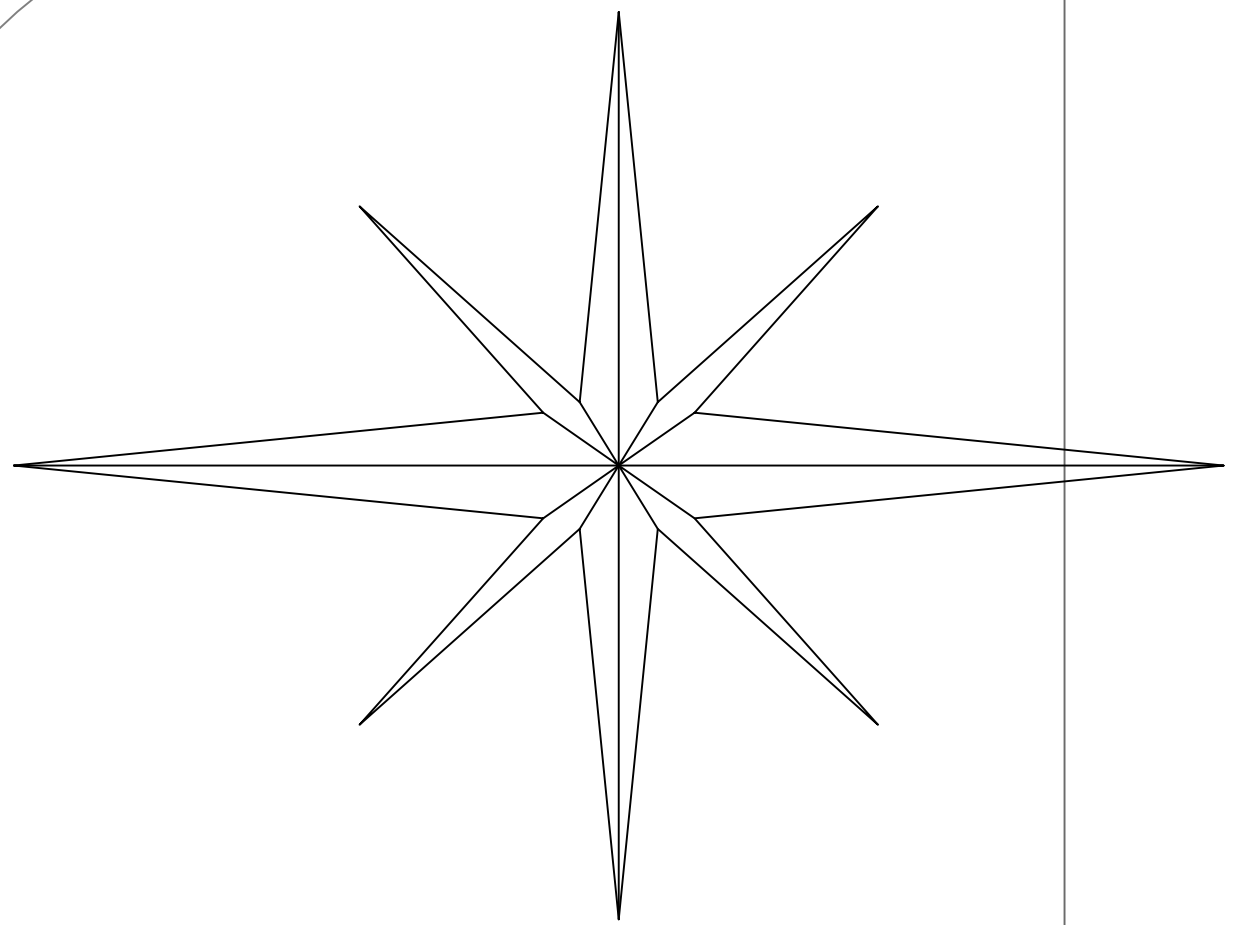


VILLIERS STREET
6.4m

Llansawel

8

13 Proposed Floor/Site Plan
Scale 1:100

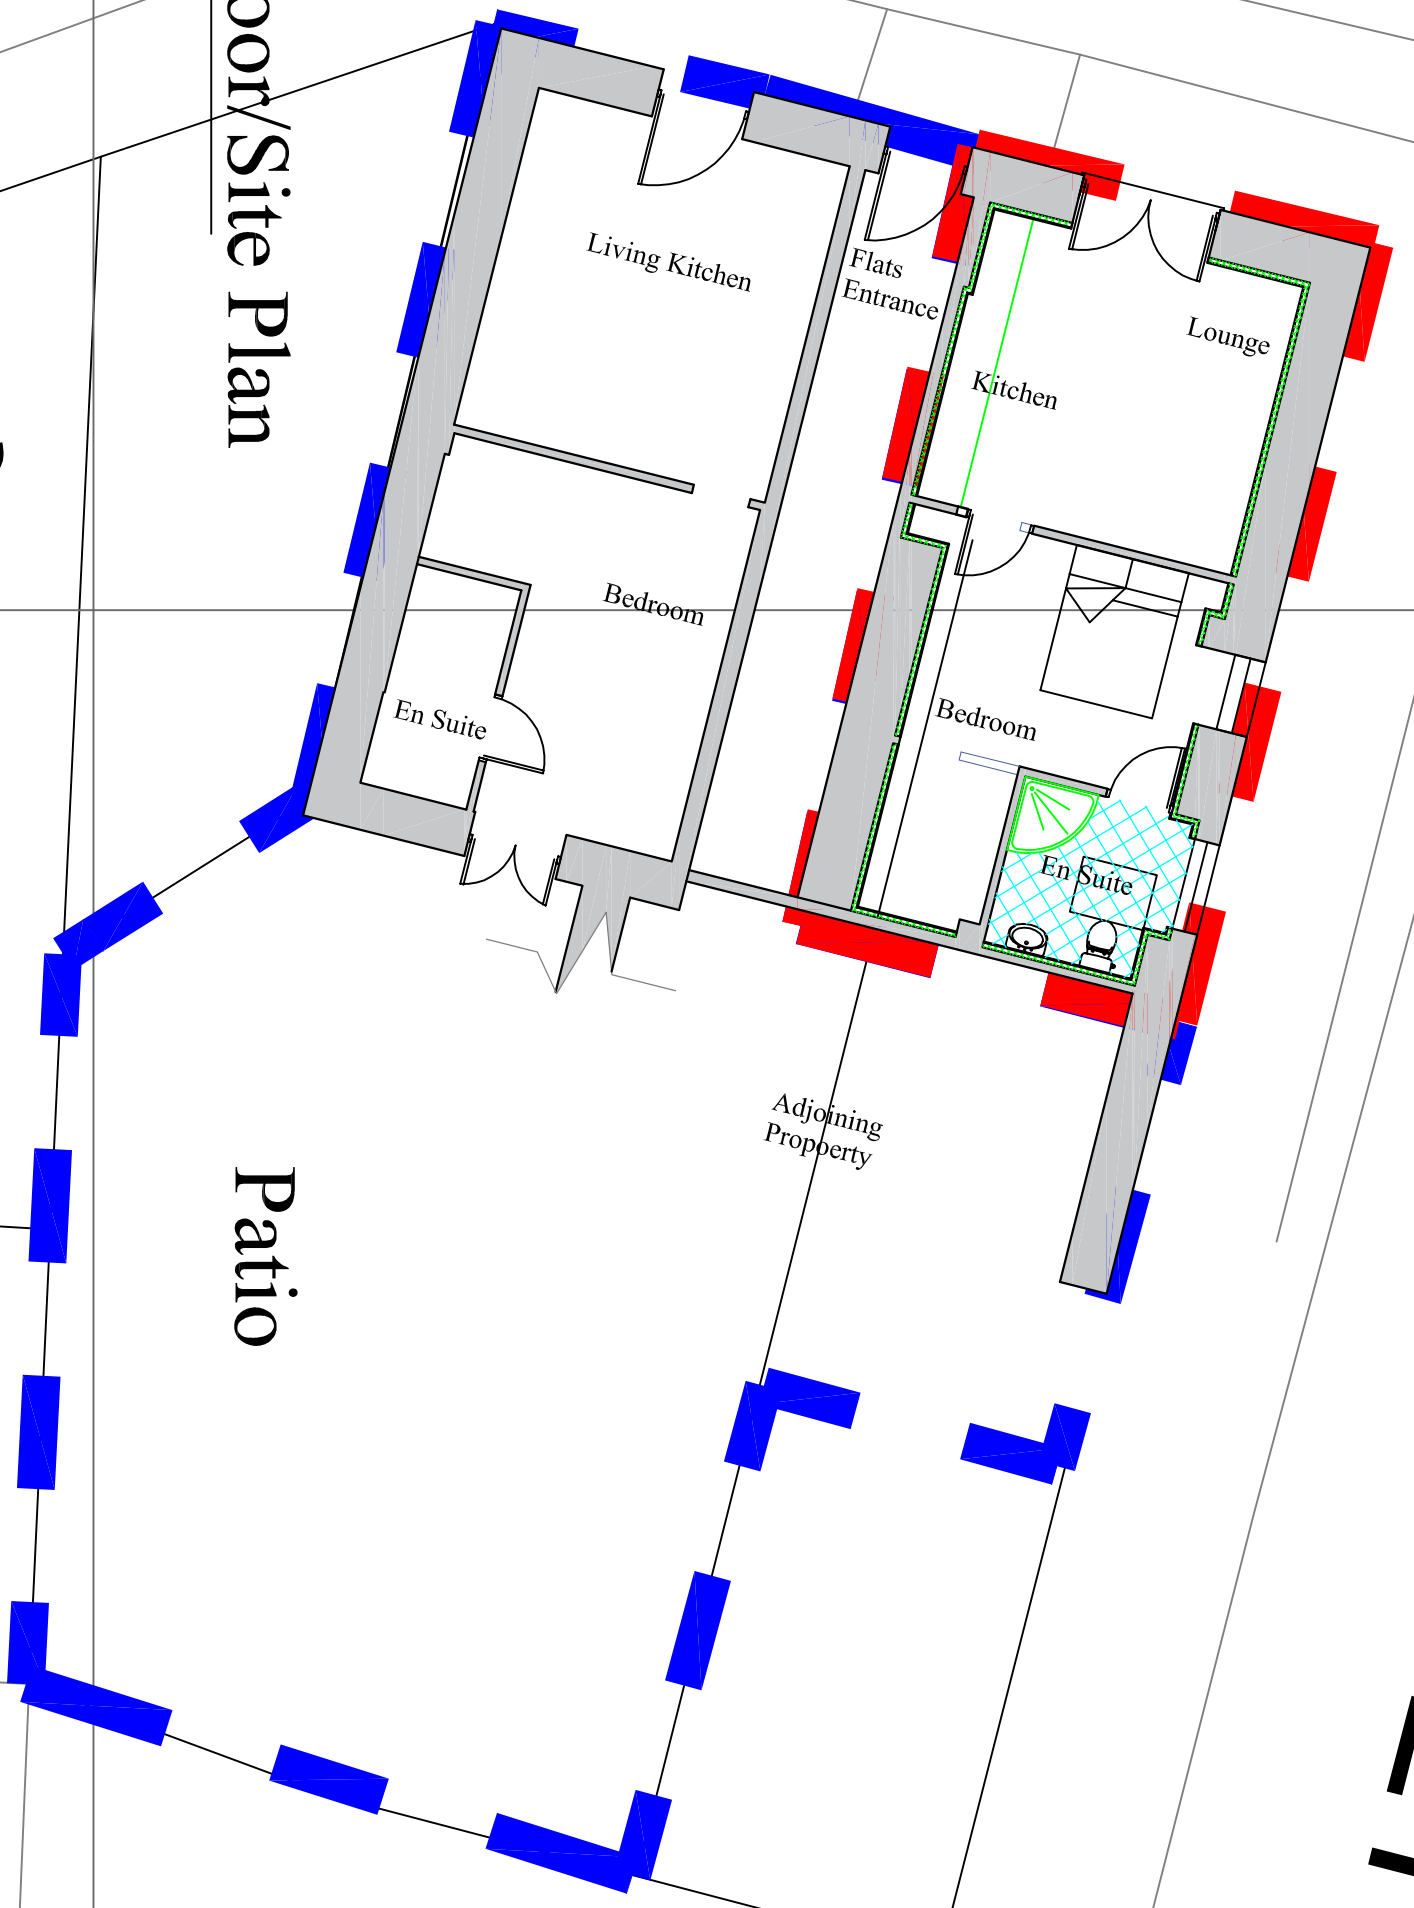


2a 2b

2

1
5

BETHEL STREET

Scale Bar

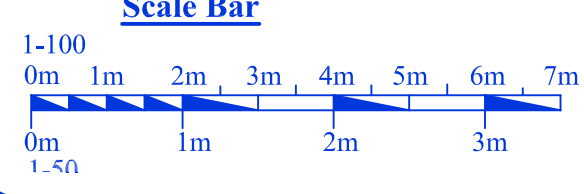

Revisions-

- 1)-Provided greater context
- 2)-

PROJECT
Proposed
Bethel Street
Britton Ferry
Neath Port Talbot
SA11 2HQ

Drawn By:-
Checked By:-
Stage:- To Be Approved

Paper Size A1

Dwg No-
CD982-P02
Scale: 1/100, 1/50.
Issued
30th July 2020

Archi-Tech
STEWART CORBETT
ARCHITECTURAL DESIGN & MANAGEMENT.
Workspace 2, Creative Midden, Bath House, Cardigan,
Telf:0123962402, Mob:07968941849, Email: info@architectwales.com
Archi-Tech is the trading name of Stewart J Corbett Architectural Design & Management

STEWART CORBETT
ARCHITECTURAL DESIGN & MANAGEMENT.
Workspace 2, Creative Midden, Bath House, Cardigan,
Telf:0123962402, Mob:07968941849, Email: info@architectwales.com
Archi-Tech is the trading name of Stewart J Corbett Architectural Design & Management

Cabe LABC
LABORATORY ARCHITECTURAL BUILDING CONSULTANCY

CIOB
THE CHARTERED INSTITUTE OF BUILDING