




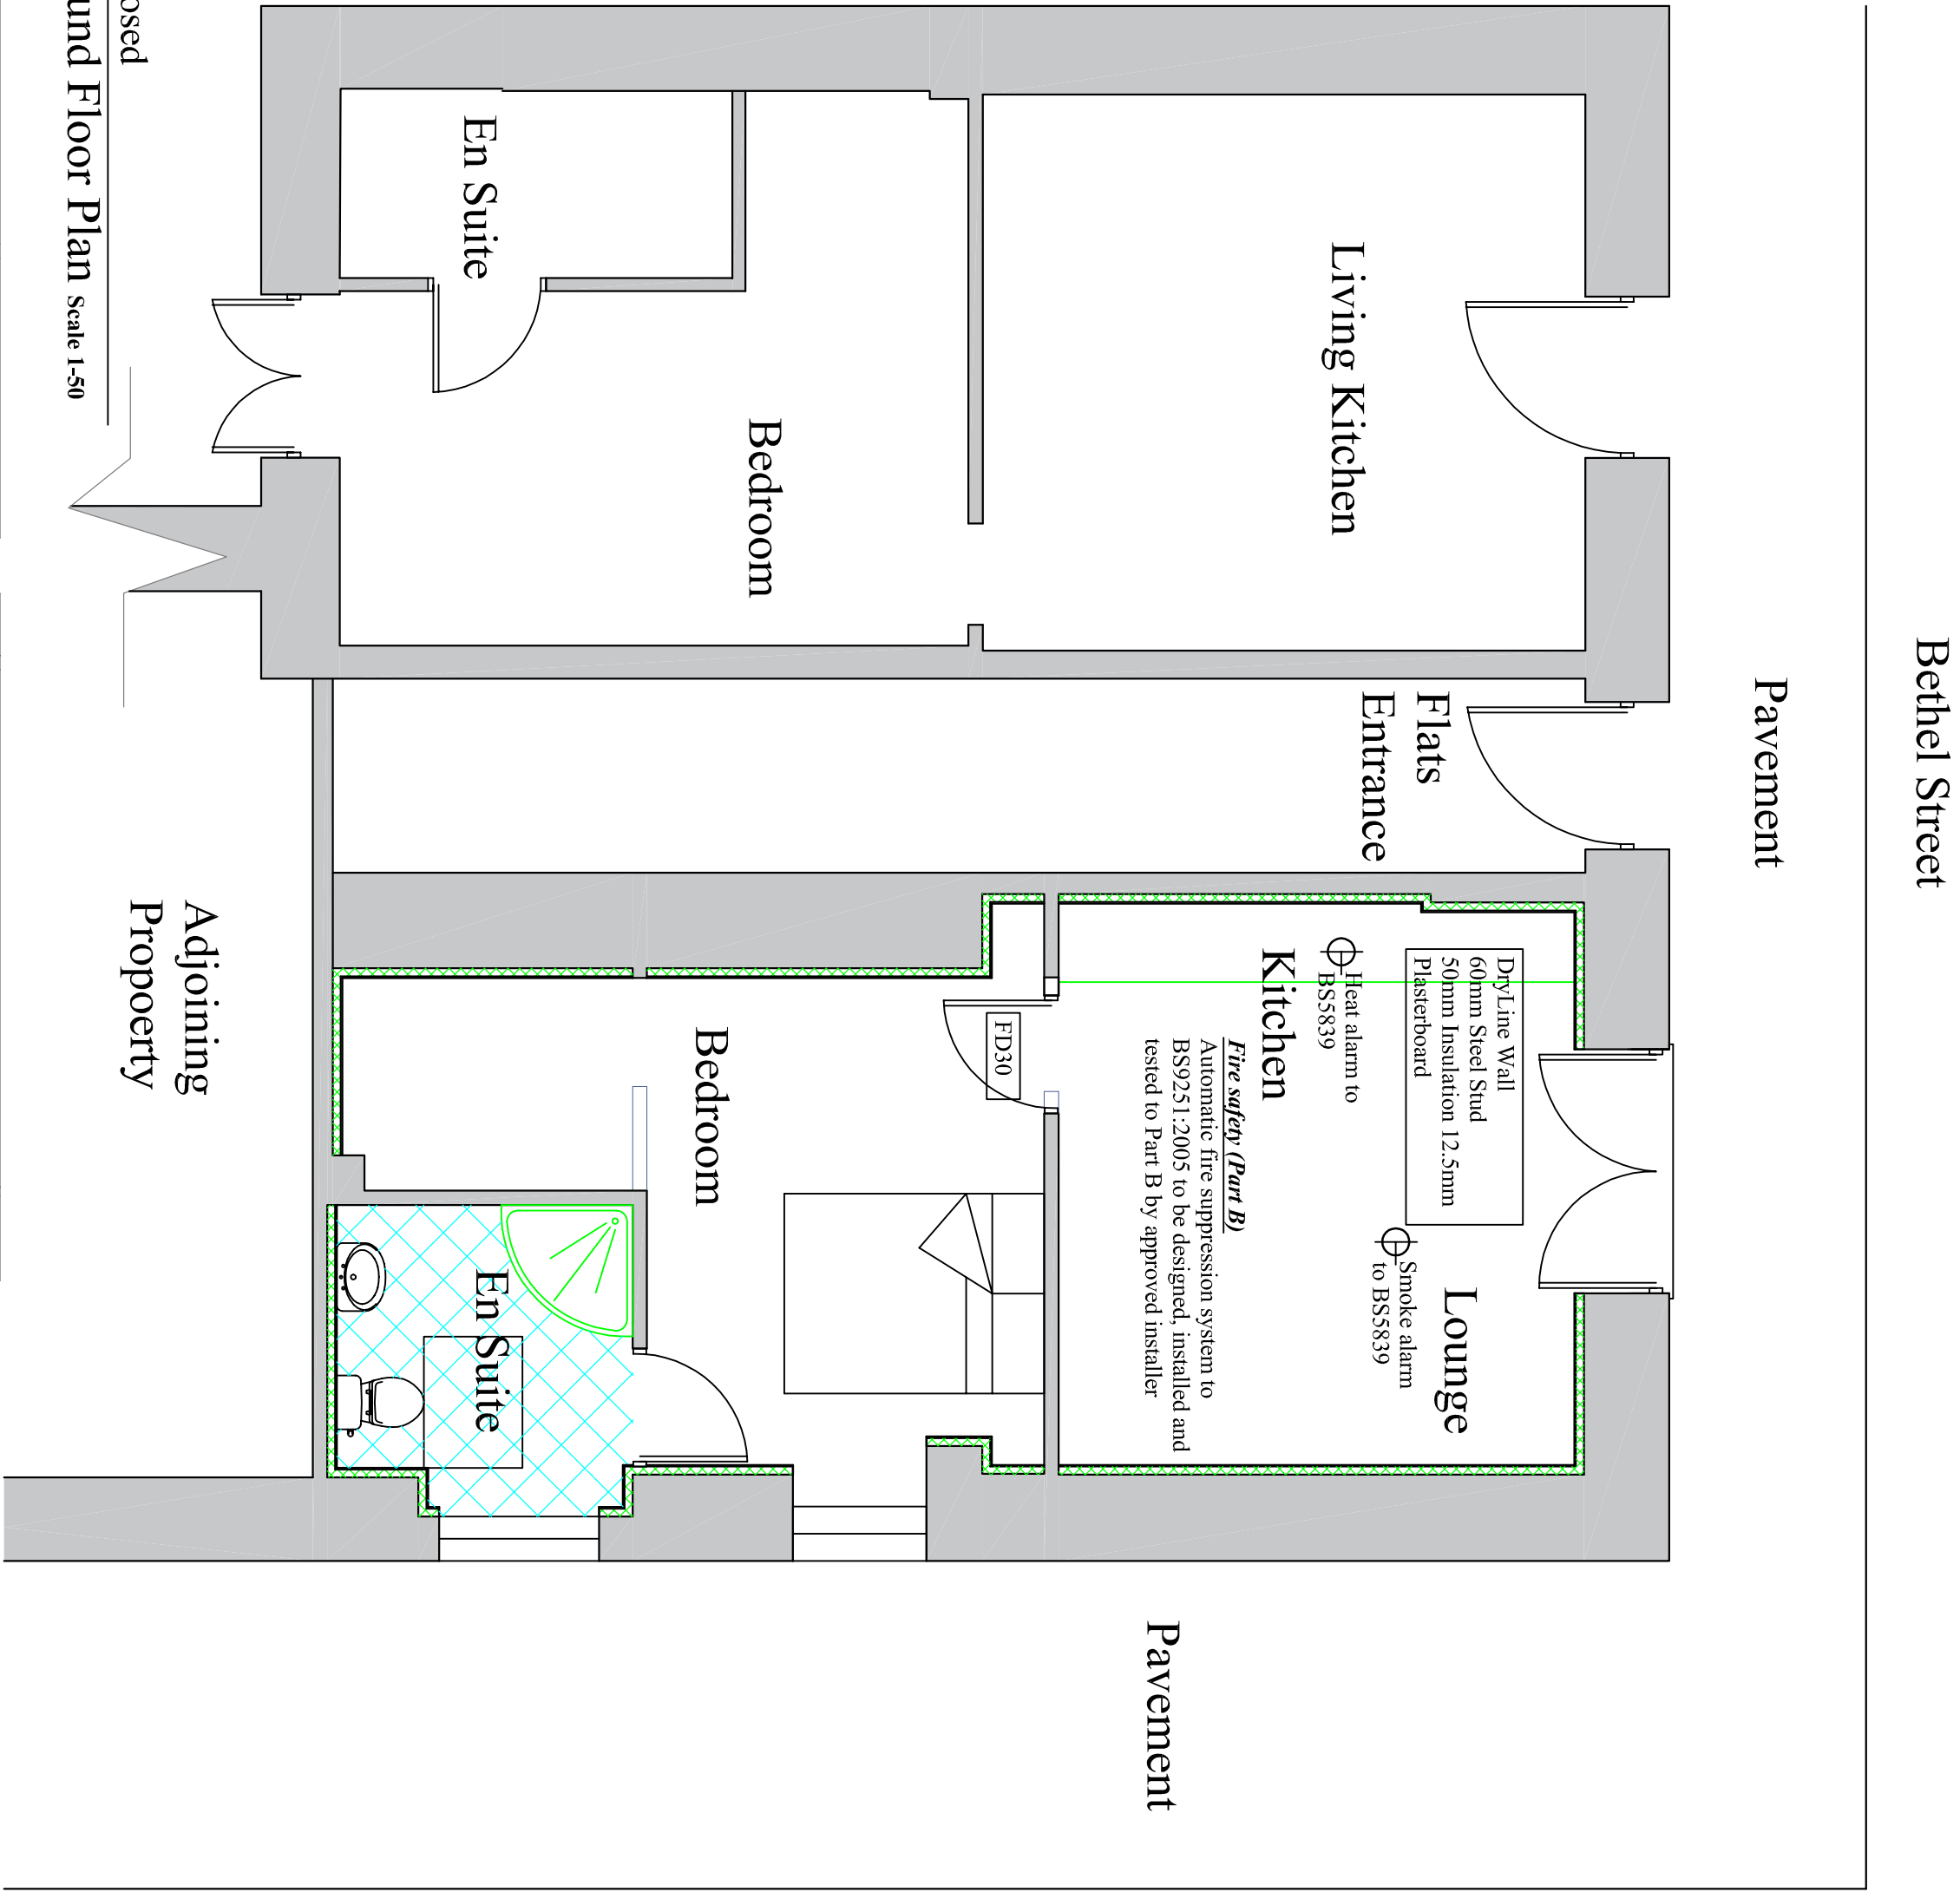


7 Proposed
Ground Floor Plan Scale 1:50

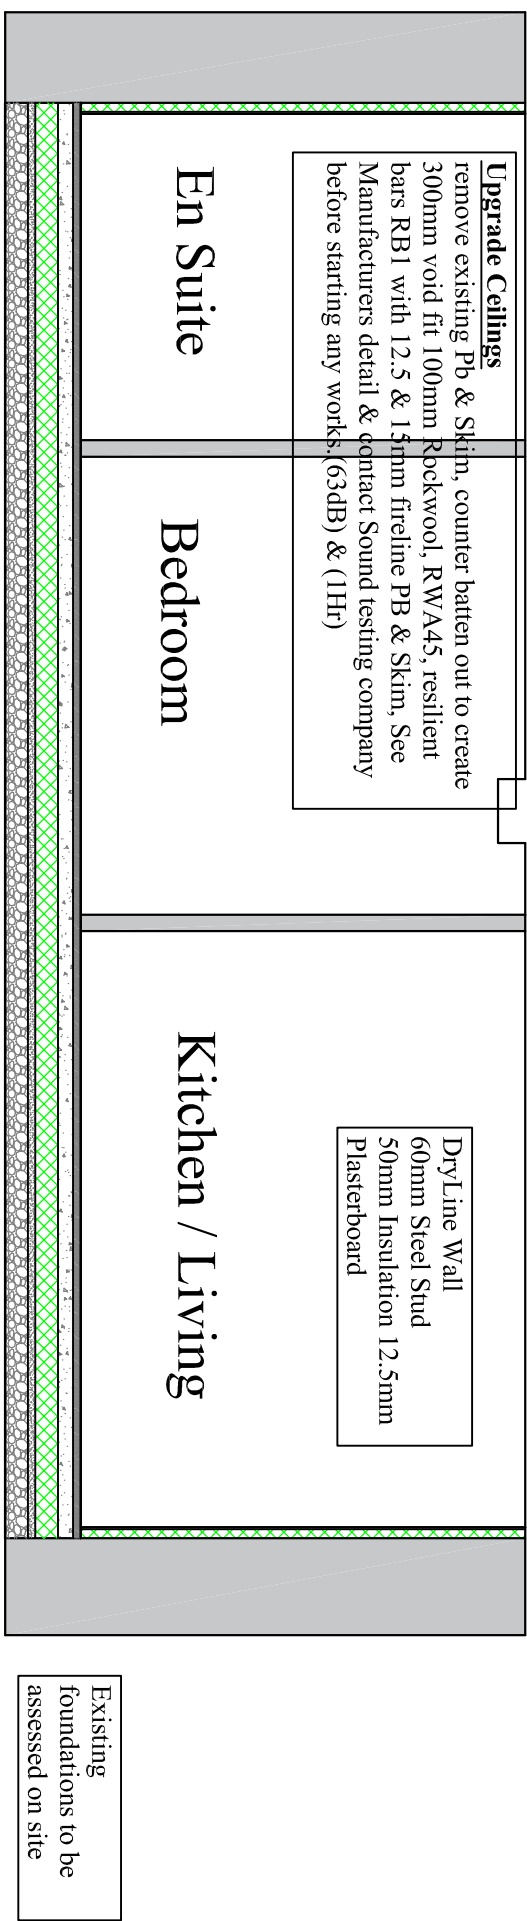


8 Typical Section A-A
Scale 1:50

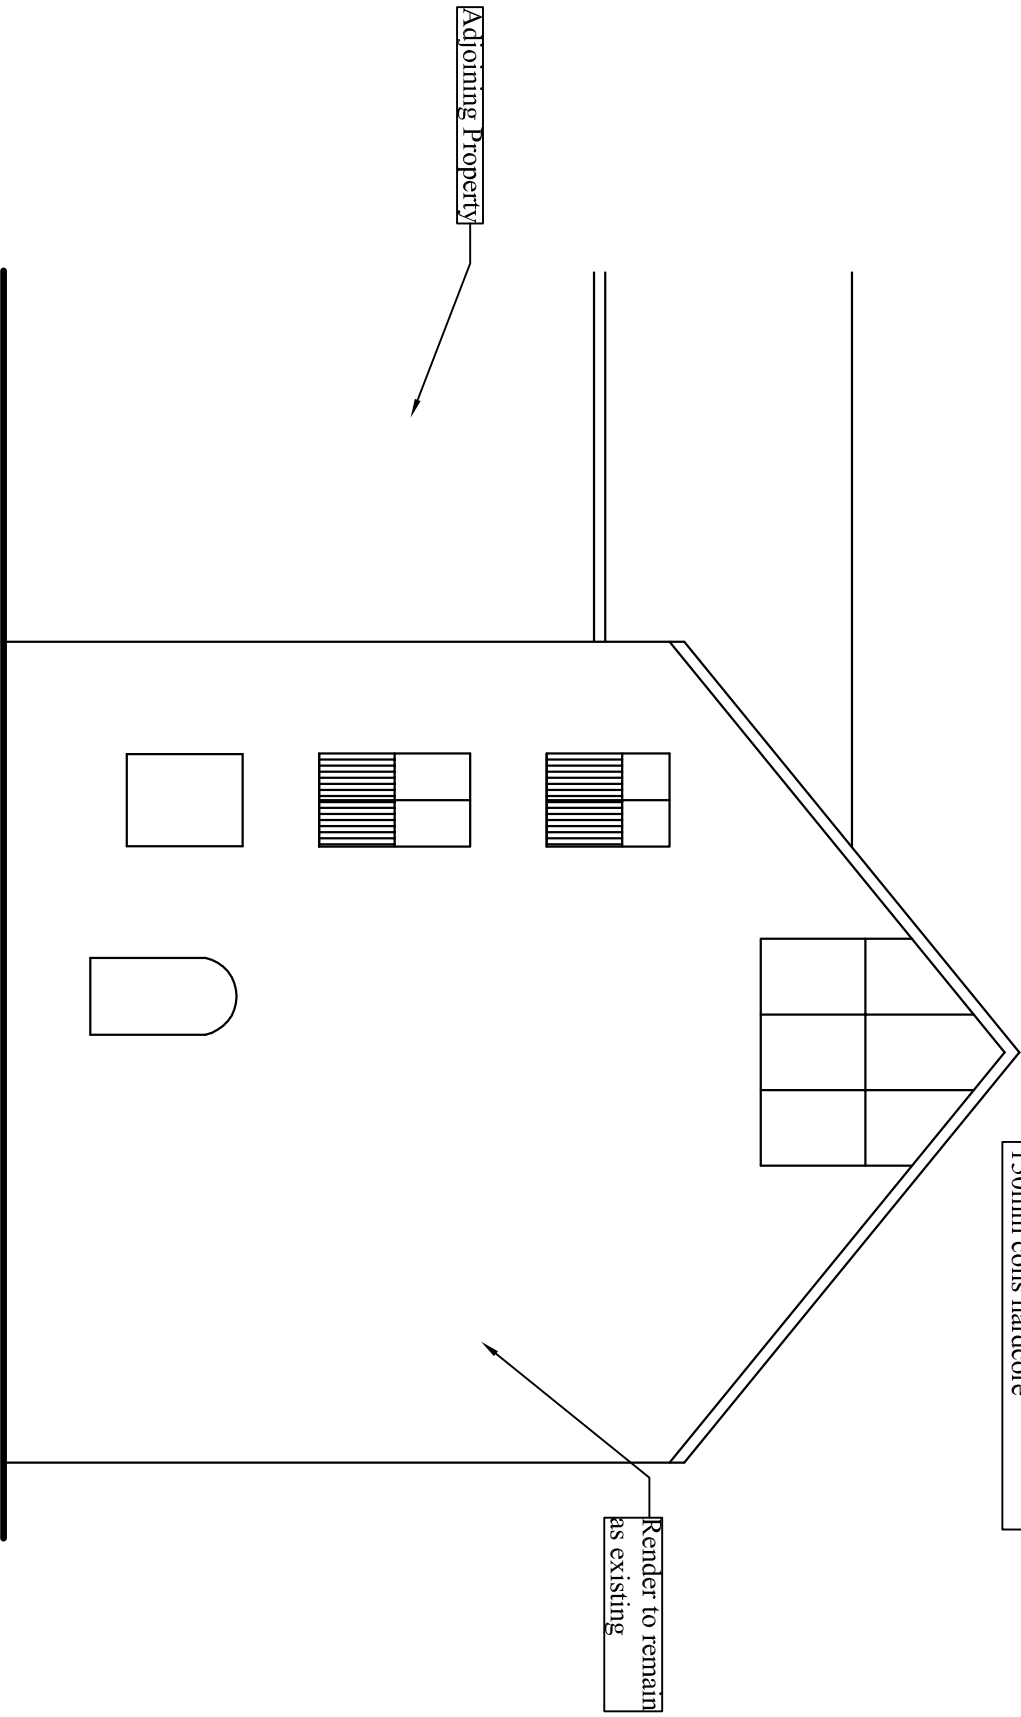


9 Proposed
Side Elevation Scale 1:100

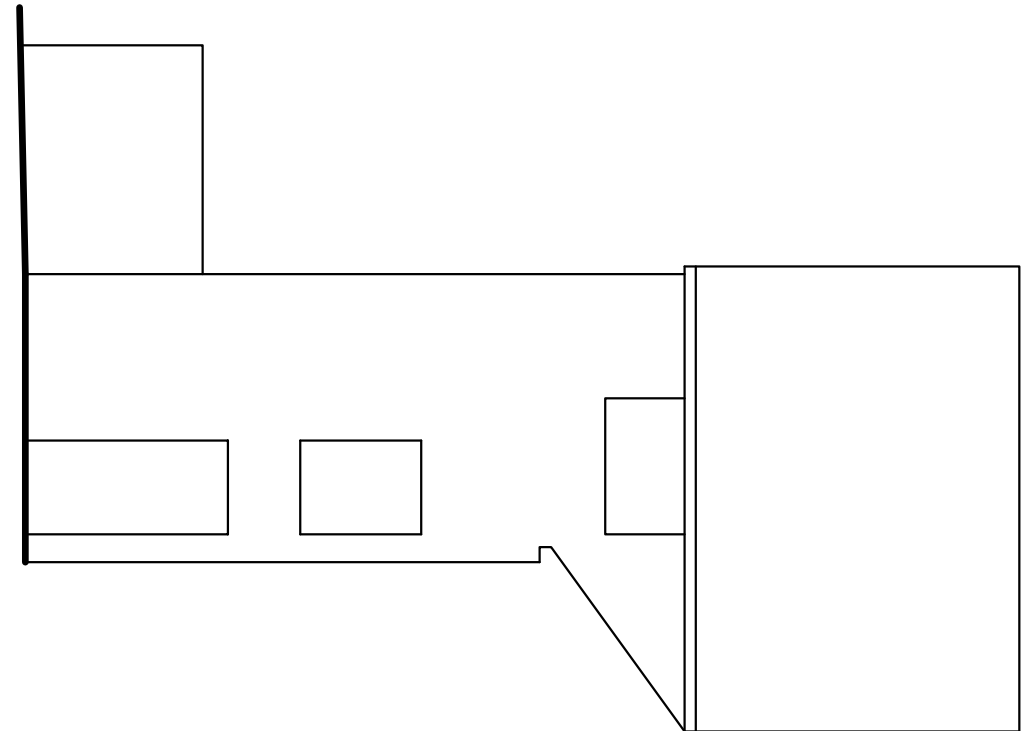


10 Proposed
Rear Elevation Scale 1:100

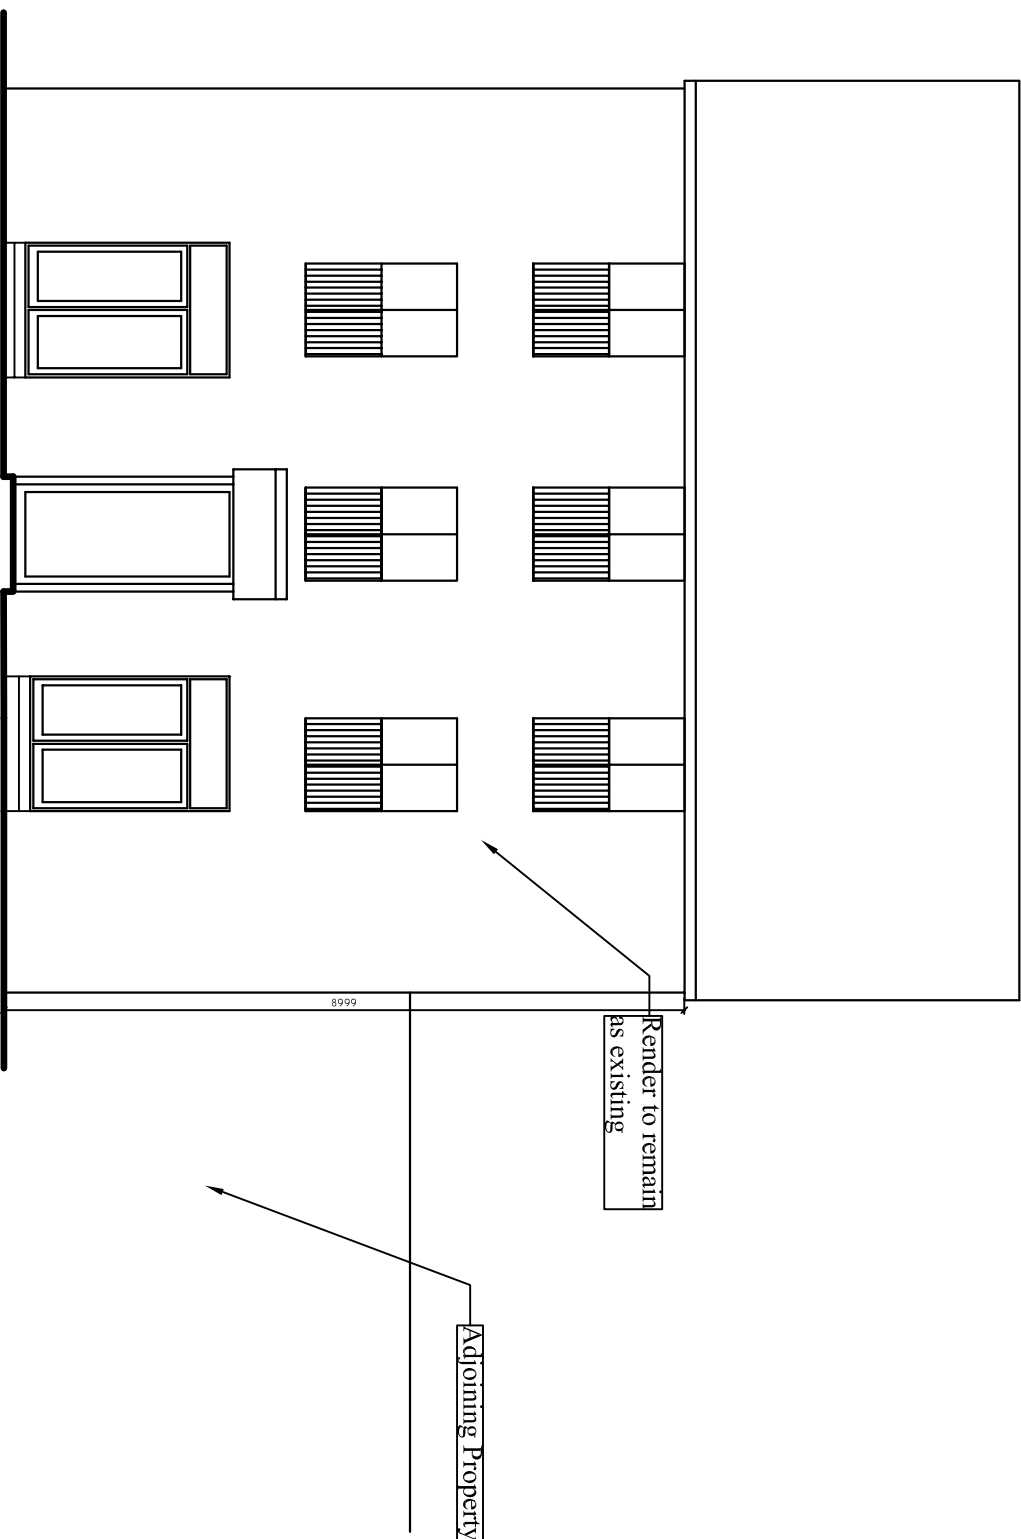

11 Proposed
Front Elevation Scale 1:100

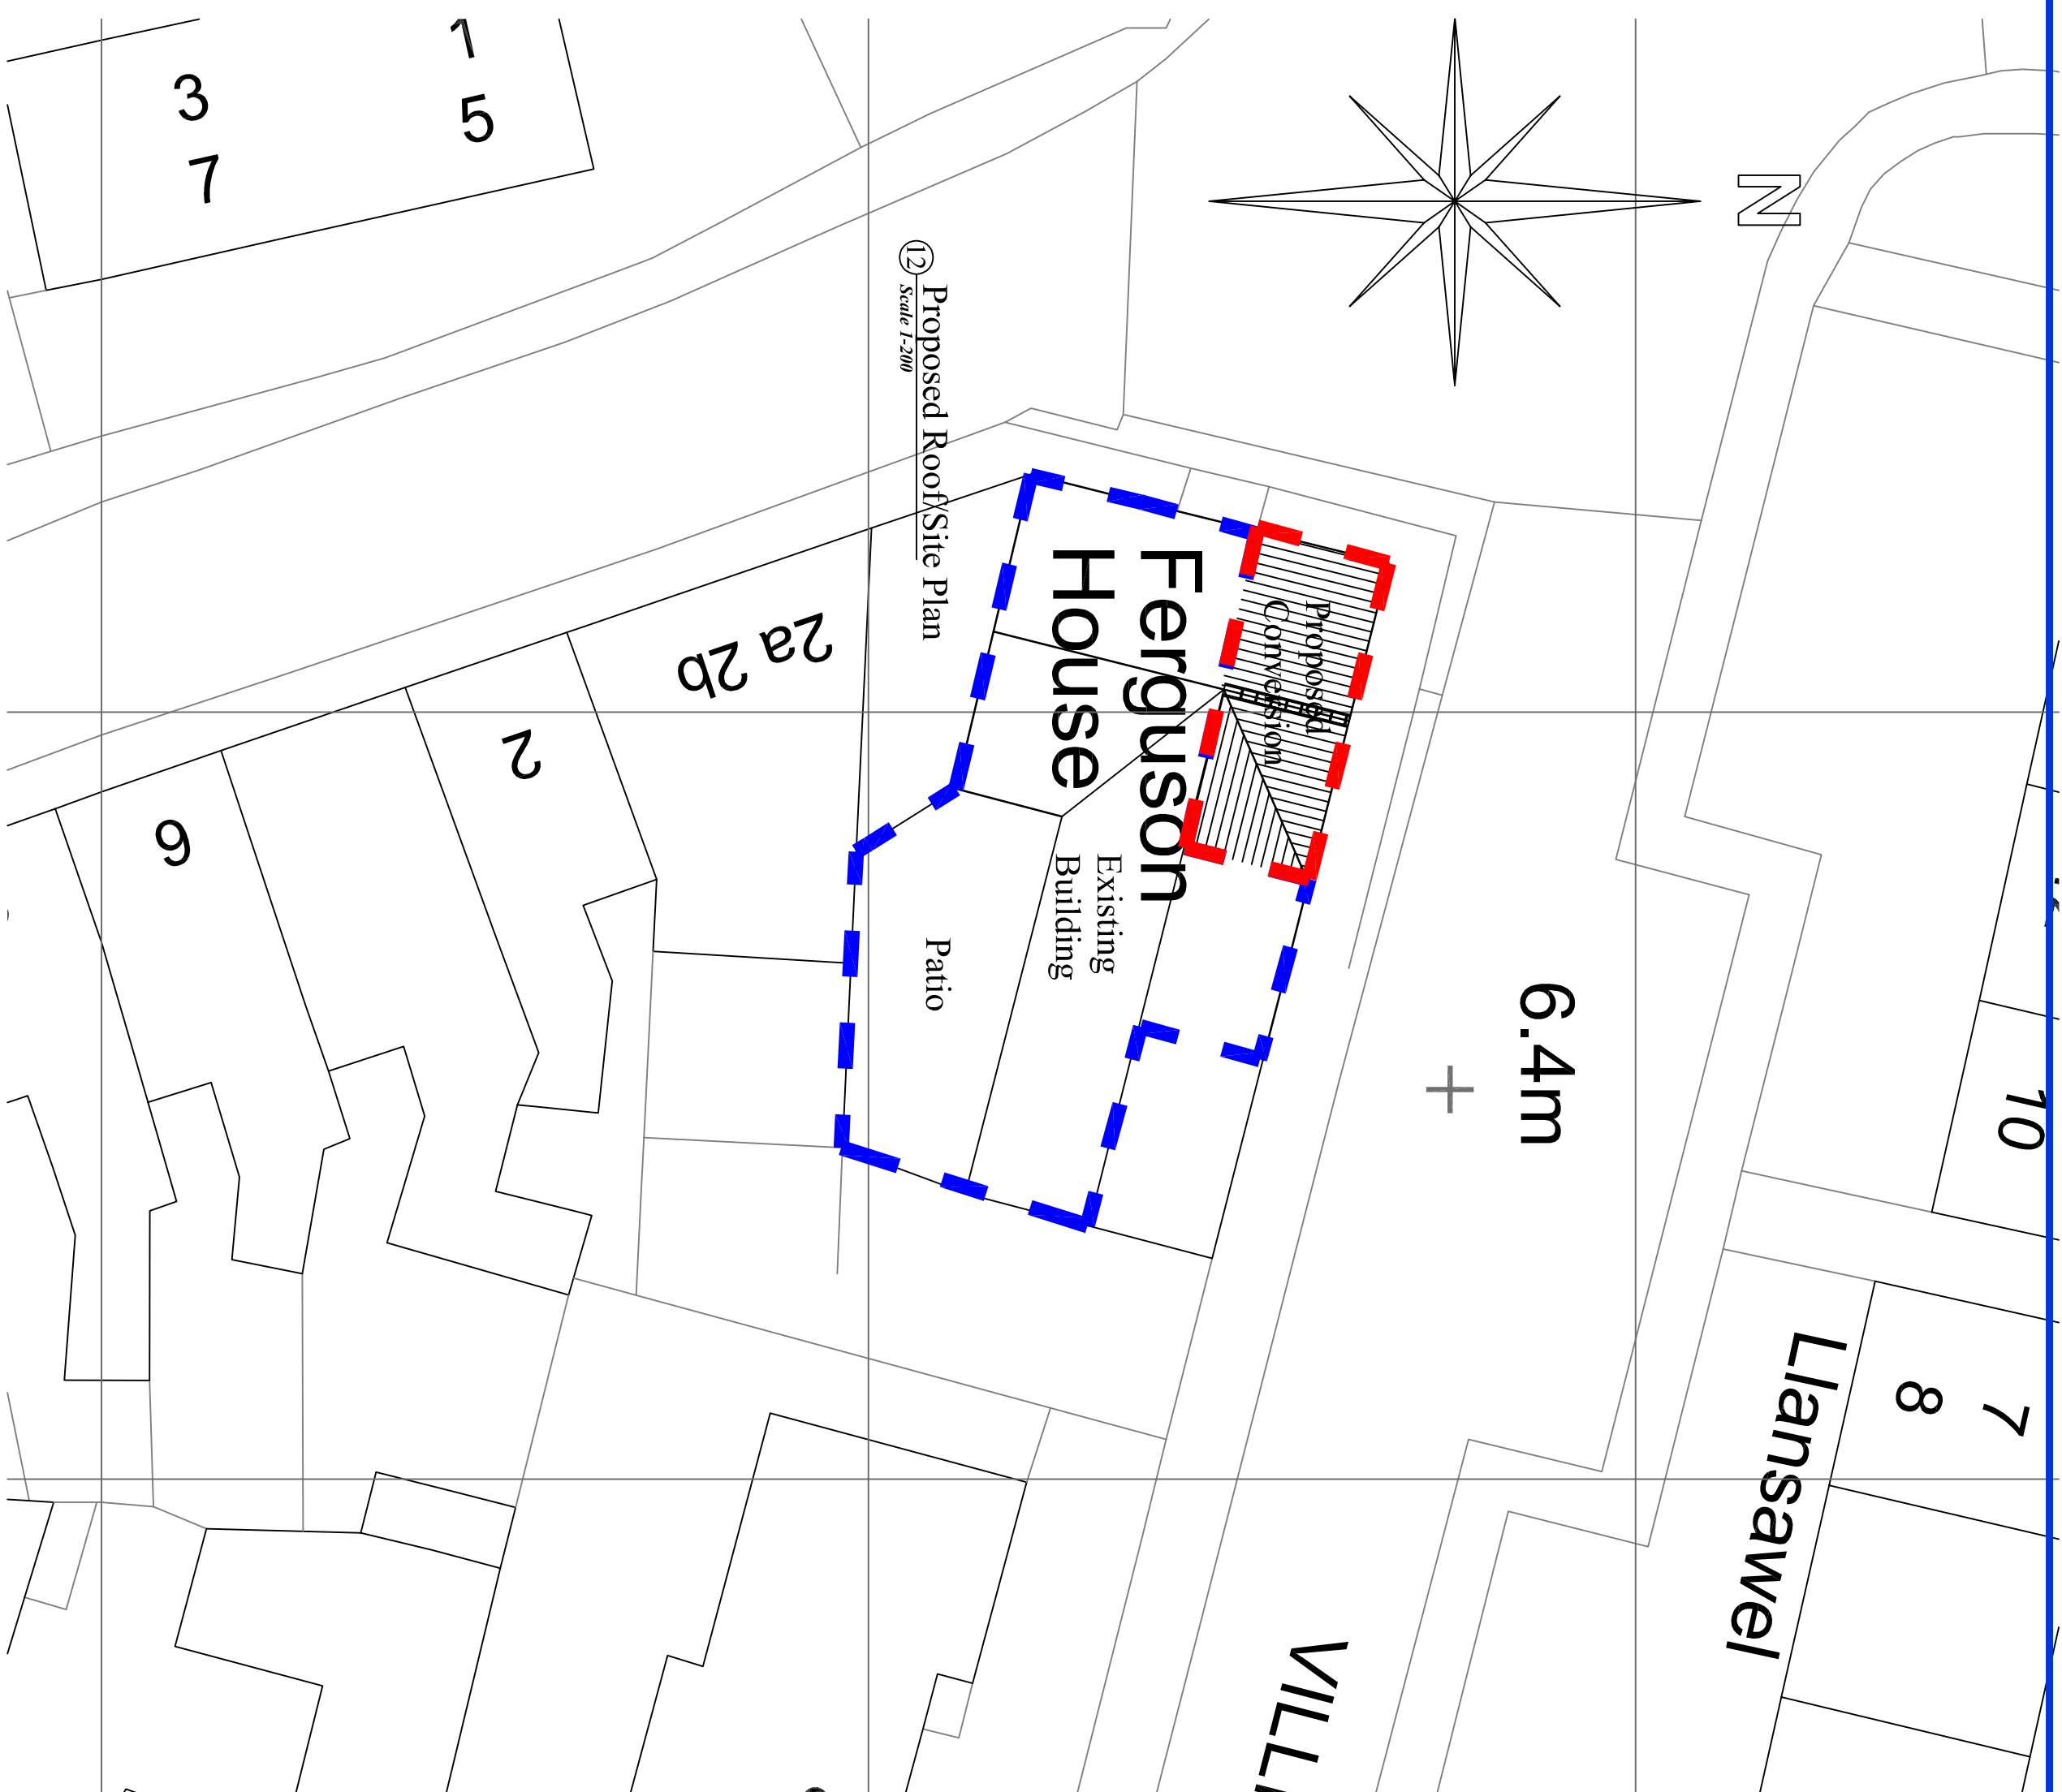

12 Proposed Roof/Site Plan
Scale 1:300

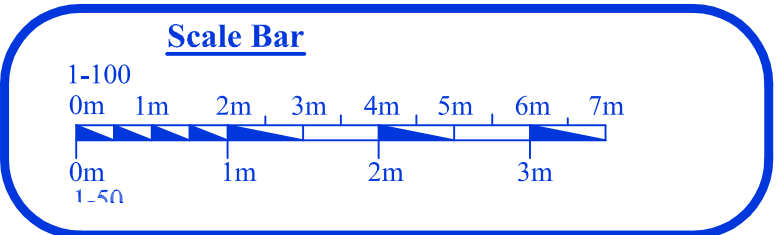

- Revisions-
- 1)-Provided greater context
 - 2)-

Archi-Tech
STEWART CORBETT
ARCHITECTURAL DESIGN & MANAGEMENT.
Workspace 2, Creative Mviden, Bath House, Cardigan,
Telf:0123962402, Mob:07968941849, Email: info@architectwales.com
Archi-Tech is the trading name of Stewart J Corbett Architectural Design & Management

cabec partner
LABC
PLANNING
GRANTING
OF BUILDING PERMISSIONS
CIOB
THE CHARTERED INSTITUTE OF BUILDING

PROJECT
Proposed
Bethel Street
Britton Ferry
Neath Port Talbot
SA11 2HQ

Drawn By:-
Checked By:-
Stage:- To Be Approved

Paper Size A1

Dwg No-
CD982-P01

Scale: 1/100, 1/50.

Issued
30th July 2020