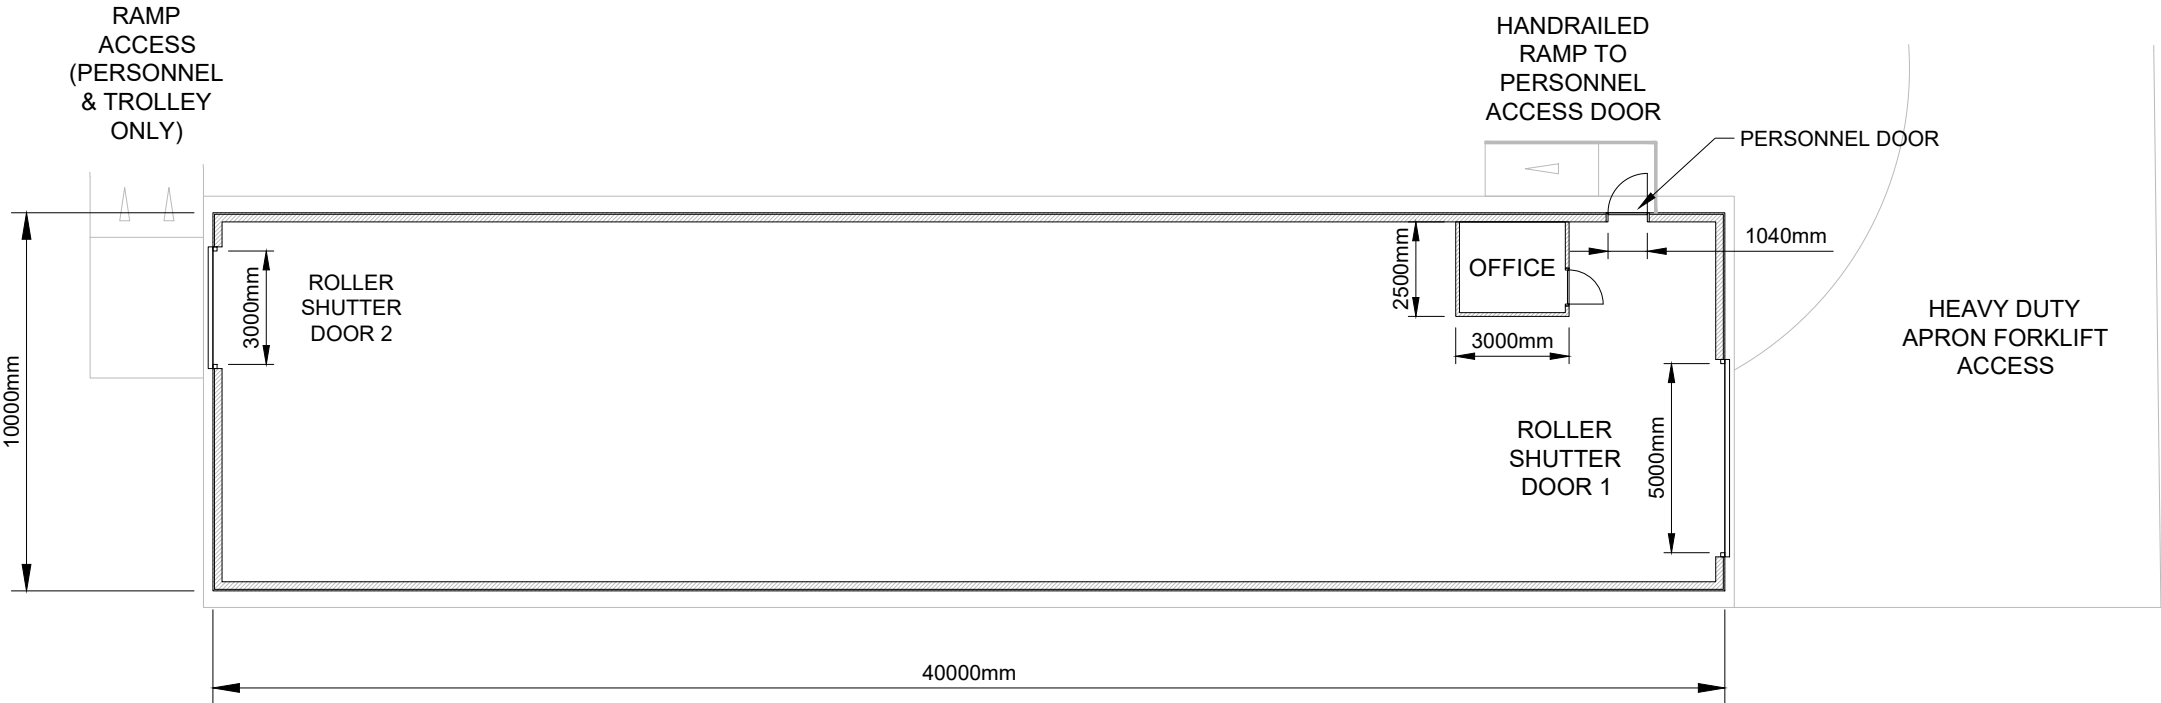


This drawing is the copyright of AXIS P.E.D Limited and may not be loaned, copied or reproduced in any way -or used for any offer, quote, tender or construction purposes without written consent of the company to do so

Follow any figured dimensions - do not scale for construction purposes. IF IN DOUBT ASK.

Revision History		Date

--	--

Chester Office Well House Barns Bretton Cheshire CH4 8DH		South Manchester Office: Canella House 76 Water Lane Wilmslow SK9 6BB		axis
0844 8700 007 - www.axisped.co.uk				
client: ECO2				
project: MARGAM SPARES BUILDING				
drawing title: SPARES BUILDING FLOOR PLAN				
date: July 2020		drawn by:	checked:	
drawing number: 2774-01-08		SM	AR	
		status: --		
scale(s): 1:200 @A3		rev:		
planning environment design				