
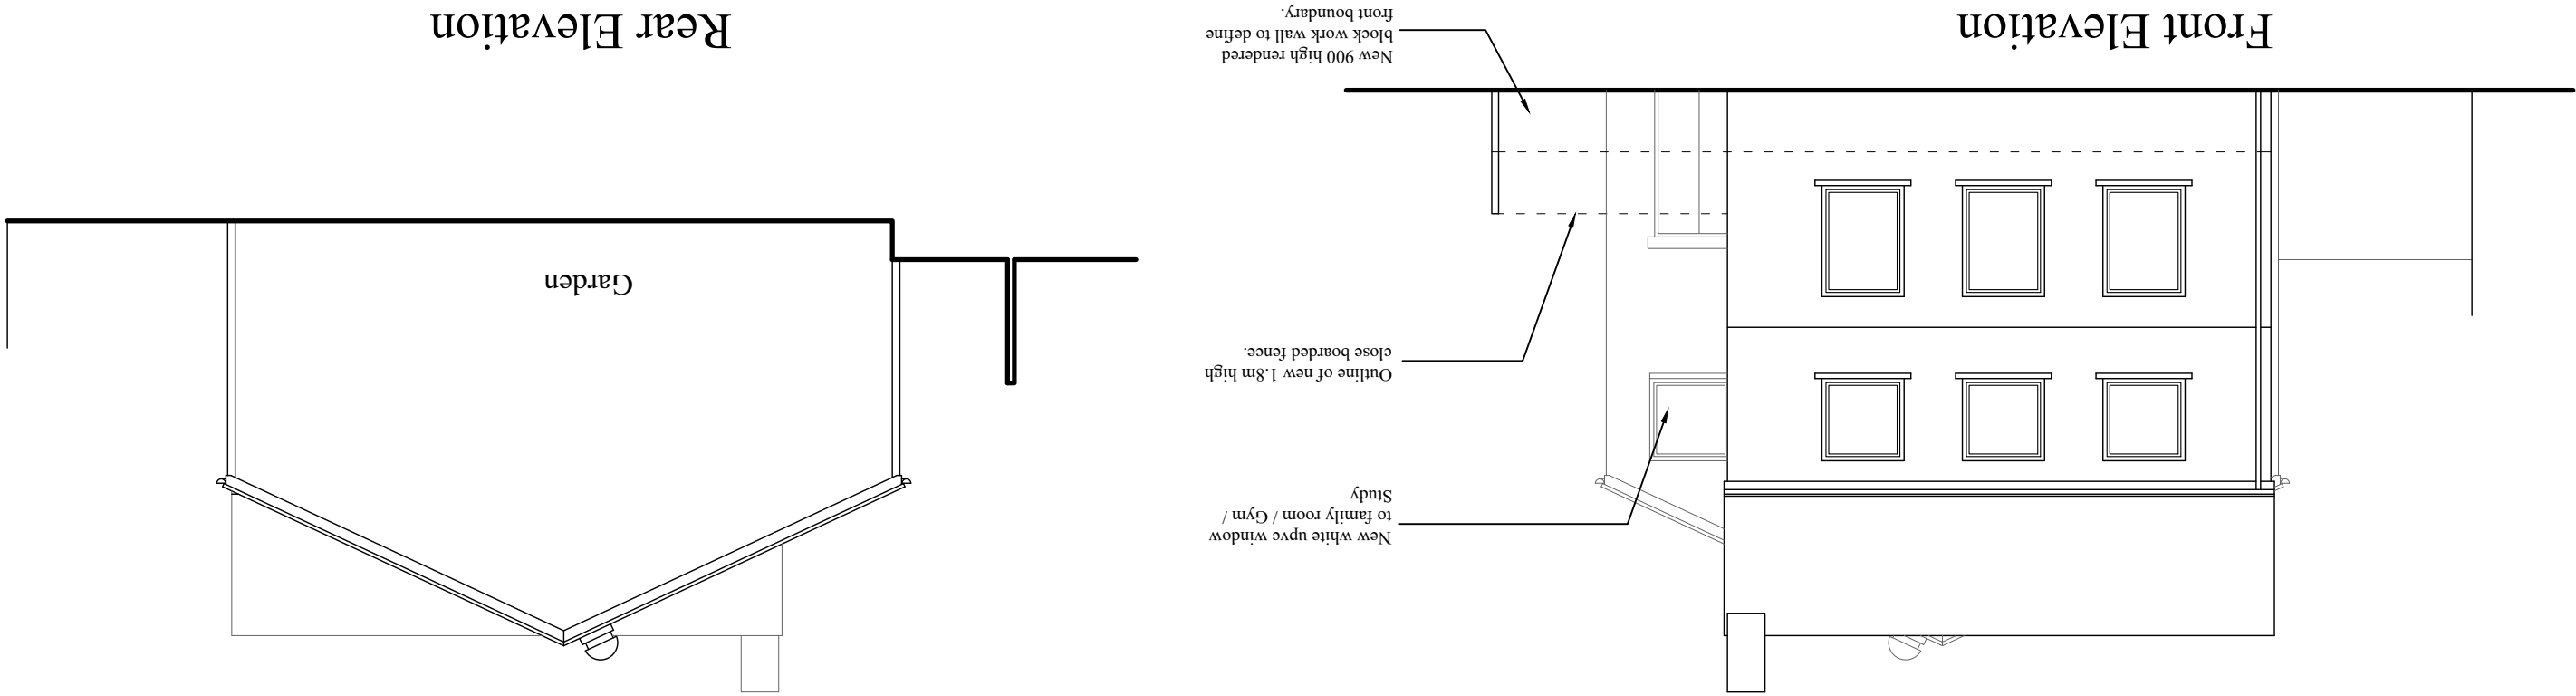
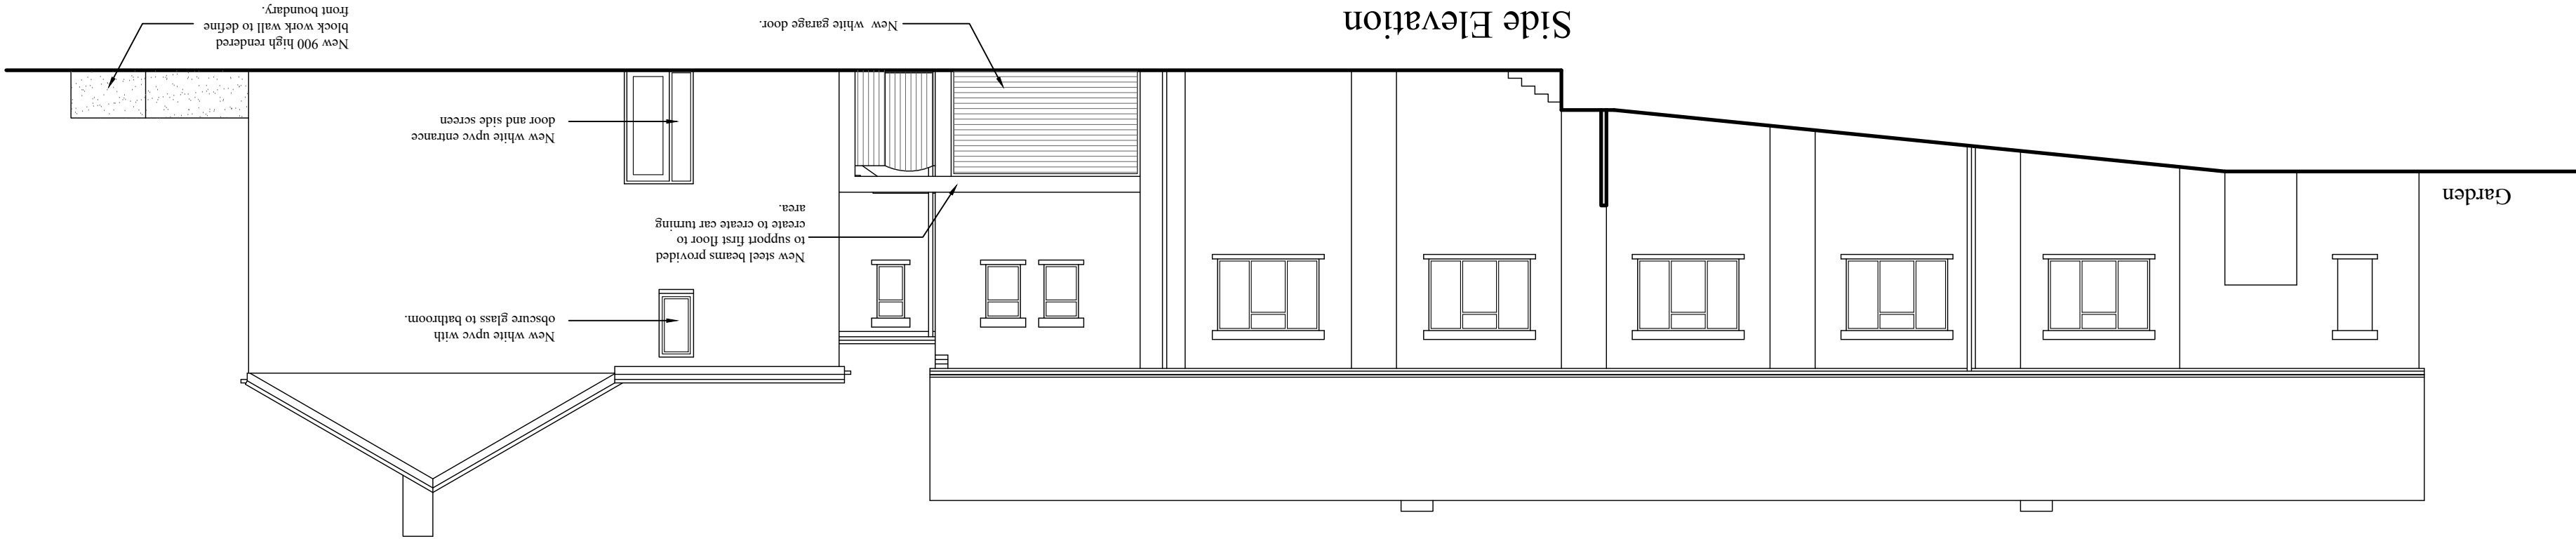


Superseded

Scale:- 1:100	Date :- July 2020	Stage :- Planning	Dwg No:- P05	Rev:- -	A2
Client:- Mr Jonathan Cole, 5A, Heol Y Felin, Seven Sisters, Neath, SA10 9BD	Job Title:- Proposed alterations and change of use 5, Heol Y Felin, Seven Sisters, Neath, SA10 9BD	Dwg Title:- Proposed Elevations			

- Note:-
- This drawing is intended for the purposes indicated only.
 - All dimensions are approximate and should be checked on site, with discrepancies reported.

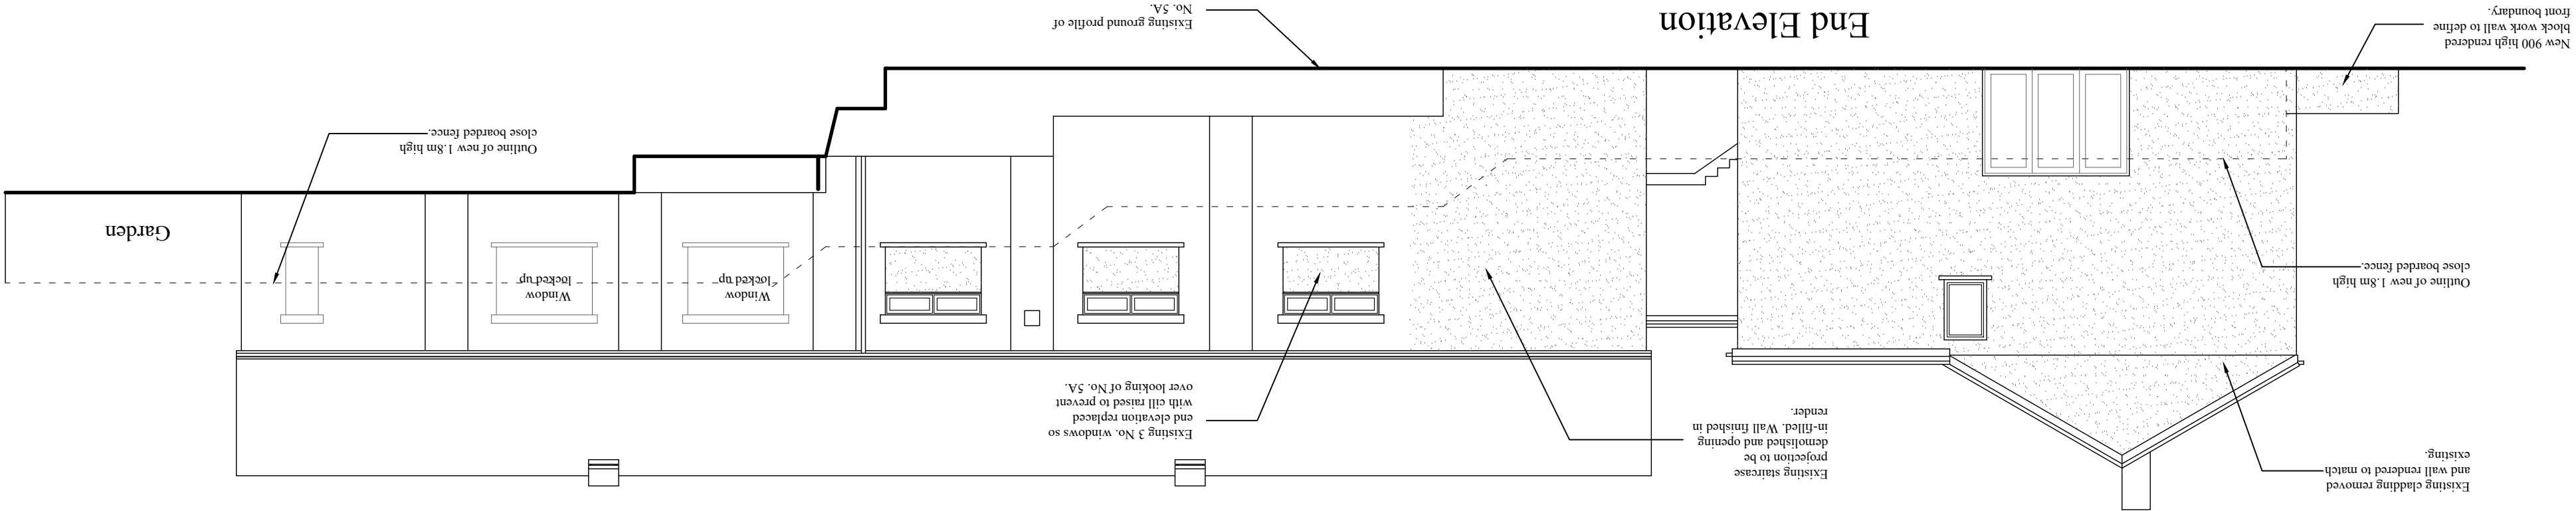

Rear Elevation