





EXISTING FRONT ELEVATION

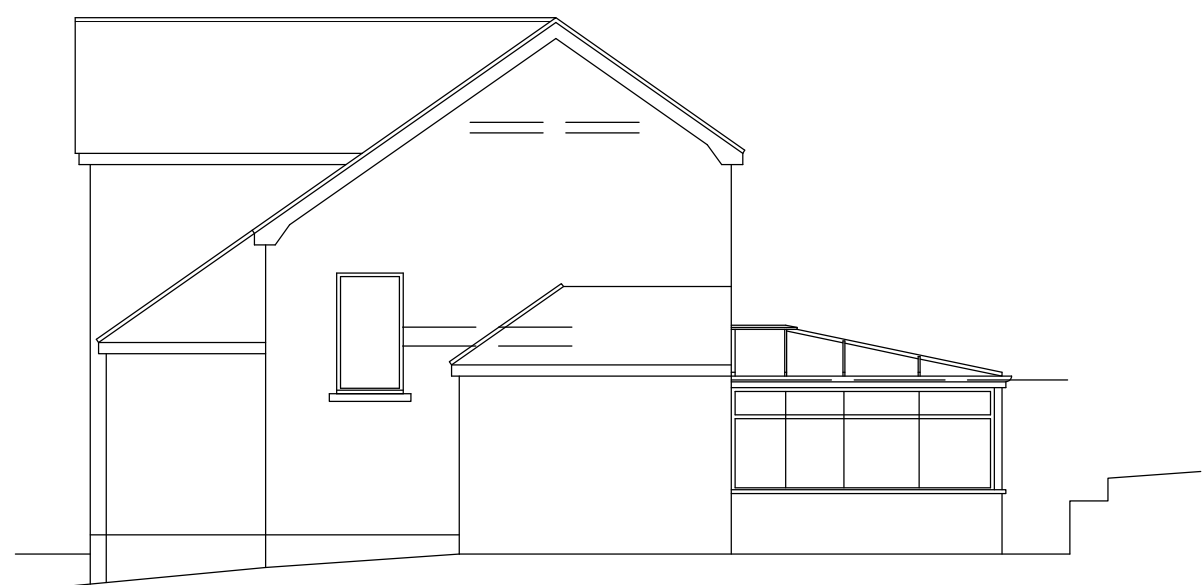


EXISTING SIDE ELEVATION




EXISTING REAR ELEVATION

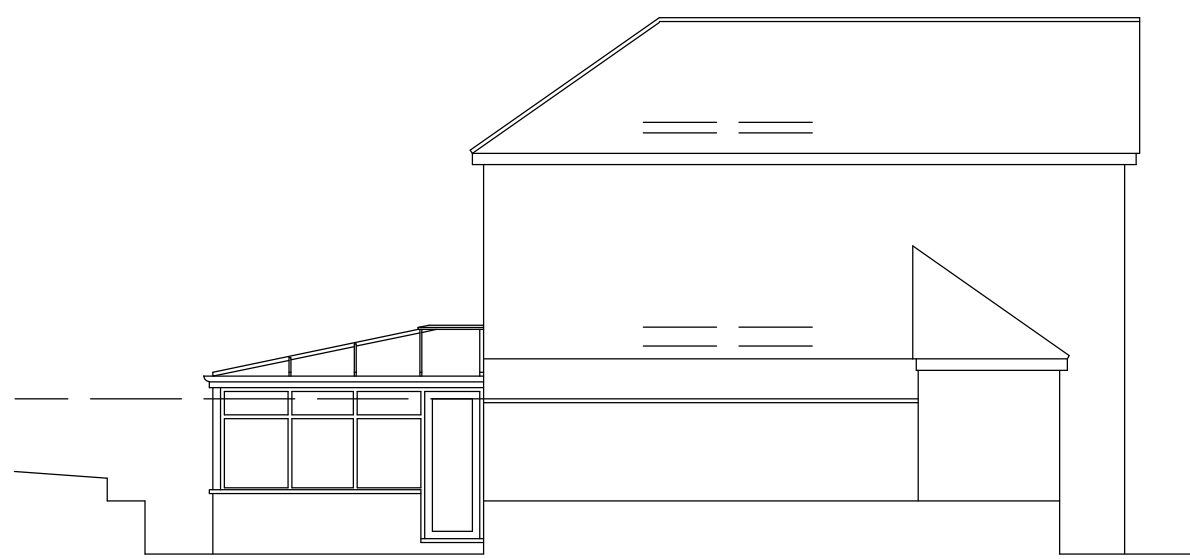

EXISTING SIDE ELEVATION

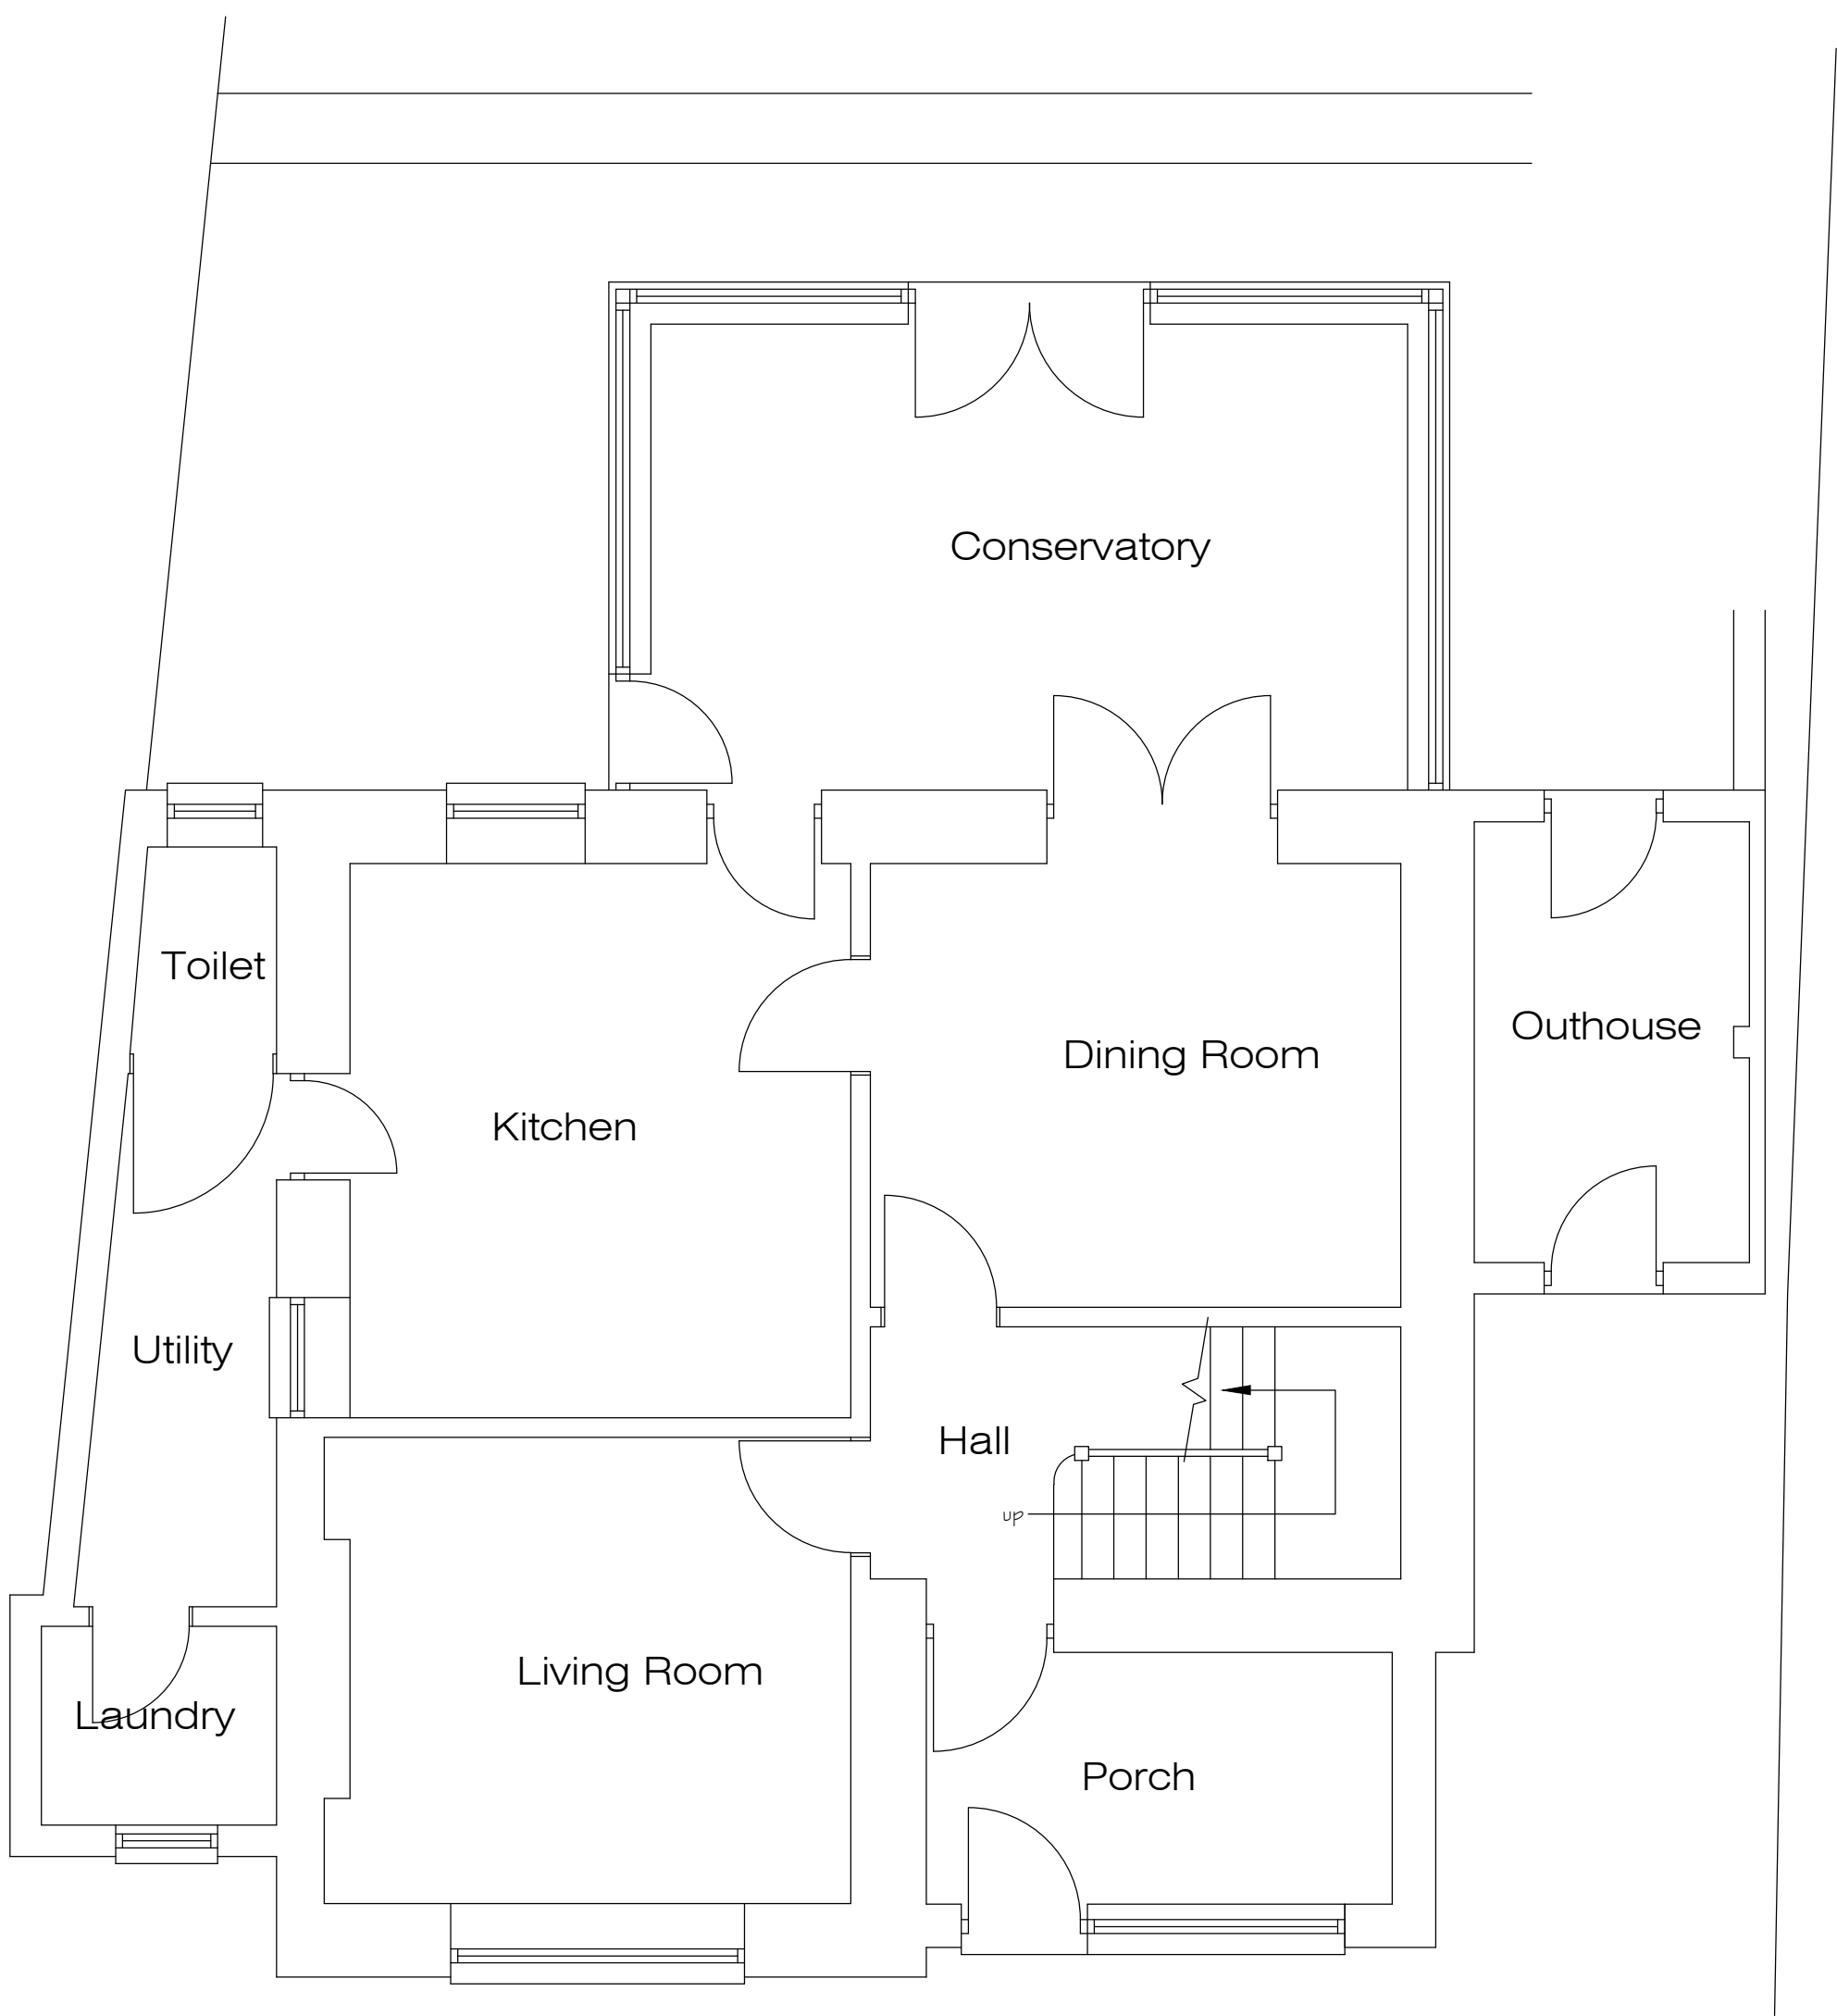

EXISTING GROUND FLOOR PLAN

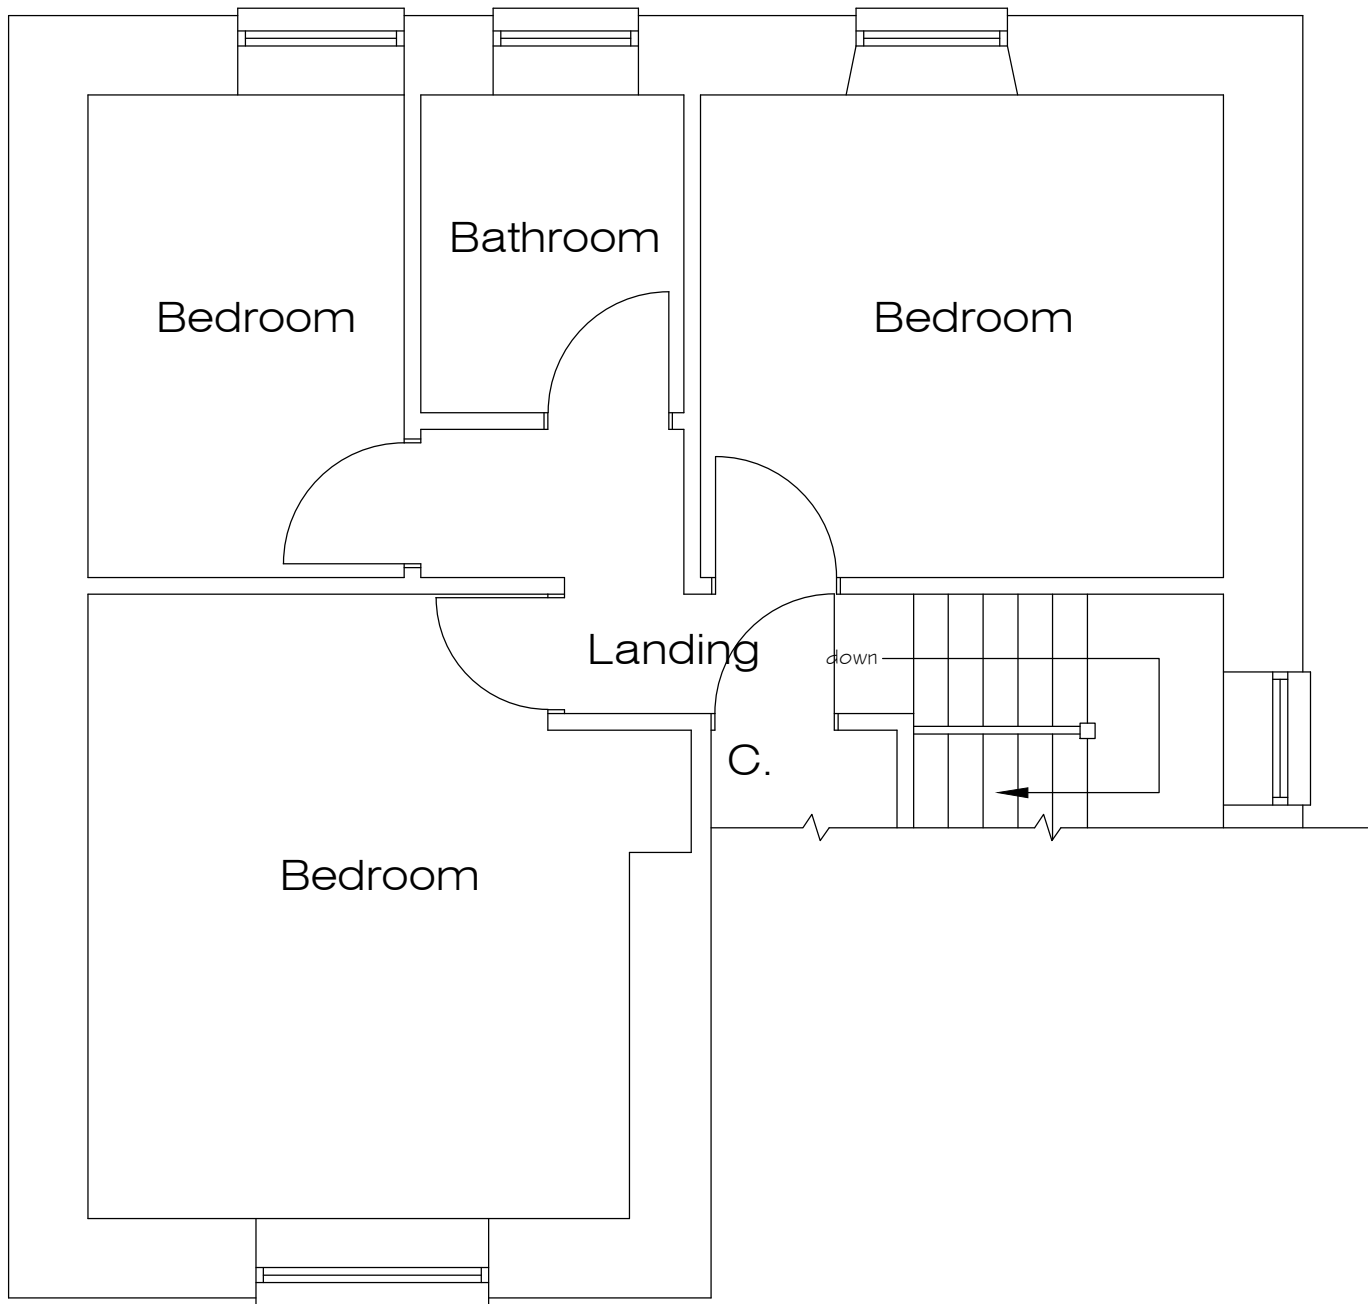

EXISTING FIRST FLOOR PLAN



Architectural Design & Services
M.C.I.A.T.
38 De La Beche Road, Sketty,
Swansea, SA2 9AR.
Mobile: 07818 067467
e-mail: crescent3000@aol.com

Project
Proposed Extension at
63 Pen Yr Alltwn, Alltwn,
Pontardawe, Swansea, SA8 3EA.

Description
SURVEY DRAWING

Scale 1/50 & 1/100 @ A1.	Date May 2020.
Drawn	Checked

Drawing No.
PH20/70/1