




1:100


BOUNDARY WALL 800mm HIGH

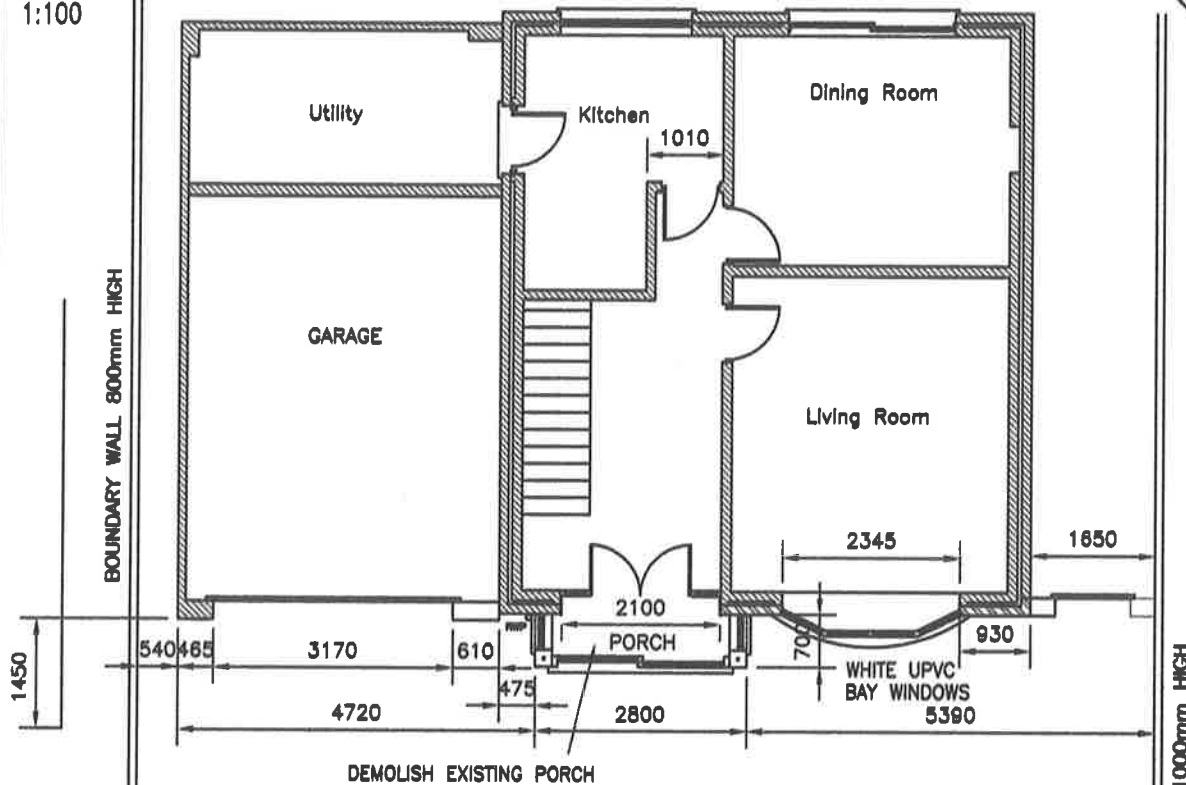

EXISTING GROUND FLOOR PLAN



OUTLINE OF MAIN ROOF ABOVE

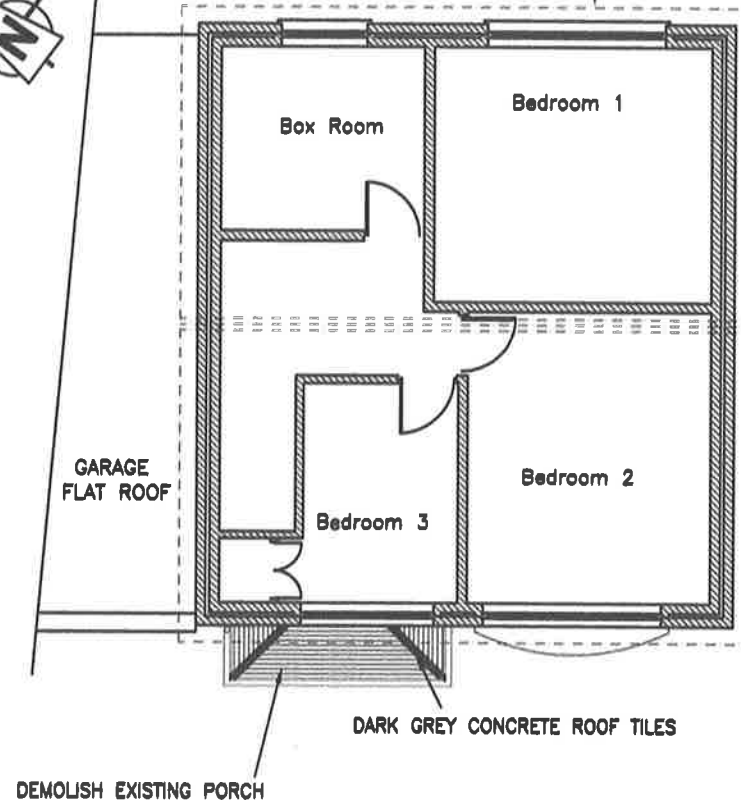

**EXISTING ROOF PLAN ON PORCH
AT FIRST FLOOR LEVEL**

DESIGN NOTES

Date : 13/07/2020
ALL DIMENSIONS ARE TO BE CONFIRMED ON SITE!

Do not scale drawings - If in doubt,
please contact designer.

DRAWING TITLE:--PROPOSED NEW FRONT PORCH

EXISTING GROUND FLOOR AND ROOF PLAN ON
PORCH

SCALE 1:100 (A4) UNLESS OTHERWISE STATED

Drawing No. : RDJ/20/A01

Customer : R.D.JONES

Site Address :5 Glan Hafren,Bagian,
Port Talbot.SA12 8TW