





1:100

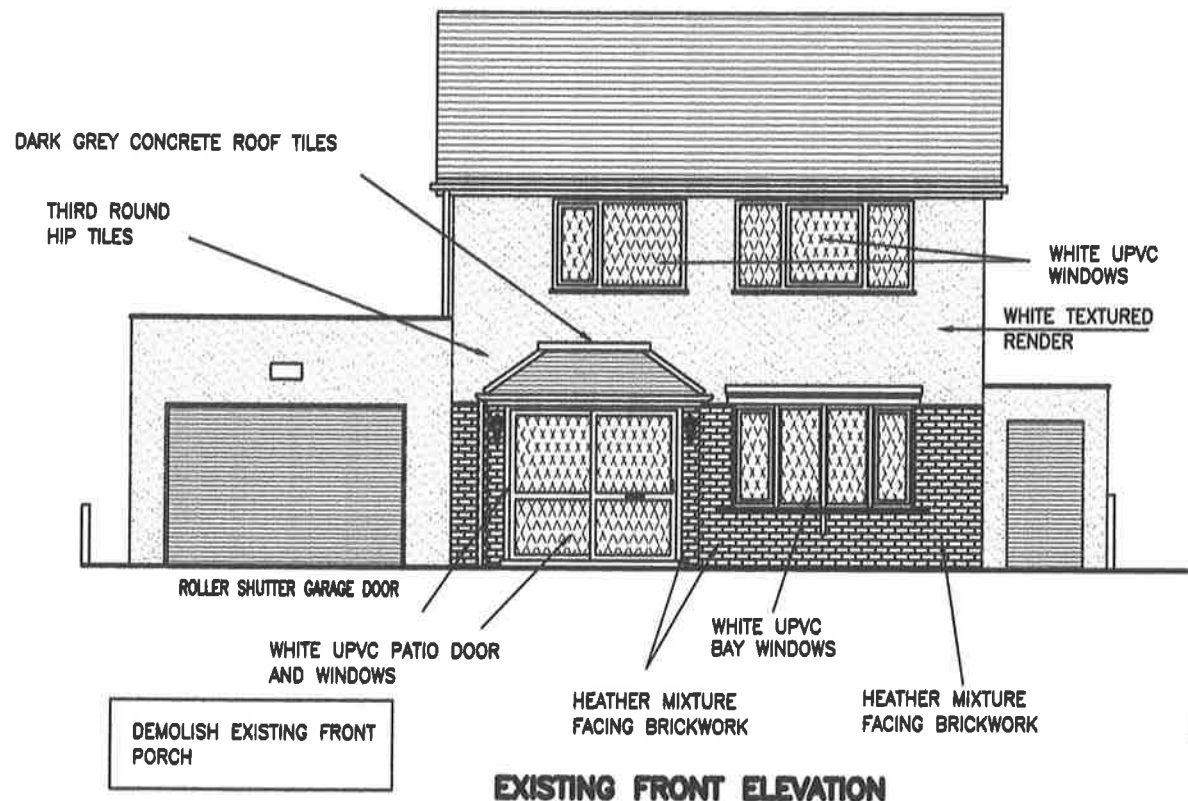

EXISTING FRONT ELEVATION

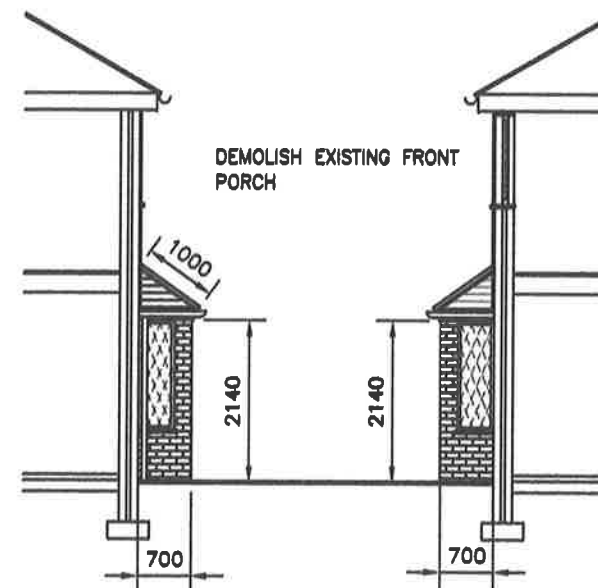

EXISTING SECTIONAL SIDE ELEVATIONS ON PORCH

DESIGN NOTES

Date : 13/07/2020
ALL DIMENSIONS ARE TO BE CONFIRMED ON SITE!

Do not scale drawings - If in doubt,
please contact designer.

DRAWING TITLE:--PROPOSED NEW FRONT PORCH

EXISTING ELEVATIONS

SCALE 1:100 (A4) UNLESS OTHERWISE STATED

Drawing No. : RDJ/20/A02

Customer : R.D.JONES

Site Address : 5 Glan Hafren, Baglan,
Port Talbot, SA12 8TW