



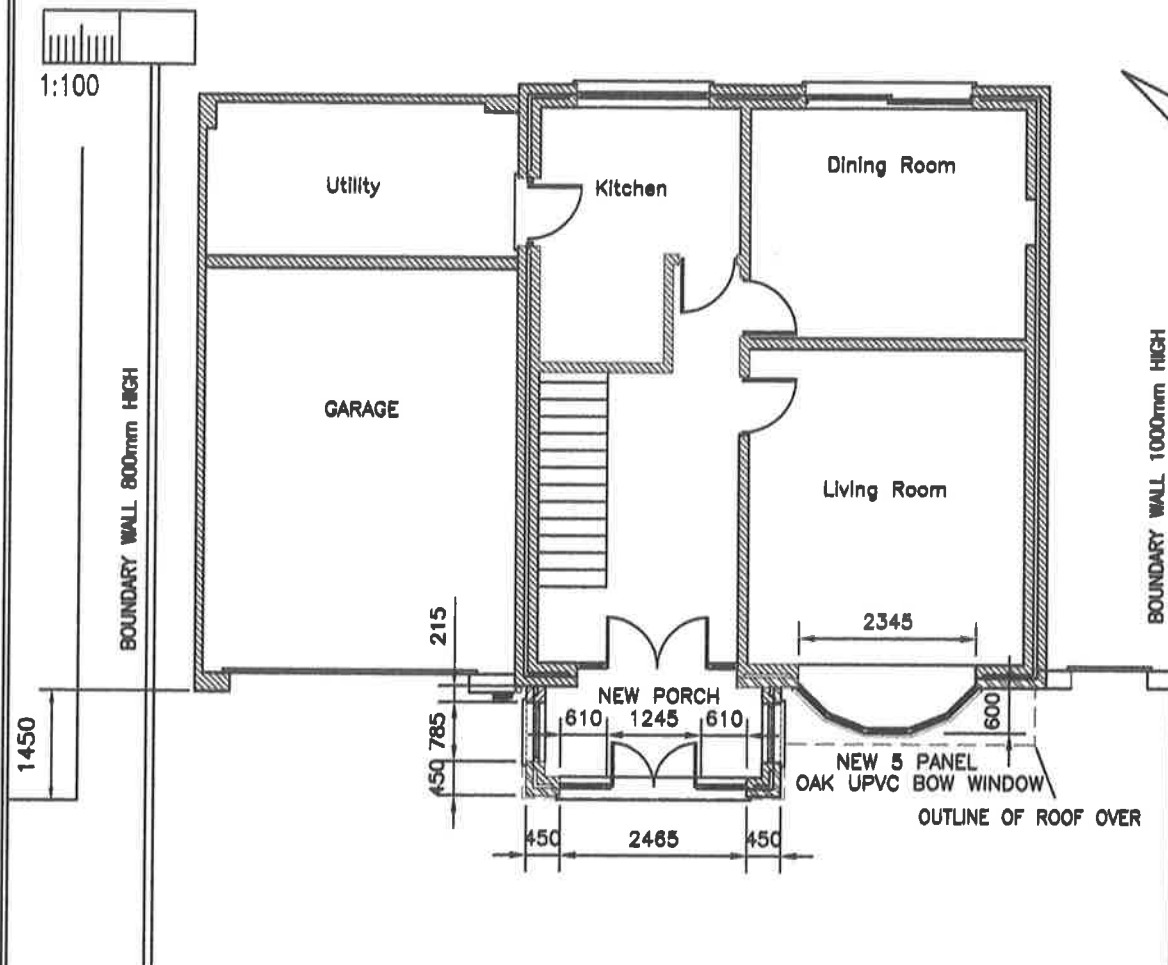

PROPOSED GROUND FLOOR PLAN

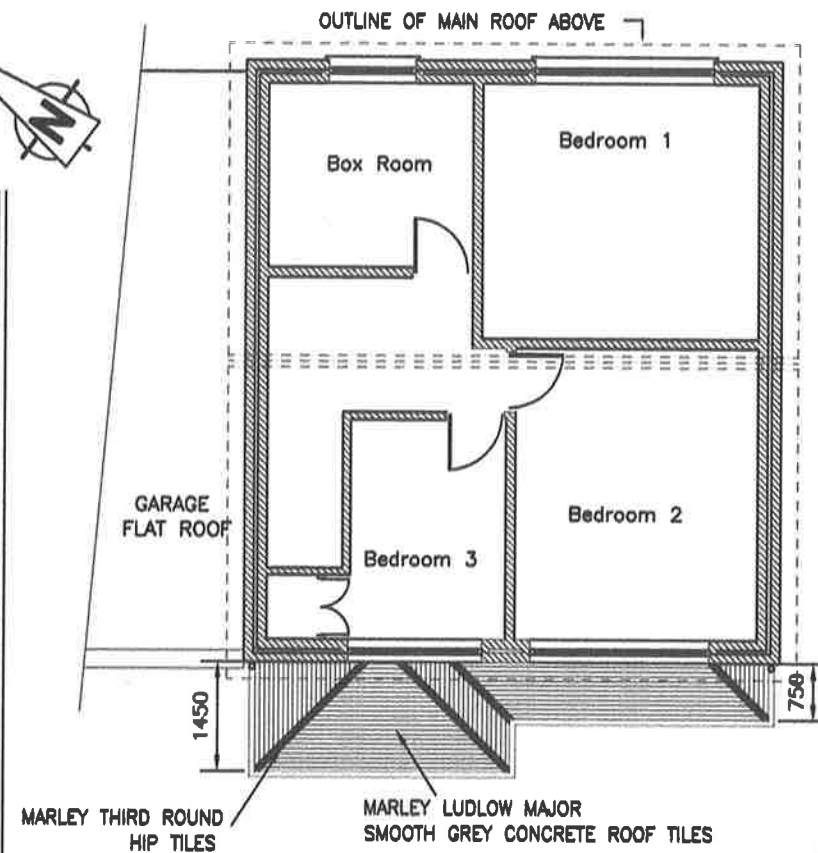

PROPOSED ROOF PLAN ON PORCH AT FIRST FLOOR LEVEL

DESIGN NOTES

Date : 13/07/2020
ALL DIMENSIONS ARE TO BE CONFIRMED ON SITE!

Do not scale drawings - if in doubt,
please contact designer.

DRAWING TITLE:-PROPOSED NEW FRONT PORCH

PROPOSED GROUND FLOOR AND ROOF PLAN

SCALE 1:100 (A4) UNLESS OTHERWISE STATED

Drawing No. : RDJ/20/A03

Customer : R.D.JONES

Site Address :5 Glan Hafren,Baglan,
Port Talbot.SA12 8TW