



1:100

MARLEY LUDLOW MAJOR
SMOOTH GREY CONCRETE ROOF TILES

MARLEY THIRD ROUND
HIP TILES

WHITE TEXTURED
RENDER

NEW OAK UPVC
WINDOWS
CODE 4 LEAD
FLASHING


OAK UPVC FRENCH DOORS
AND WINDOWS

HEATHER MIXTURE
FACING BRICKWORK
TO MATCH EXISTING

NEW OAK UPVC
BOW WINDOWS

GALLOW
BRACKET

PROPOSED FRONT ELEVATIONS

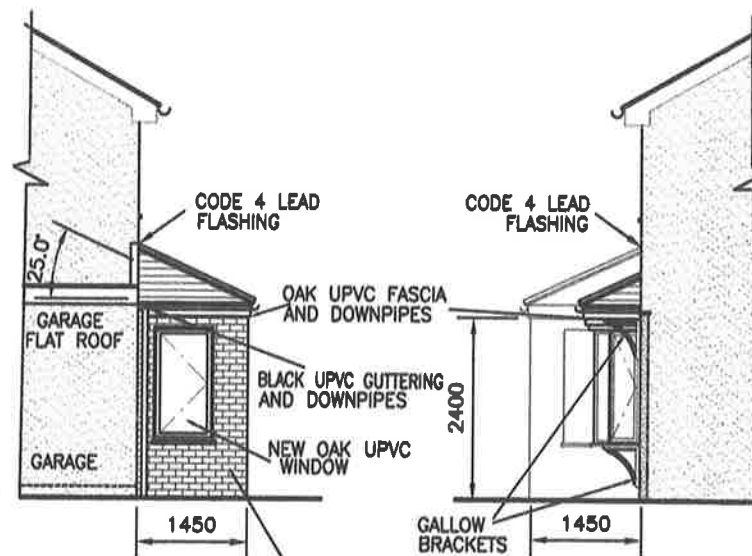

PROPOSED WEST SIDE ELEVATION

PROPOSED EAST SIDE ELEVATION

DESIGN NOTES

Date : 13/07/2020

ALL DIMENSIONS ARE TO BE CONFIRMED ON SITE!

Do not scale drawings - If in doubt,
please contact designer.

DRAWING TITLE:--PROPOSED NEW FRONT PORCH

PROPOSED ELEVATIONS

SCALE 1:100 (A4) UNLESS OTHERWISE STATED

Drawing No. : RDJ/20/A04

Customer : R.D.JONES

Site Address :5 Glan Hafren,Bagian,
Port Talbot.SA12 8TW