


Rear Elevation Scale 1:50





Ground Floor Plan Scale 1:50



Block Plan Scale 1:100

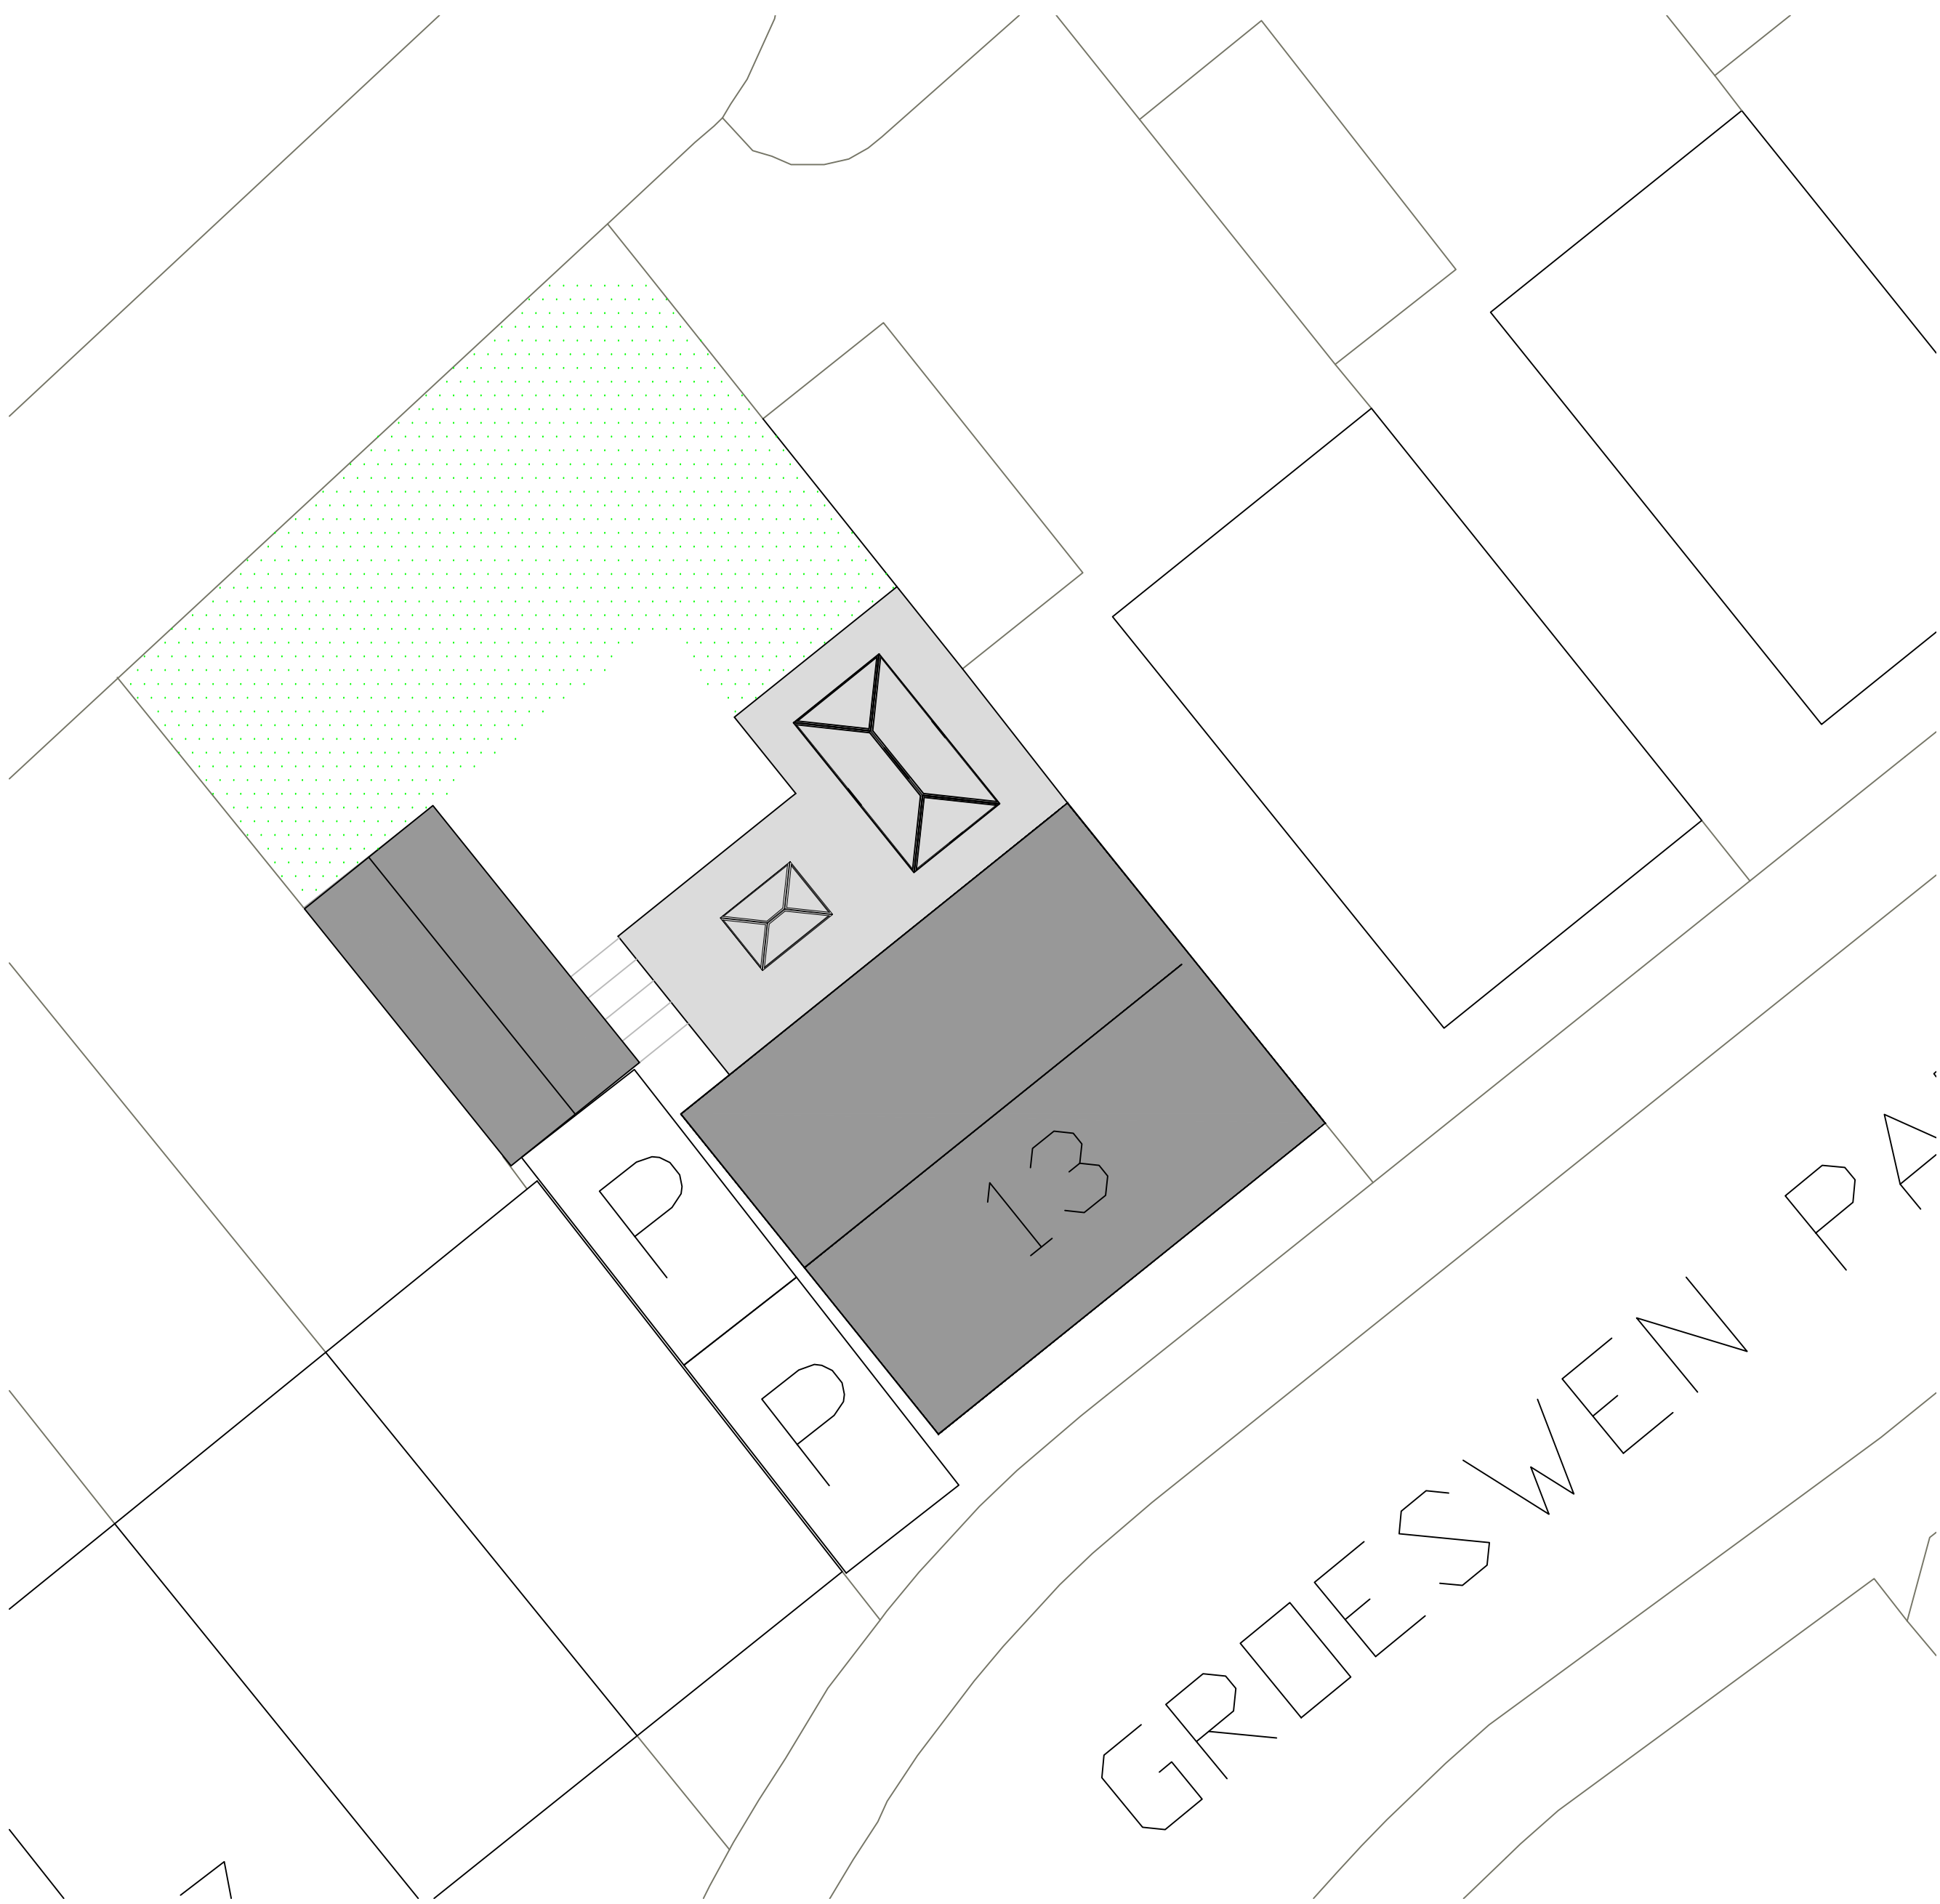

Side Elevation Scale 1:50

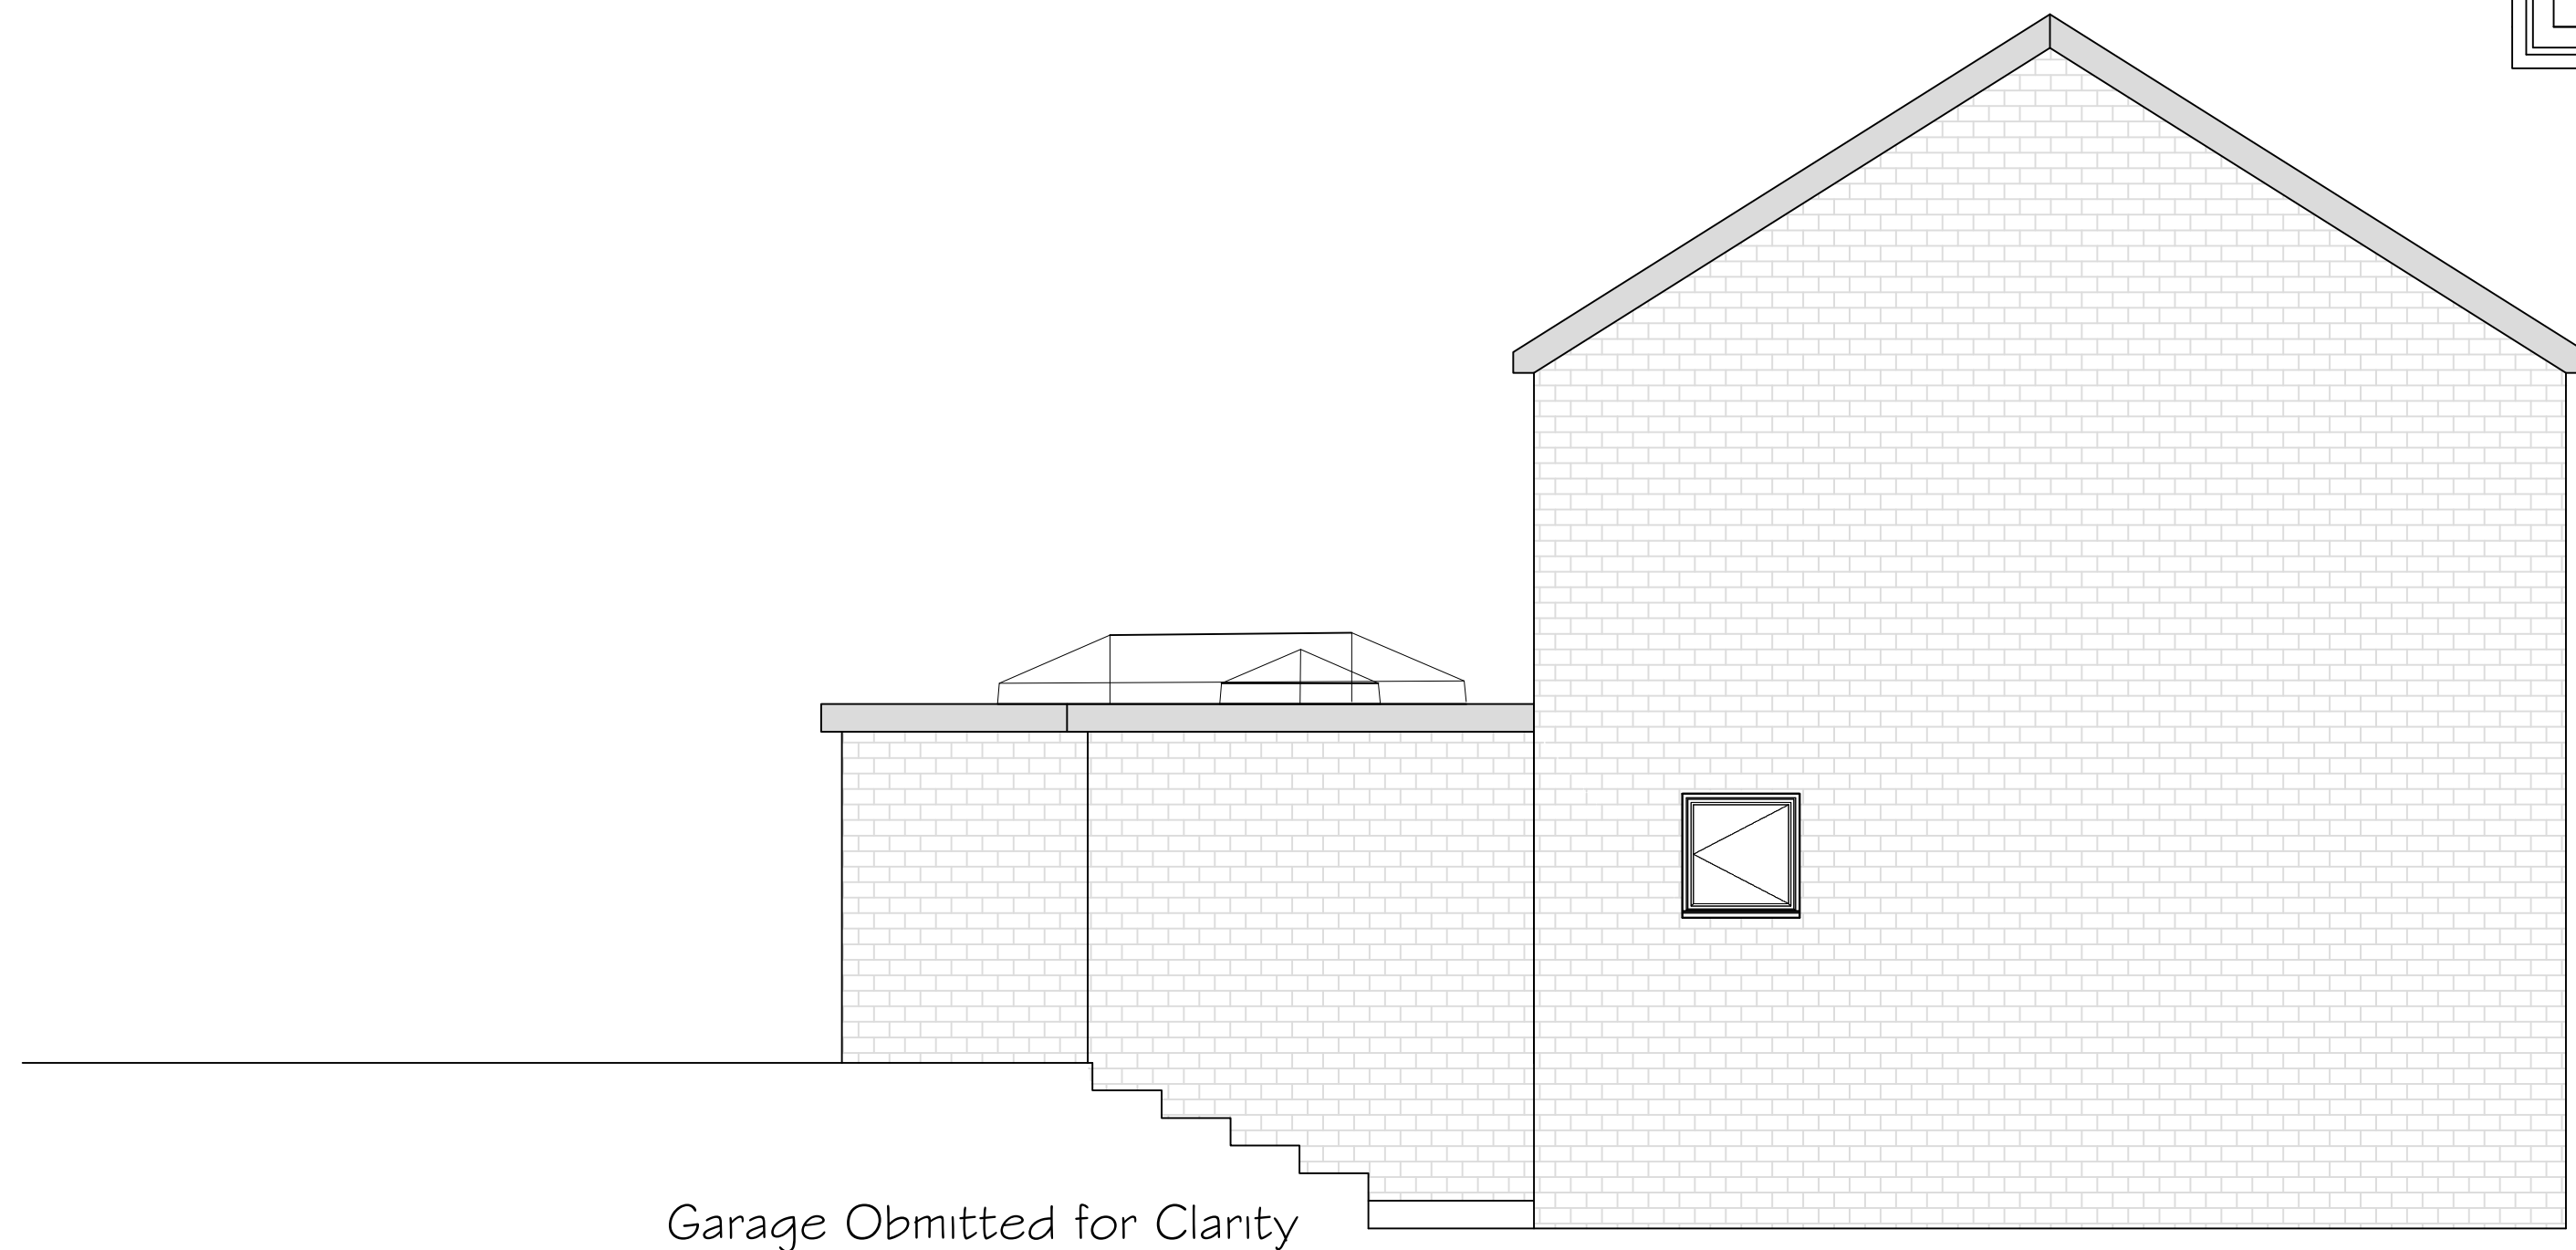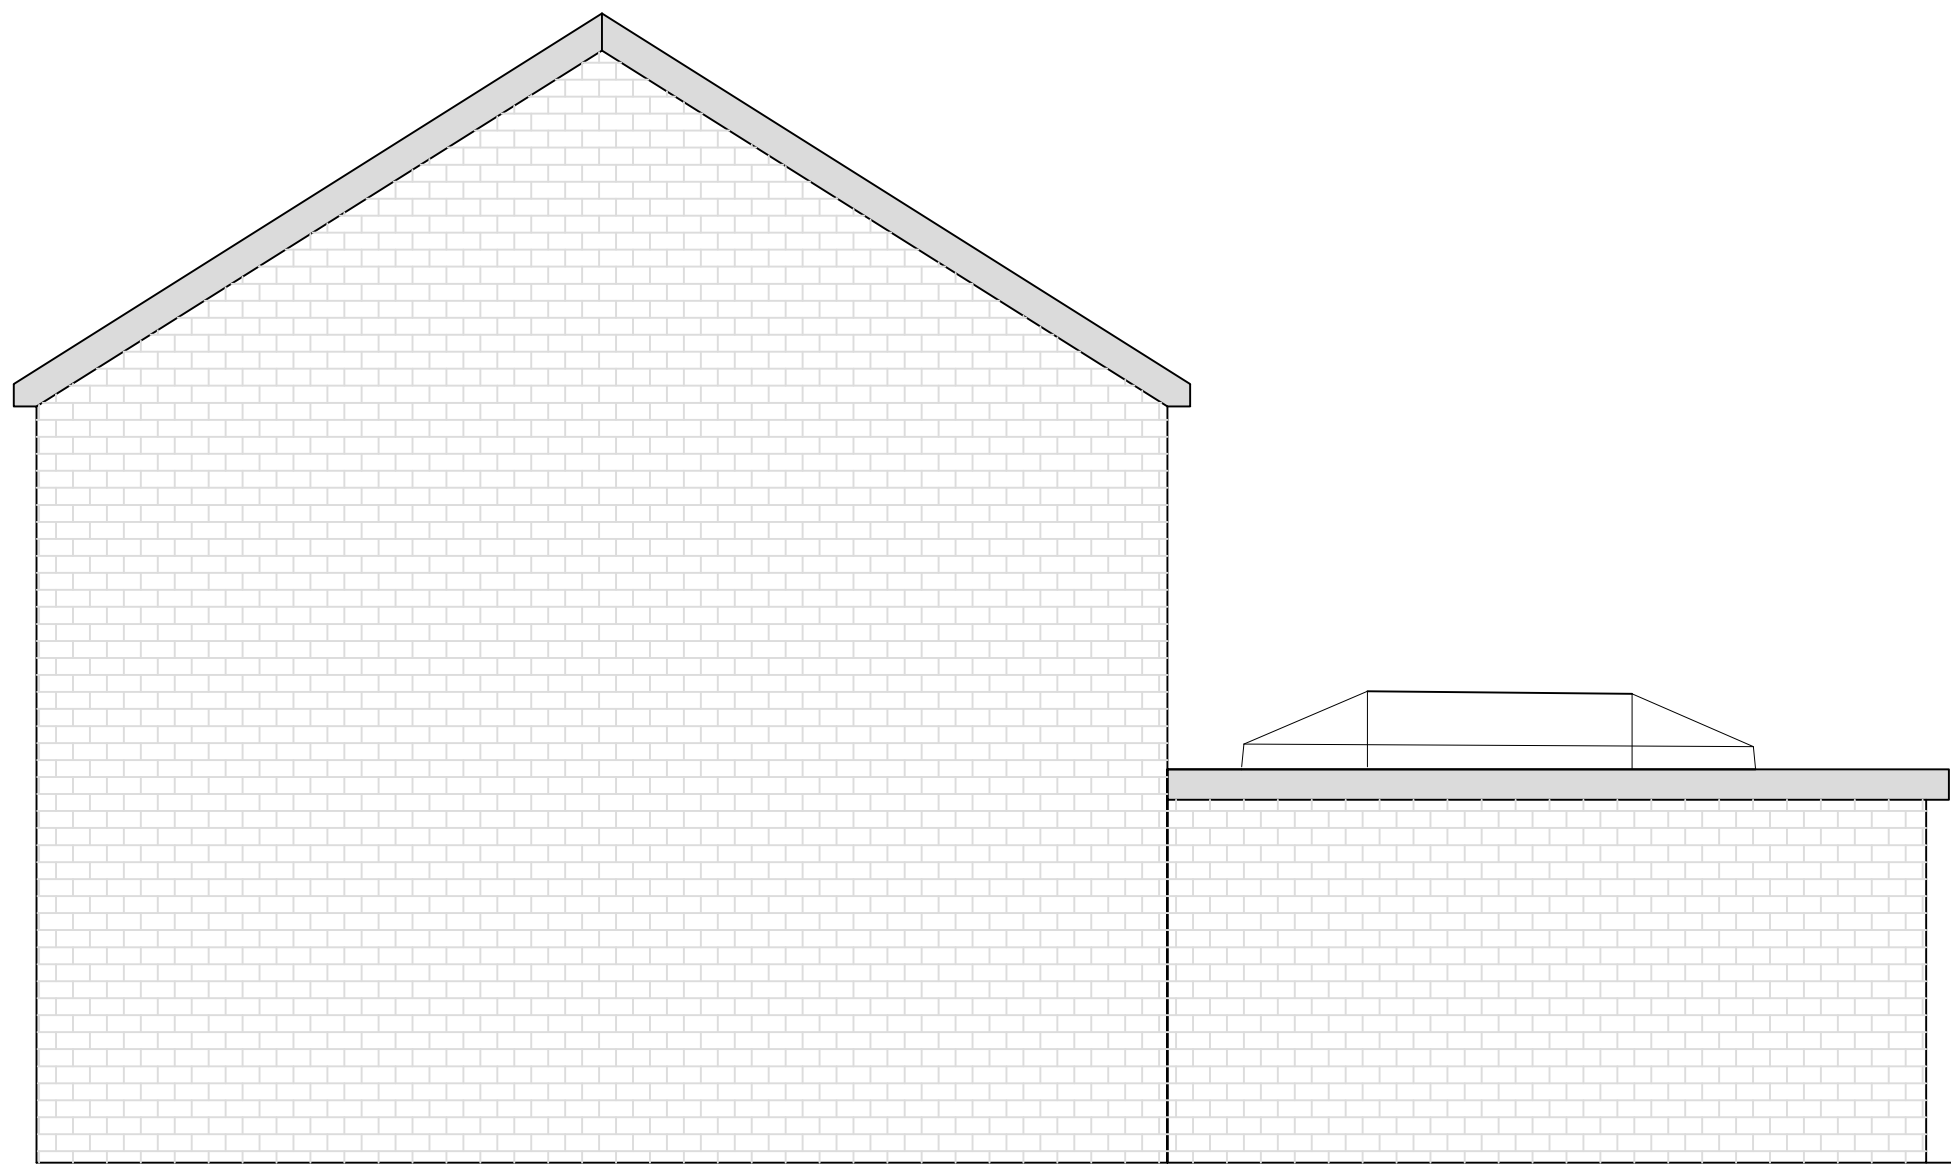

Side Elevation Scale 1:50



PLANNING			
Mr & Mrs Williams 13 Groeswen Park Margam, SA13 2LJ			
PROJECT:			
13 Groeswen Park			
TITLE:			
Proposed Plans and Elevations			
As Shown	SLR	SLR	
DATE:	DATE:	DATE:	
002			B