


Rear Elevation Scale 1:50




Ground Floor Plan Scale 1:50

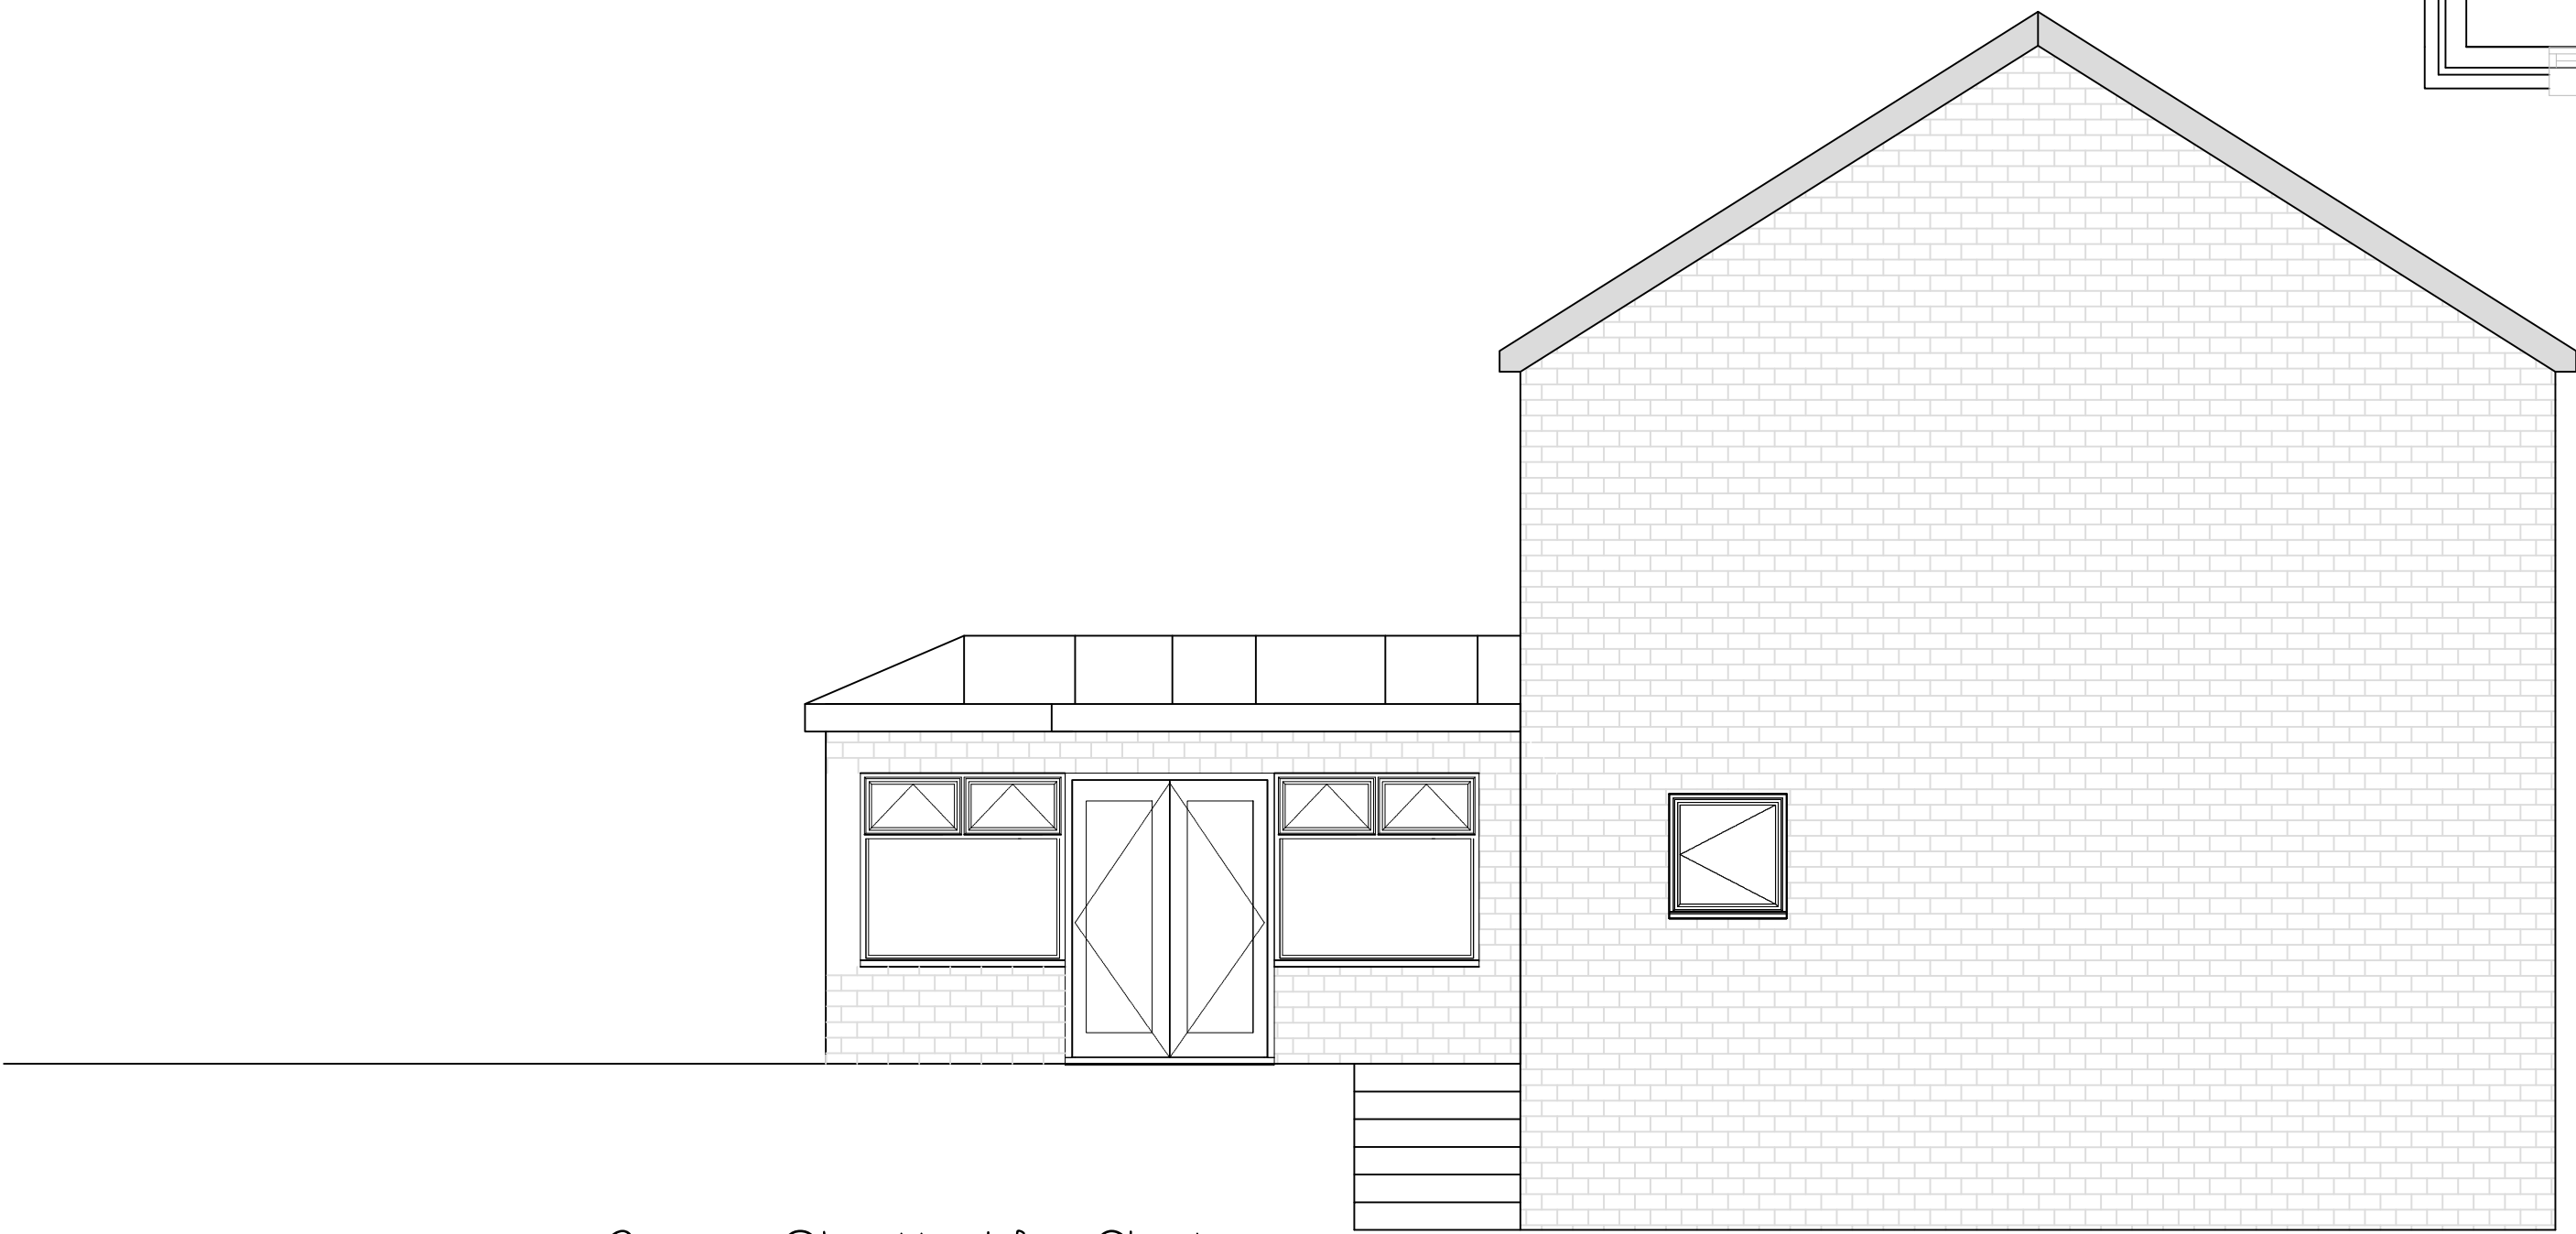


Garage Obmitted for Clarity

Side Elevation Scale 1:50

Block Plan Scale 1:100

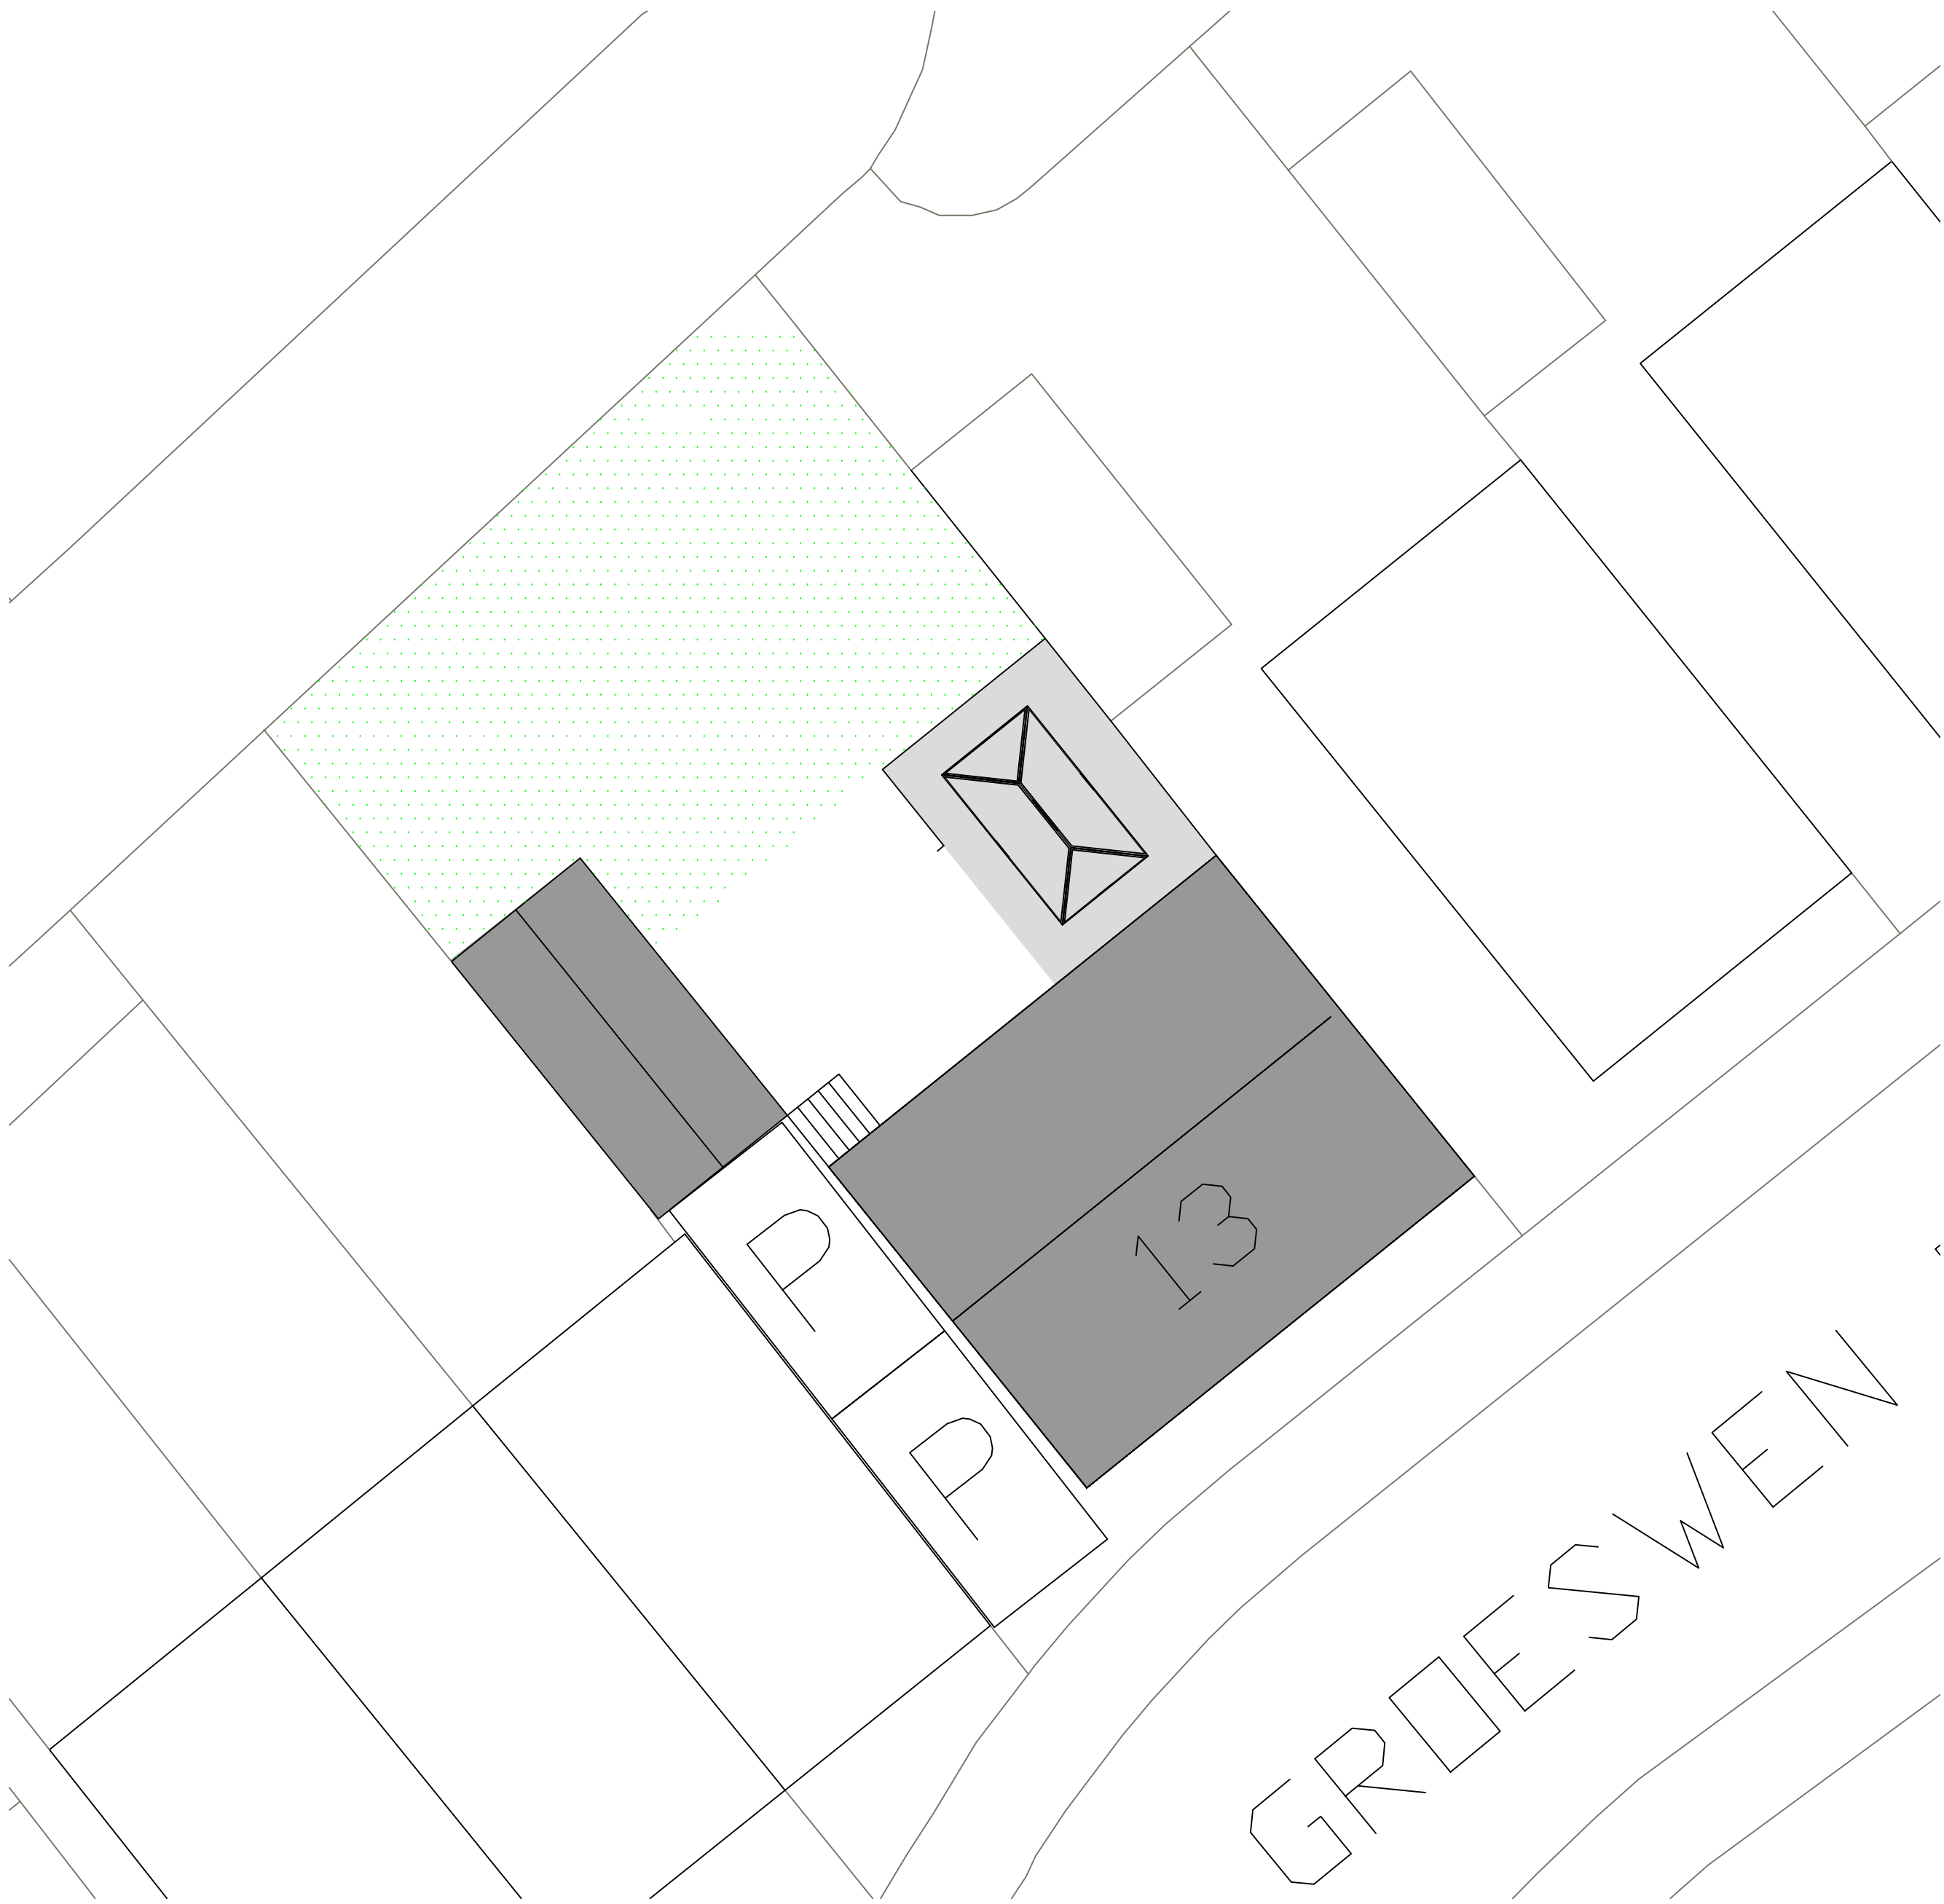

Side Elevation Scale 1:50

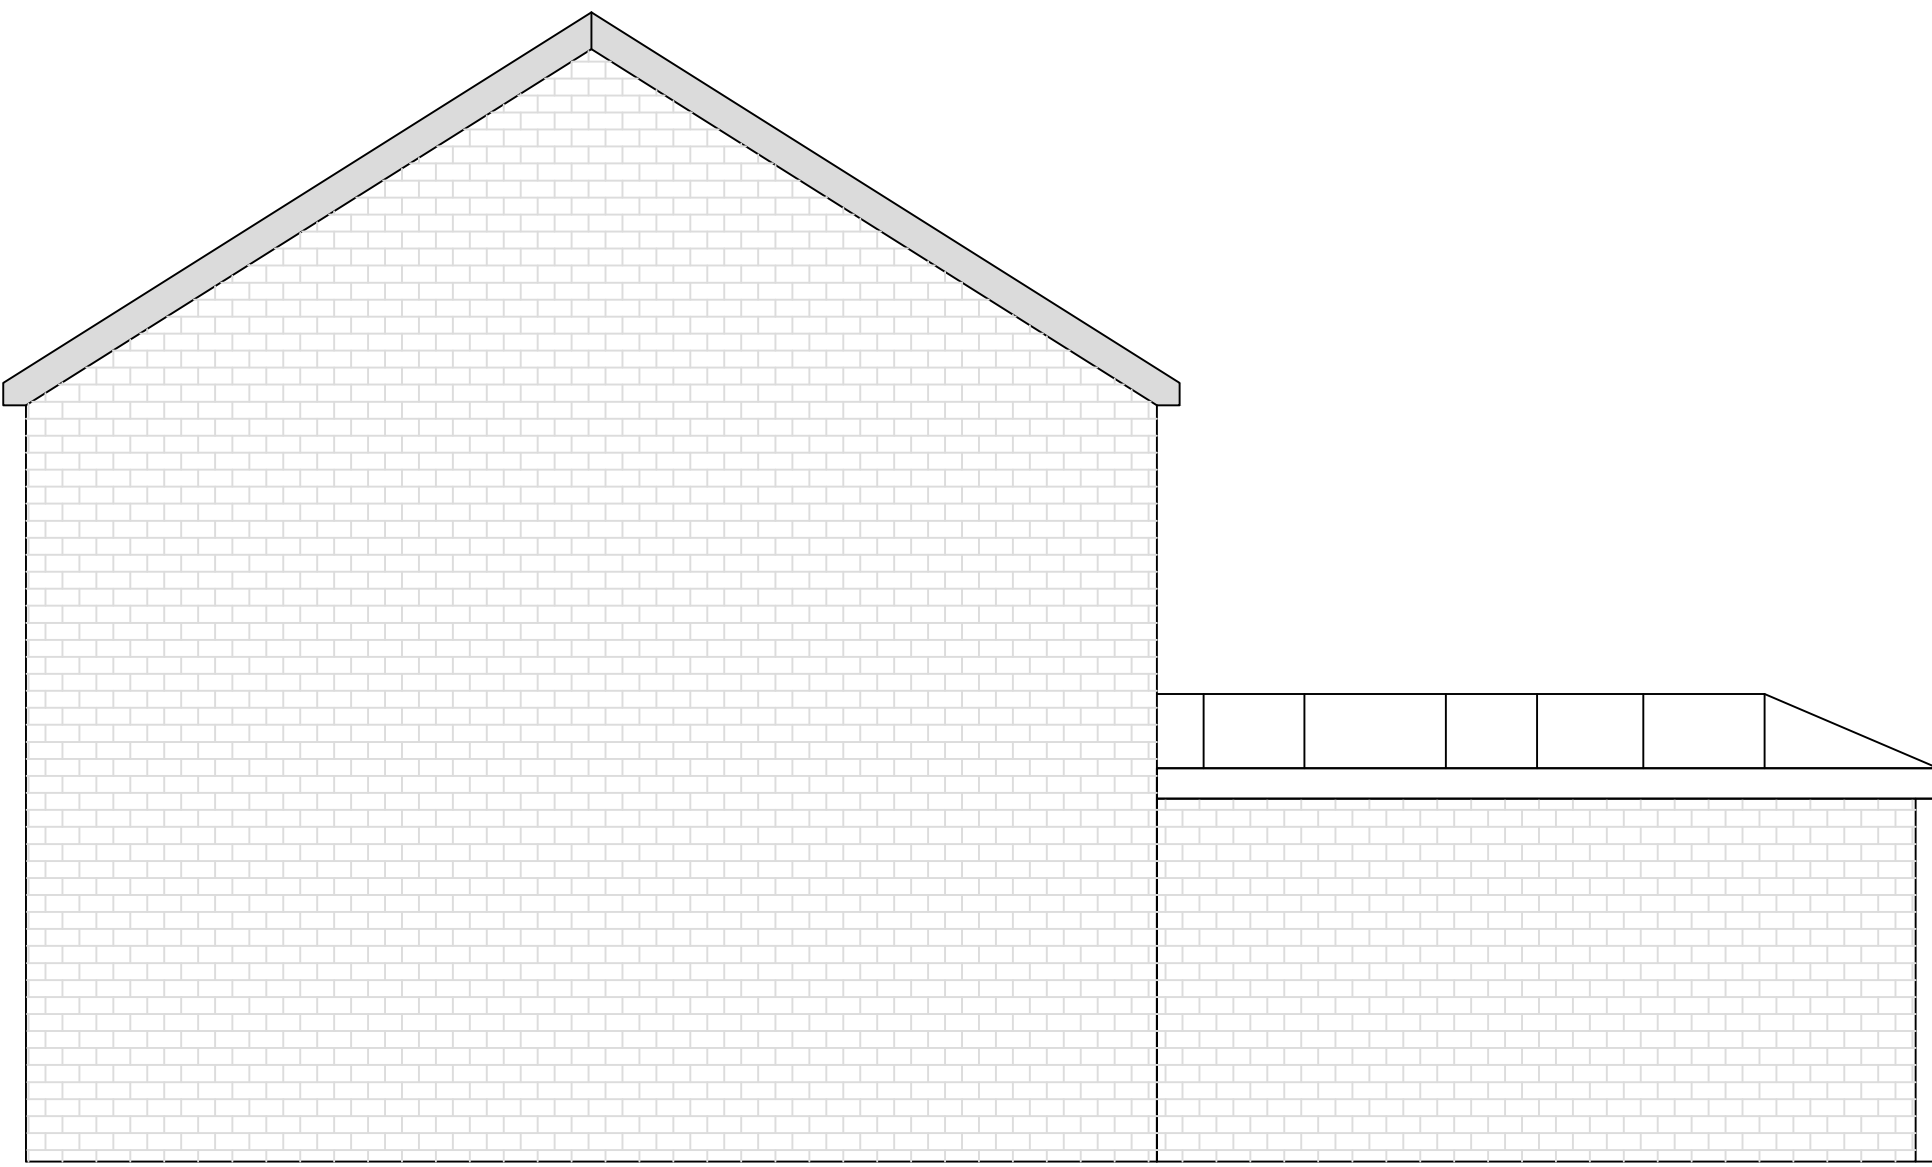

PLANNING		
Mr & Mrs Williams 13 Groeswen Park Margam, SA13 2LJ		
PROJECT: 13 Groeswen Park		
TITLE: Existing Plans and Elevations		
As Shown	SLR	SLR
DATE: 003	DATE: B	