
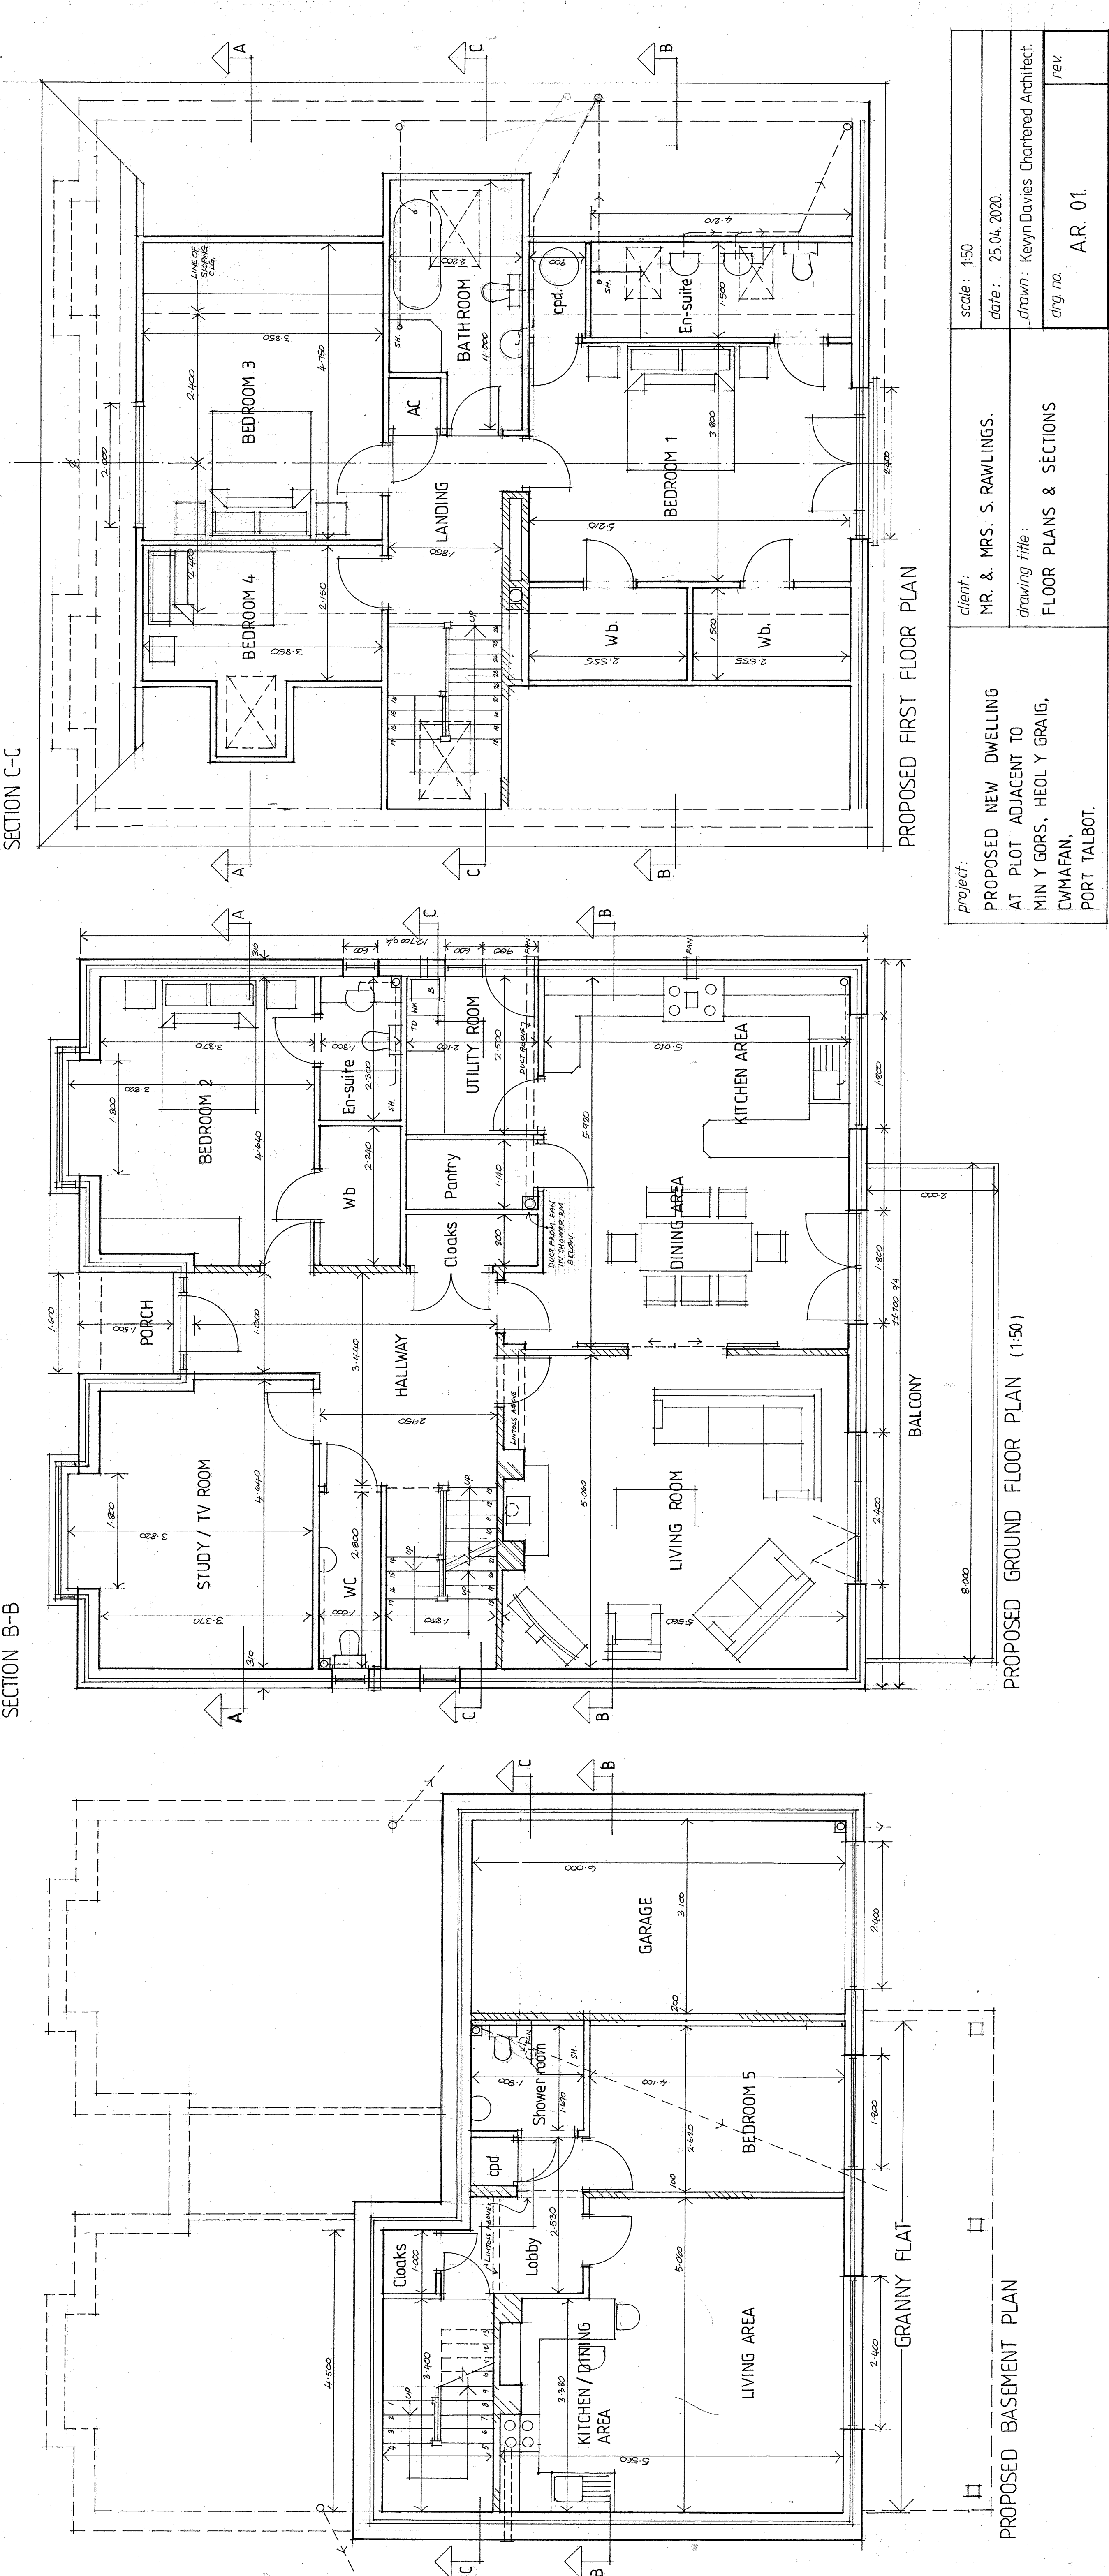


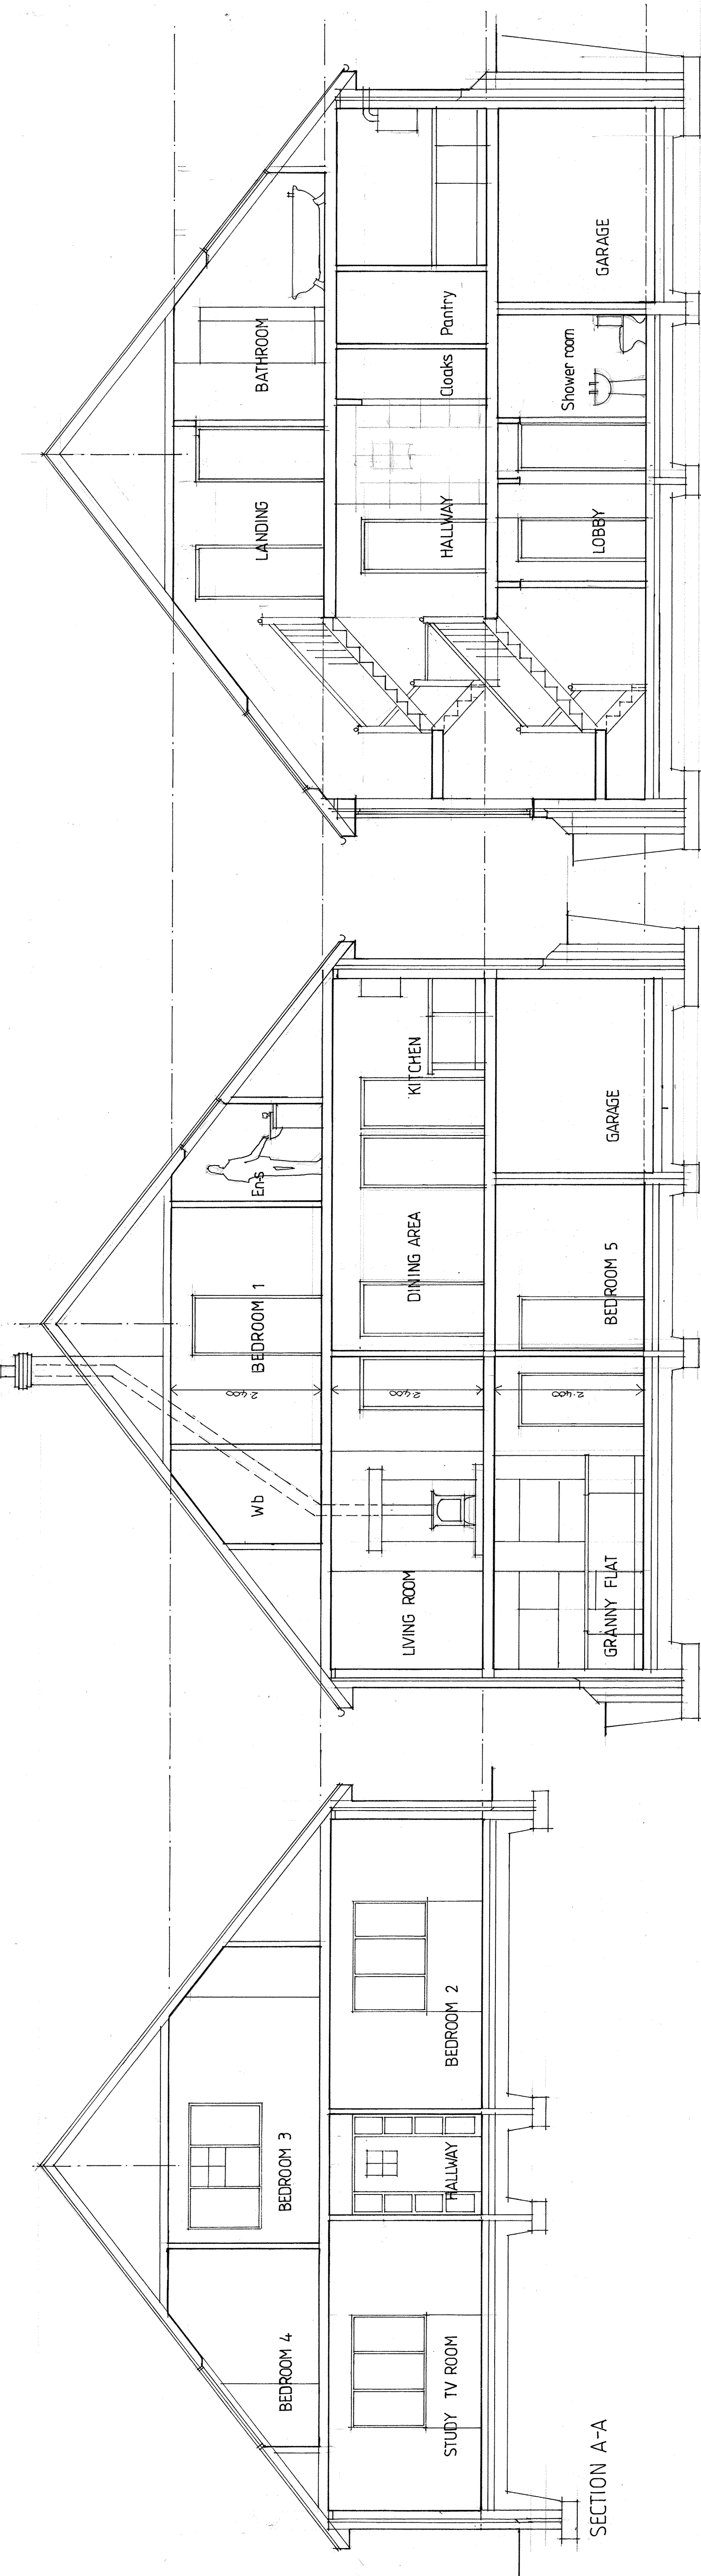

project: PROPOSED NEW DWELLING AT PLOT ADJACENT TO MIN Y GORS, HEOL Y GRAIG, CWMAFAN, PORT TALBOT.	client: MR. & MRS. S. RAWLINGS.	scale: 1:50	
		date: 25.04.2020.	
	drawing title: FLOOR PLANS & SECTIONS	drawn: Kevyn Davies Chartered Architect.	
		drg. no.	rev.
		A.R. 01.	