




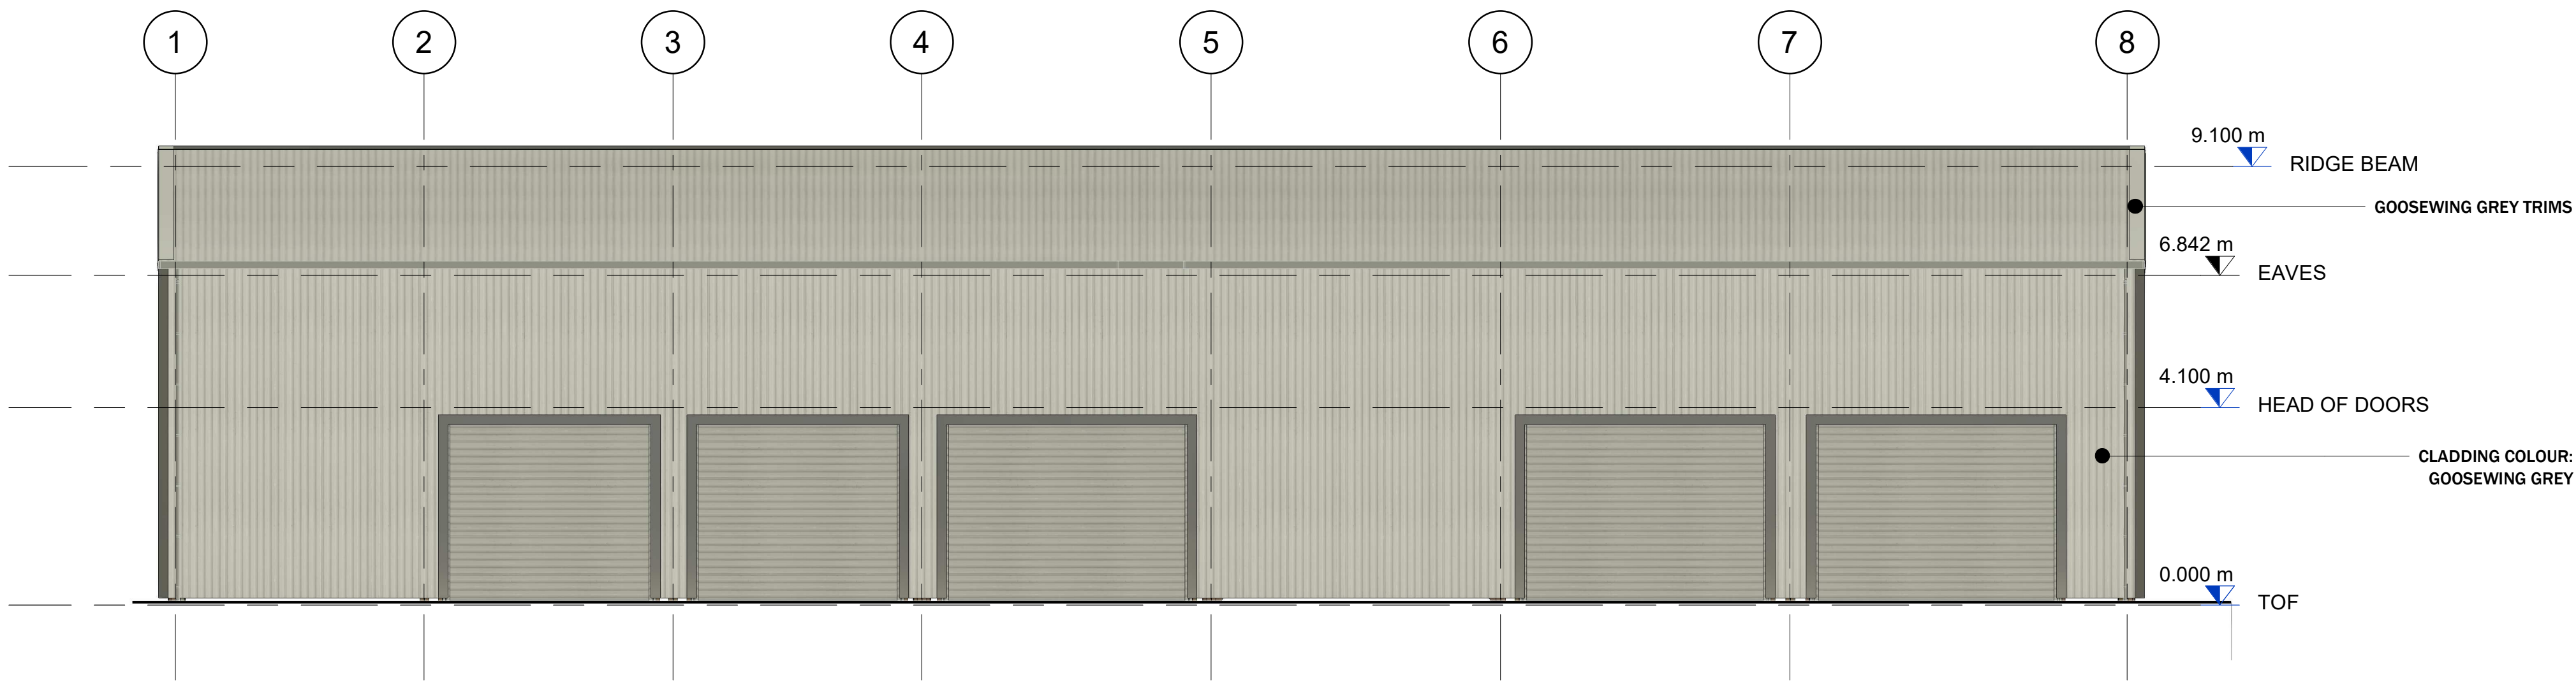


01 BOILER BUILDING - FRONT ELEVATION
1 : 100

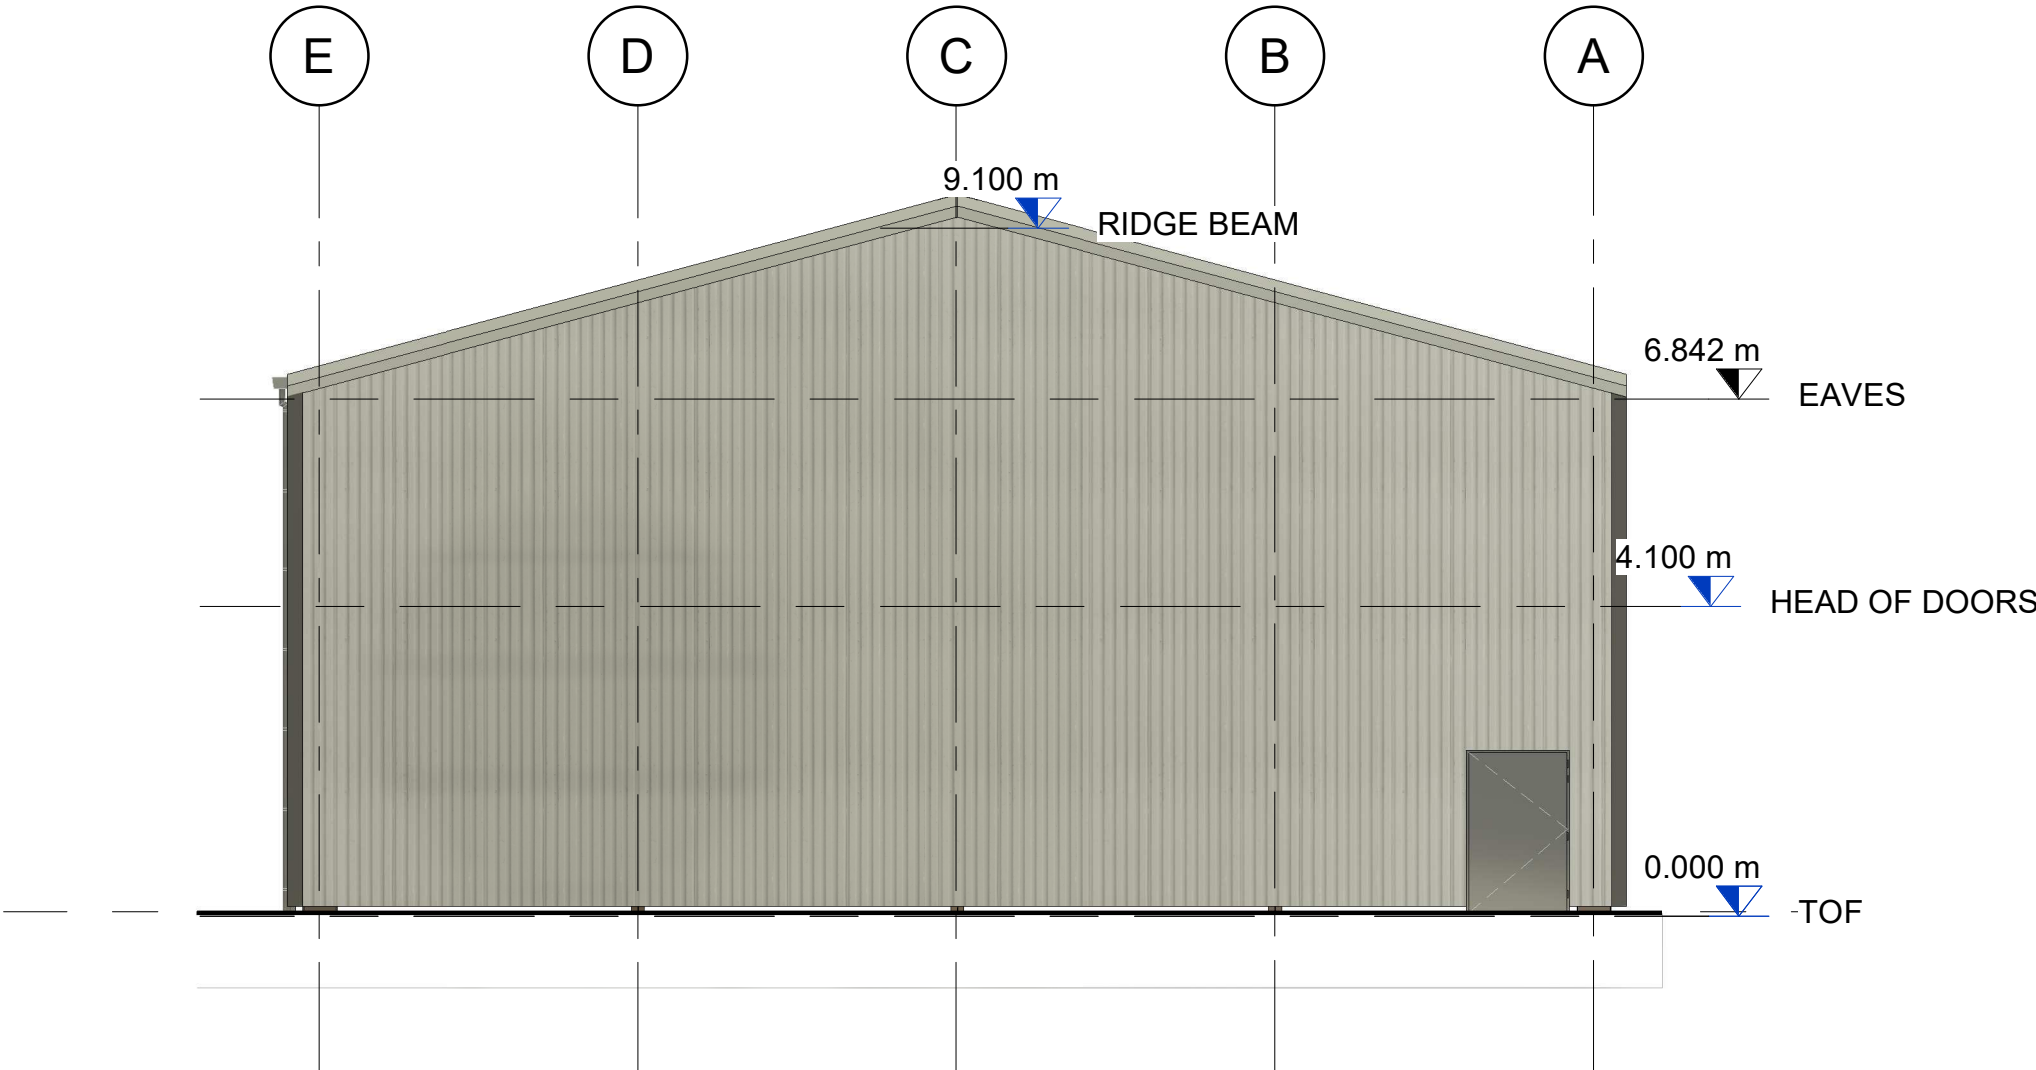


02 BOILER BUILDING - SIDE ELEVATION
1 : 100

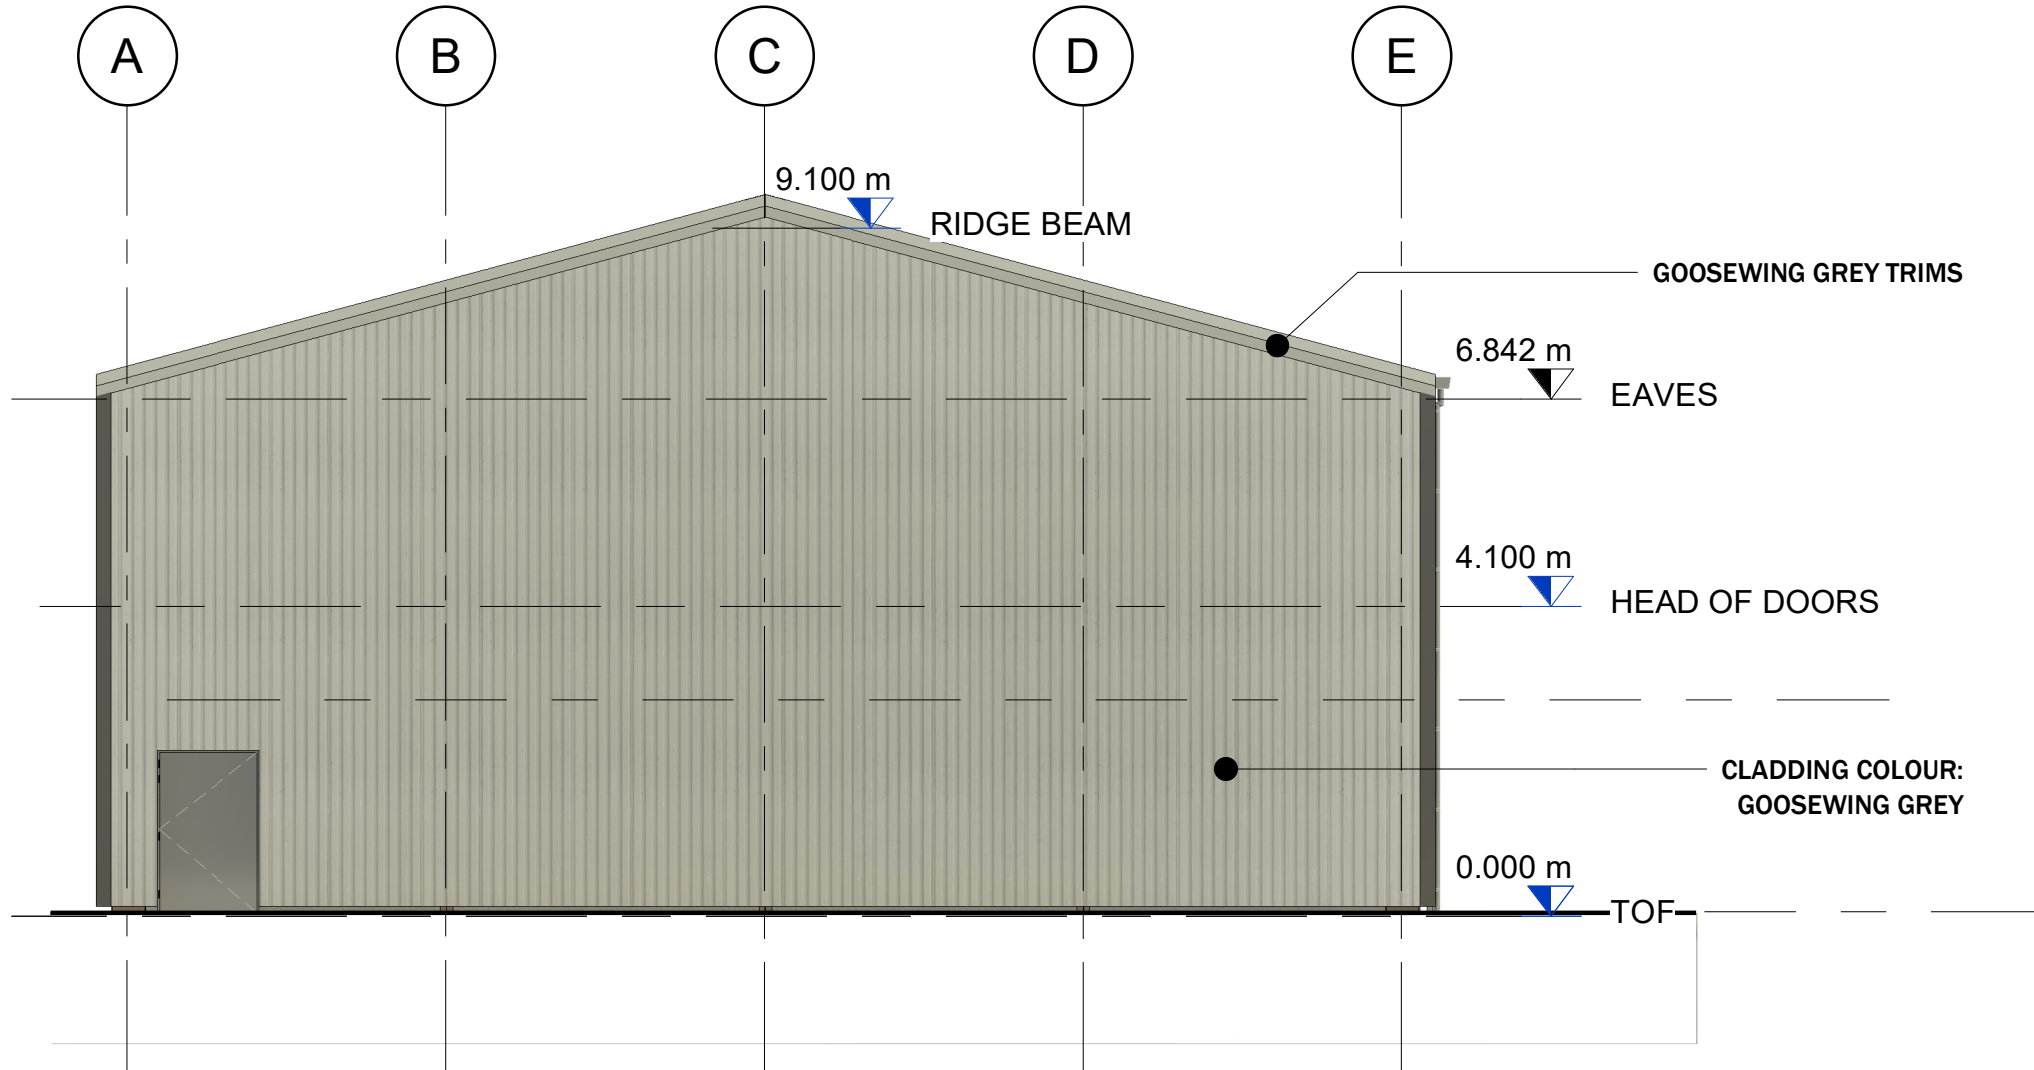

03 BOILER BUILDING - SIDE ELEVATION
1 : 100

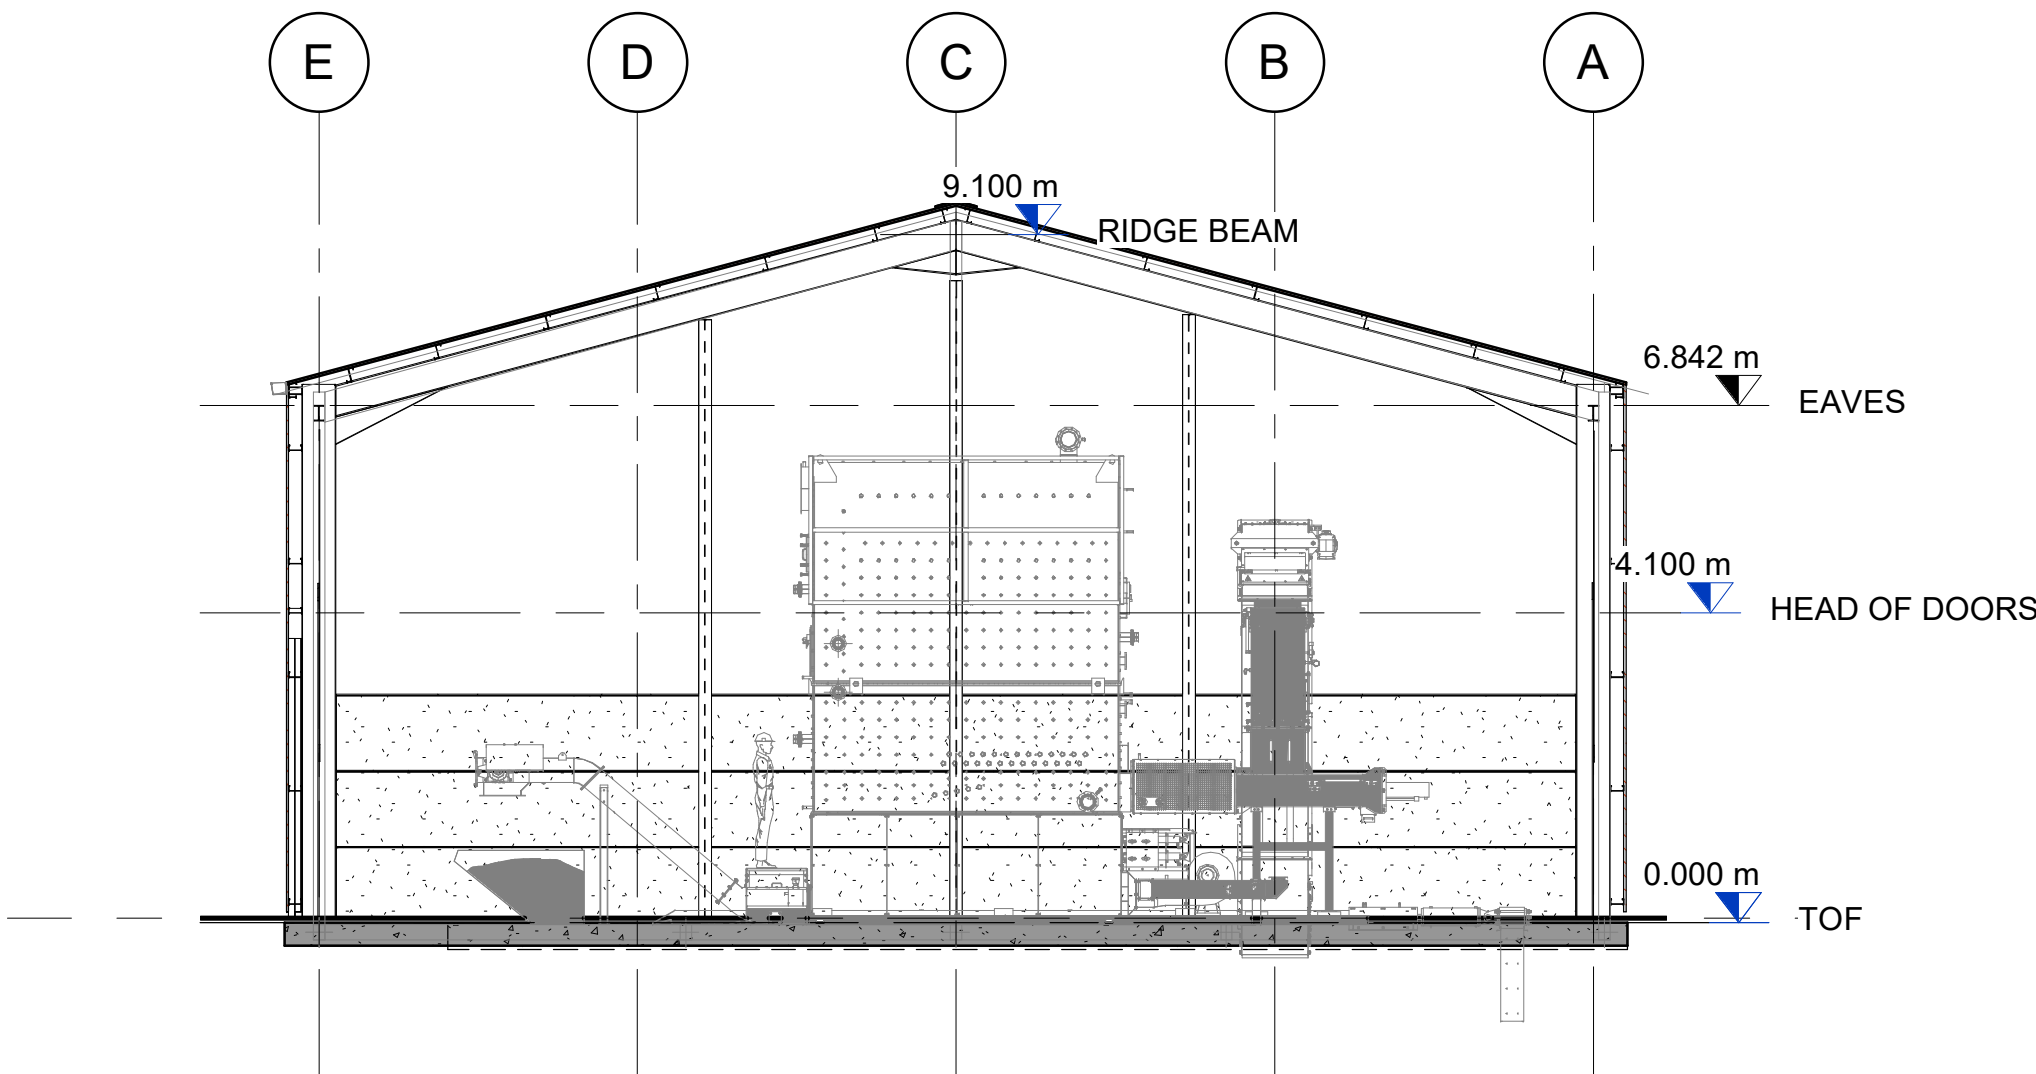

04 BOILER BUILDING - SECTION A-A
1 : 100

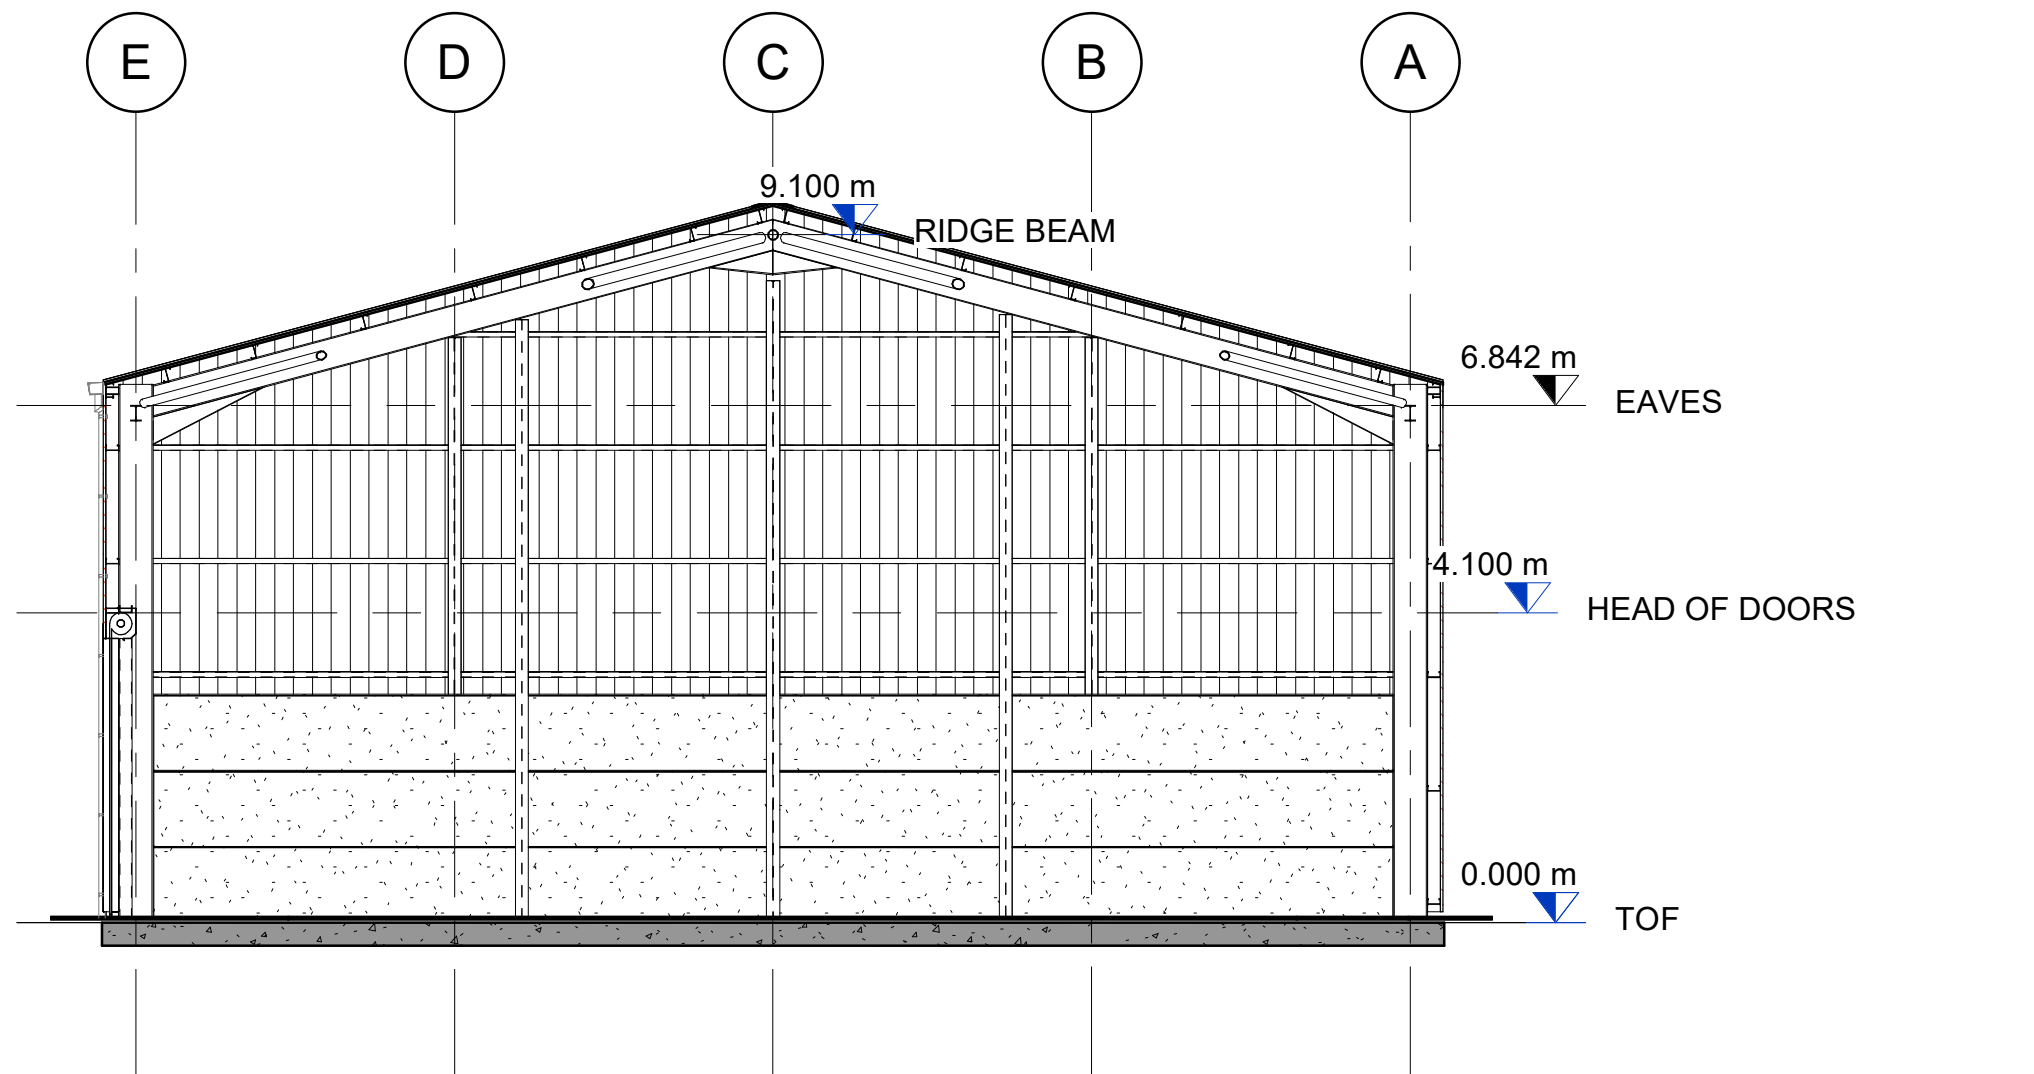

05 BOILER BUILDING - SECTION B-B
1 : 100

Notes

Do not scale from this drawing. Use figured dimensions only, which are displayed in millimeters unless stated otherwise. The contractor is requested to check all dimensions before work is put in hand. Any discrepancies within the drawing should be reported prior to commencement of works.

Copyright of this drawing belongs solely to CMKA Ltd. This drawing must only be used for the purpose for which it is supplied and its contents must not be reproduced for any purpose without written permission.

CHAMBERLAIN
MOSS
KING
architecture
97a Glebe Street | Penarth
Vale of Glamorgan | CF64 1EE
T. 02920 306400
www.chamberlainmossking.co.uk

Project	JCG FACTORY, NEATH
Project number	L848
Client	HALE CONSTRUCTION LTD
Title	BIOMASS ELEVATIONS, SECTIONS & DETAILS
Drawing number	A162
Scale	1 : 100 at A1
Revision	A
Status	INFORMATION
Drawn	
Date	23.06.20