




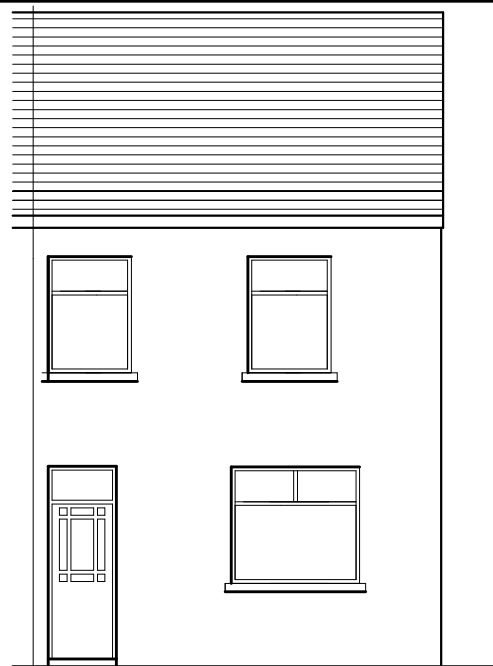


EXISTING FRONT ELEVATION

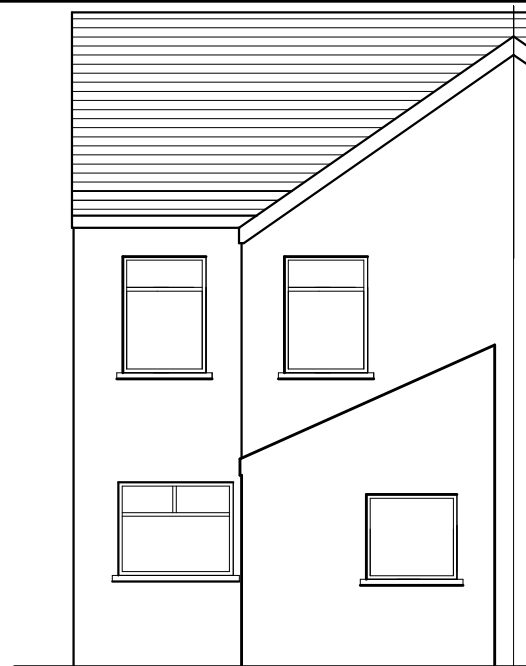


EXISTING REAR ELEVATION

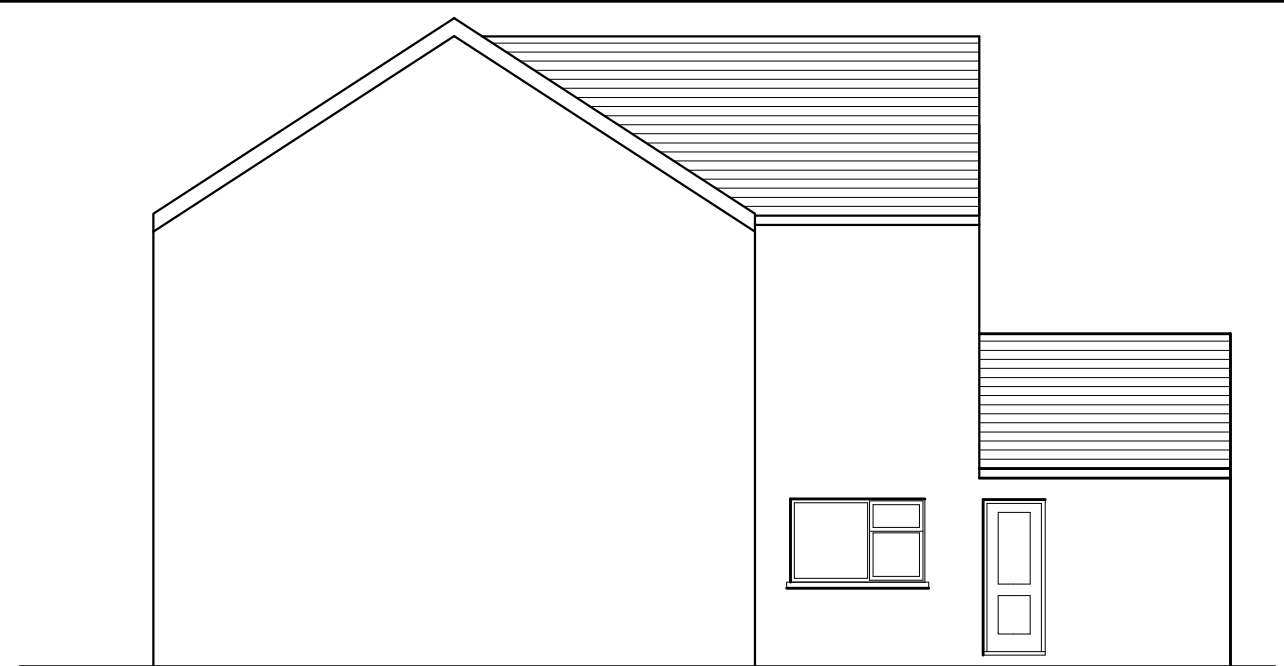

EXISTING LH SIDE ELEVATION

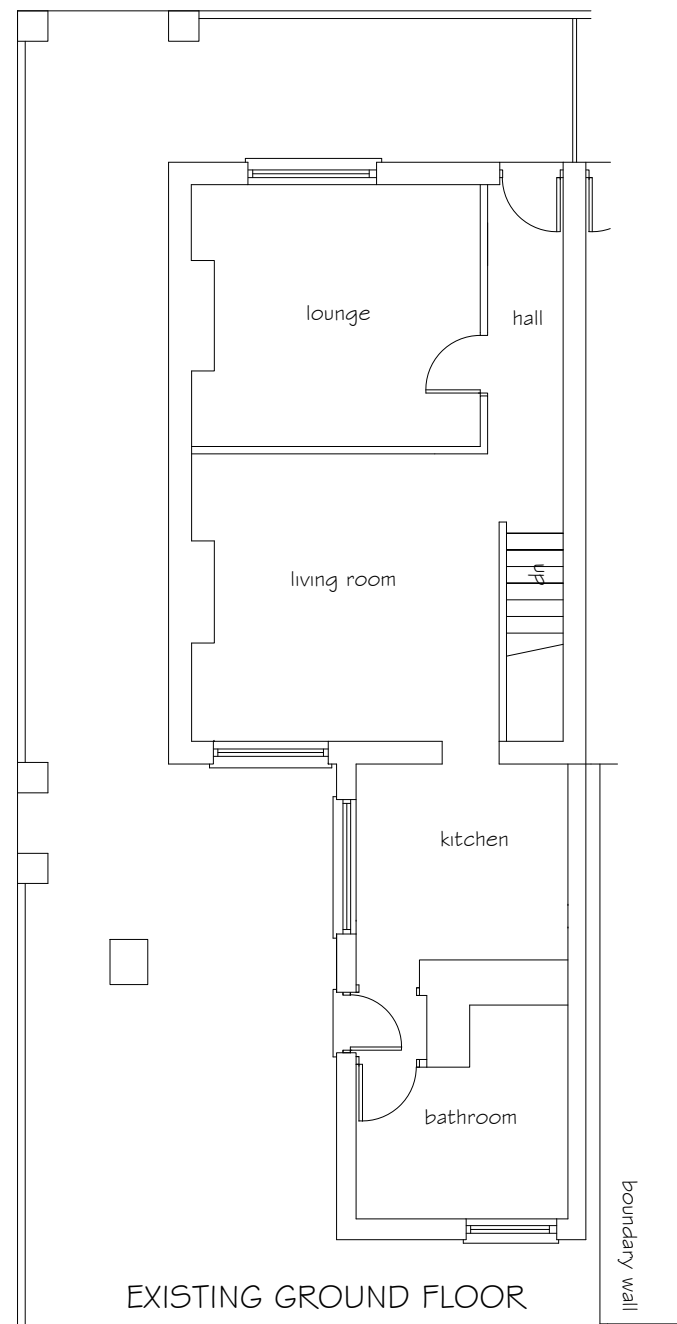

EXISTING GROUND FLOOR

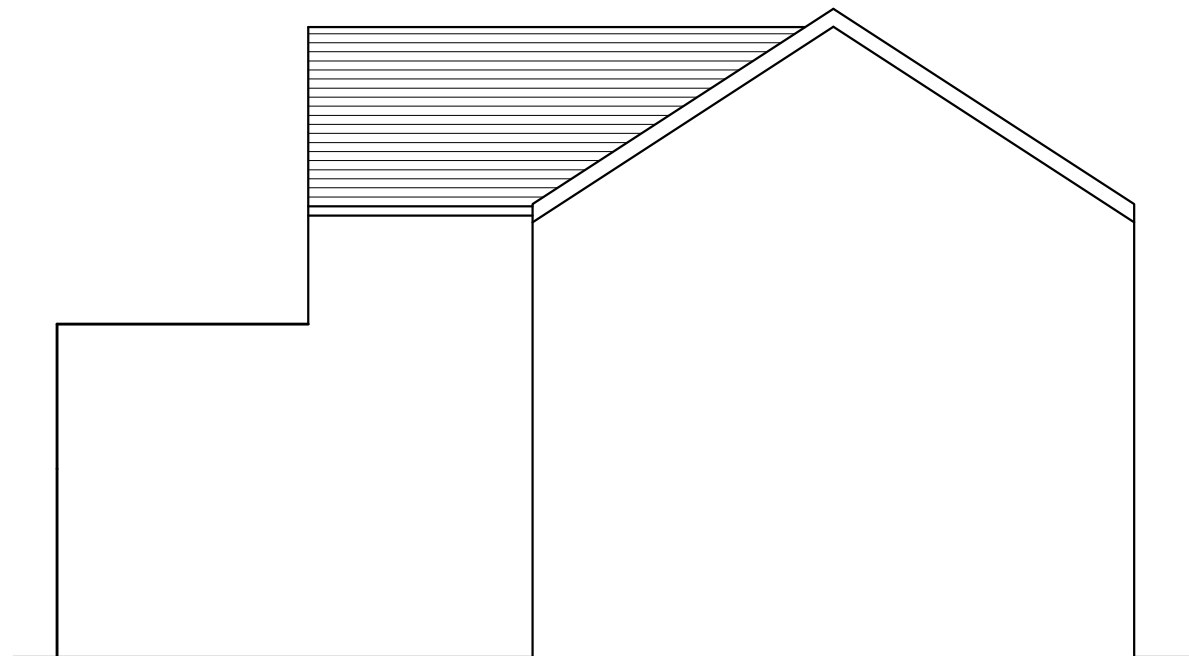

EXISTING RH SIDE ELEVATION

### Existing Materials & Finishes

#### Roof

Concrete tile with plain concrete hip & ridge tiles

#### Walls - render & dash finish

White PVCu fascia, soffit and barge boards.

White PVCu rainwater goods

Windows, doors to comprise of double glazed White PVCu units.

PETER JONES  
TALBOT DESIGN SERVICES  
mobile: 07817538014  
email: jonespeter177@gmail.com

Proposed side extension  
154 Main Road  
Bryncoch, Neath

existing elevations and  
floor plan

drawing No 154MR - 01

date Aug 2020 scale 1:100