





PROPOSED FRONT ELEVATION

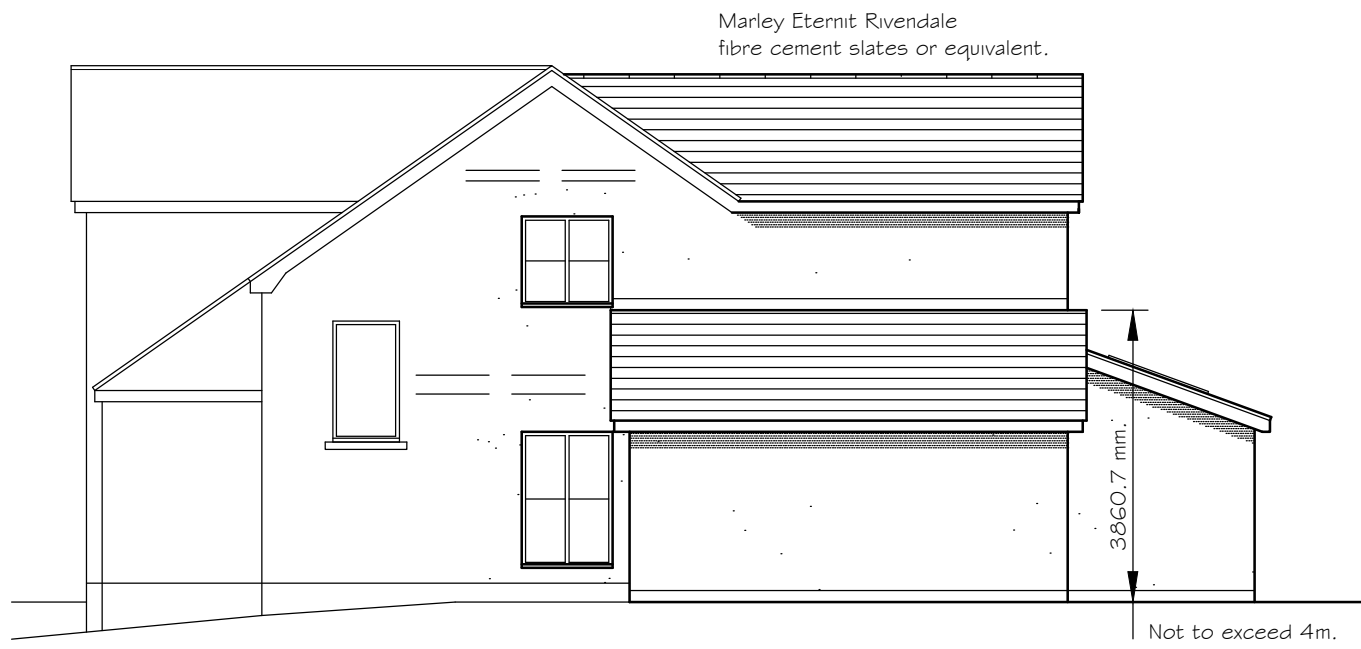


PROPOSED SIDE ELEVATION




PROPOSED REAR ELEVATION

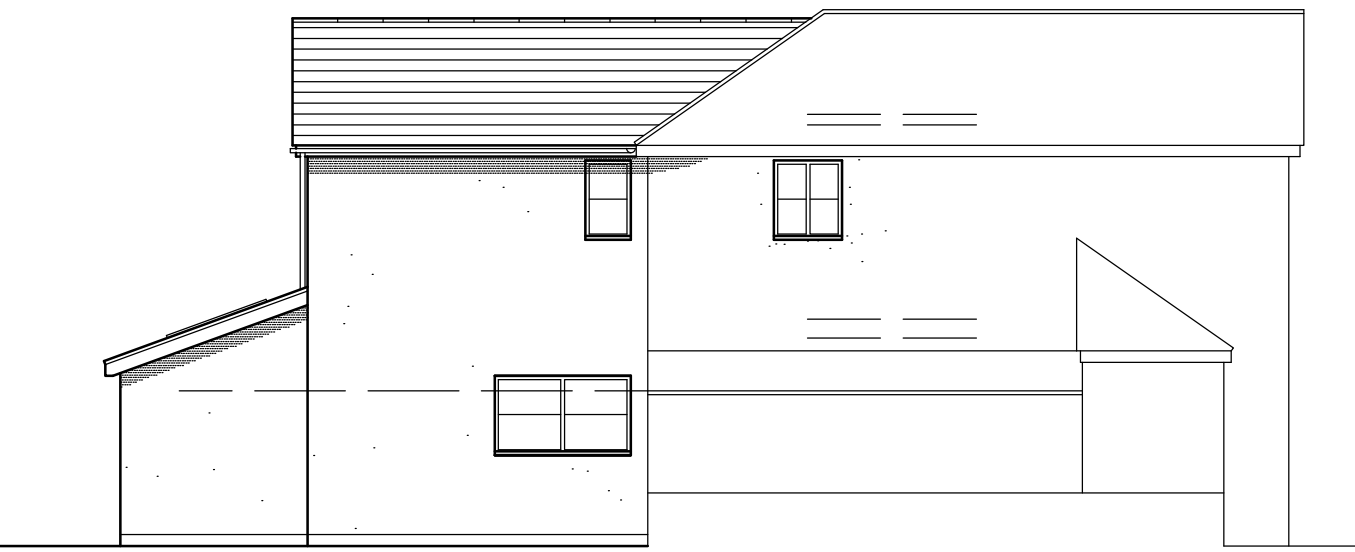


PROPOSED SIDE ELEVATION

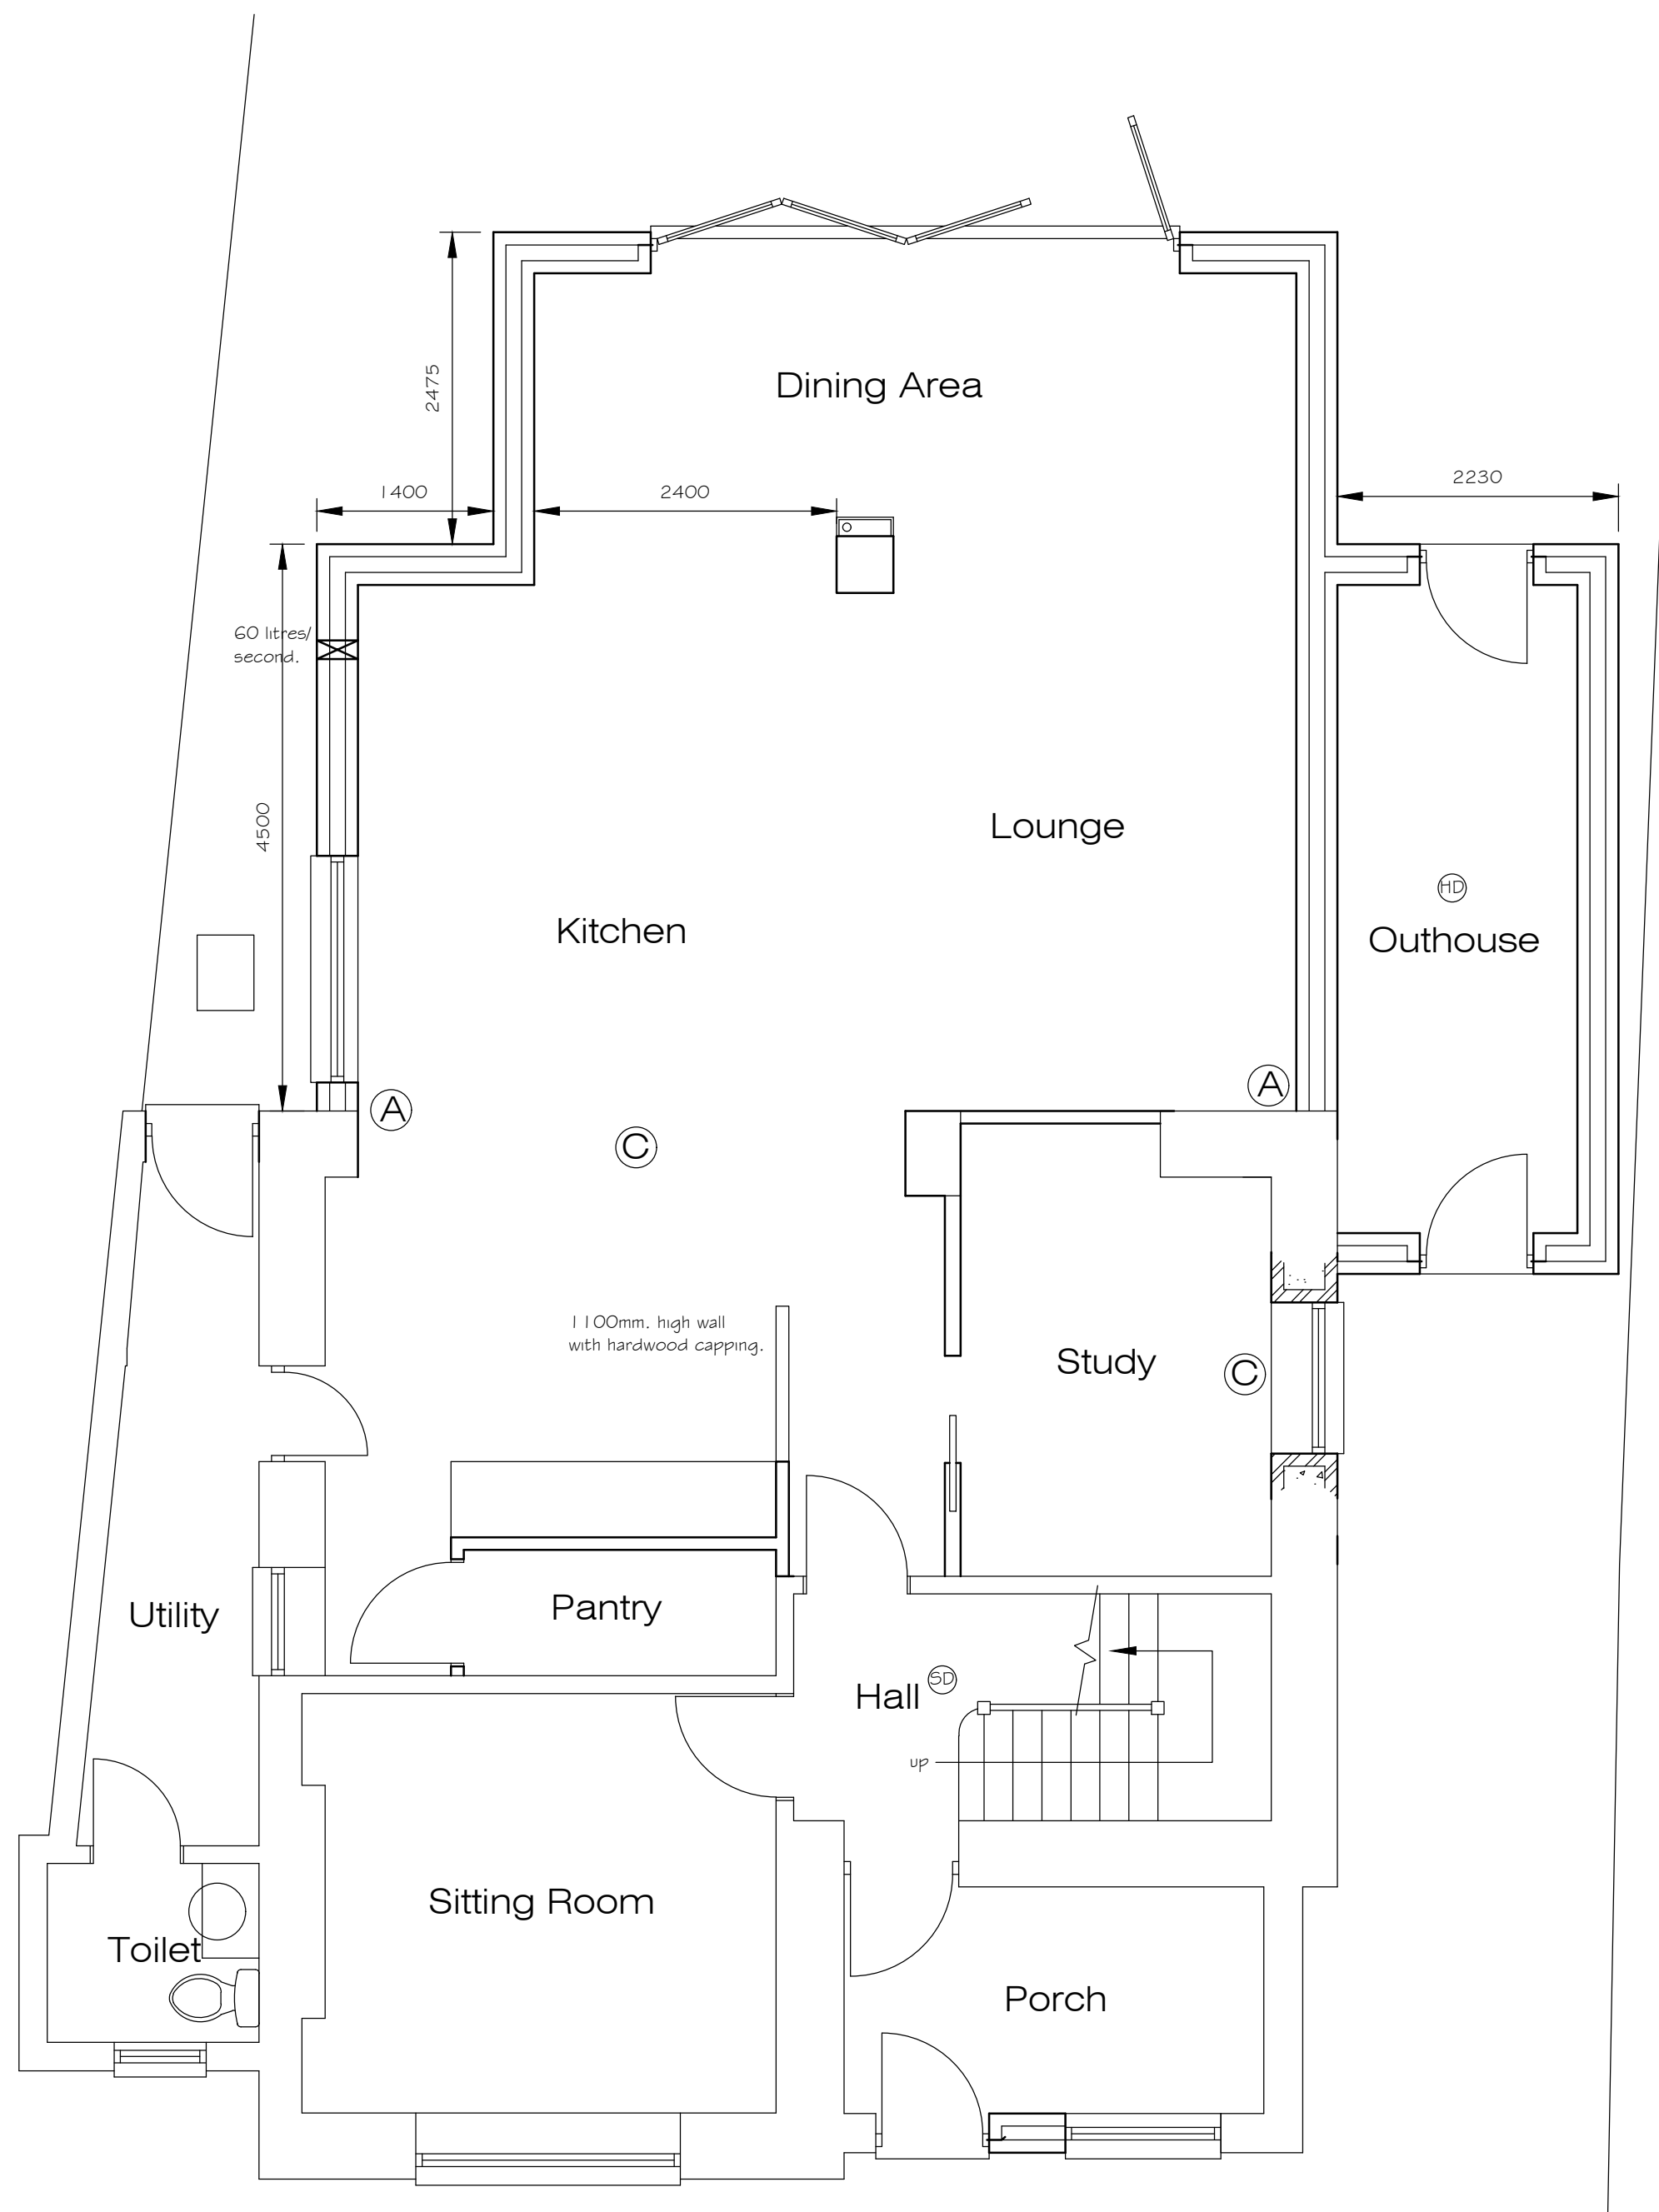

PROPOSED GROUND FLOOR PLAN

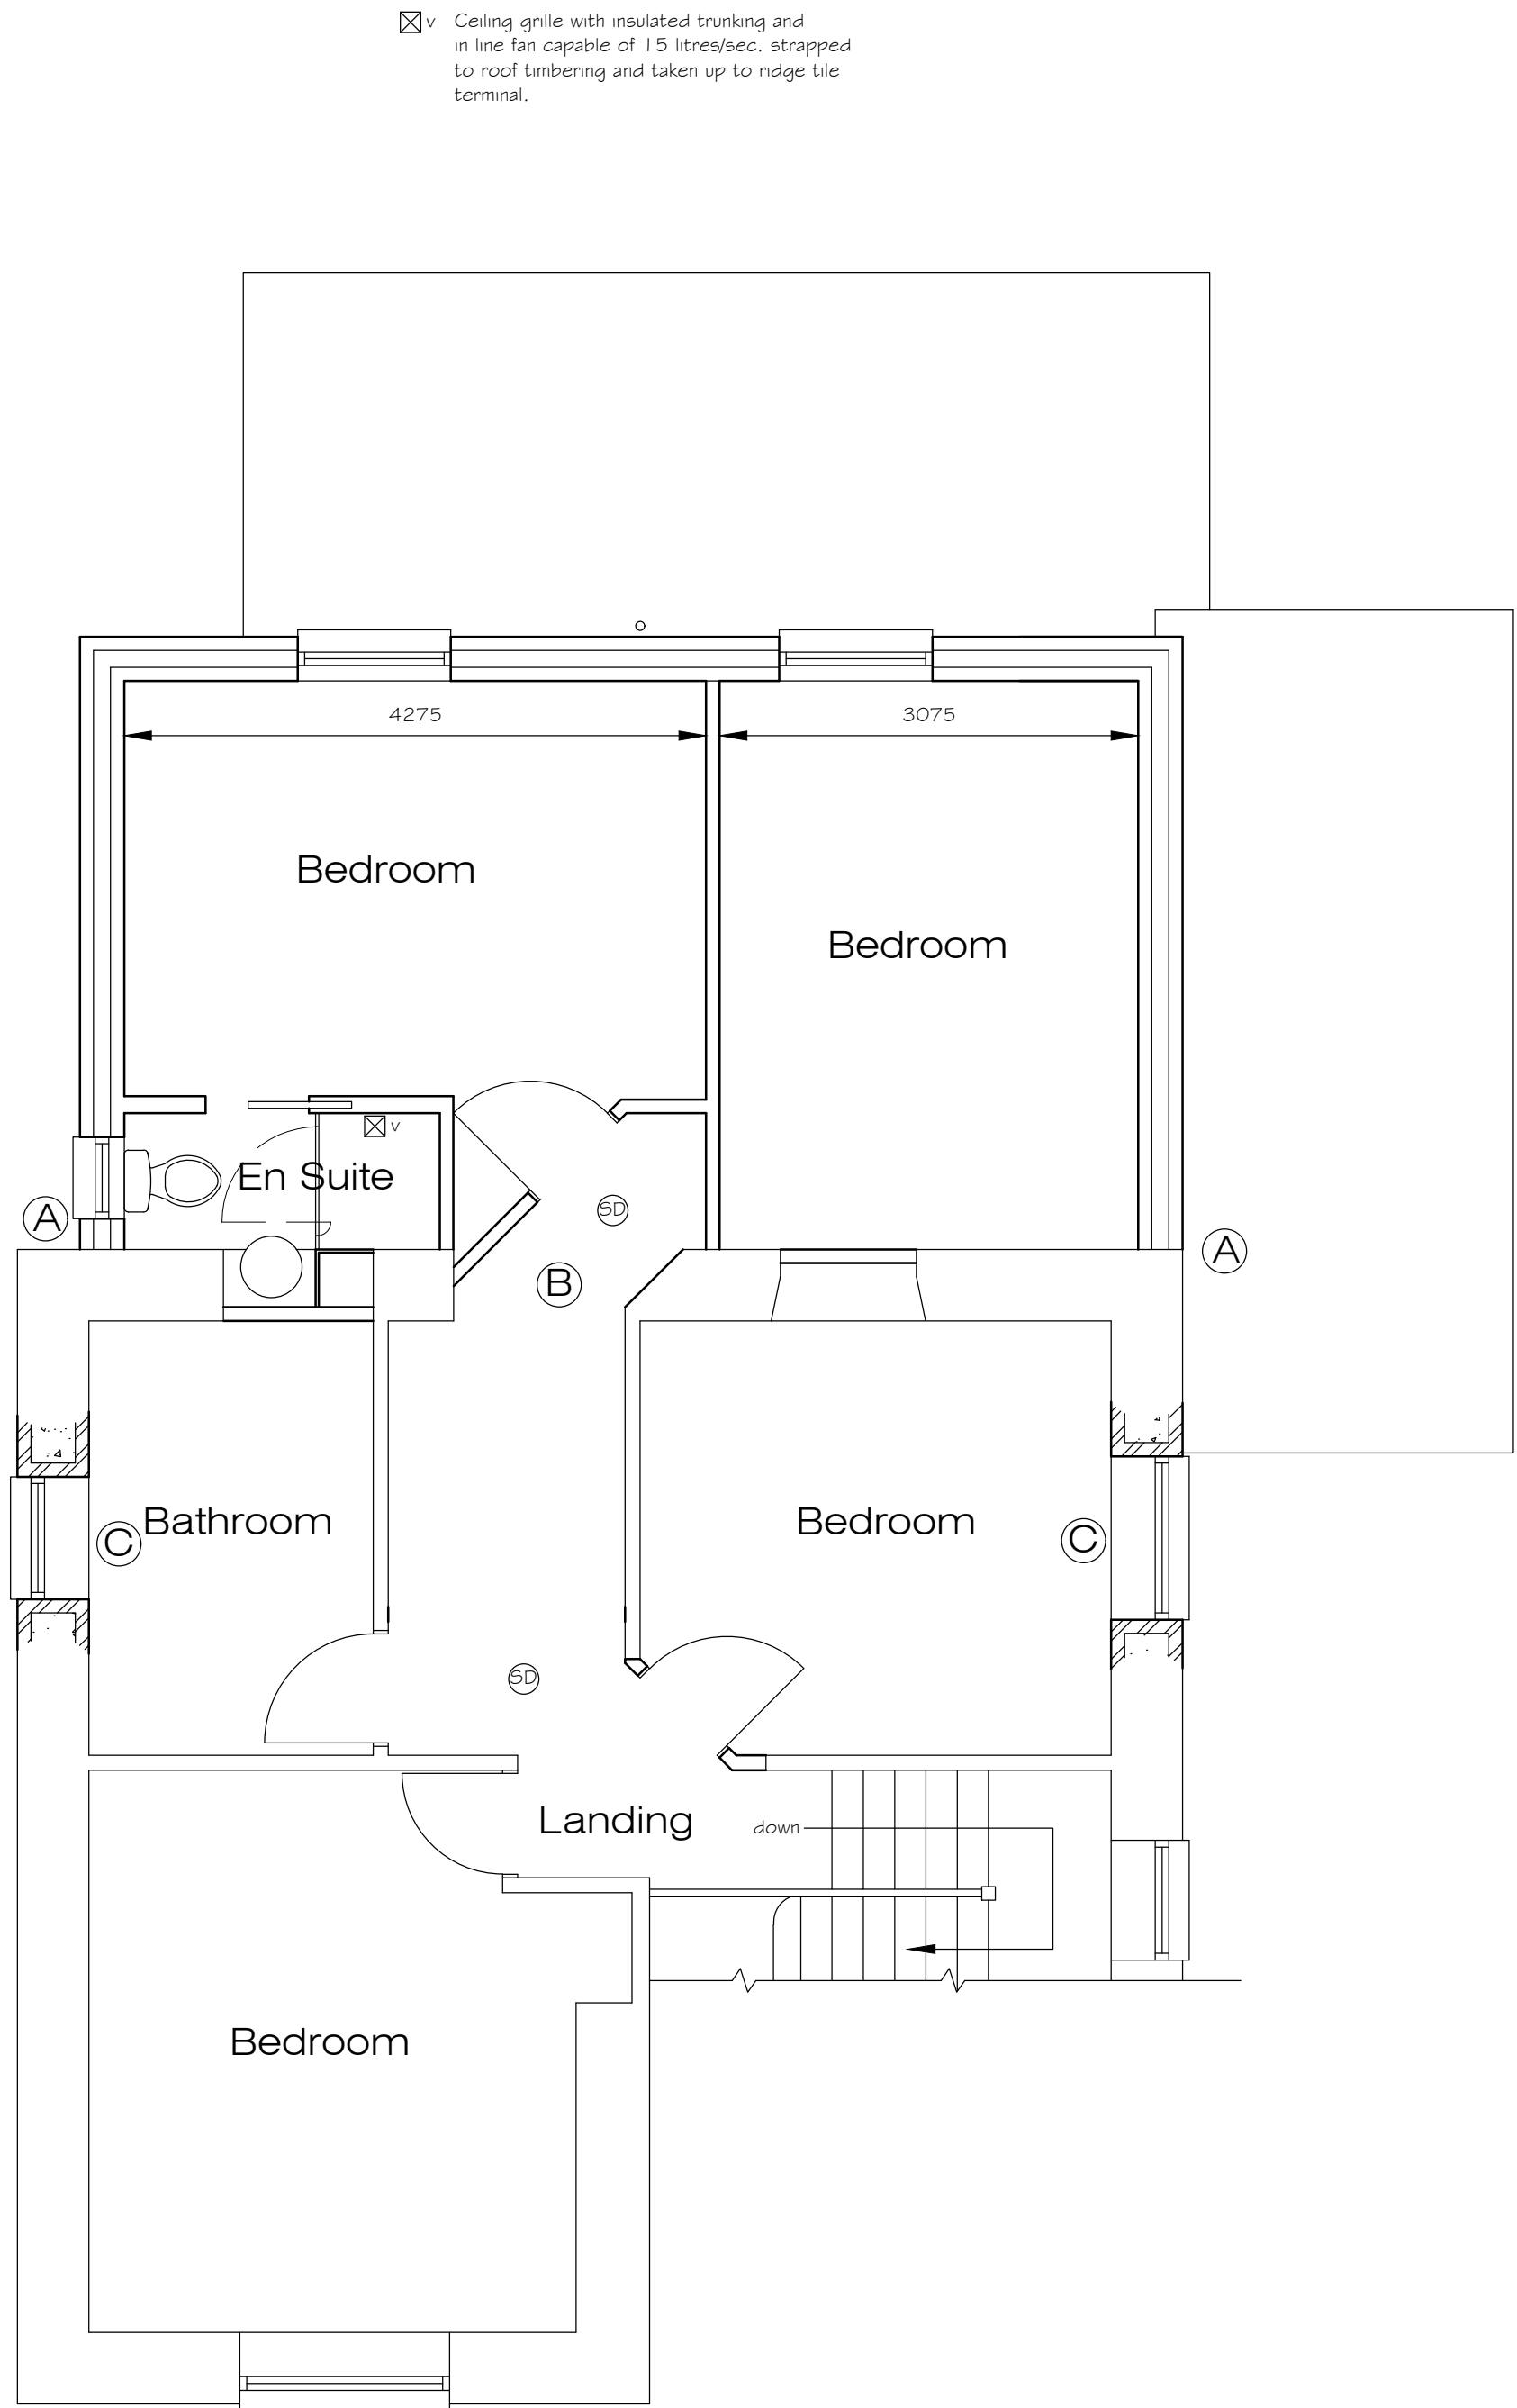

PROPOSED FIRST FLOOR PLAN

 

Architectural Design & Services
M.C.I.A.T.
38 De La Beche Road, Sketty,
Swansea, SA2 9AR.
Mobile: 07818 067467
e-mail: crescent3000@aol.com

Project
Proposed Extension at
63 Pen Yr Alltwn, Alltwn,
Pontardawe, Swansea, SA8 3EA.

Description
PLANNING DRAWING

Scale 1/50 & 1/100 @ A1.	Date June 2020.
Drawn	Checked

Drawing No.
PH20/70/2