





Front Elevation-Existing

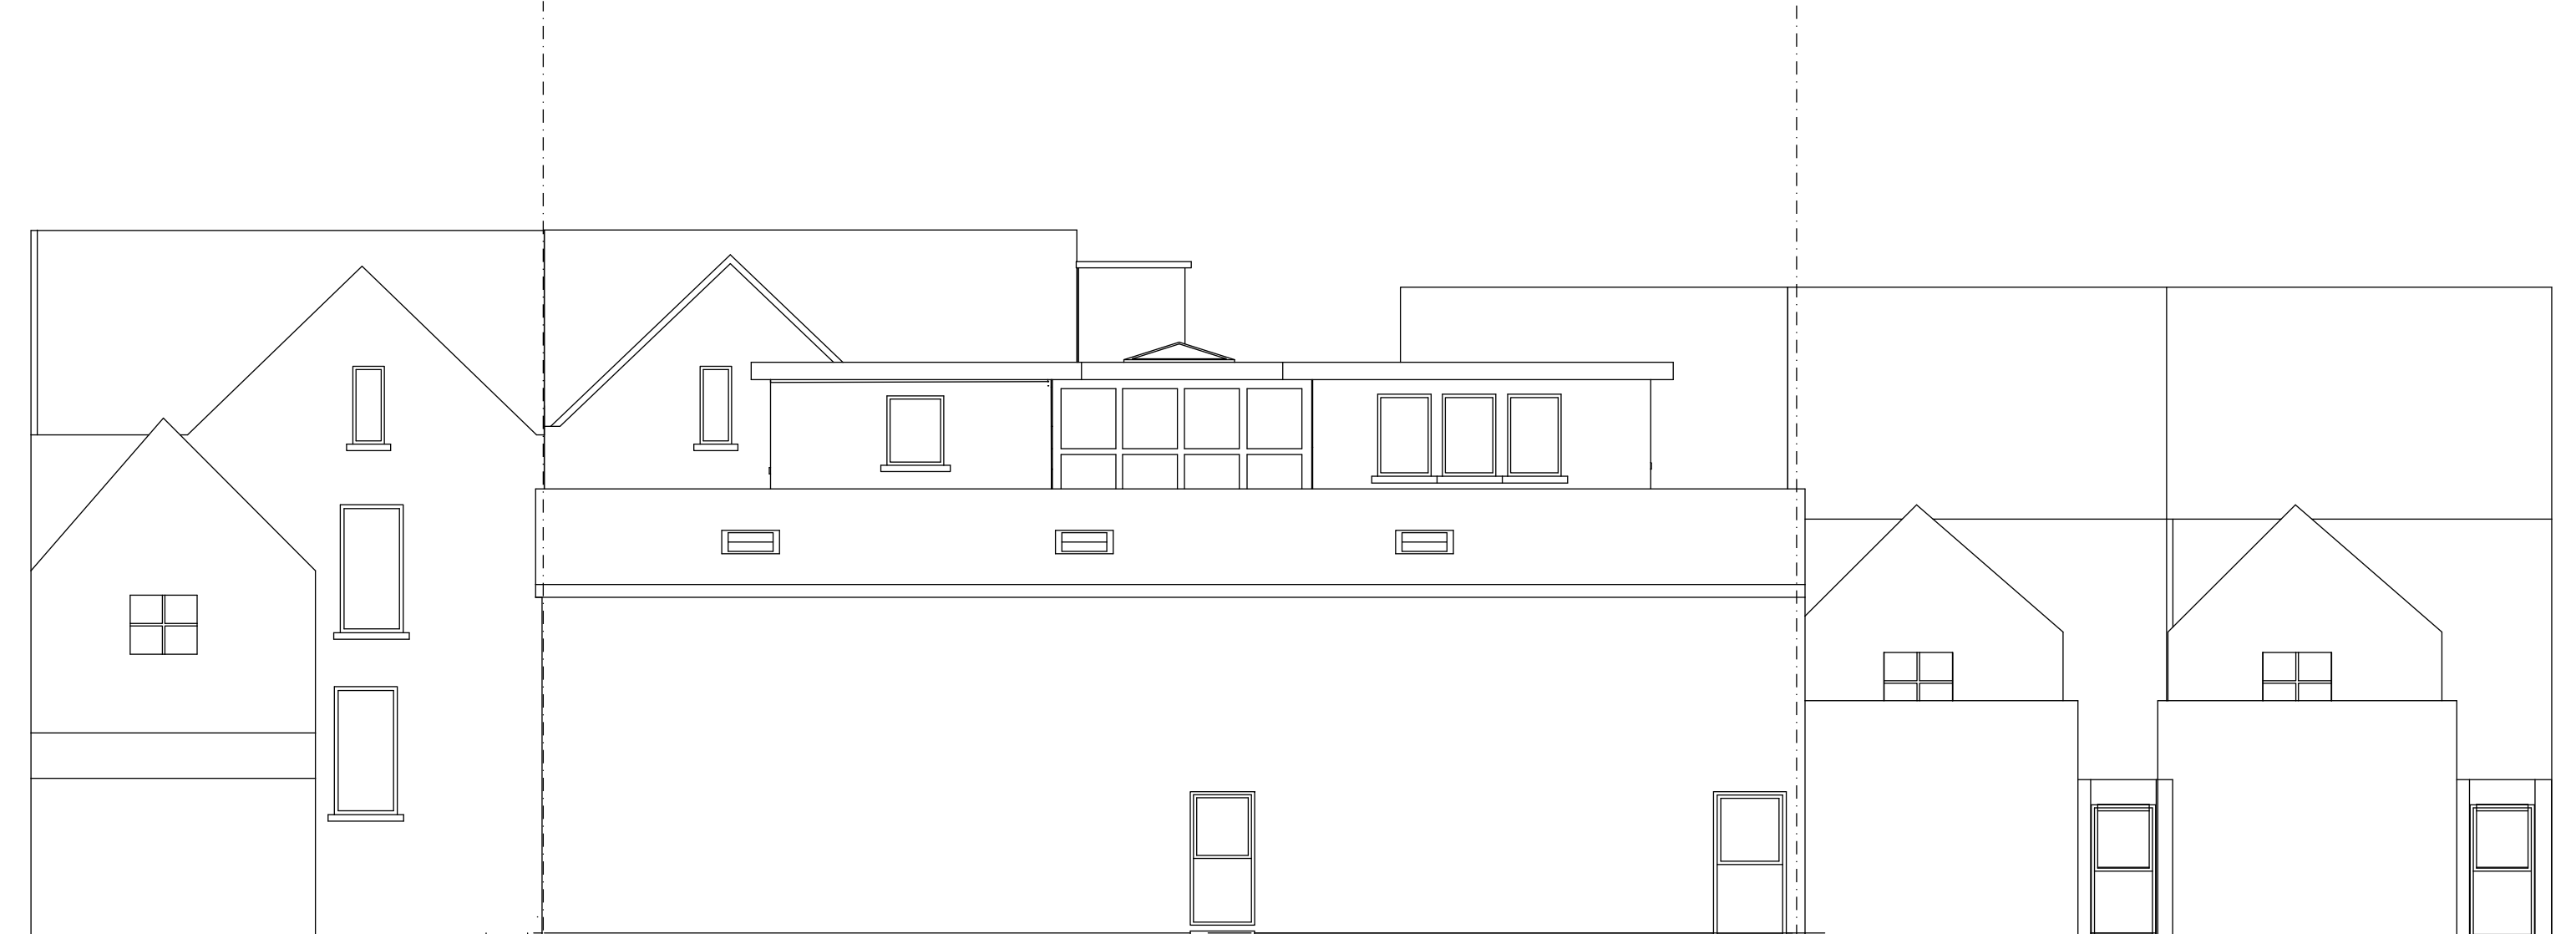


Rear Elevation- Existing

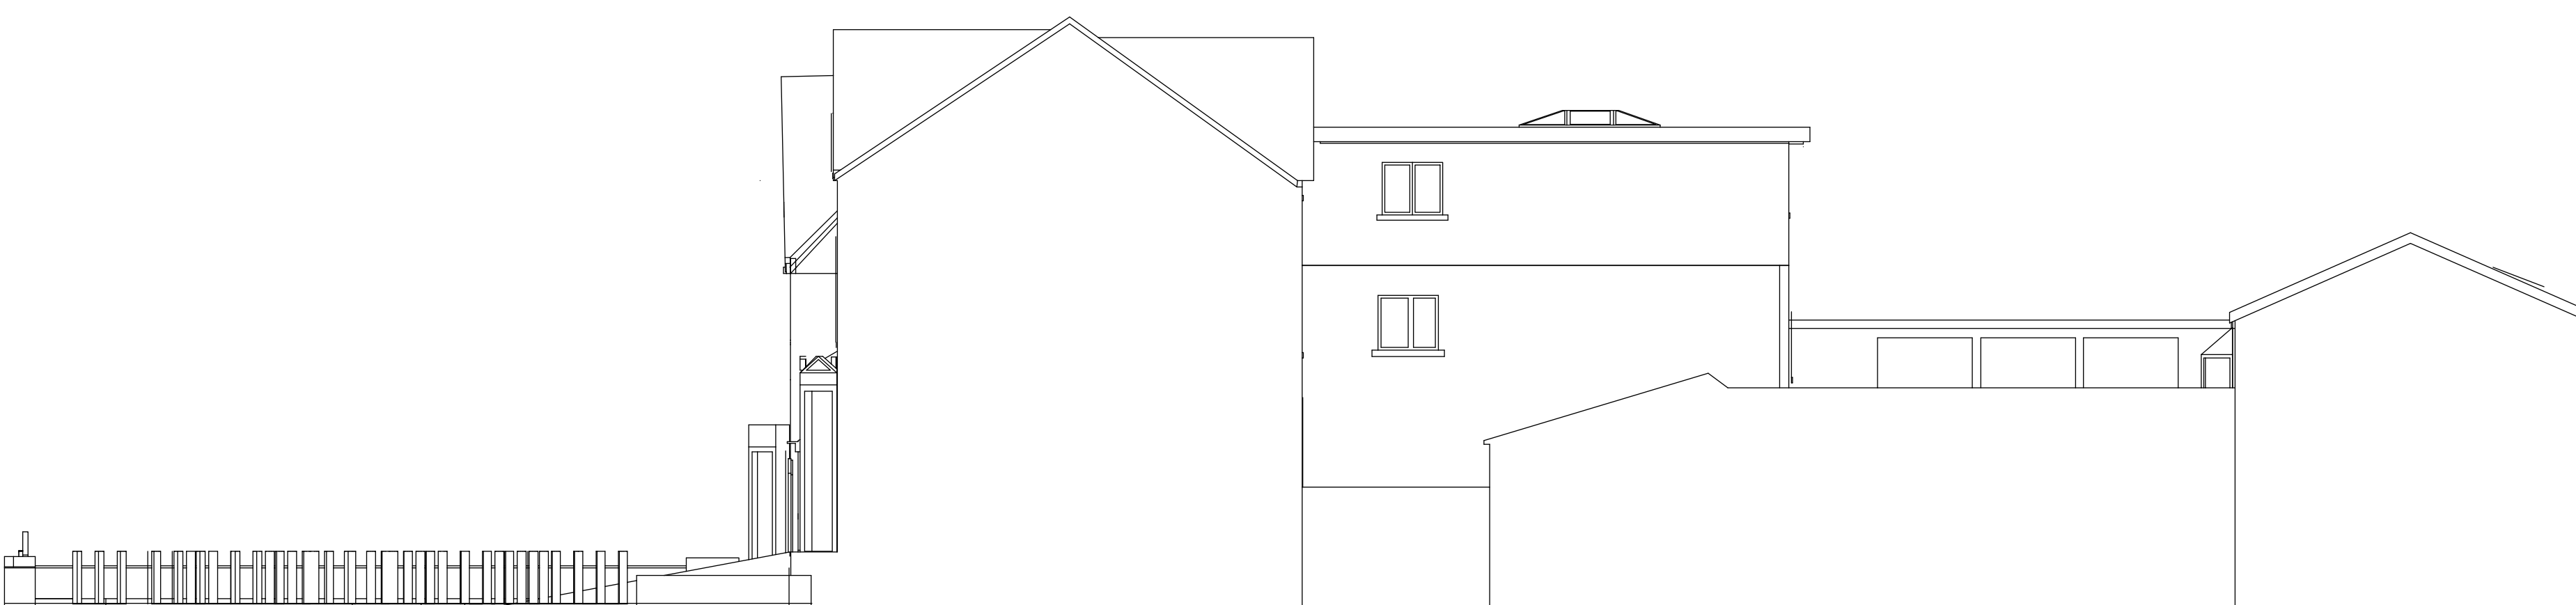


Right Elevation- Existing




Frontage to Courtyard Elevation- Existing

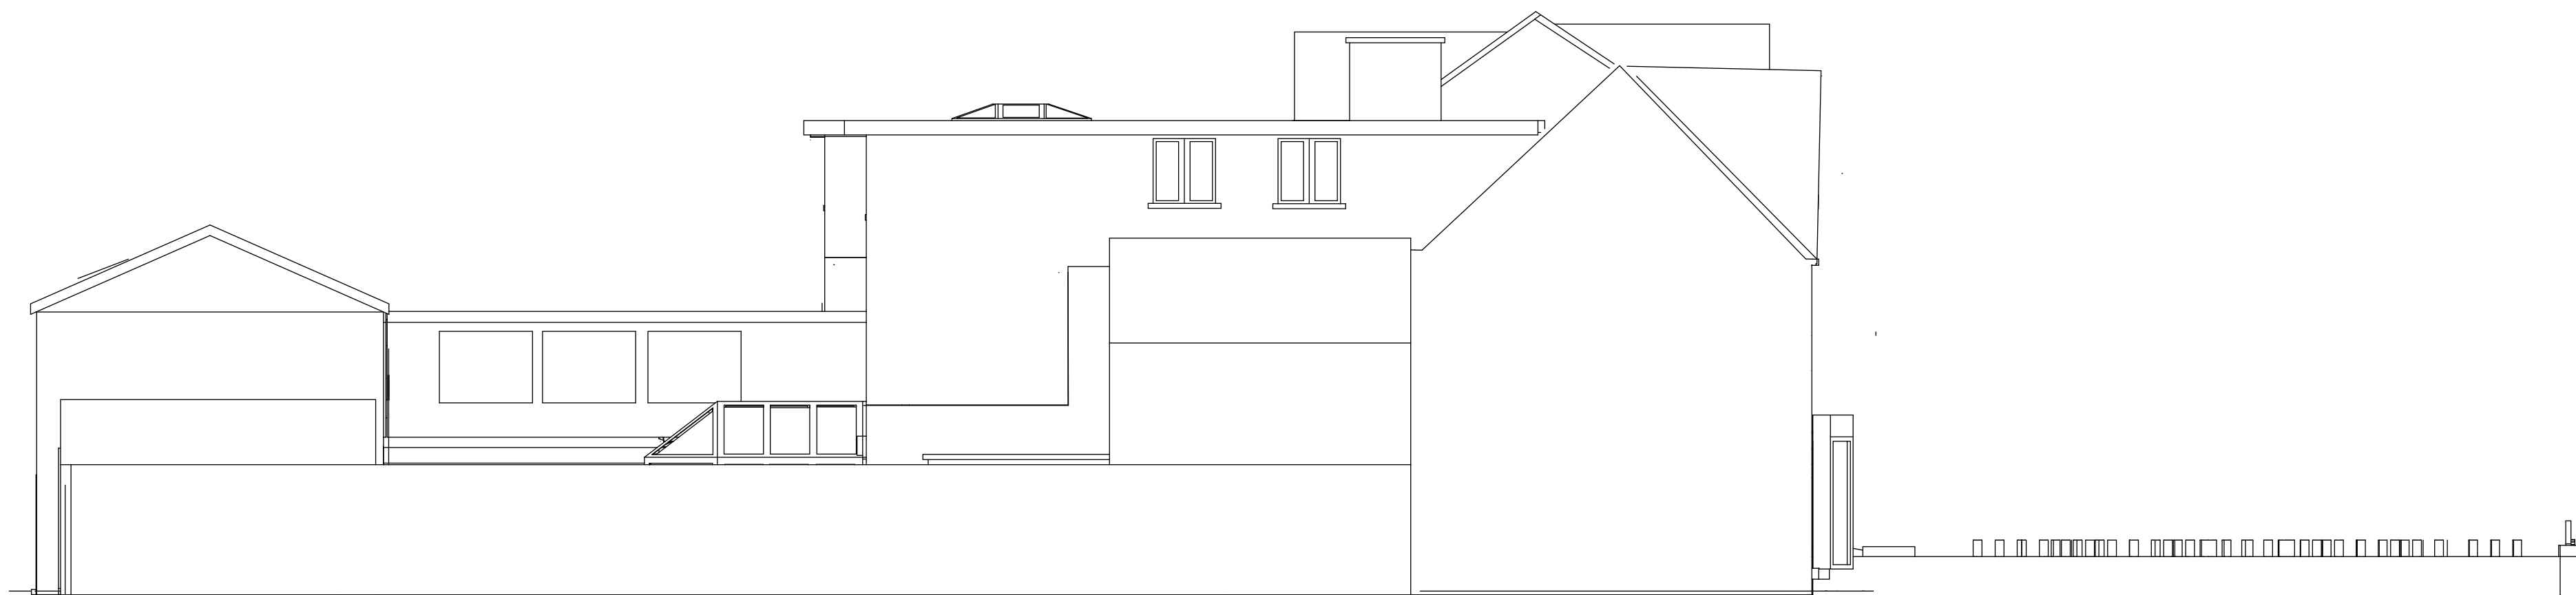


Left Elevation- Existing

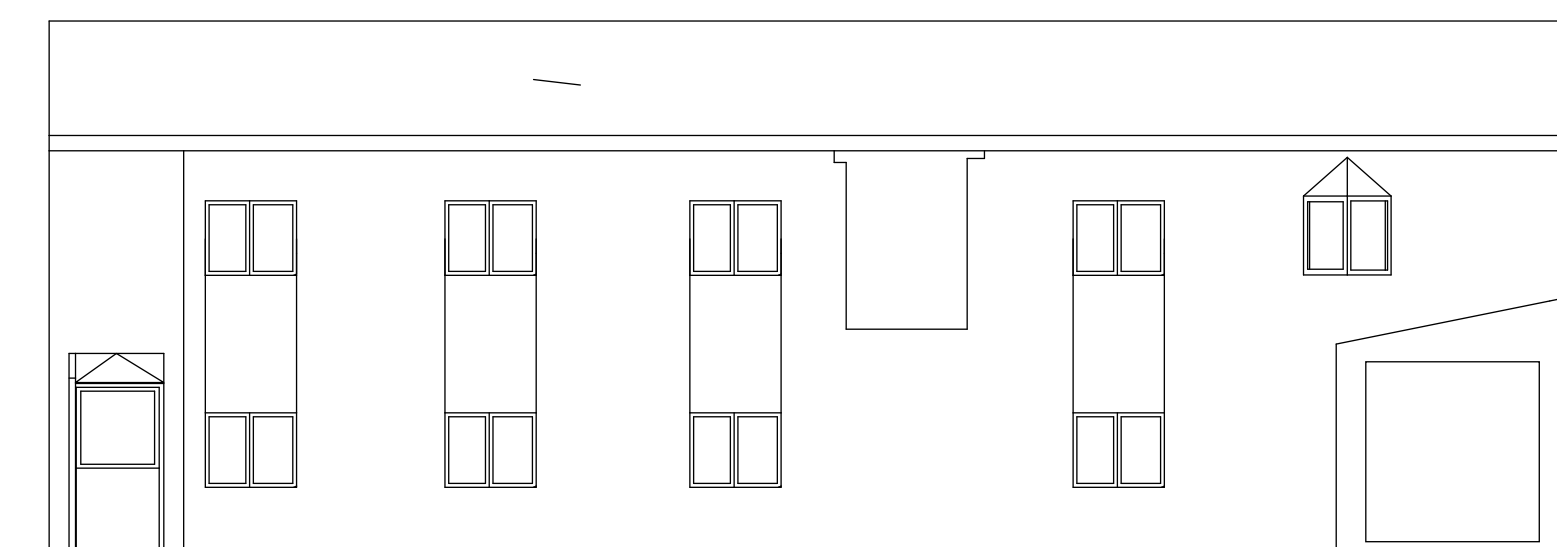


Other side of Rear Elevation to
Countryard Elevation- Existing

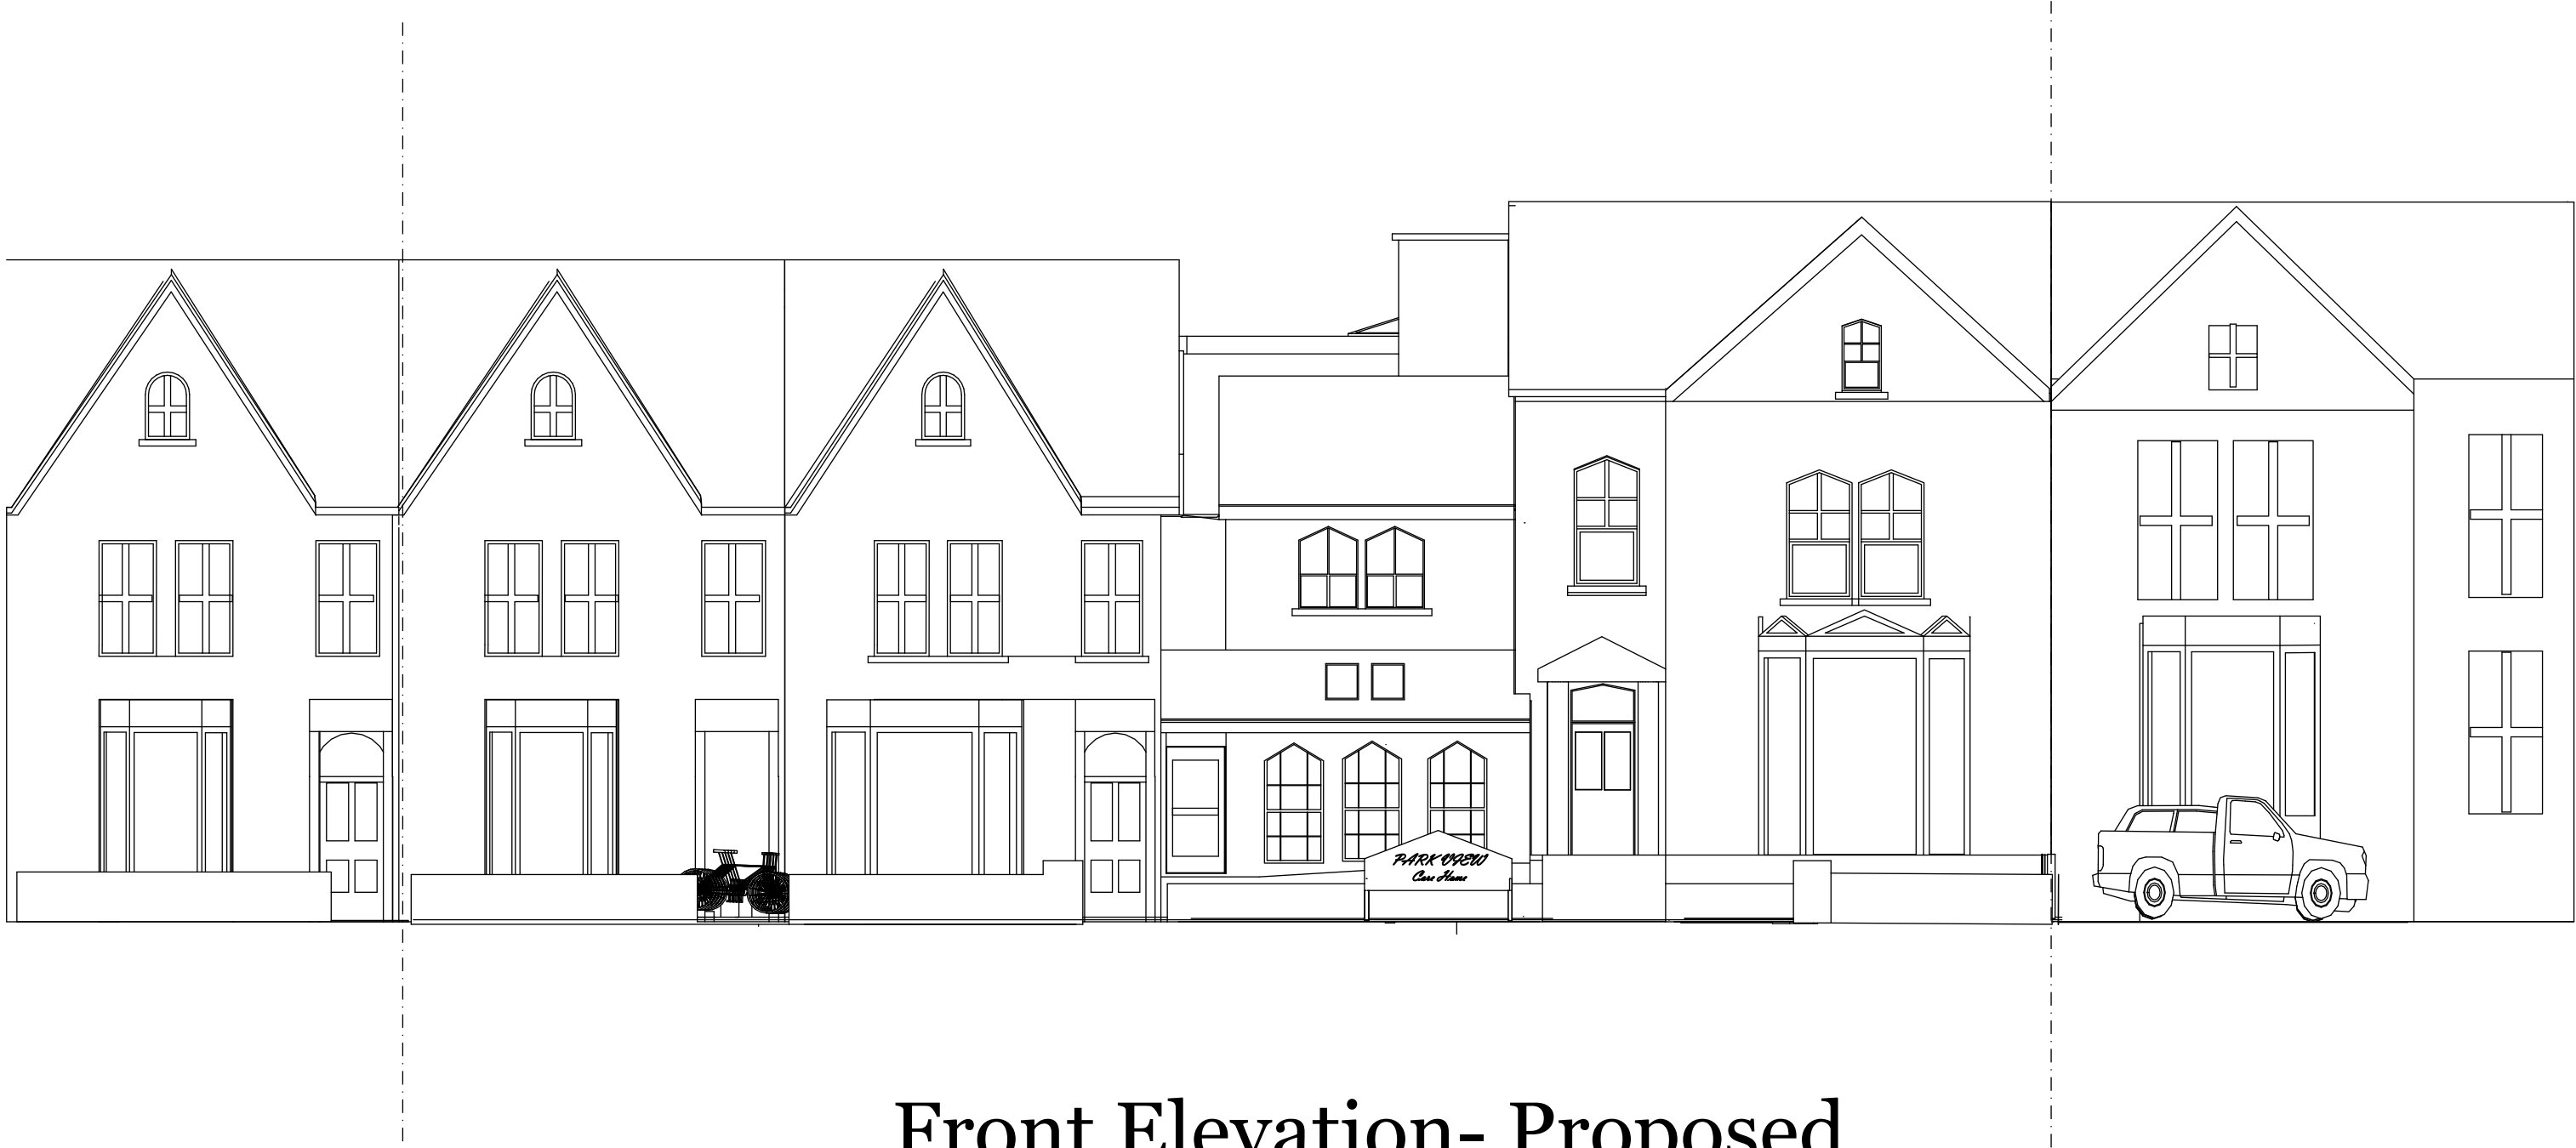

Front Elevation- Proposed

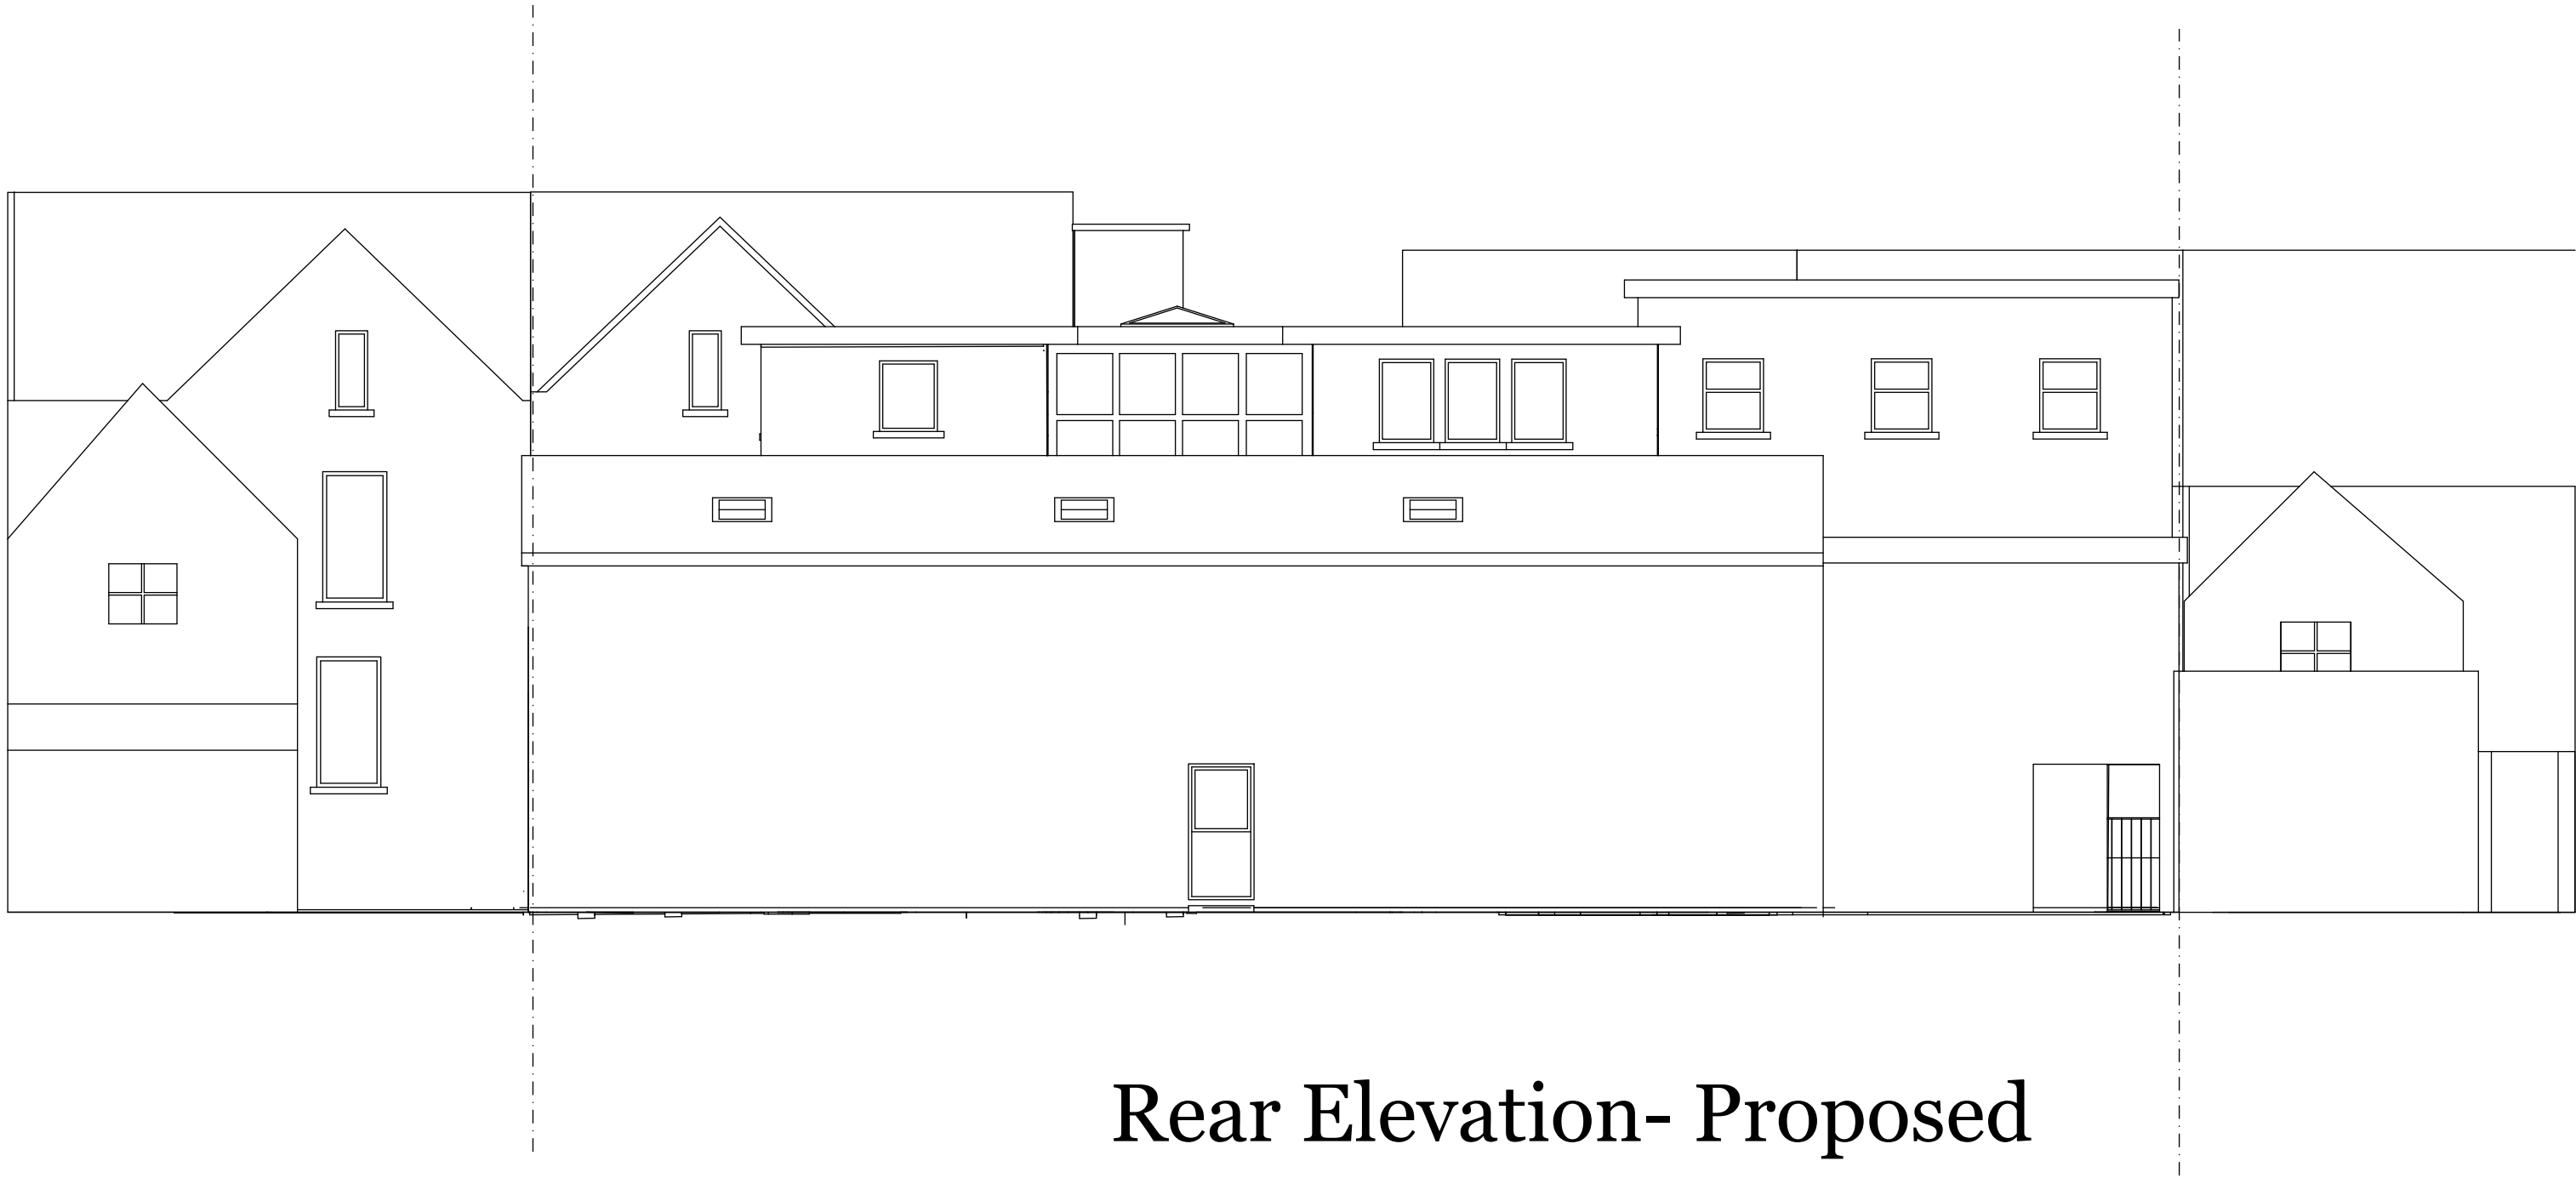


Rear Elevation- Proposed

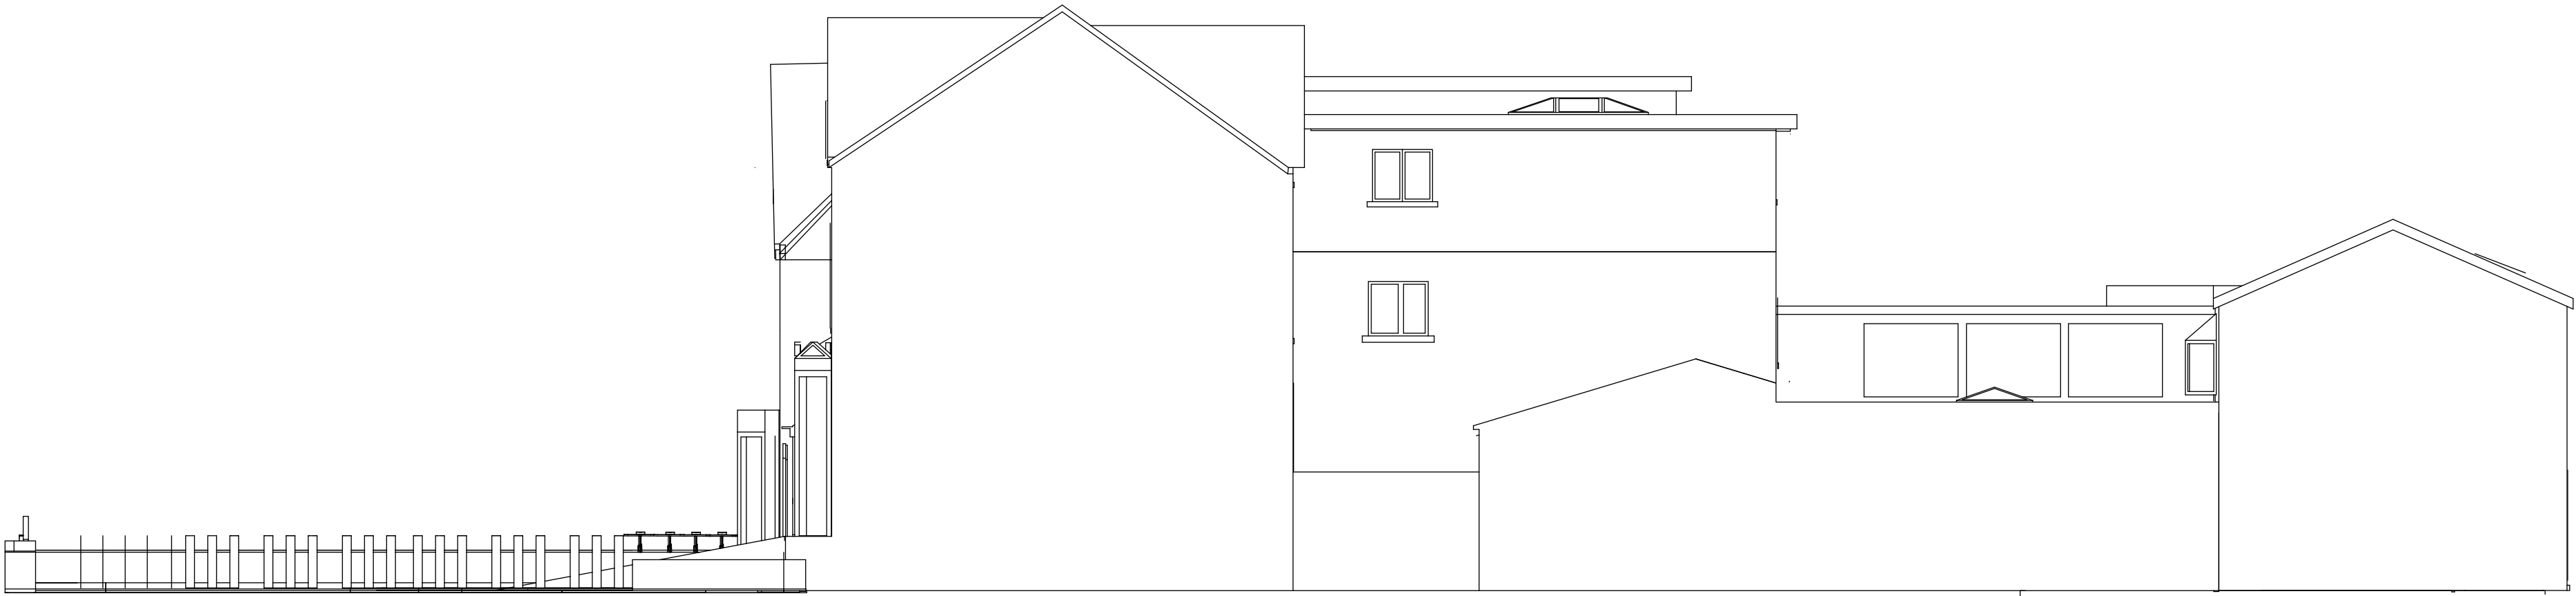


Right Elevation- Proposed



Frontage to Courtyard Elevation- Proposed

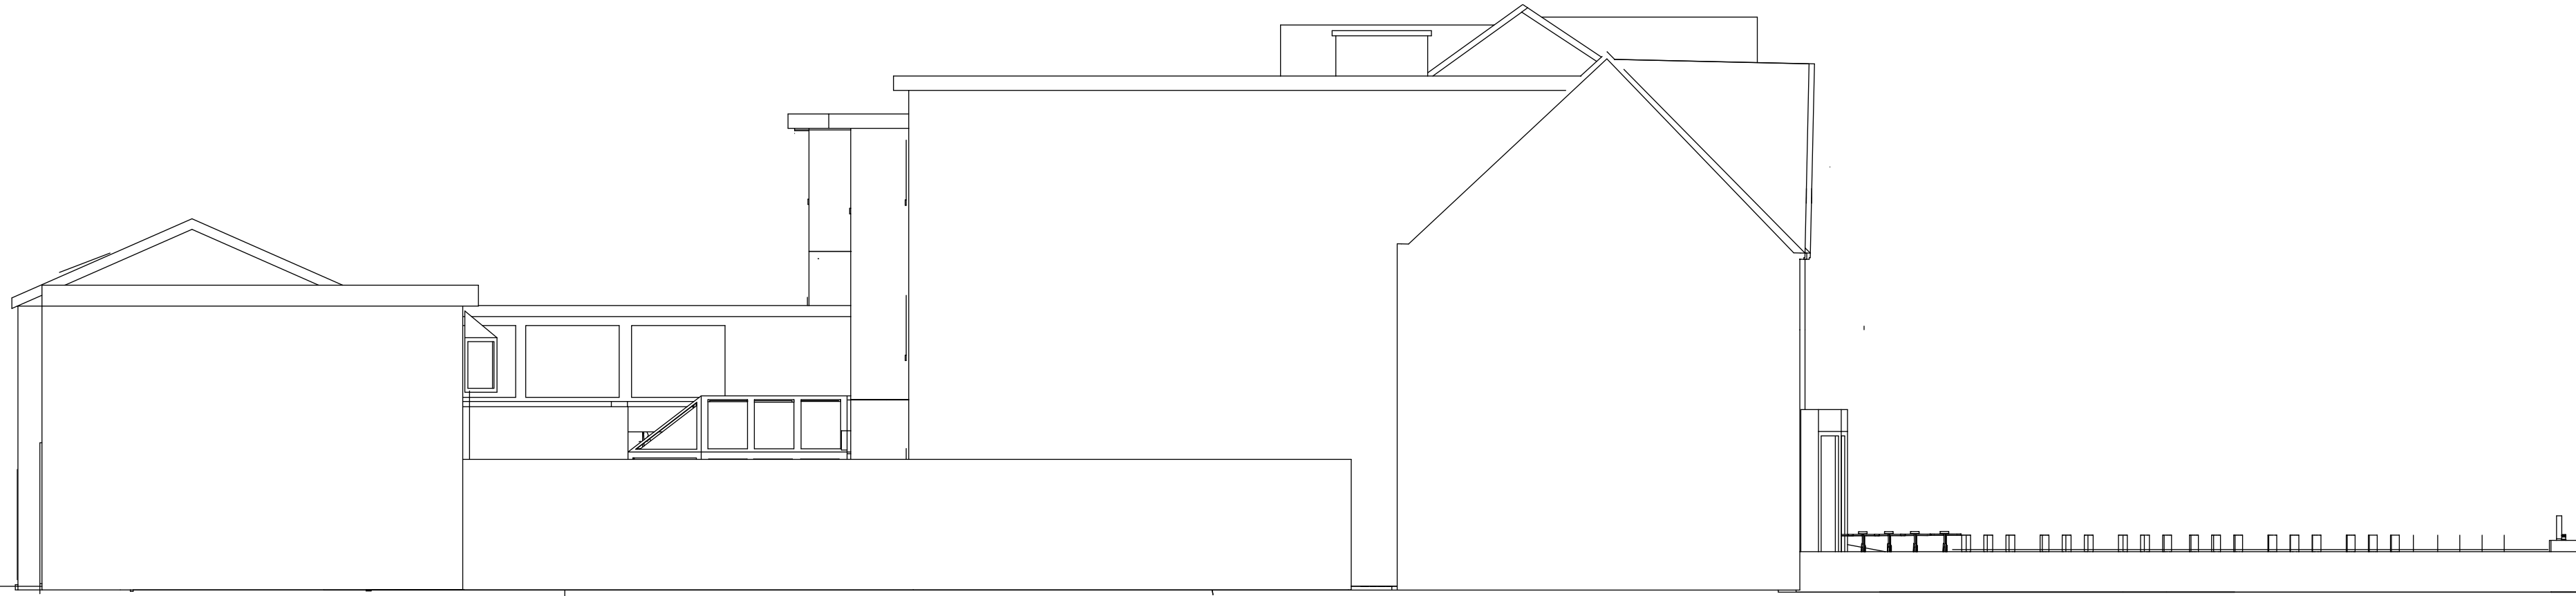


Left Elevation- Proposed

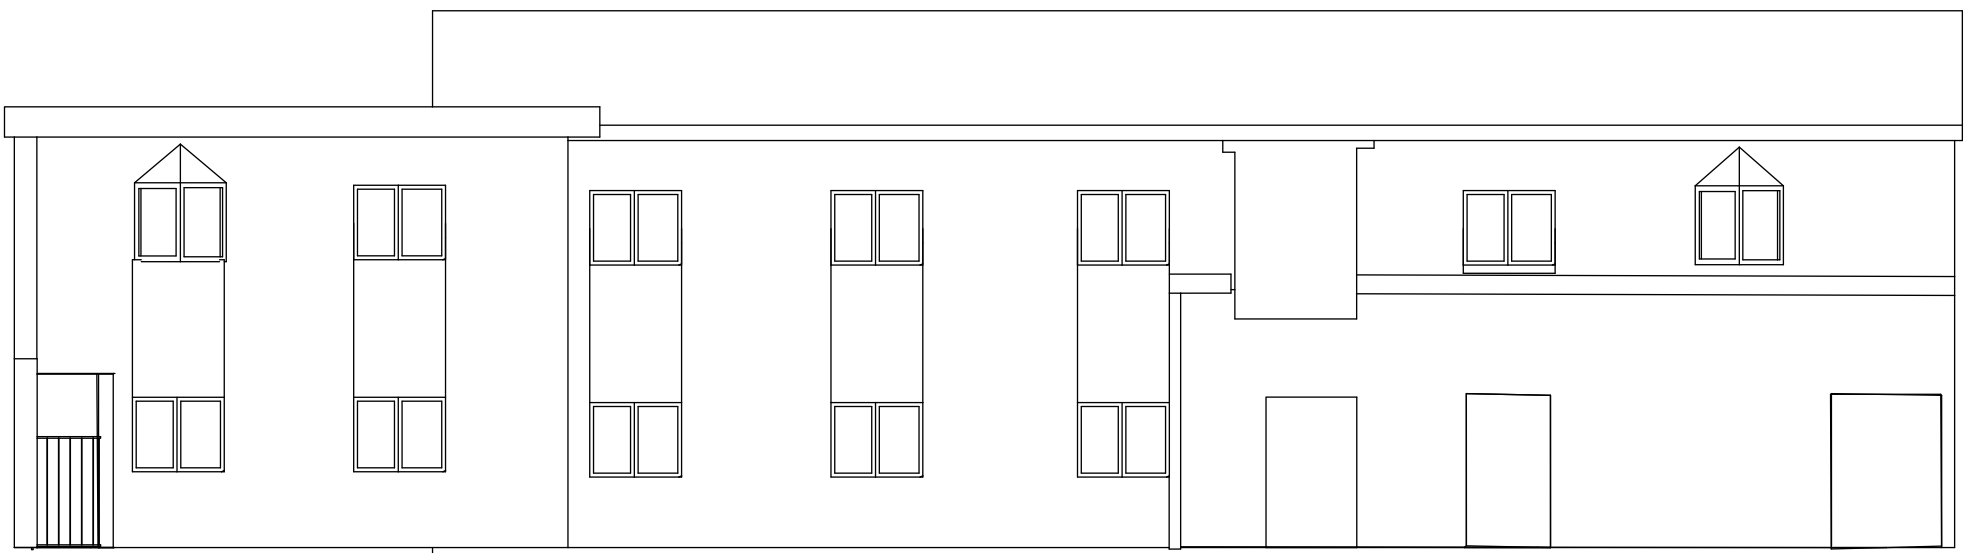


Other side of Rear Elevation to
Courtyard Elevation- Proposed


Armin Mahboubi Proposed Building Elevation	PROJECT NO. 01	ISSUE 10.07.2020 30.07.2020 RE-ISSUE MM.DD.YY	CLIENT City Council	COMPANY NAME EMJ&GP Ltd
--	--------------------------------------	--	---	---

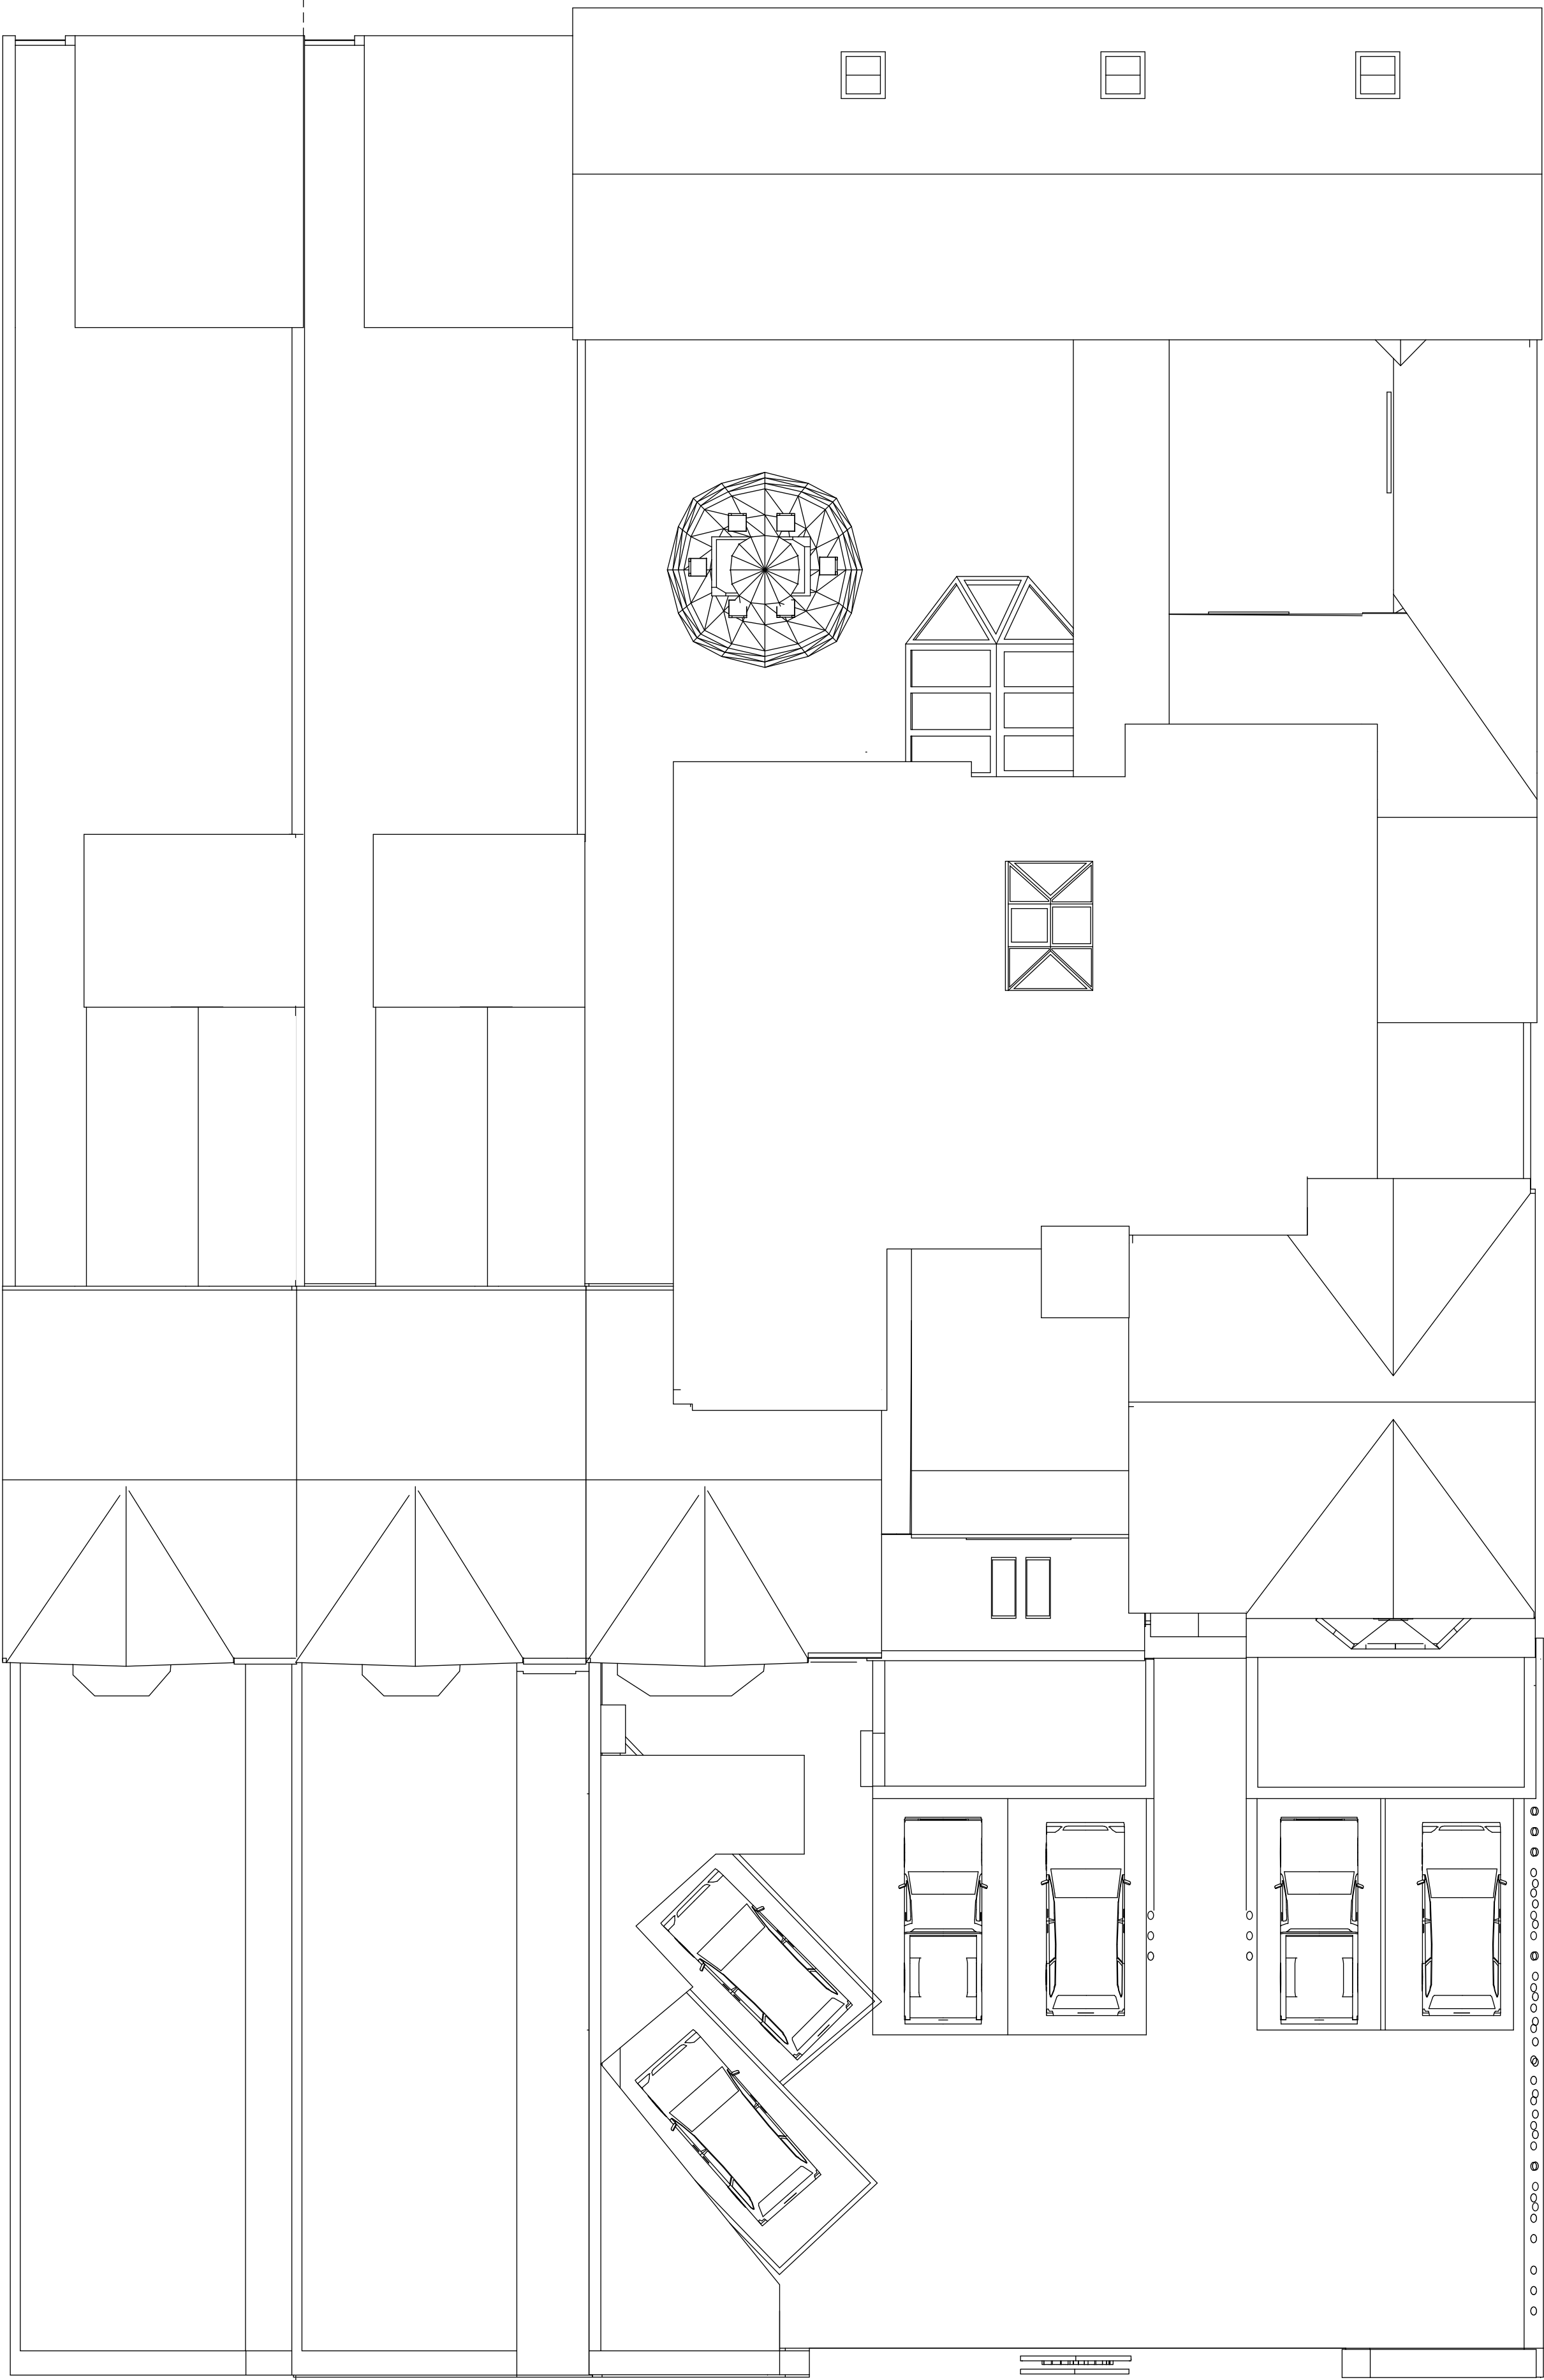

Roof - Existing

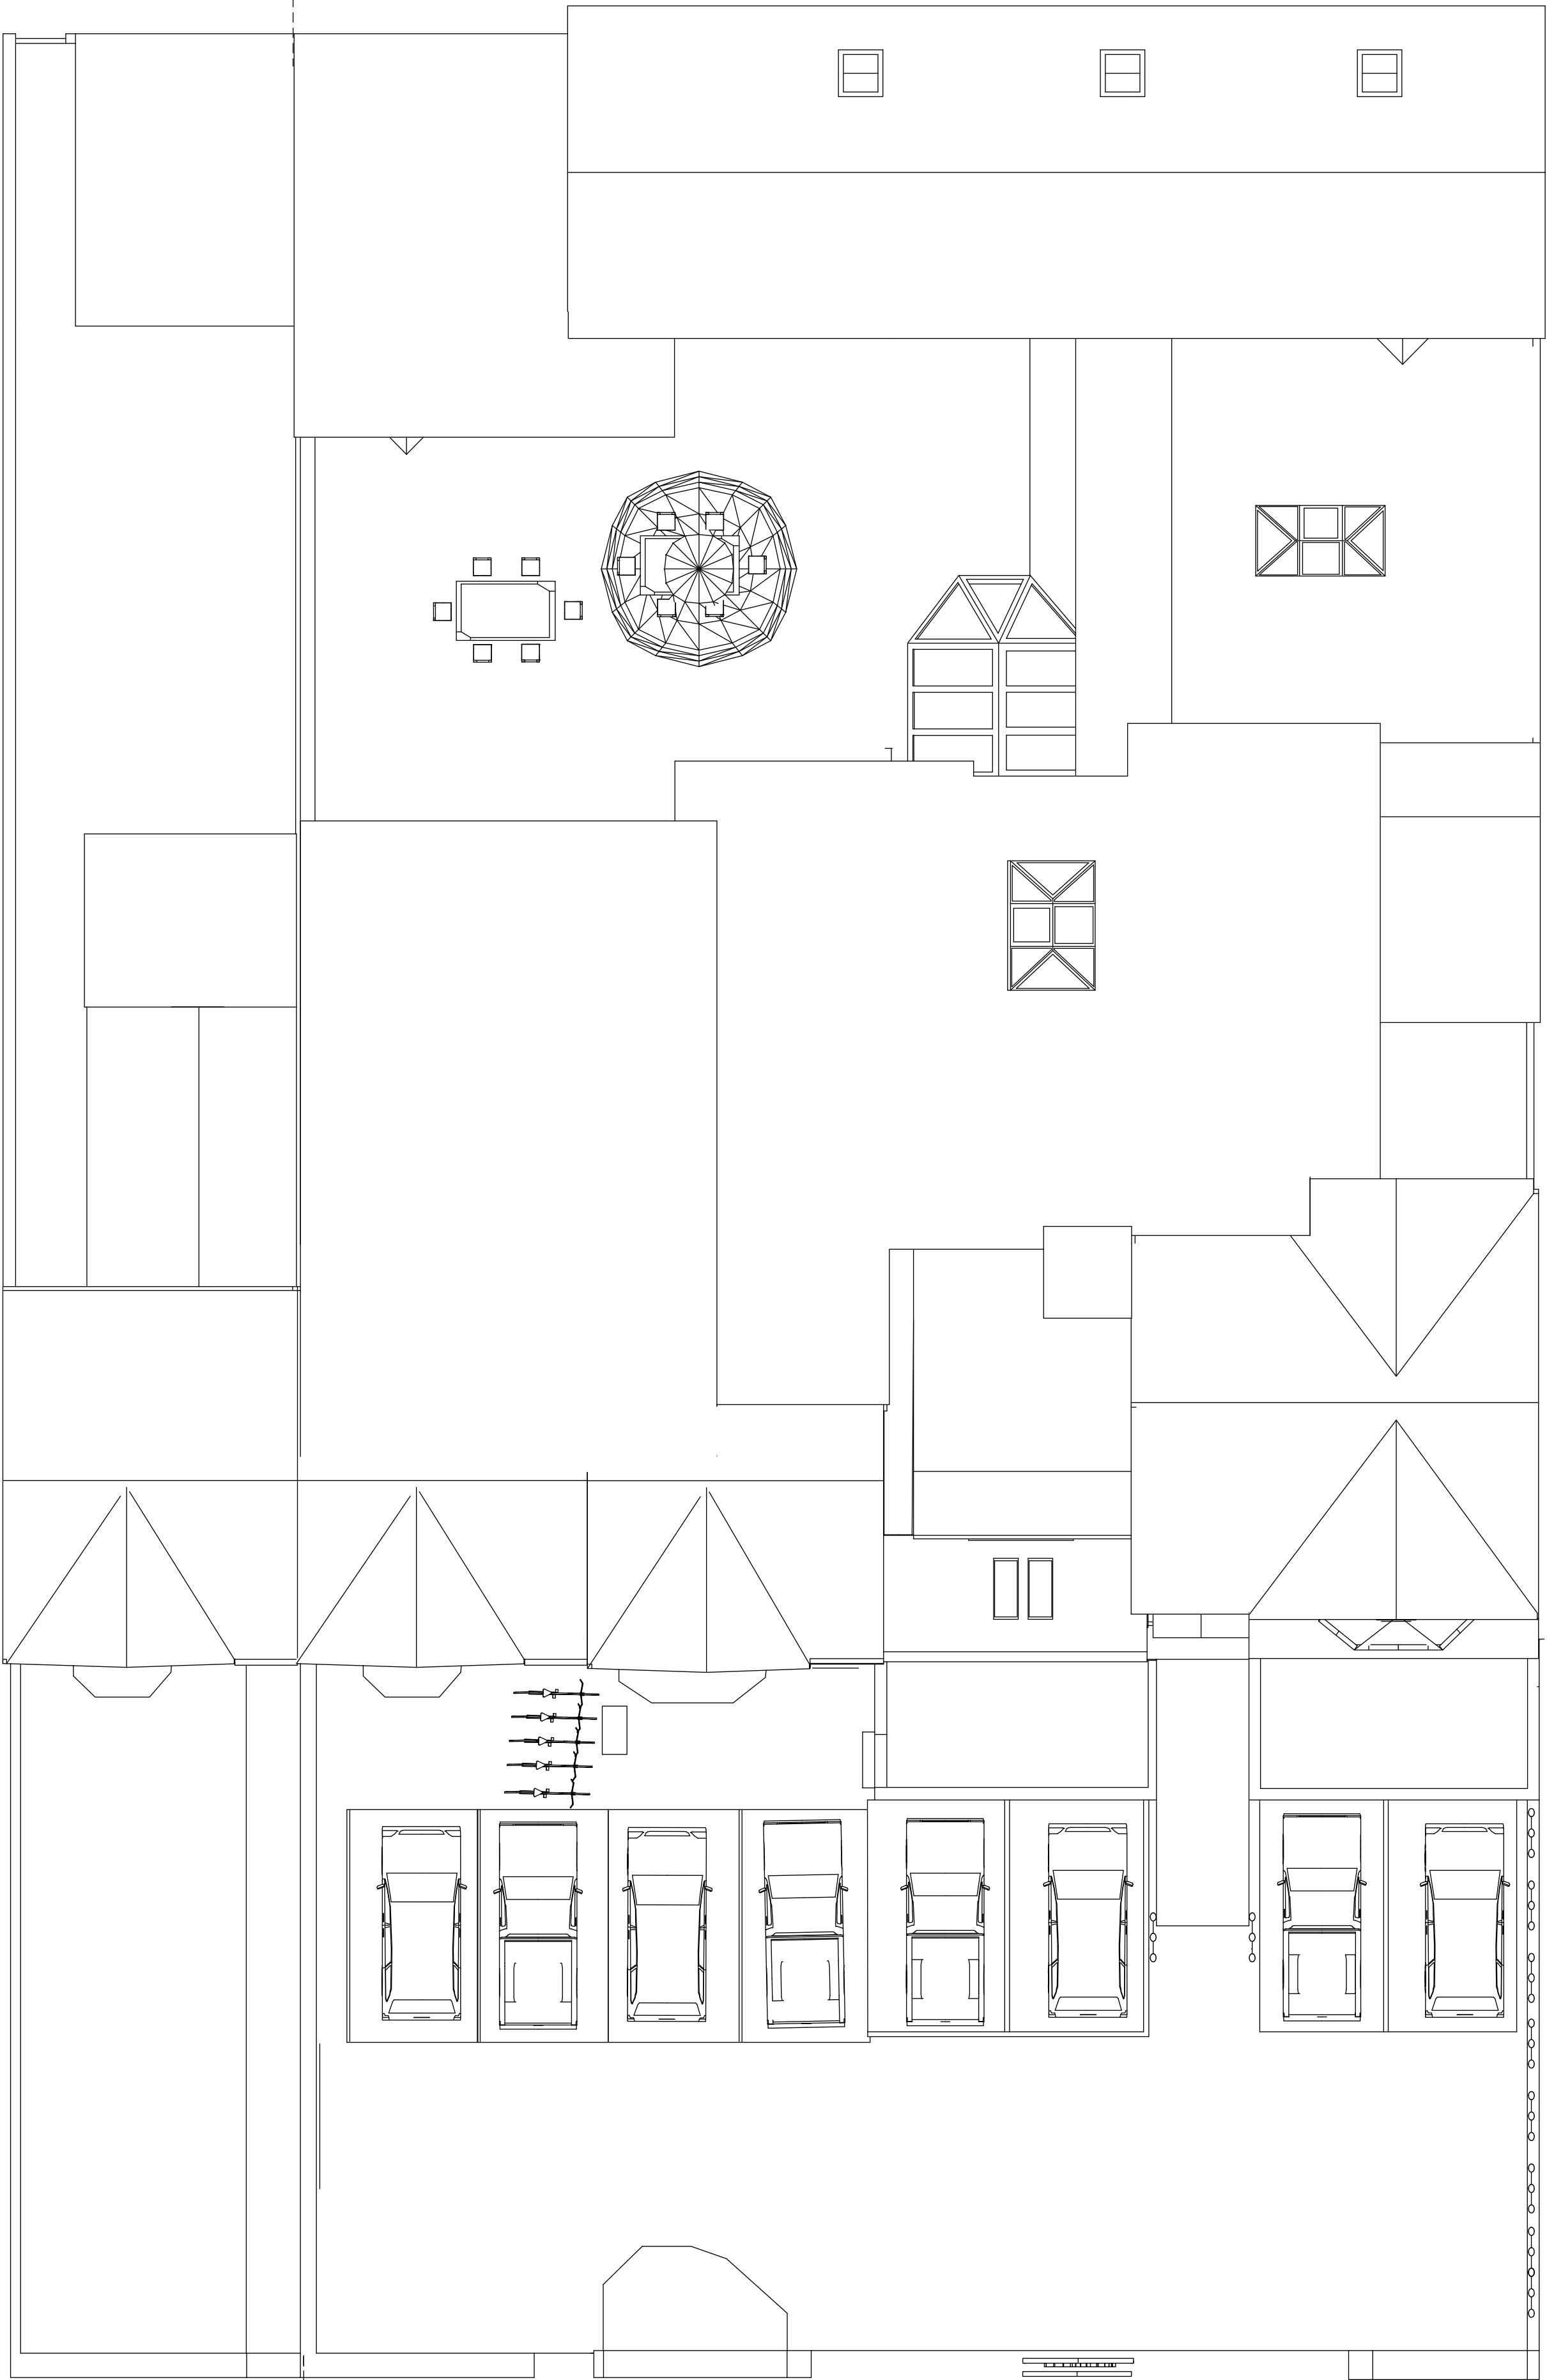

Roof- Proposed

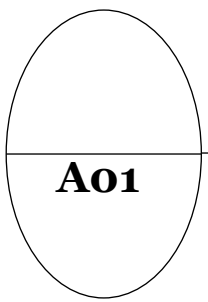

Roof Elevation-
Existing&Proposed
Scale: 1:100

DRAWN BY
Armin Mahboubi

DESCRIPTION
Roof Elevation Existing
and proposed

PROJECT NO.
01

PROJECT
Park View Carehome

ISSUE
10.07.2020
30.07.2020

RE-ISSUE
MM.DD.YY

CLIENT
City Council

COMPANY NAME
EMJ&GP Ltd

