



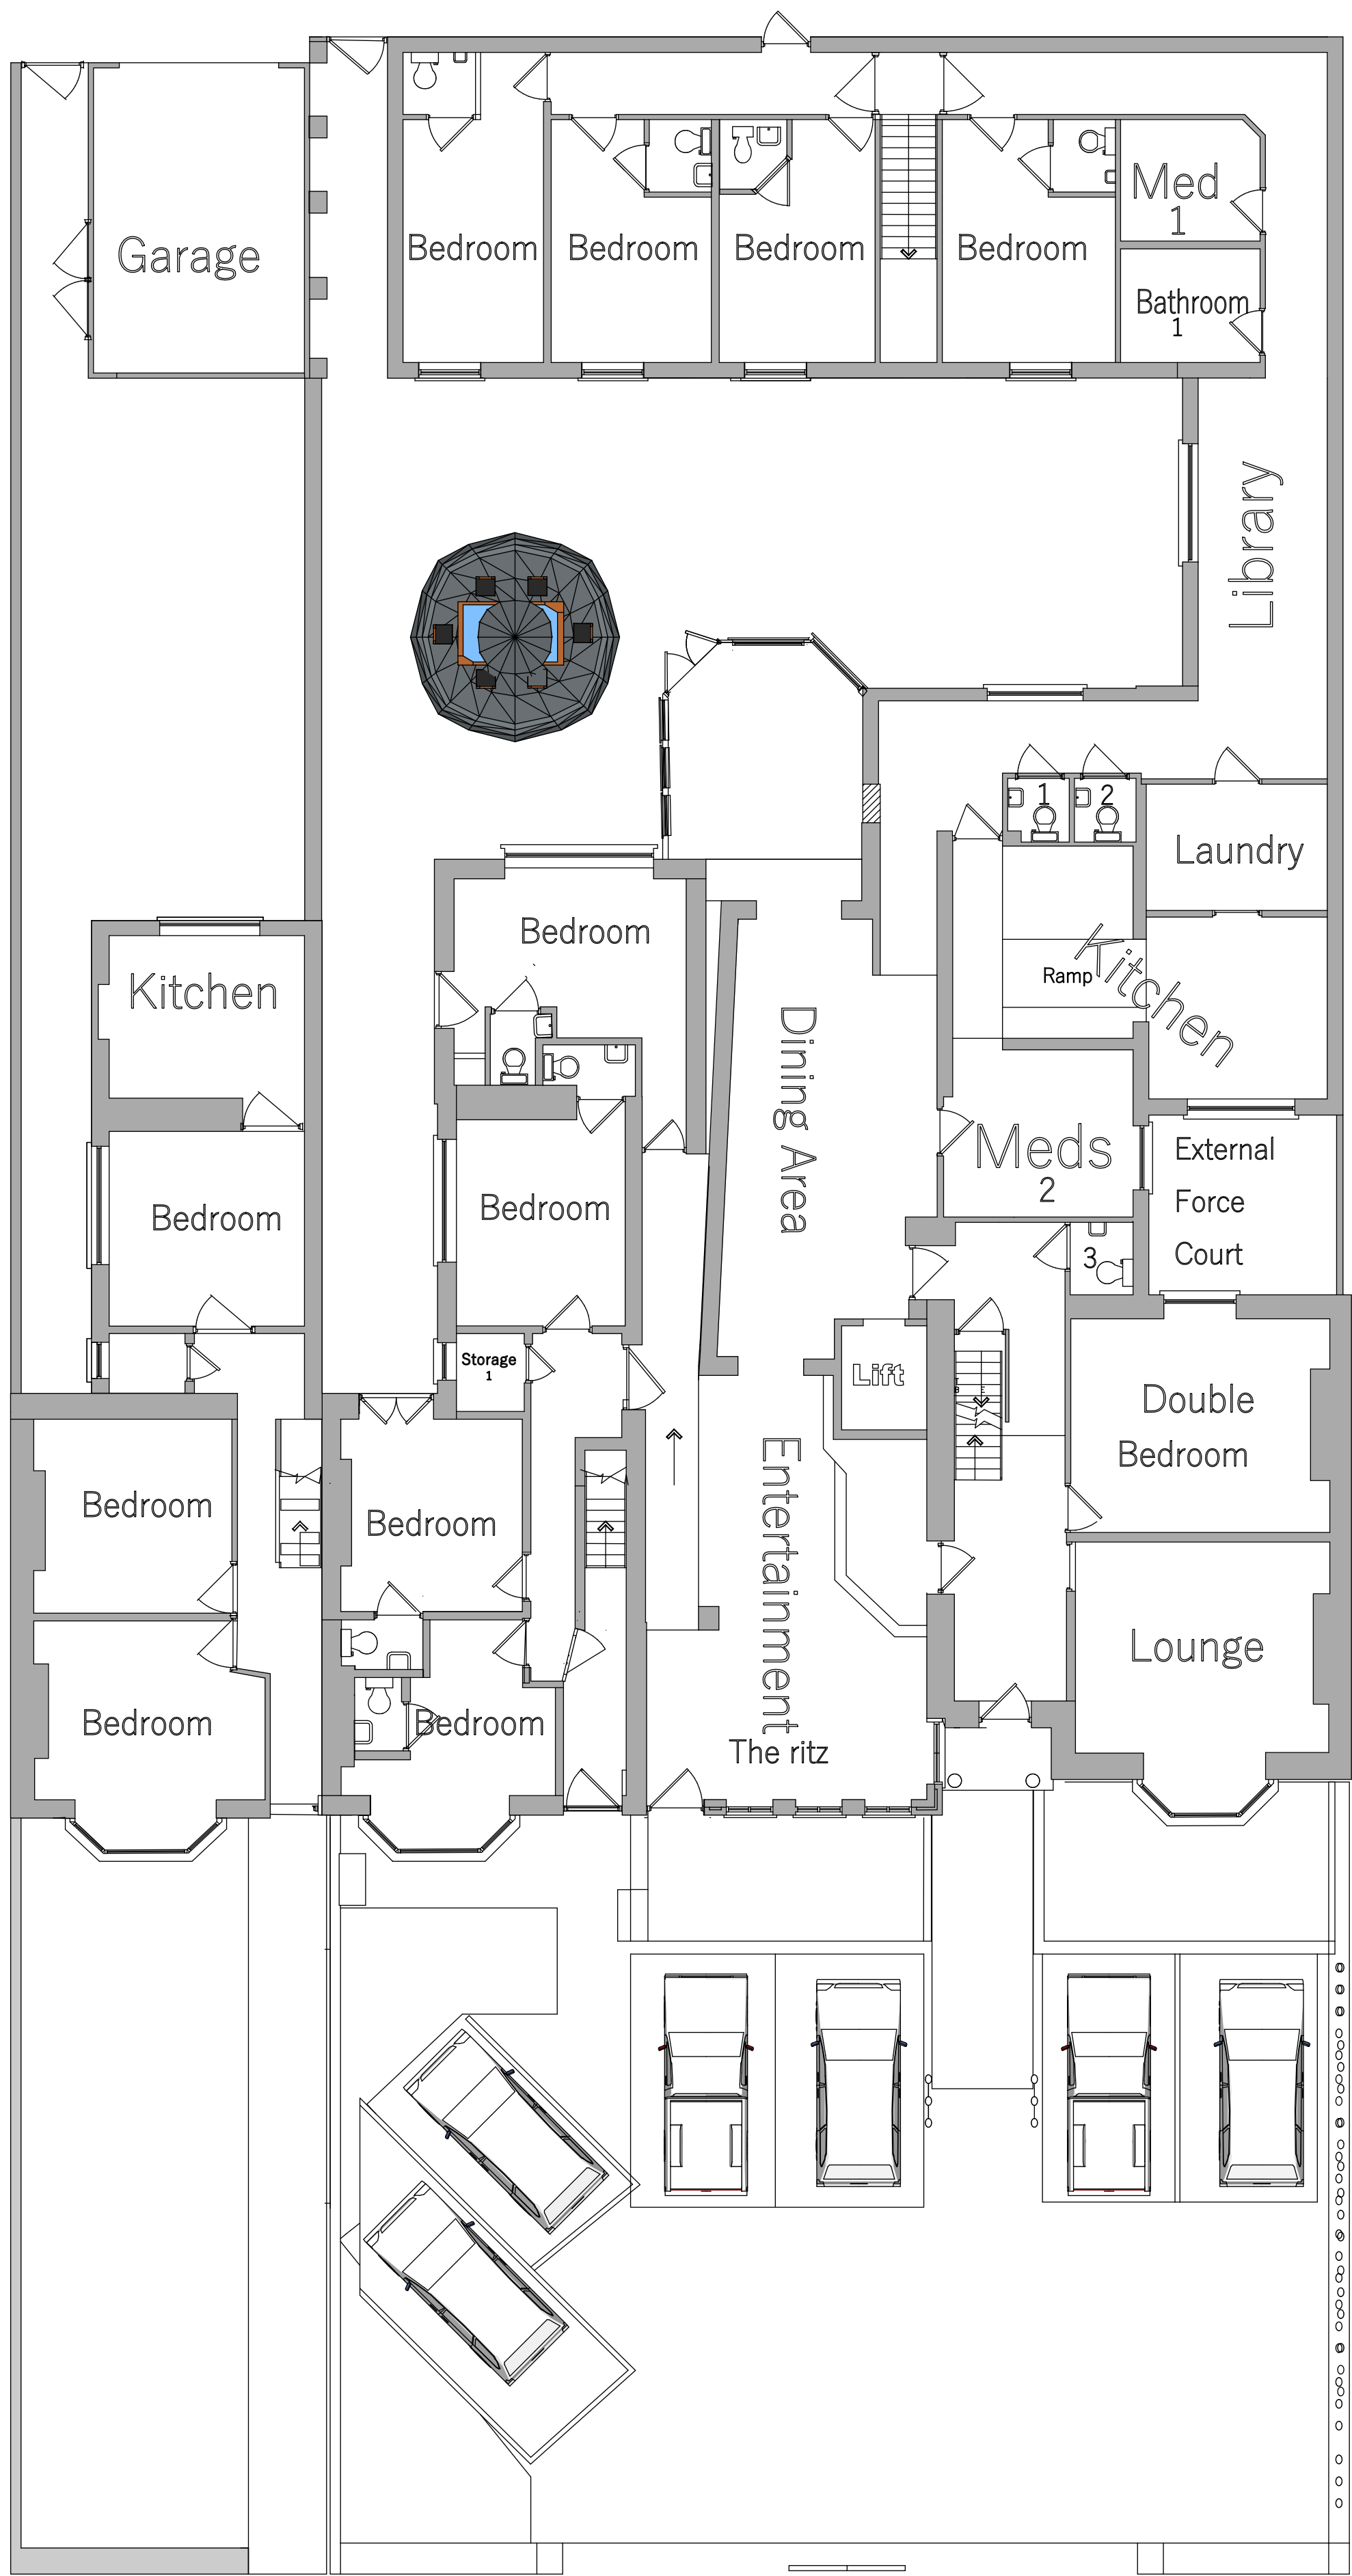


Ground Floor- Existing

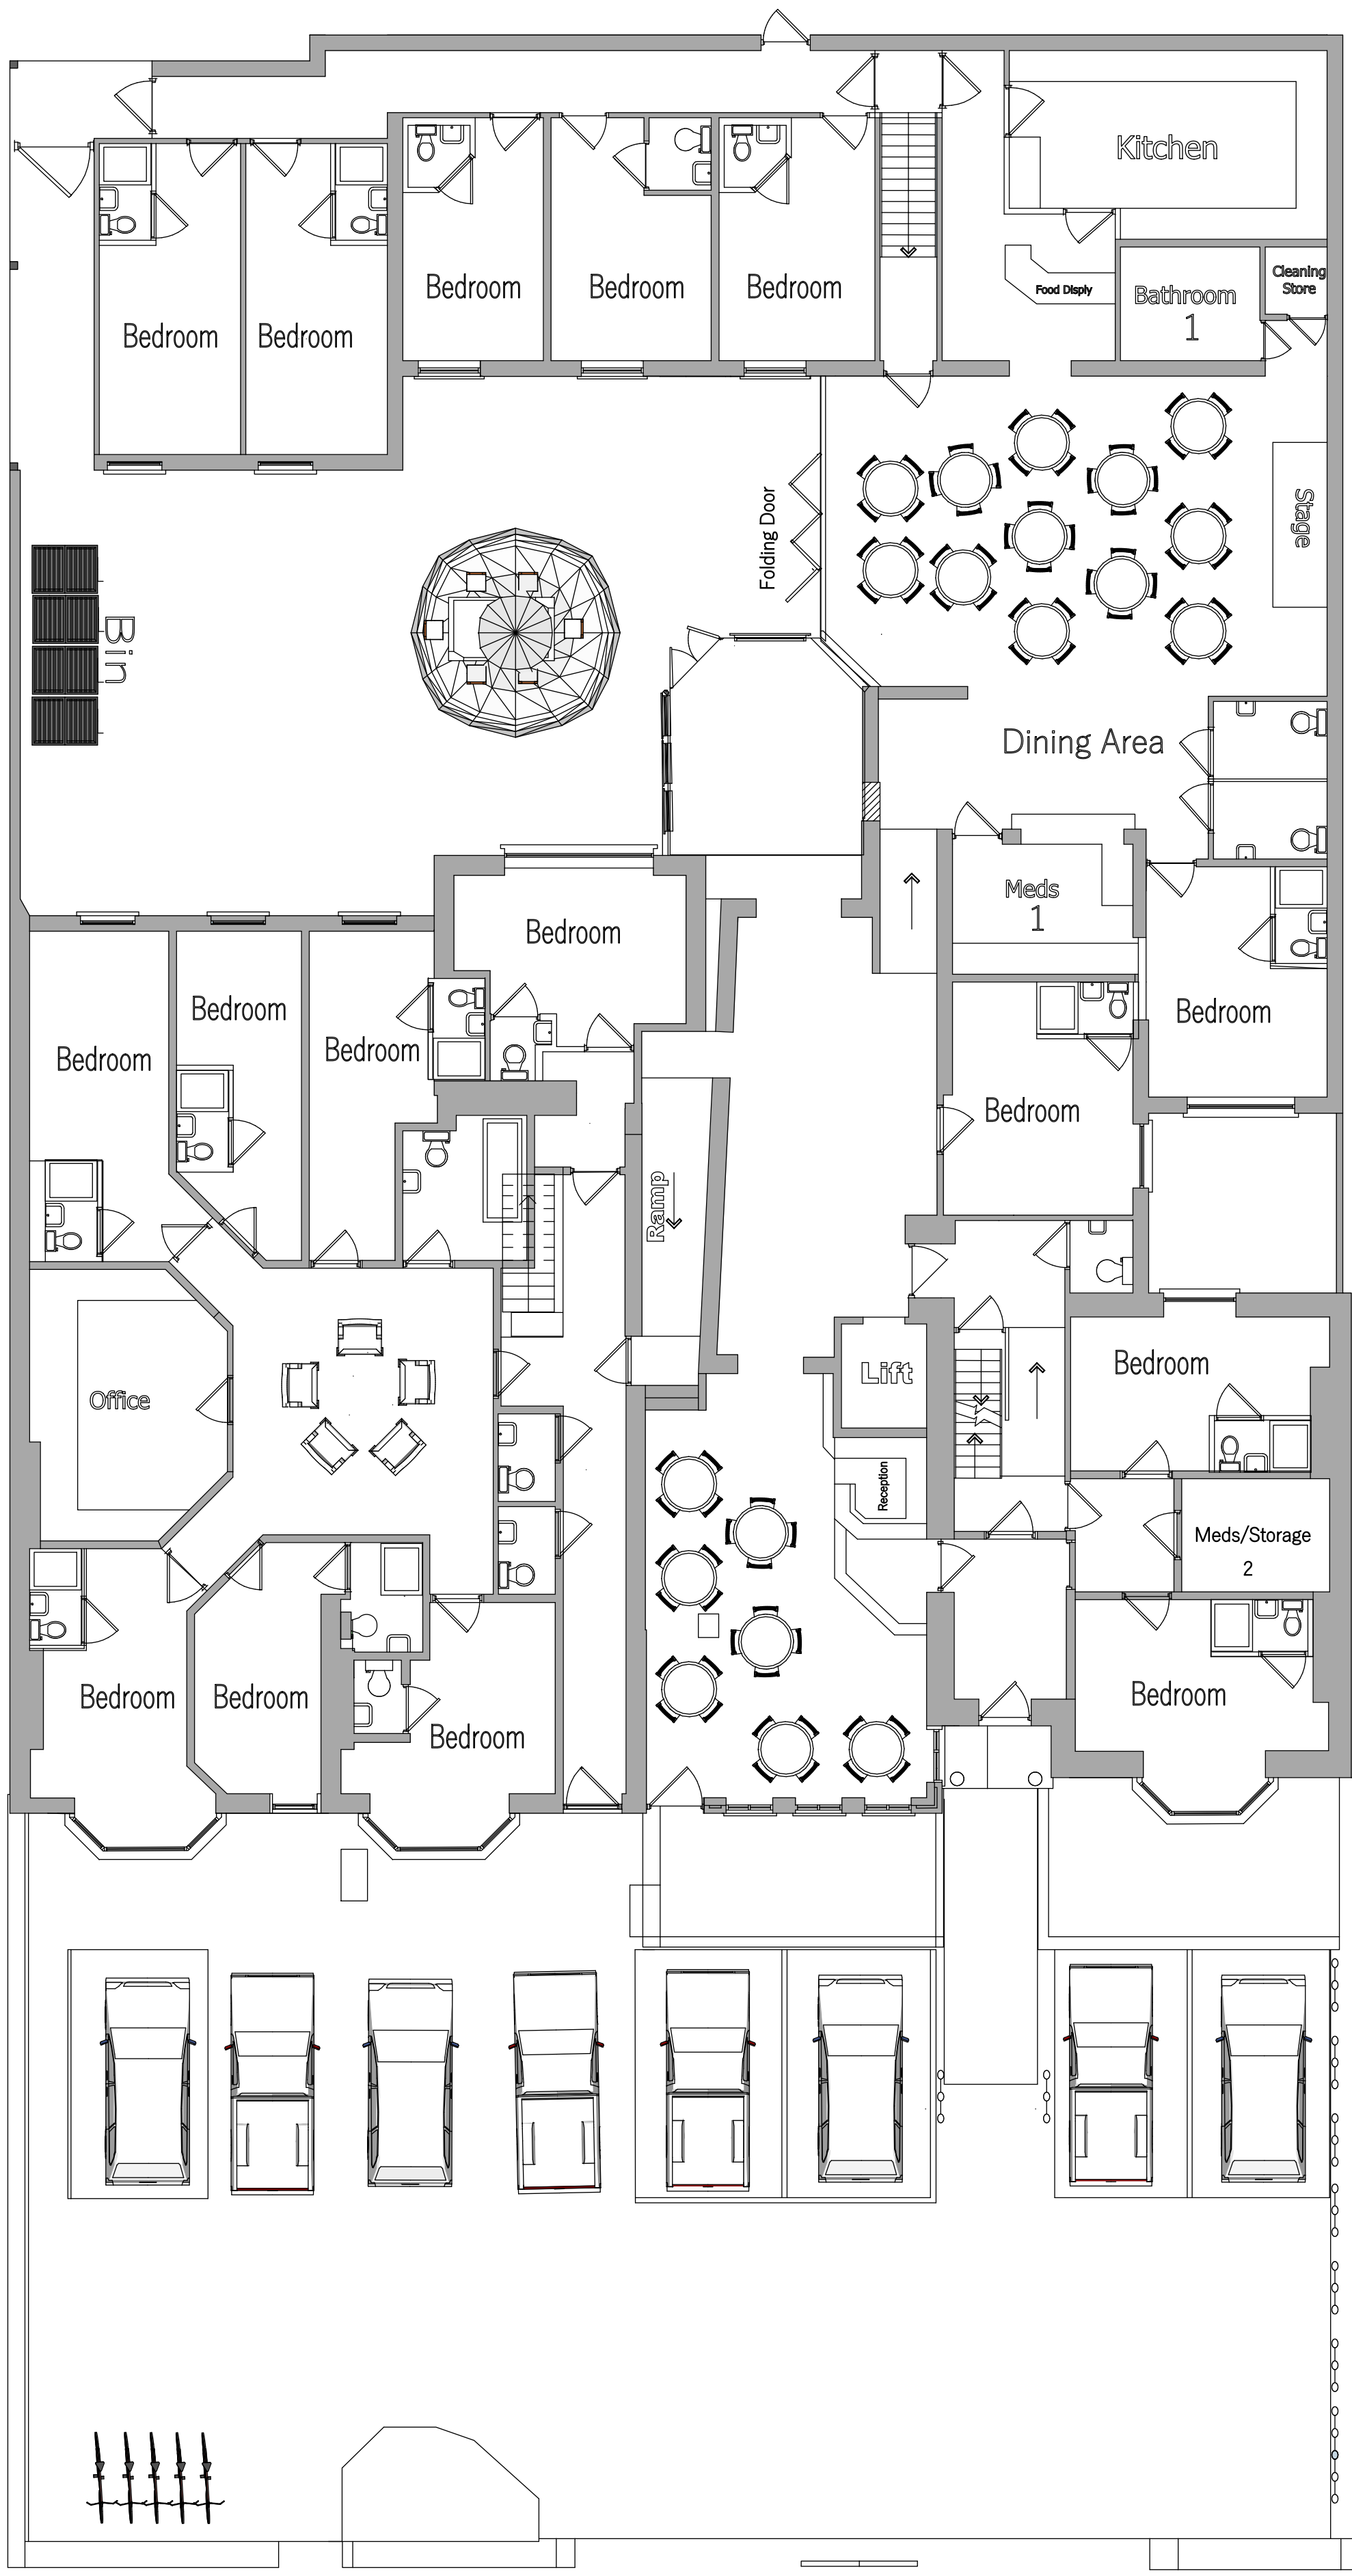


Ground Floor- Proposed


A01

Ground Floor
Existing & proposed
Scale: 1:100

 
	DRAWN BY Armin Mahboubi	PROJECT NO. 01	ISSUE 10.07.2020 30.07.2020	CLIENT City Council	COMPANY NAME EMJ&GP Ltd
	DESCRIPTION Ground Floor existing & proposed	PROJECT Park View Carehome	RE-ISSUE MM.DD.YY		

 


Basement- Existing

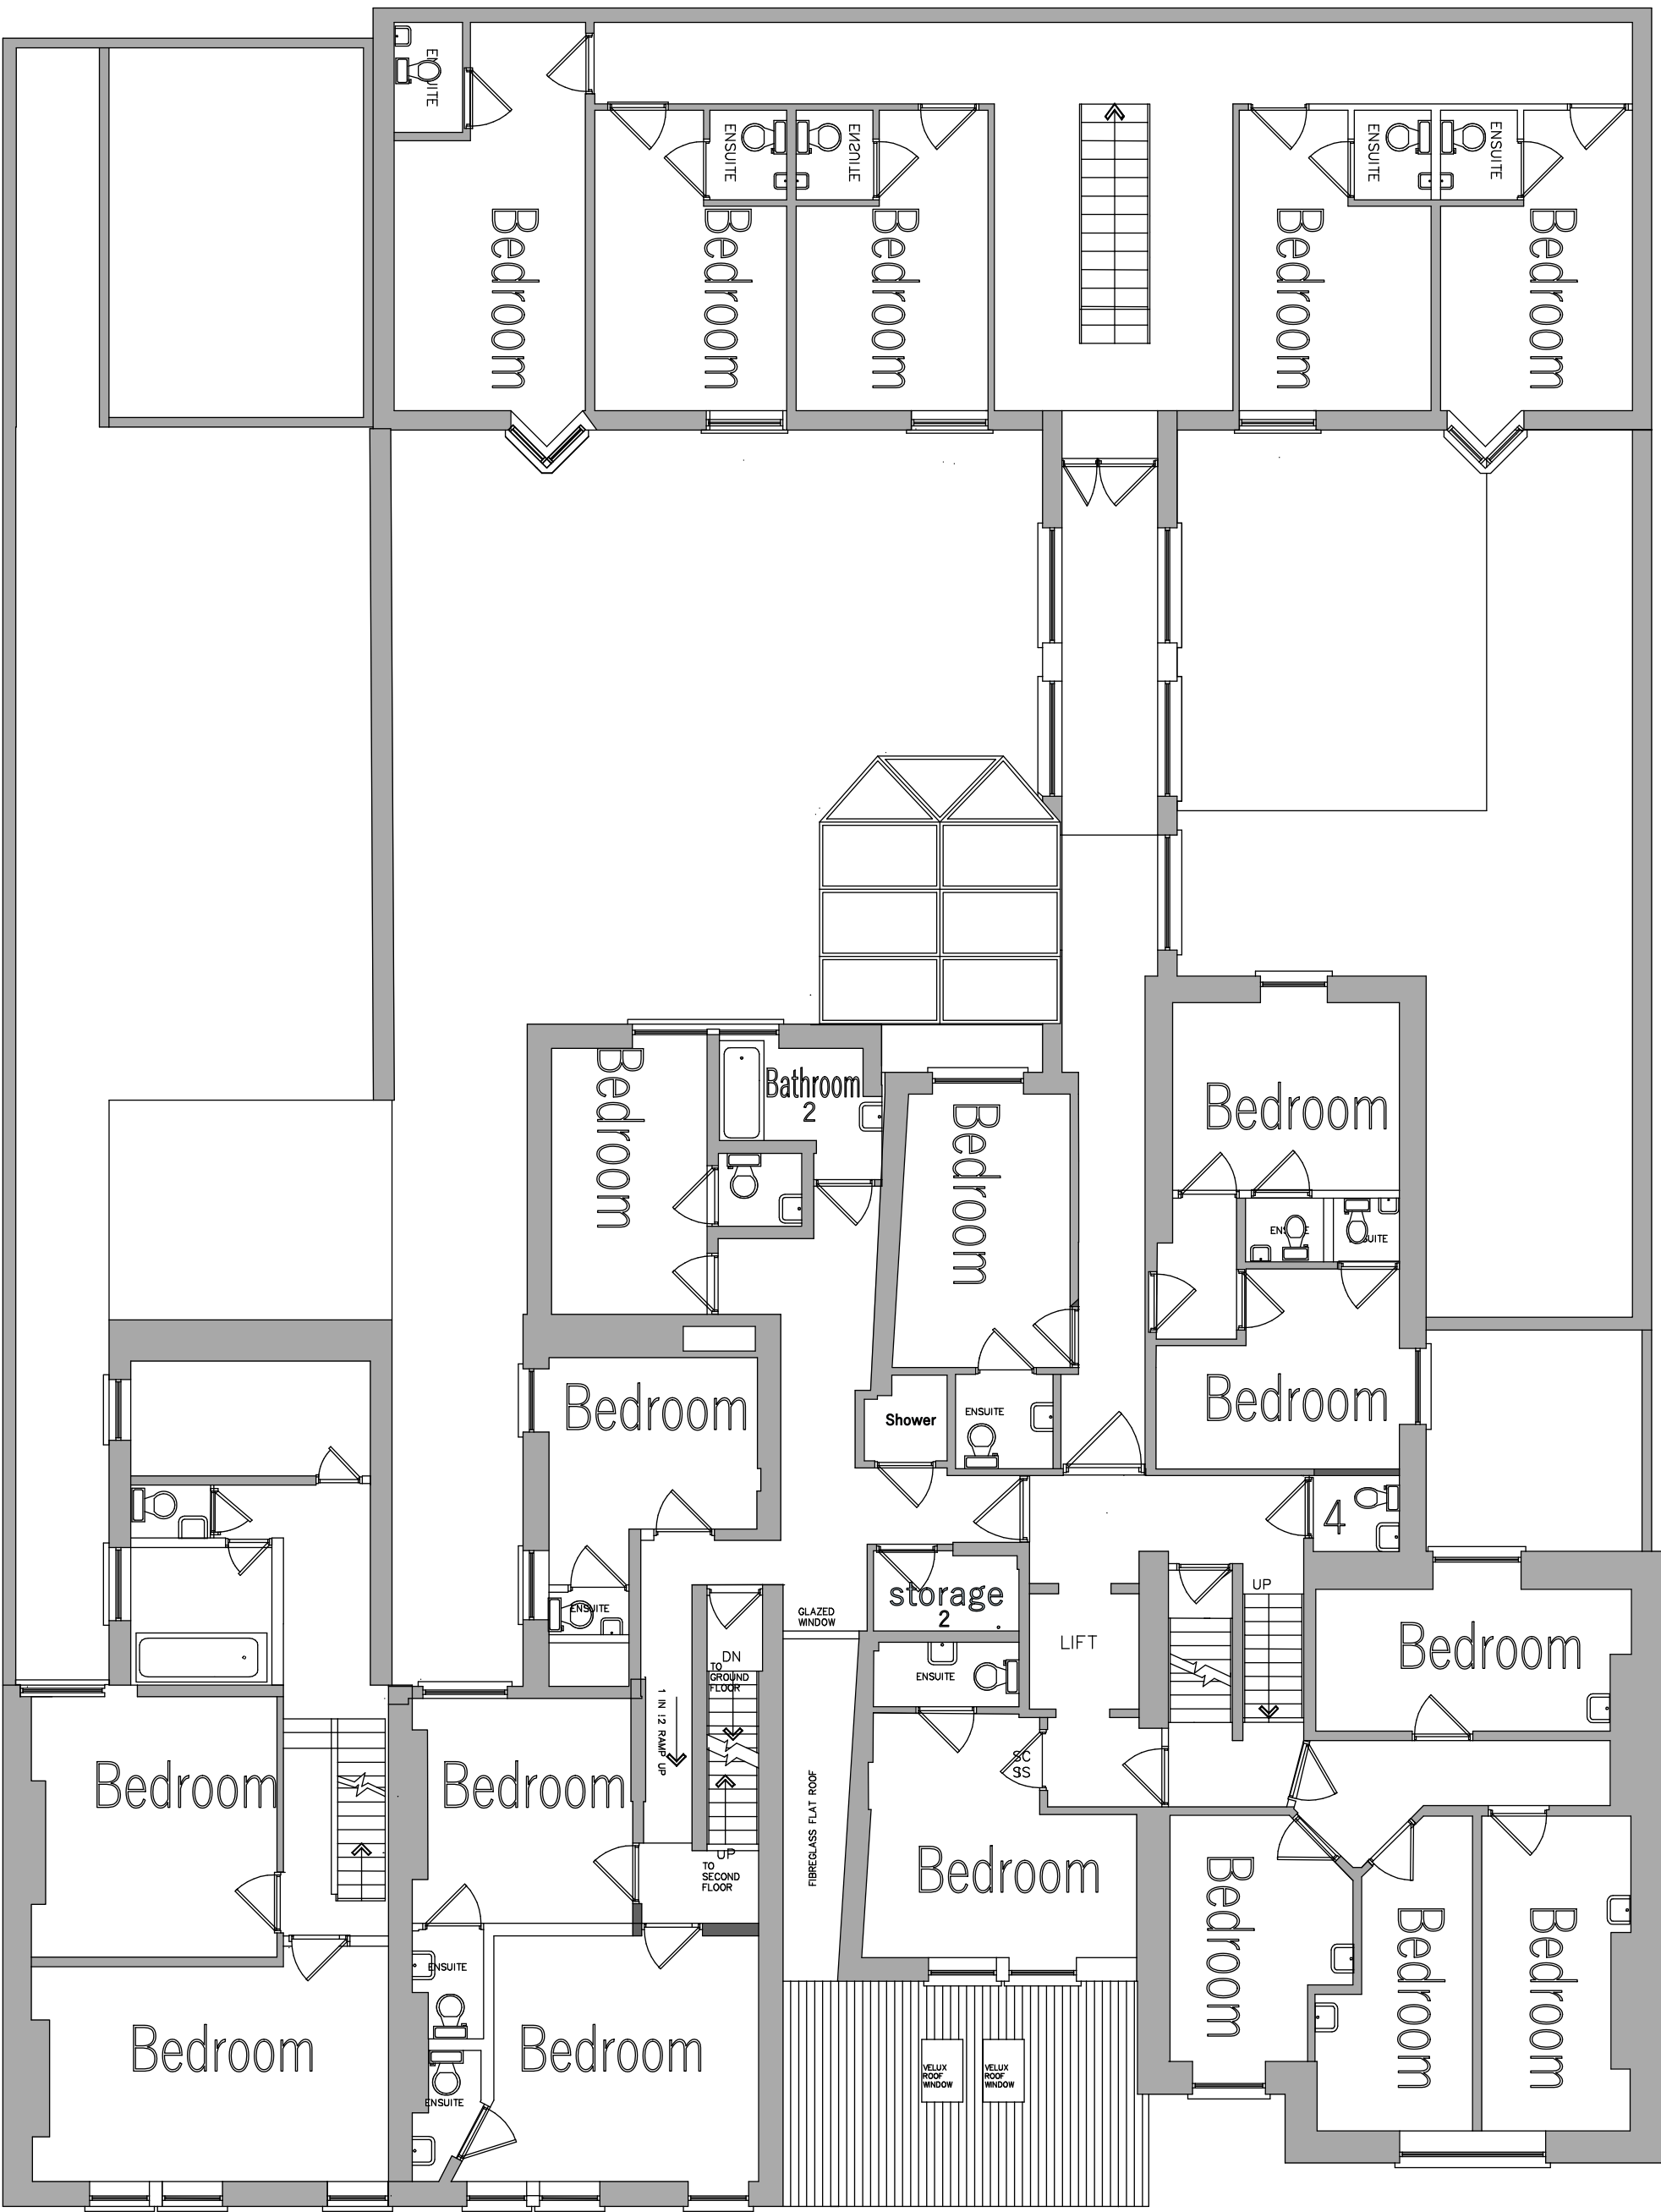

1st Floor- Existing

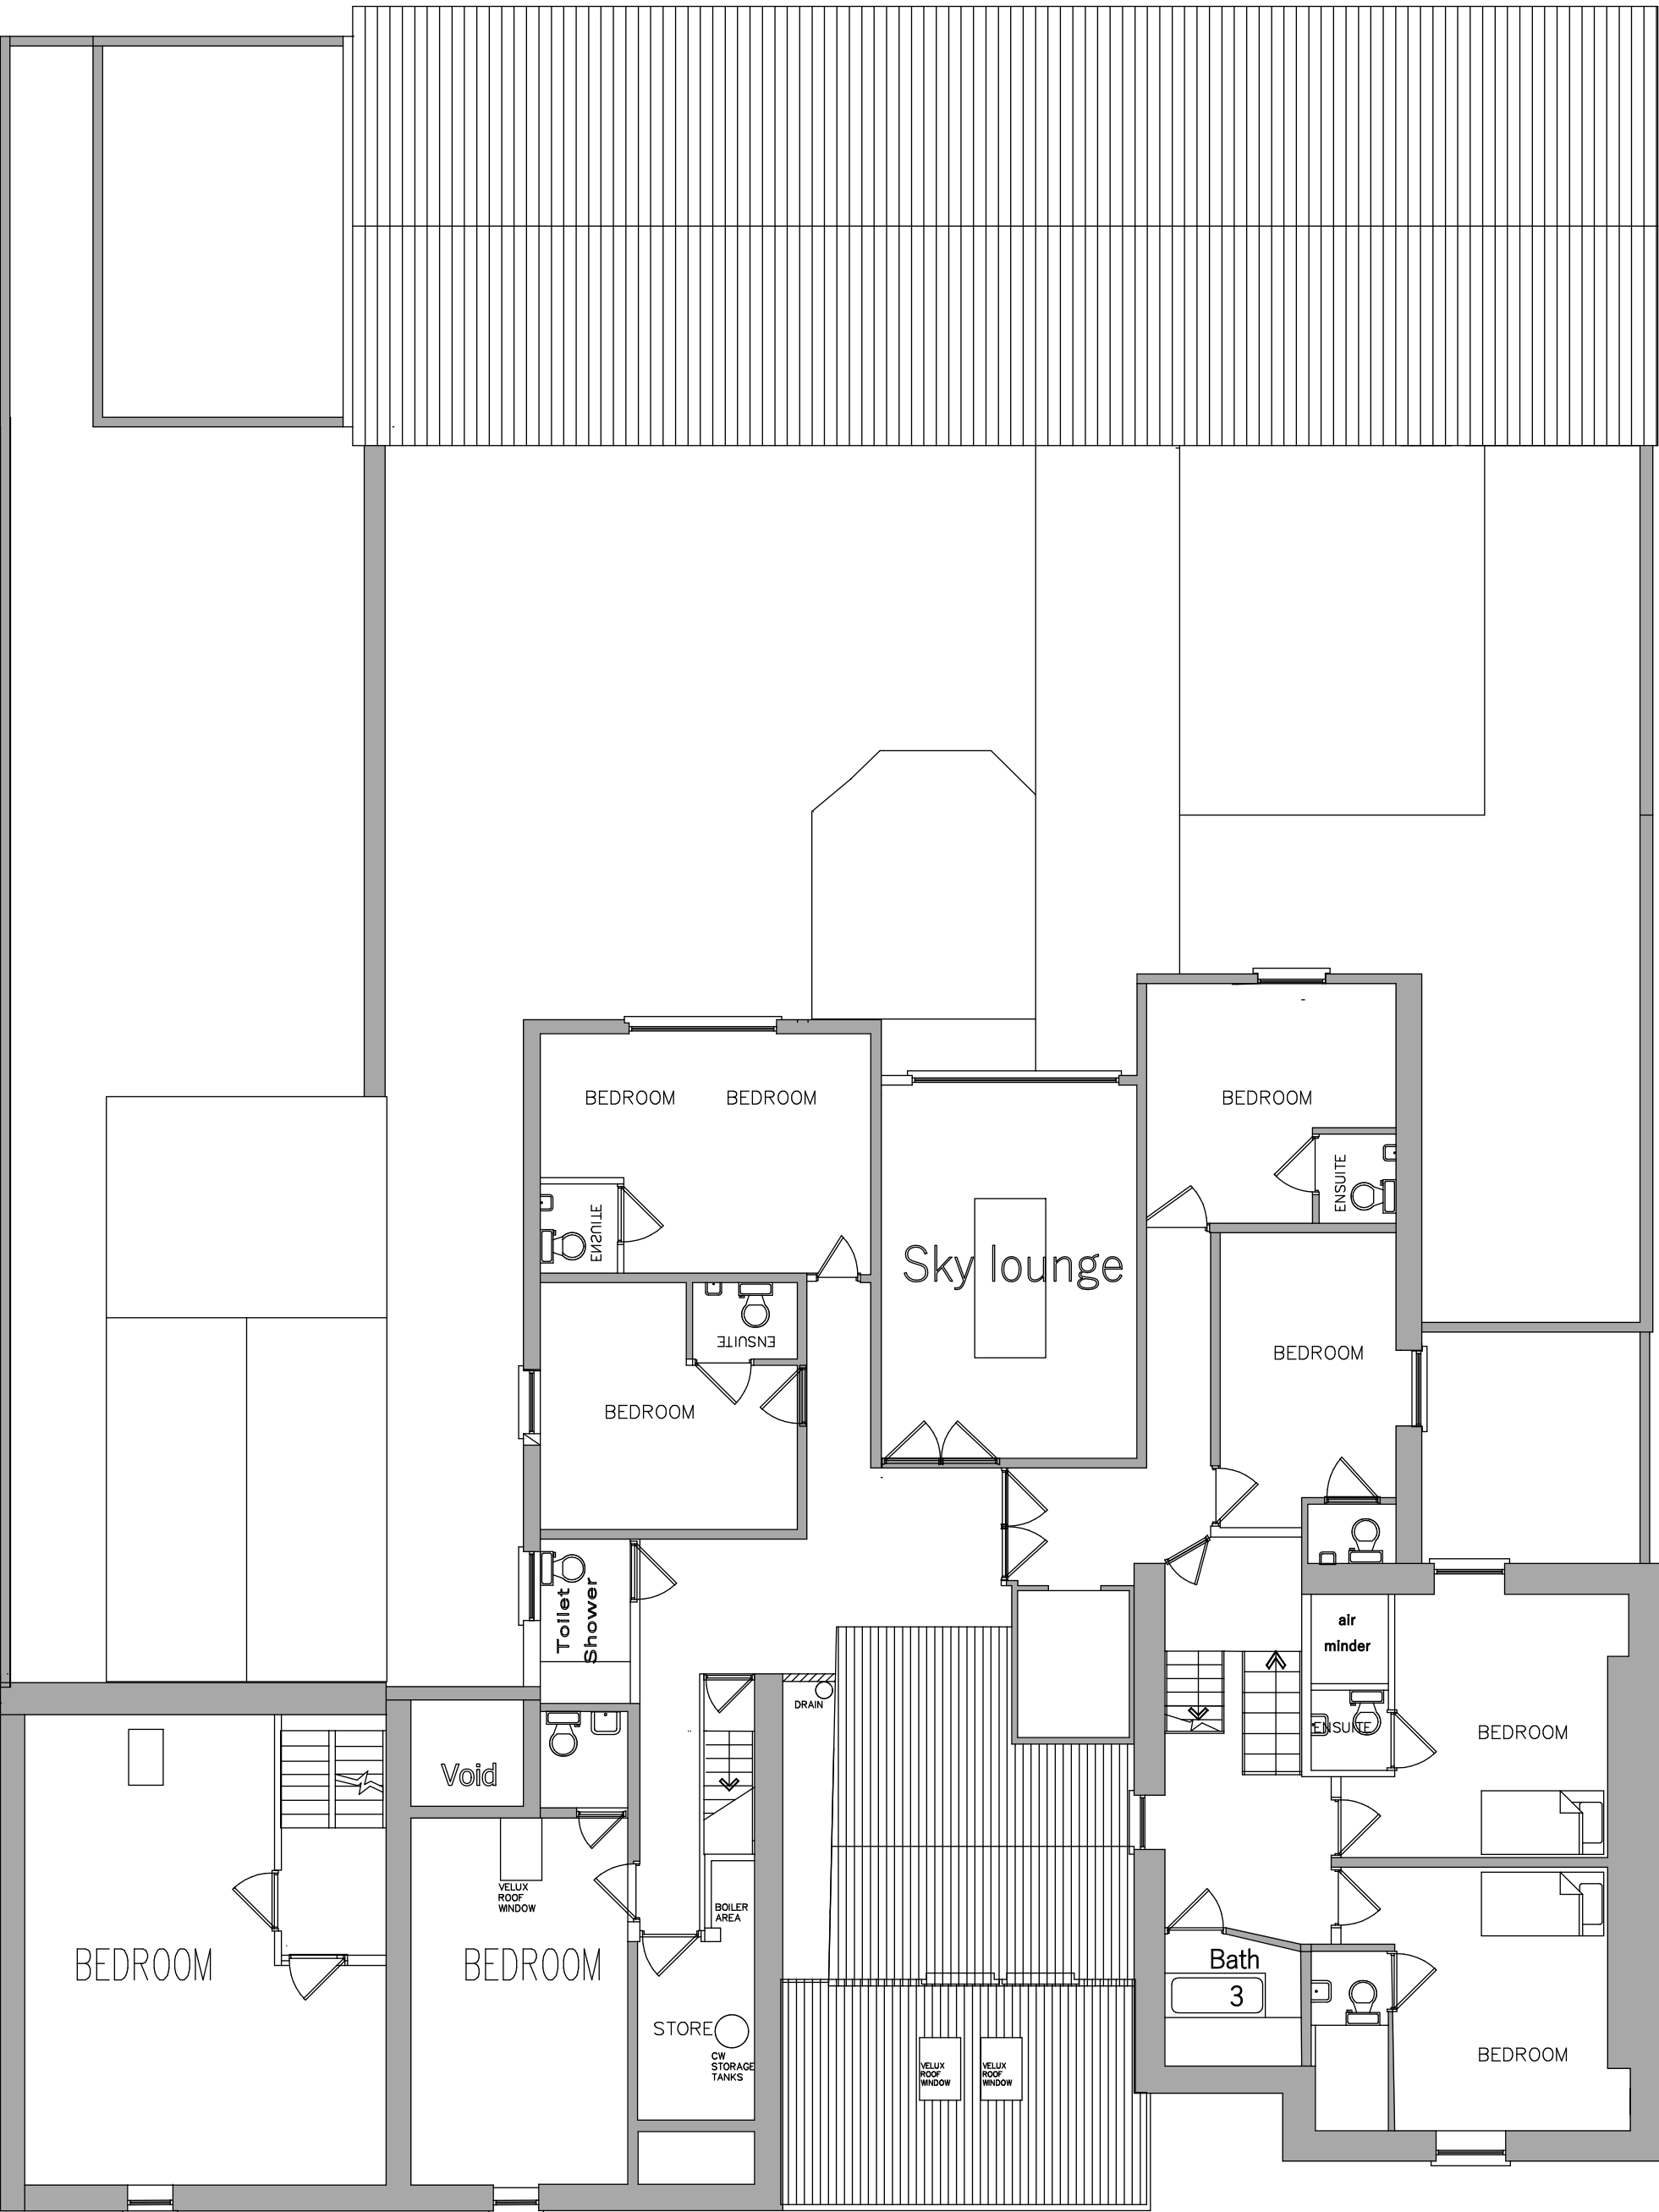

2nd Floor- Existing

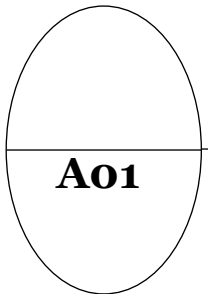

Existing Floor Plan
Basement,1st 2nd floor
Scale: 1:100

DRAWN BY
Armin Mahboubi
DESCRIPTION
Basement, first and second
existing layout


PROJECT NO.
01
PROJECT
Park View Carehome

ISSUE
10.07.2020
30.07.2020
RE-ISSUE
MM.DD.YY


CLIENT
City Council

COMPANY NAME
EMJ&GP Ltd




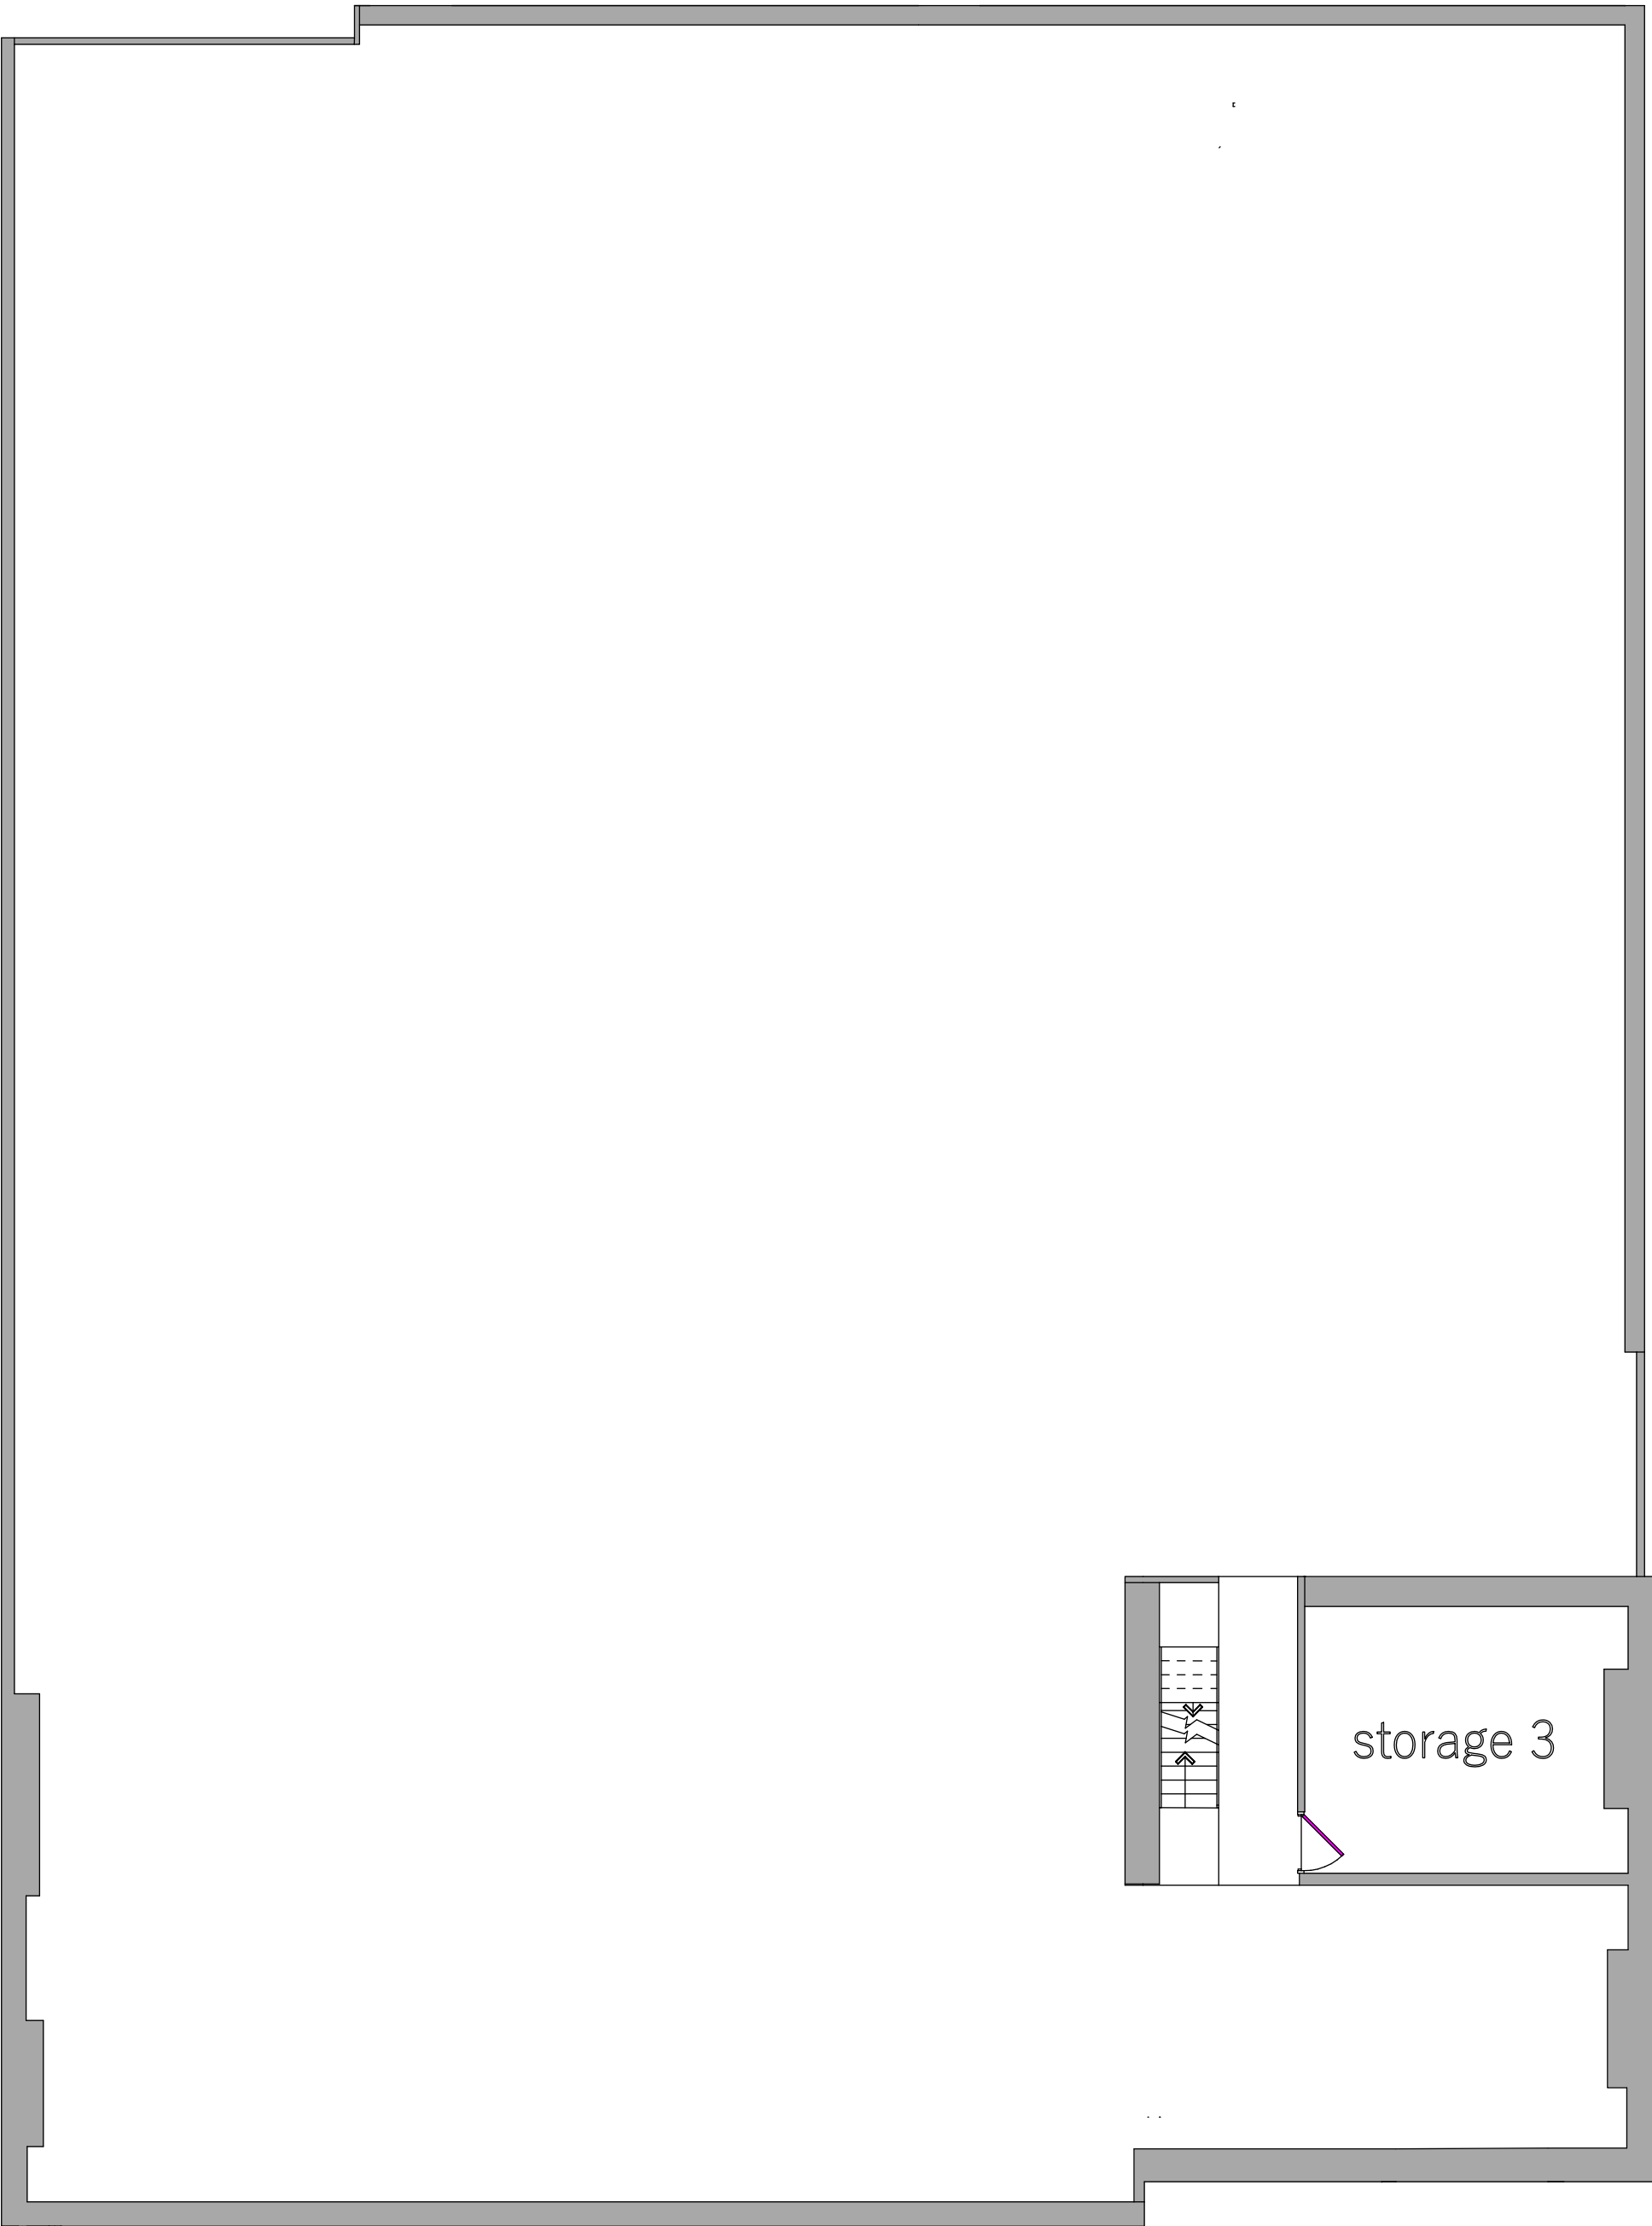


Basement- Proposed

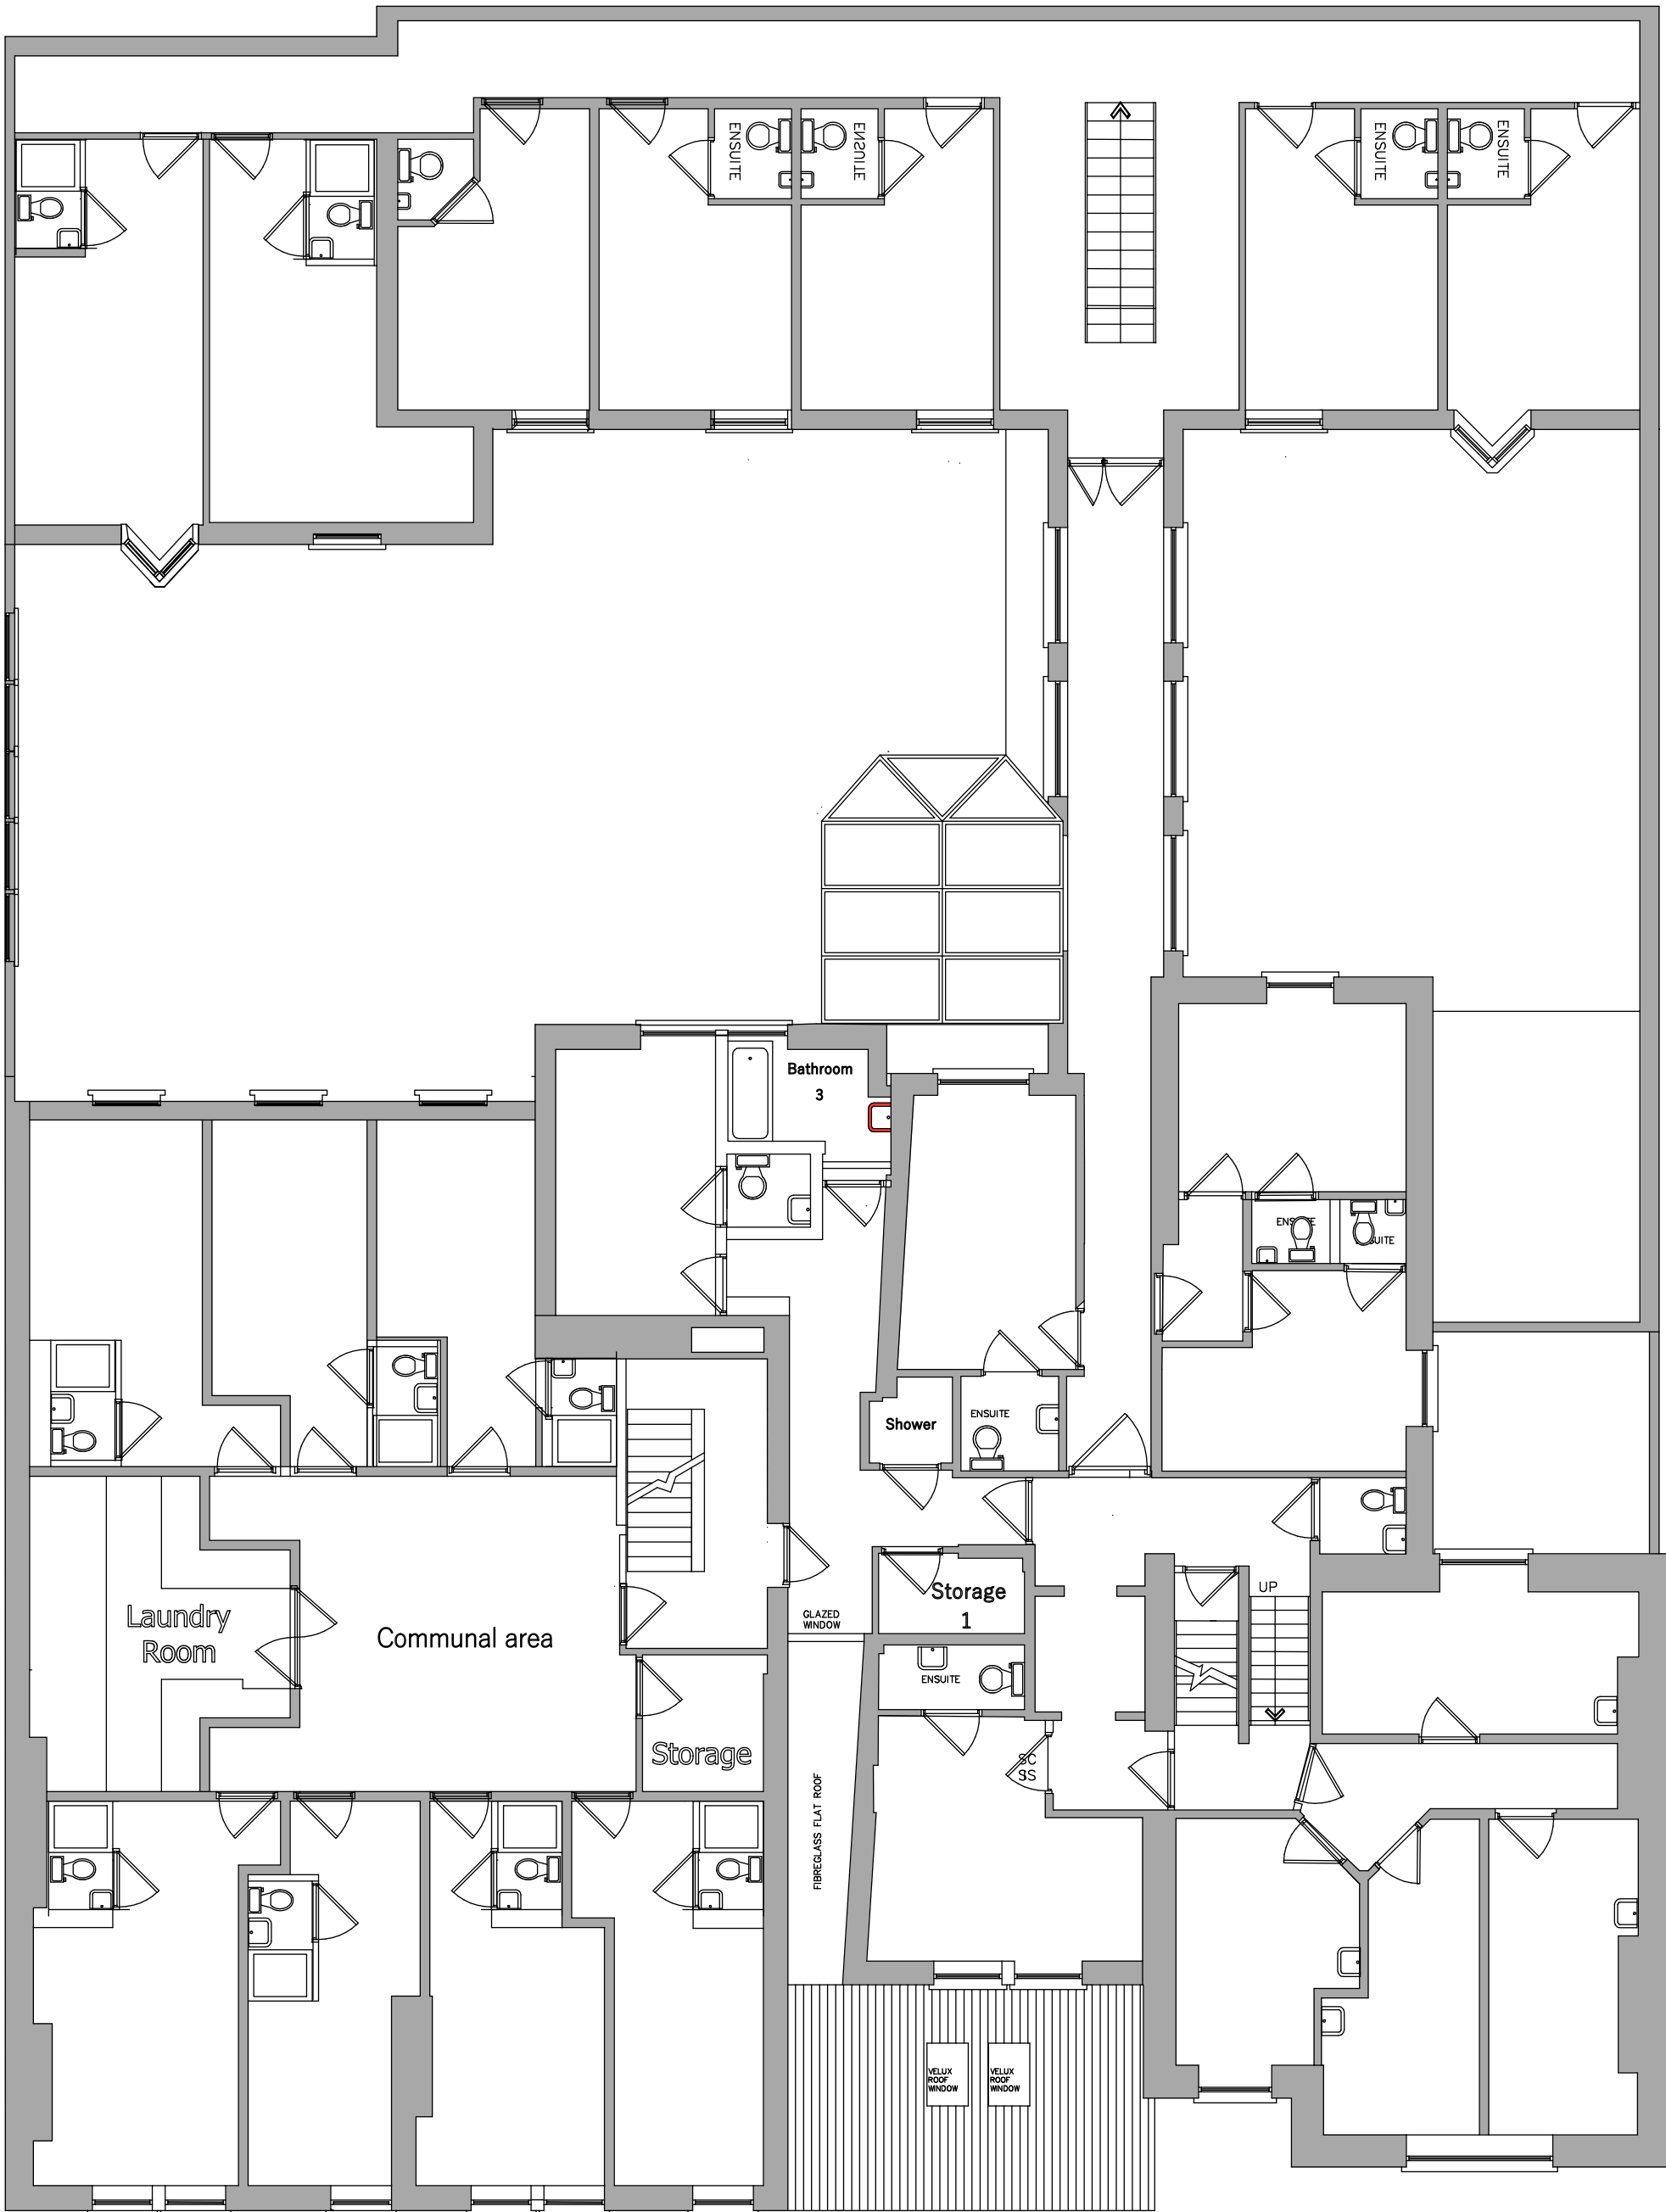

1st Floor- Proposed

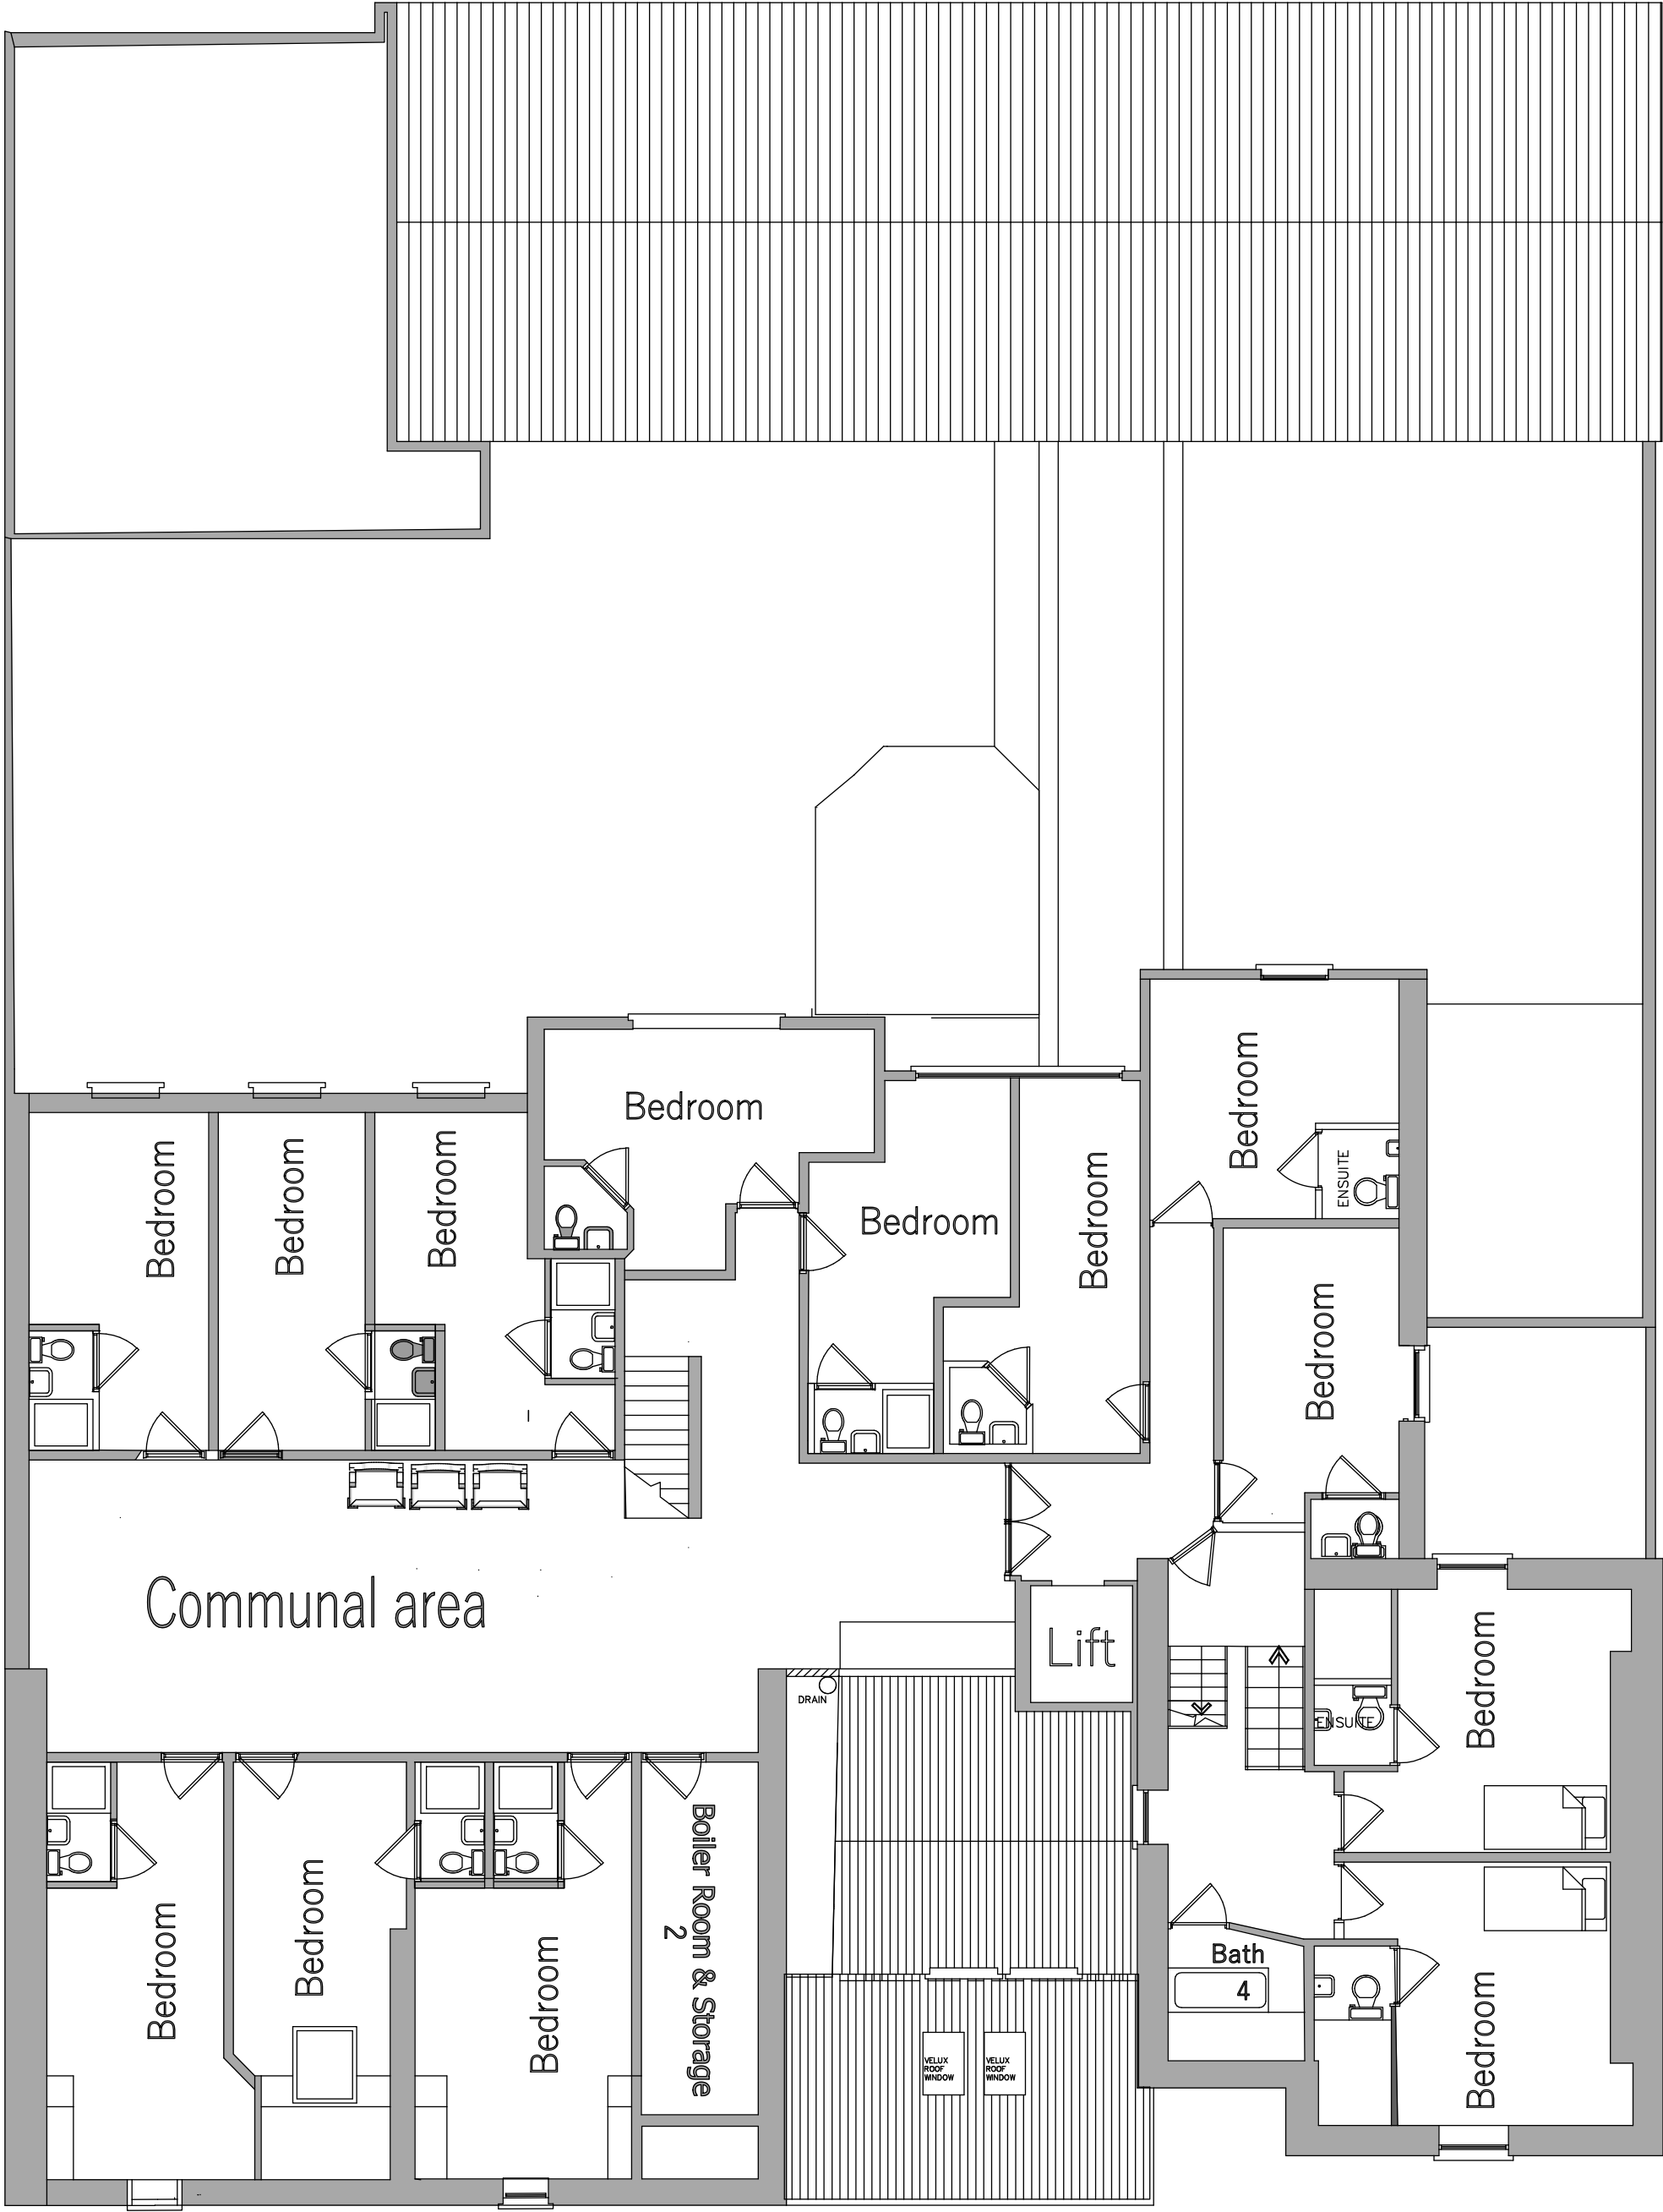

2nd Floor- Proposed

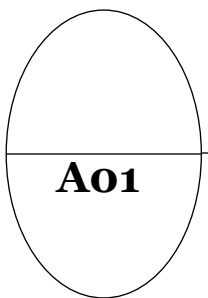

Proposed Floor Plan
Basement,1st 2nd floor
Scale: 1:100

DRAWN BY
Armin Mahboubi

DESCRIPTION
Basement, first and second
Peoposed layout

PROJECT NO.
01

ISSUE
10.07.2020
30.07.2020

CLIENT
City Council

COMPANY NAME
EMJ&GP Ltd

PROJECT
Park View Carehome

RE-ISSUE
MM.DD.YY

