



Front Elevation- Proposed




Rear Elevation- Proposed



Right Elevation- Proposed



Frontage to Courtyard Elevation- Proposed

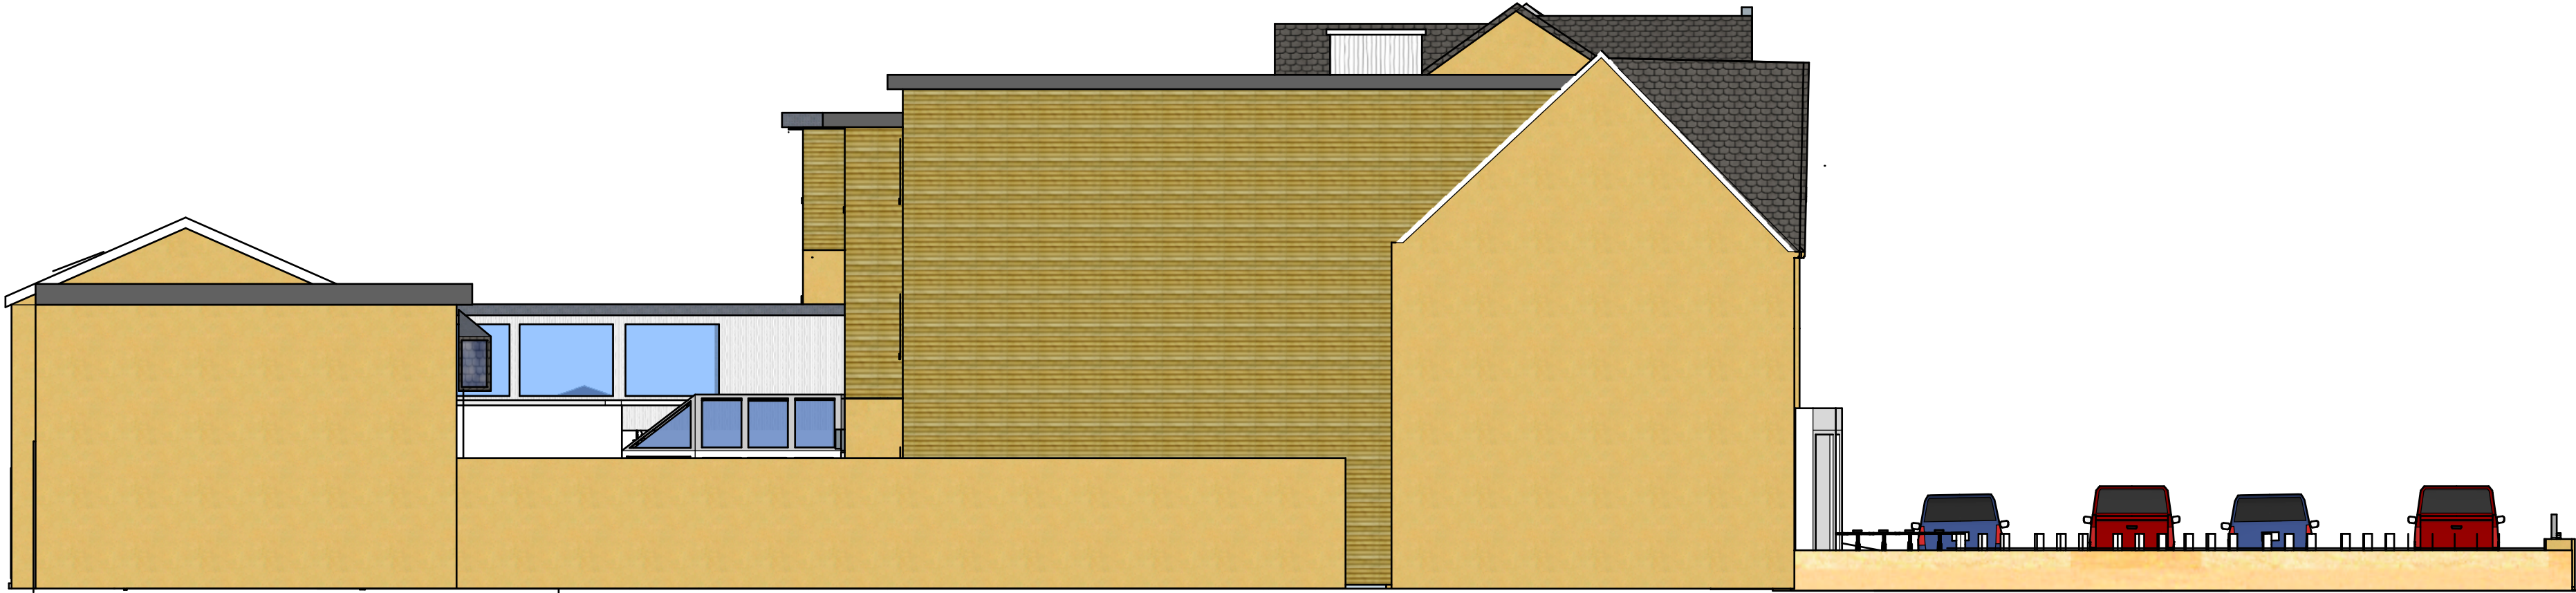

Left Elevation- Proposed



Other side of Rear Elevation to
Courtyard Elevation- Proposed

DRAWN BY Armin Mahboubi	COMPANY NAME EMJ&GP Ltd
	CLIENT City Council
	ISSUE 10.07.2020 30.07.2020 RE-ISSUE MM.DD.YY
PROJECT NO. 01	PROJECT Park View Carehome
DESCRIPTION Proposed Building Elevation	