




Front Elevation-Existing



Rear Elevation- Existing

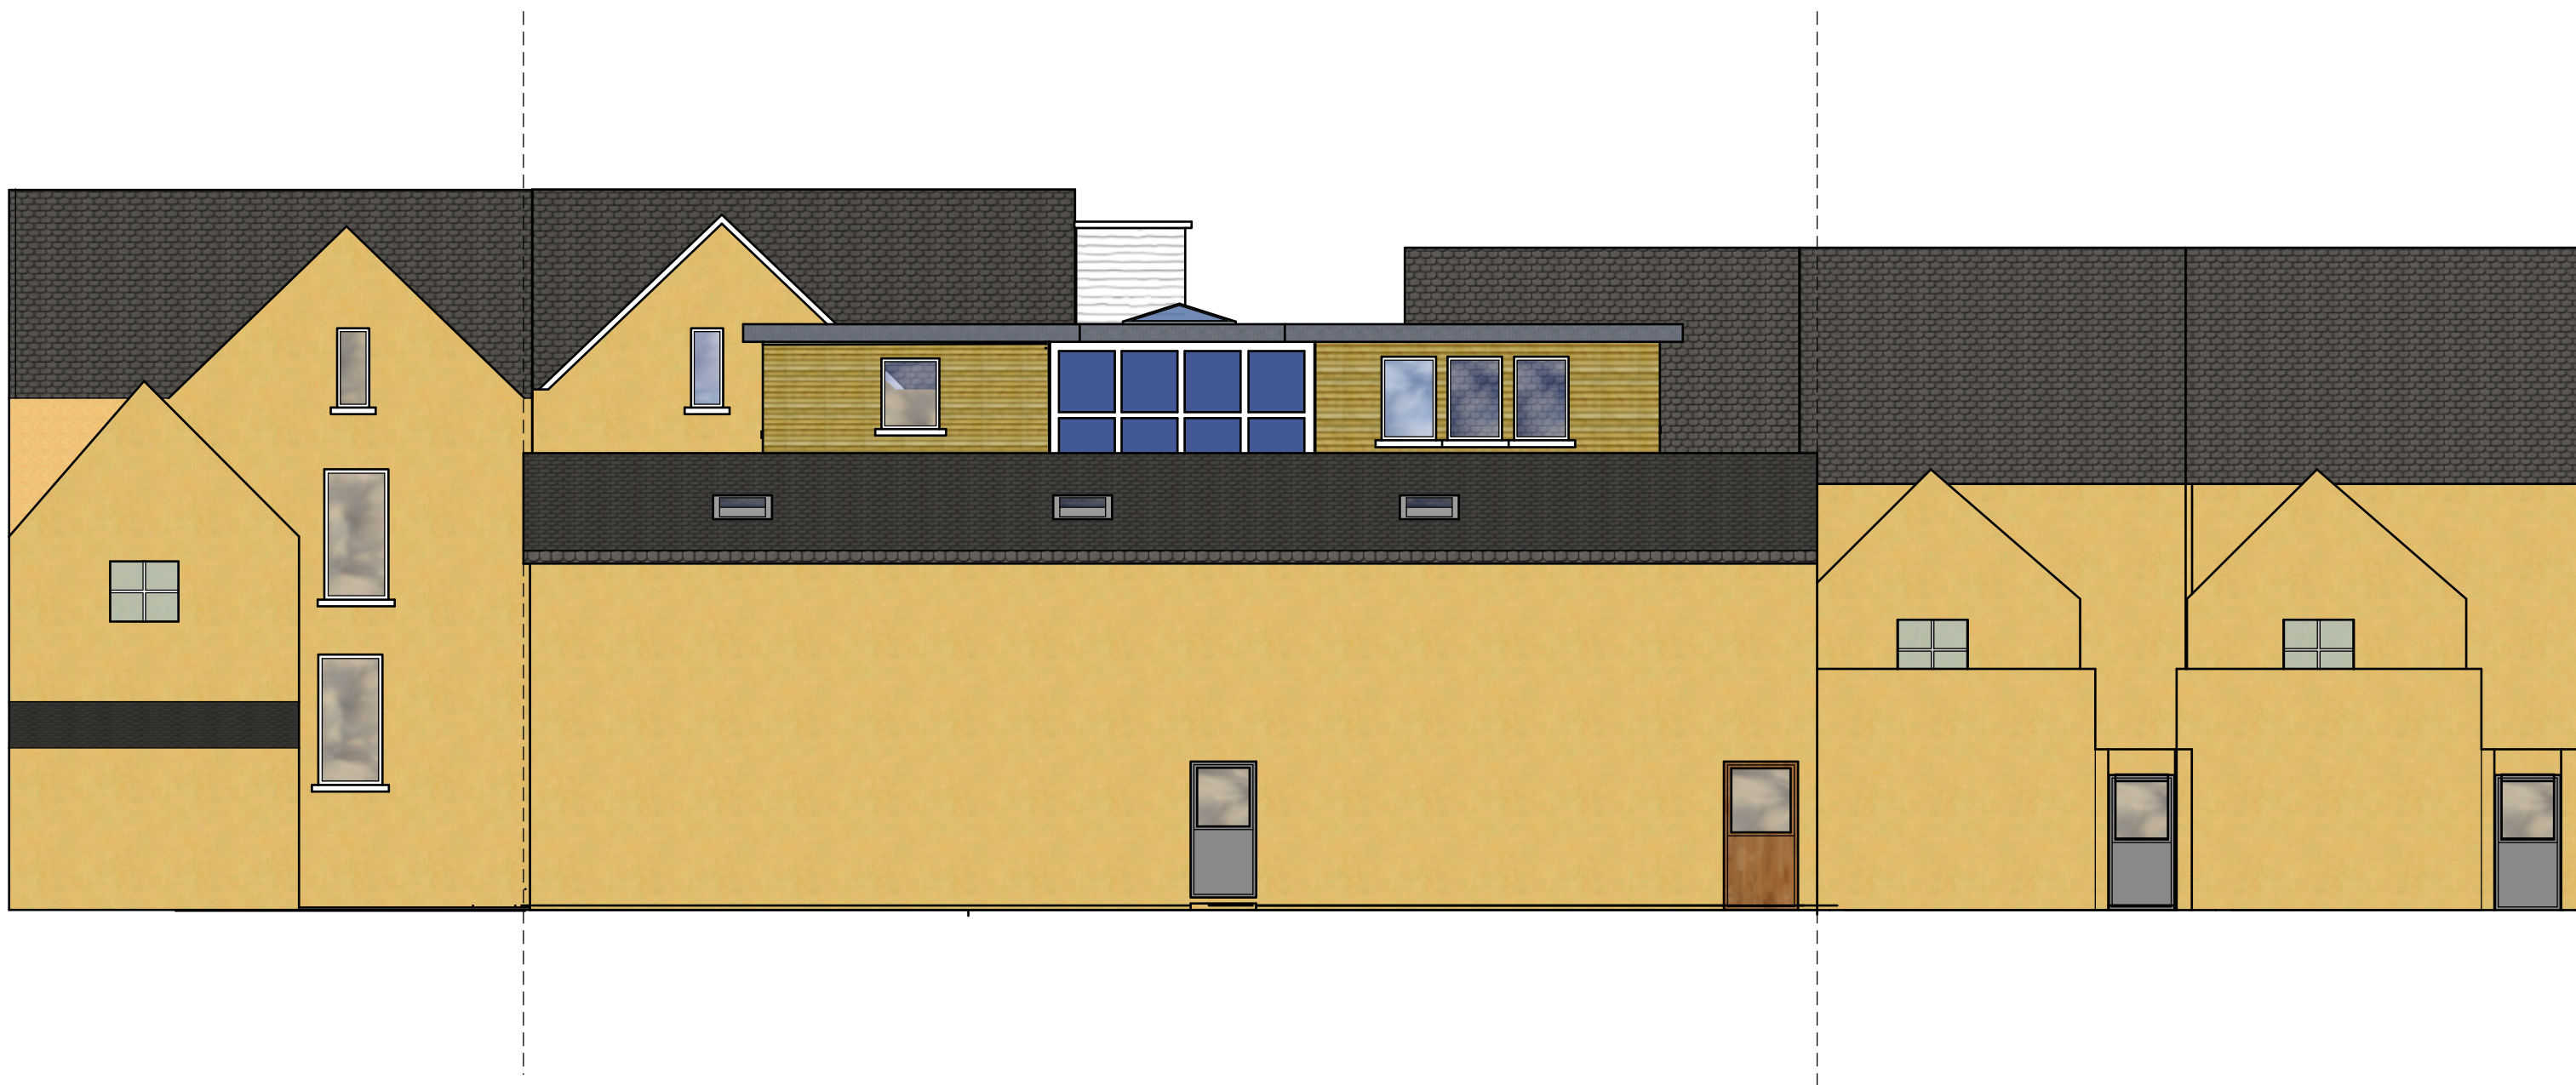

Right Elevation- Existing



Frontage to Courtyard Elevation- Existing



Left Elevation- Existing



Other side of Rear Elevation to
Courtyard Elevation- Existing

DRAWN BY Armin Mahboubi	PROJECT NO. 01		ISSUE 10.07.2020 30.07.2020		CLIENT City Council	COMPANY NAME EMJ&GP Ltd	
	PROJECT Park View Carehome		RE-ISSUE MM.DD.YY				
DESCRIPTION Existing Building Elevation							