



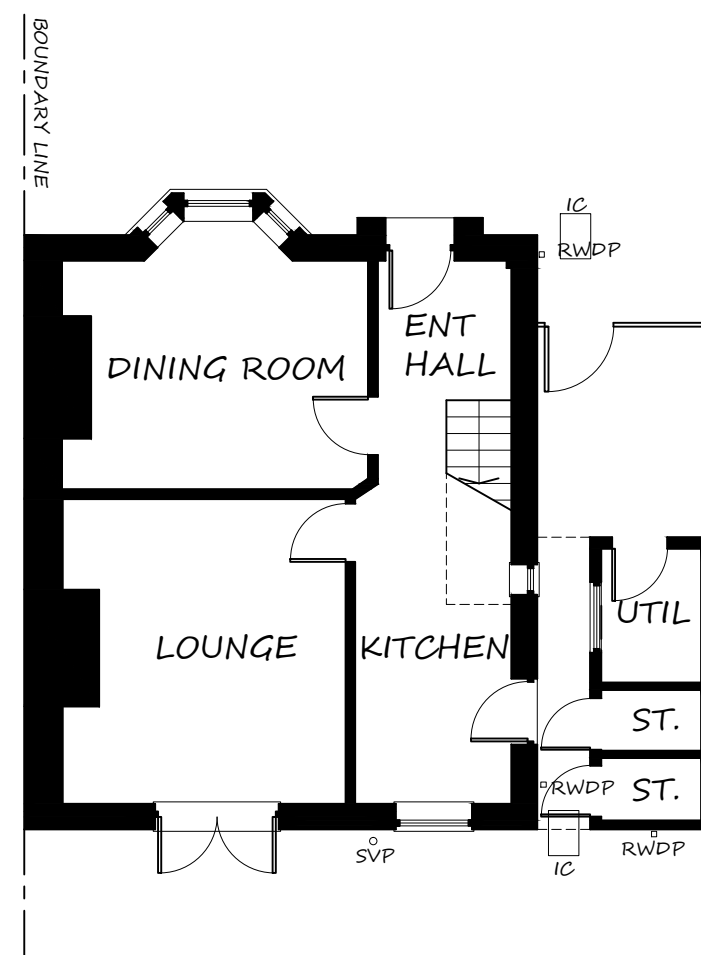


GROUND FLOOR PLAN  
AS EXISTING

SCALE 1:100 @ A1

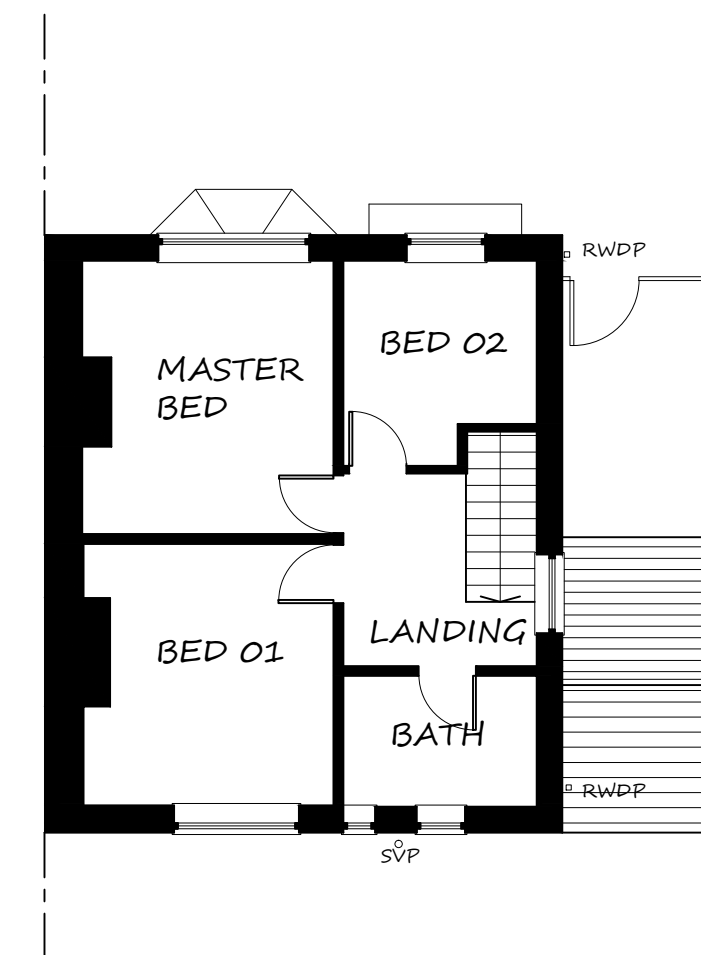



FIRST FLOOR PLAN  
AS EXISTING

SCALE 1:100 @ A1

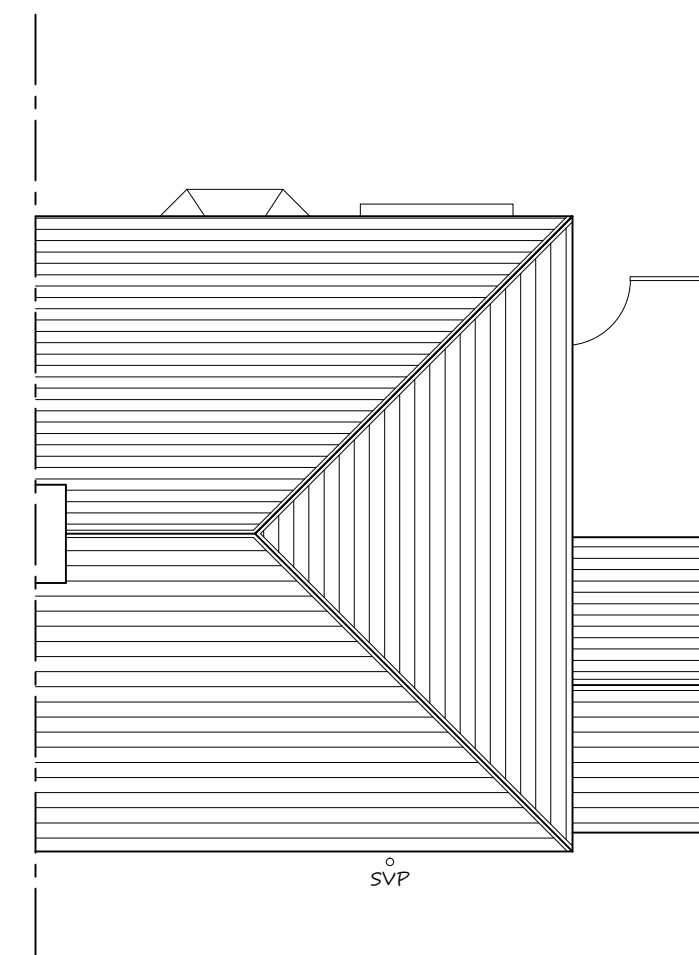


ROOF PLAN  
AS EXISTING

SCALE 1:100 @ A1

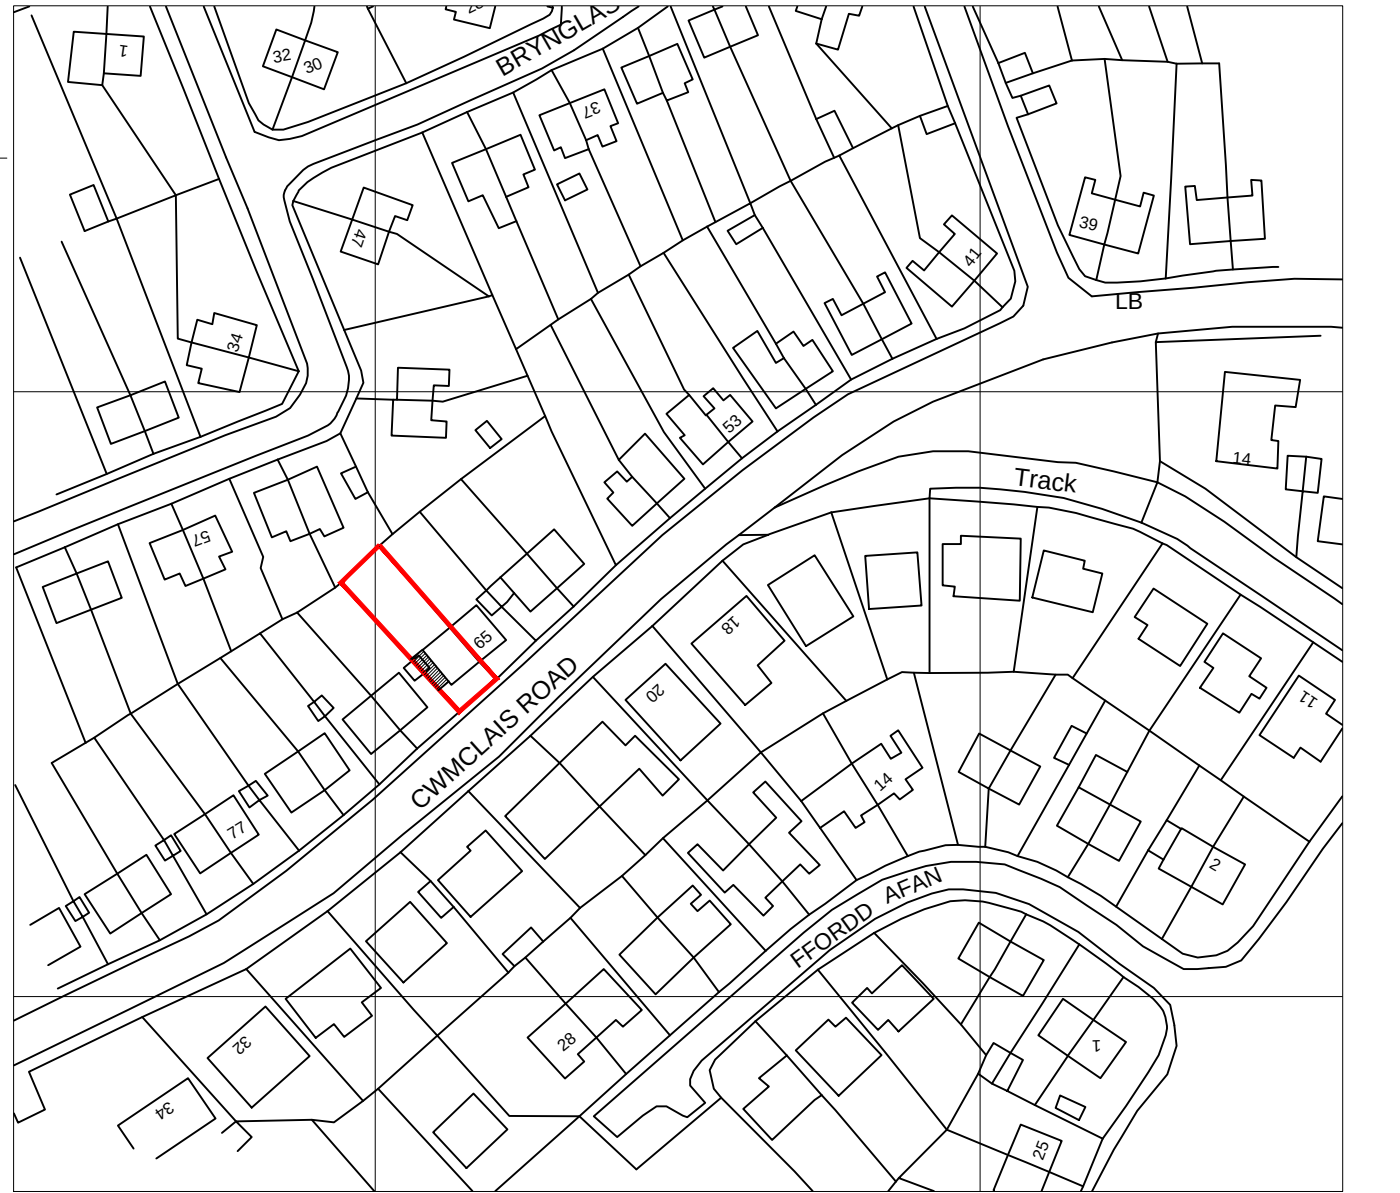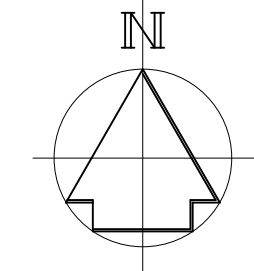

SITE LOCATION PLAN

SCALE 1:1250 @ A1

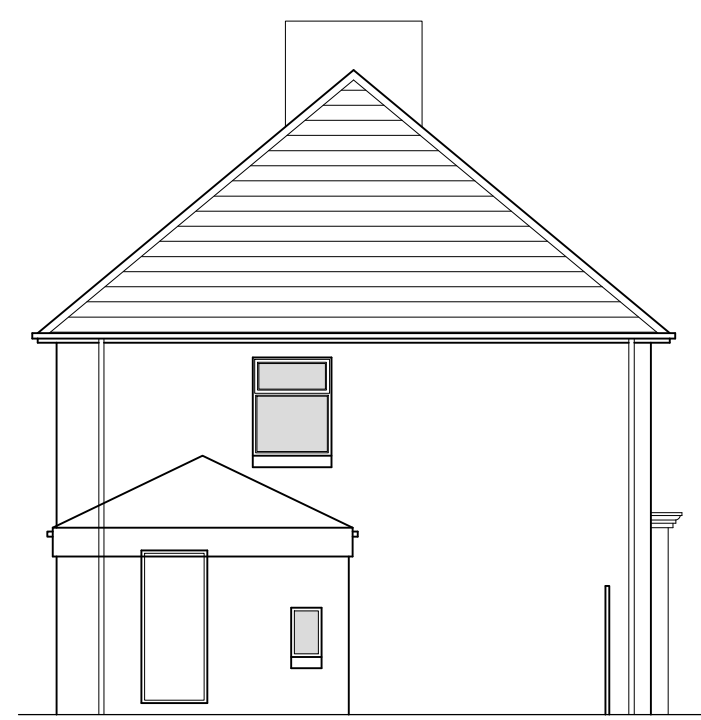

SOUTH WEST ELEVATION  
AS EXISTING

SCALE 1:100 @ A1




SOUTH ELEVATION  
AS EXISTING

SCALE 1:100 @ A1




NORTH EAST ELEVATION  
AS EXISTING

SCALE 1:100 @ A1

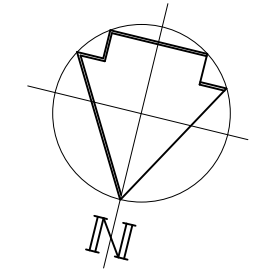


BLOCK PLAN

SCALE 1:500 @ A1

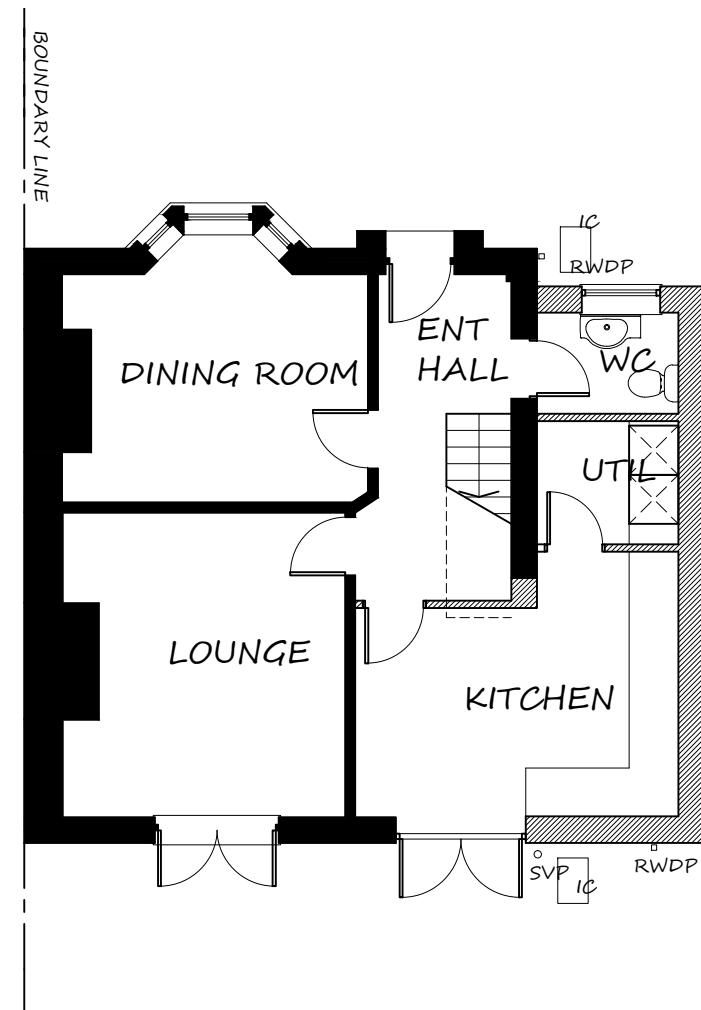


GROUND FLOOR PLAN  
AS PROPOSED

SCALE 1:100 @ A1

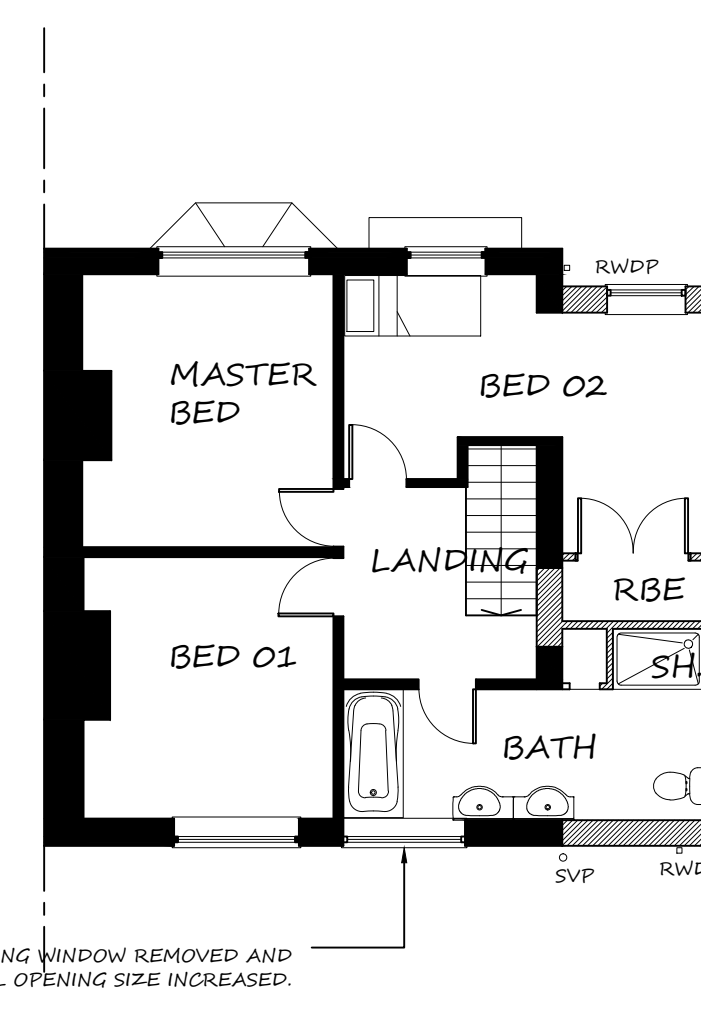


FIRST FLOOR PLAN  
AS PROPOSED

SCALE 1:100 @ A1

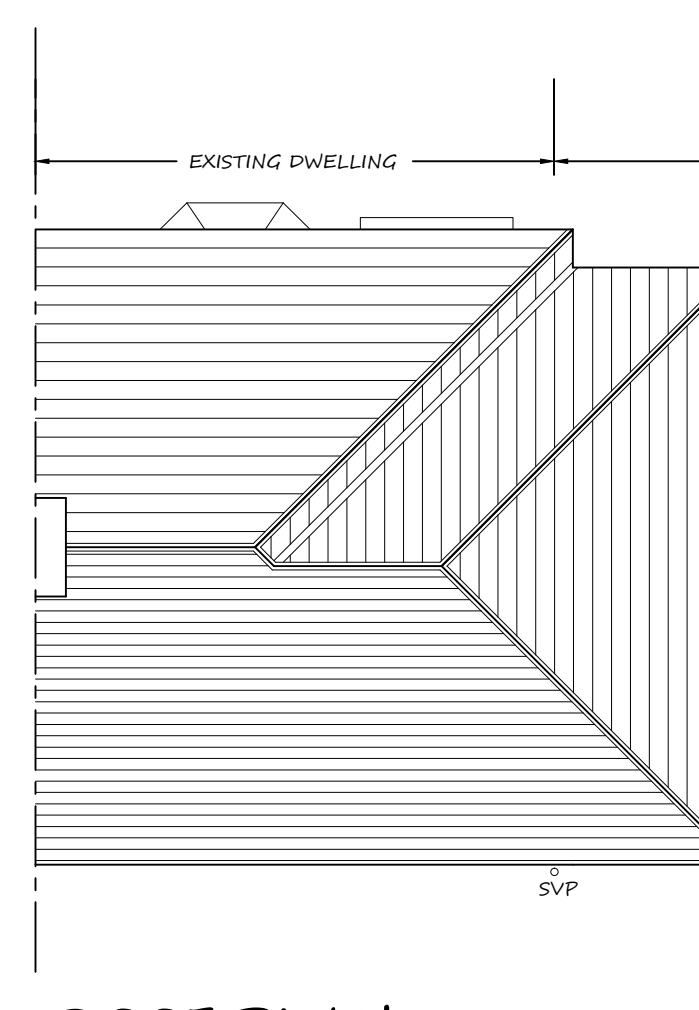

ROOF PLAN  
AS PROPOSED

SCALE 1:100 @ A1

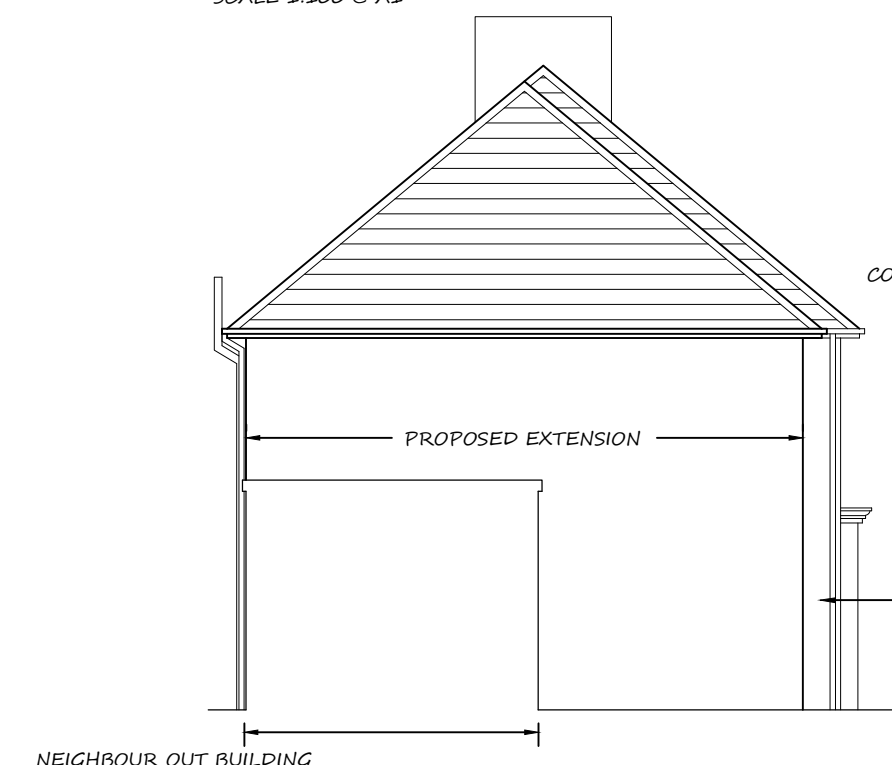


SOUTH WEST ELEVATION  
AS PROPOSED

SCALE 1:100 @ A1



SOUTH ELEVATION  
AS PROPOSED

SCALE 1:100 @ A1

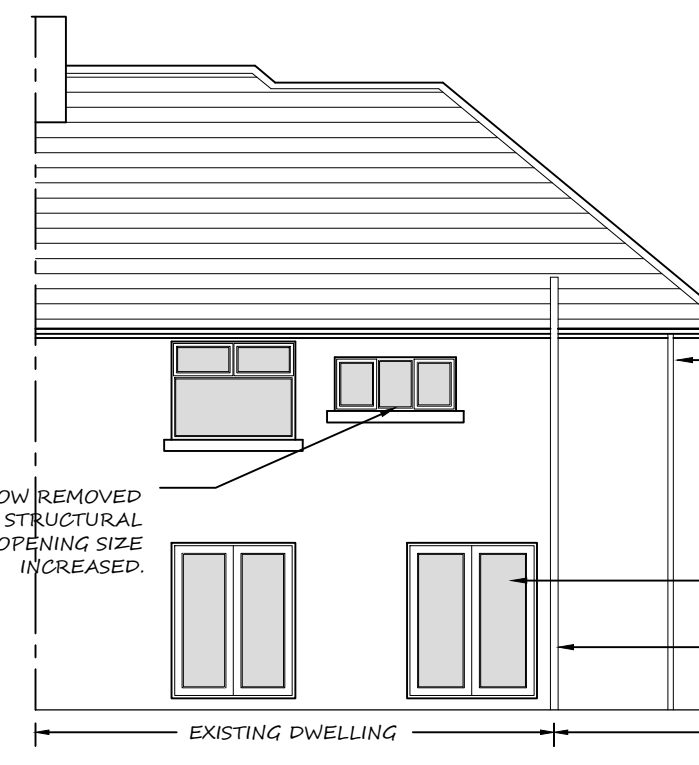

NORTH EAST ELEVATION  
AS PROPOSED

SCALE 1:100 @ A1

SIDE EXTENSION AT  
67 CWMCLAIS ROAD,  
CWMAFAN,  
NEATH PORT TALBOT  
SA12 9LY.  
SITE LOCATION & BLOCK PLAN,  
PLANS & ELEVATIONS  
APPLICANT: MR N DOYLE DWG: A01 A1 SHEET