




EXISTING GROUND FLOOR

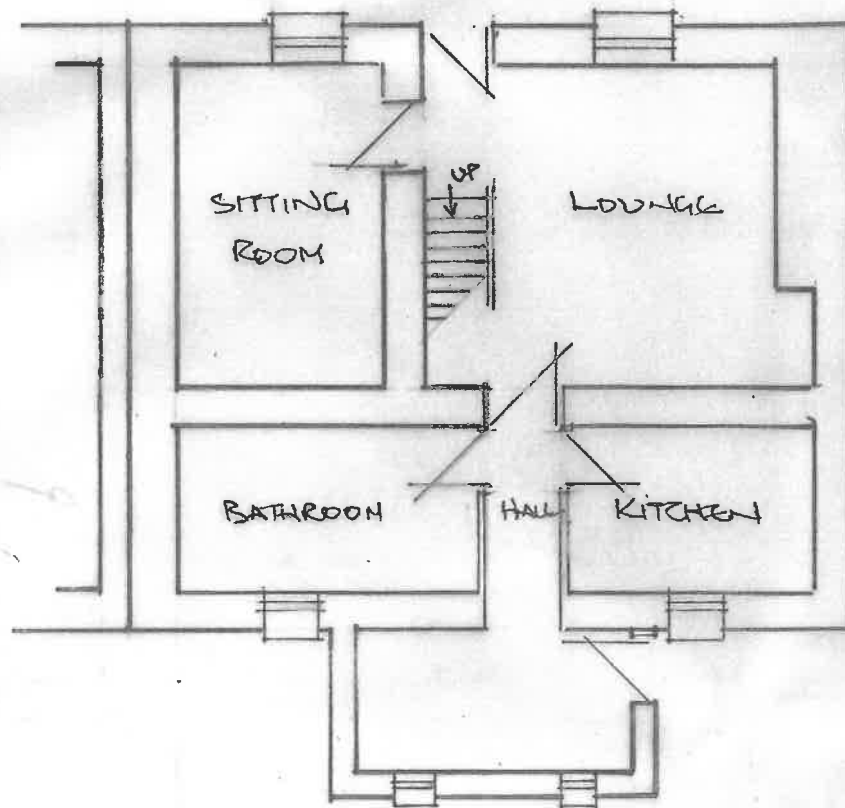


WEST ELEVATION

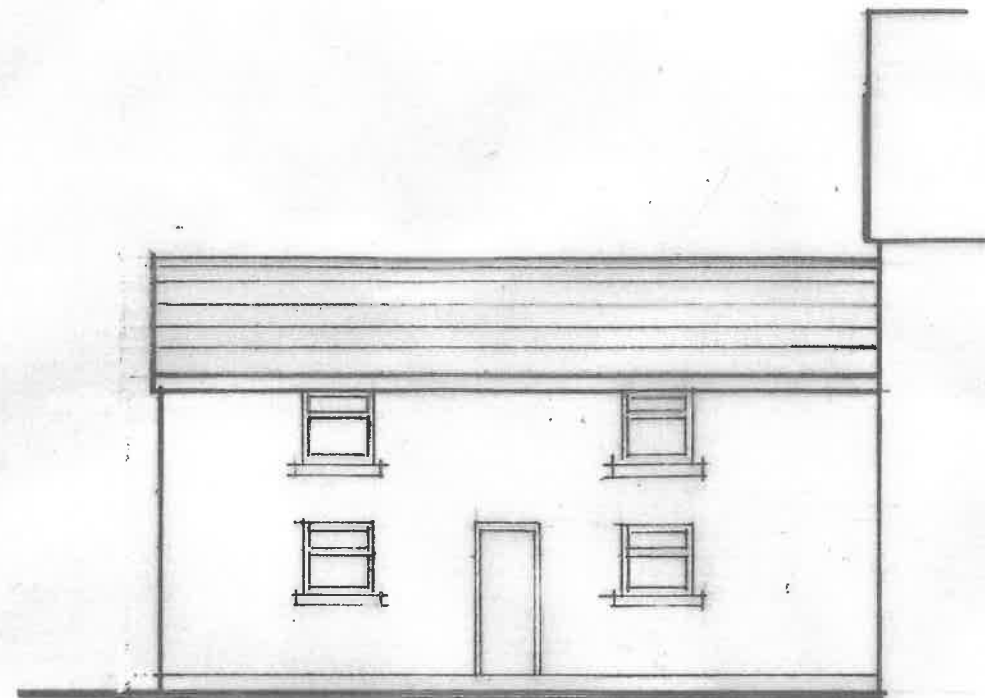


NORTH ELEVATION

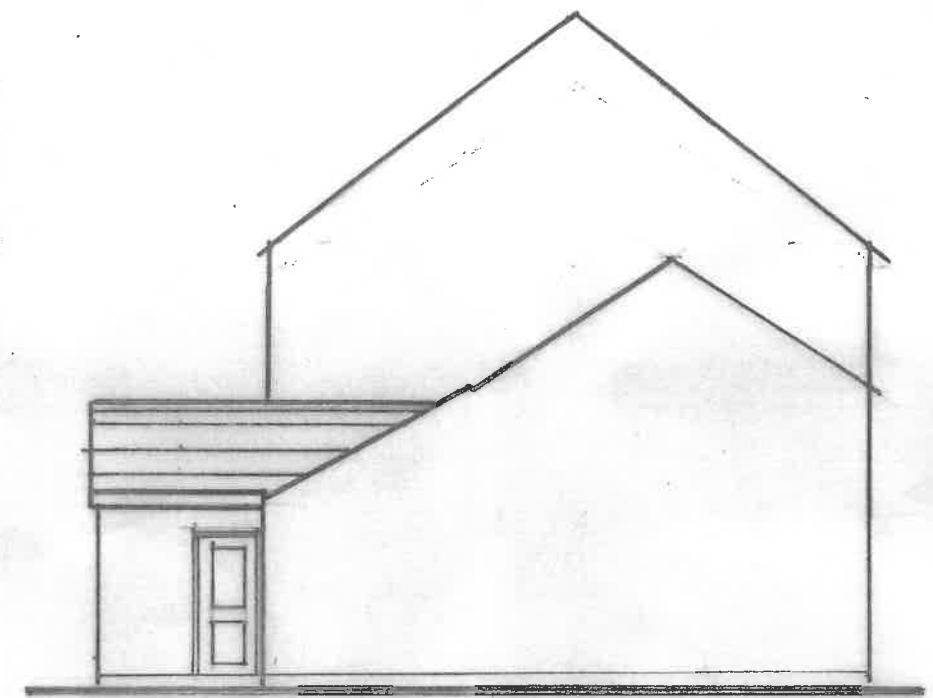


EXISTING FIRST FLOOR

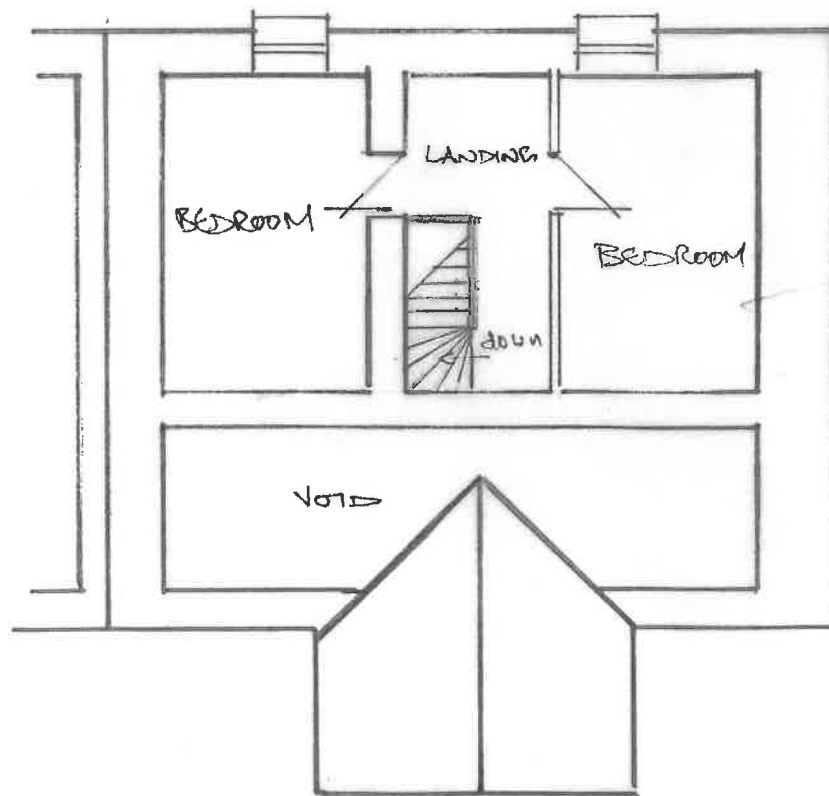

EAST ELEVATION

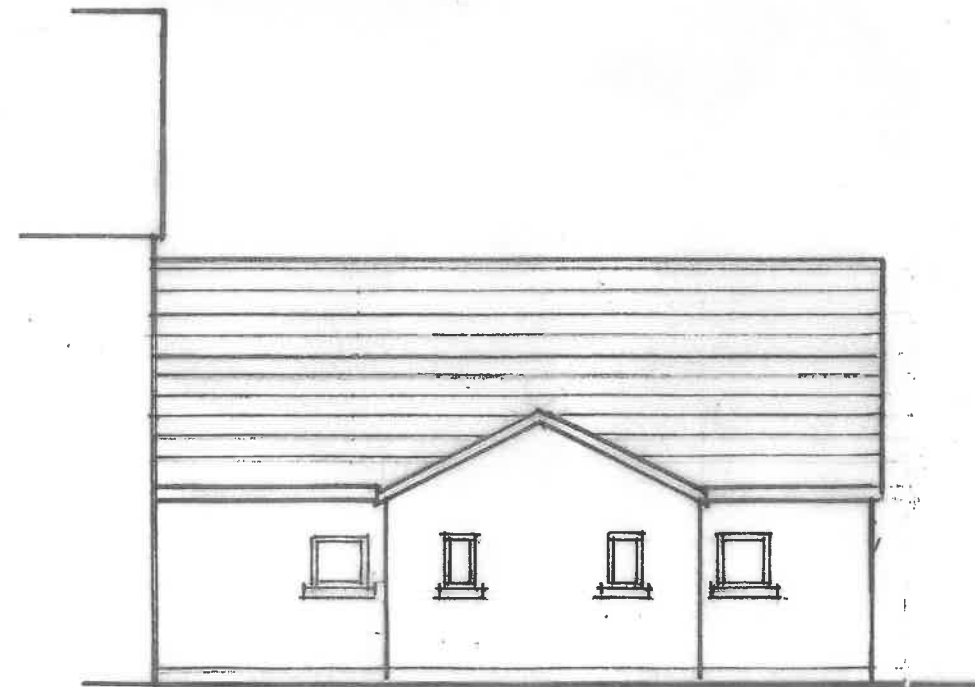


Name	Cansu Isbilir	
Site Address	Pen Cae Du Rhos y Mynydd Farm Rhos y Mynydd Farm Access Road Gwaun Cae Gurwen Ammanford SA18 1PP	
Project	Part Demolish and Rebuild Dwelling with Rear and Side Extensions	
Scale	1:100	Drawing No. CI/20/01

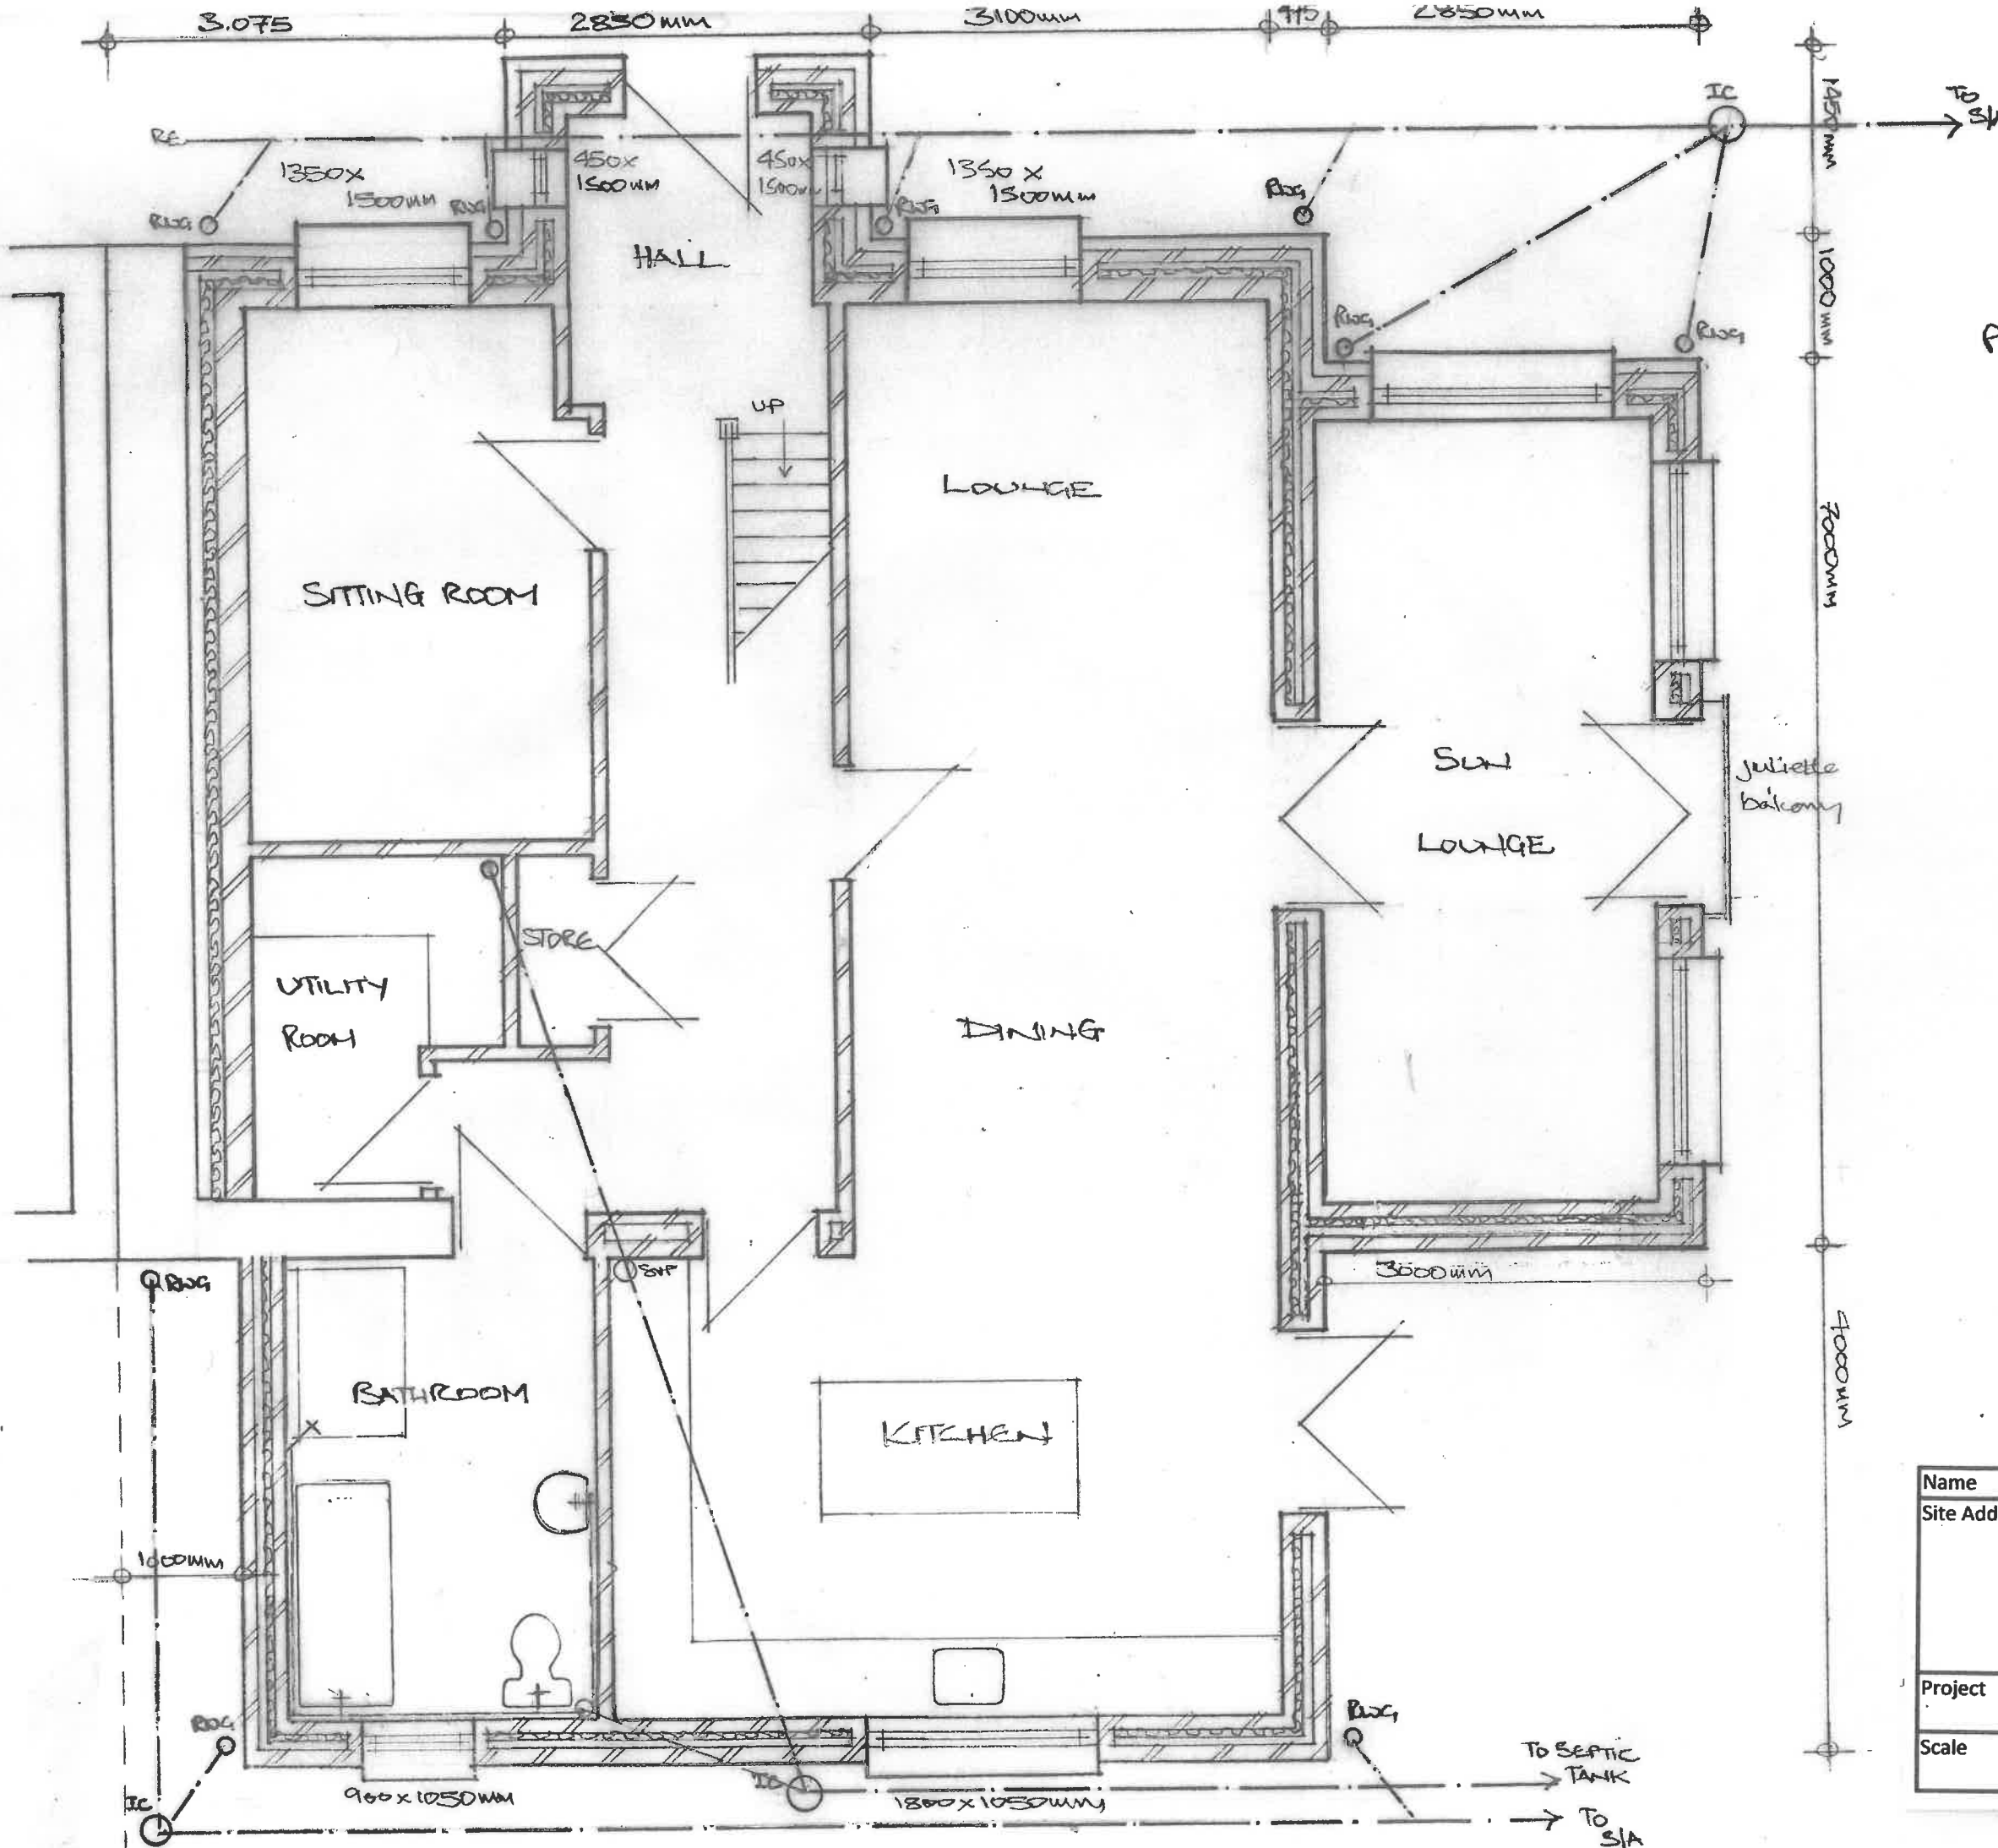

PROPOSED GROUND FLOOR

Name	Cansu Isbilir		
Site Address	Pen Cae Du Rhos y Mynydd Farm Rhos y Mynydd Farm Access Road Gwaun Cae Gurwen Ammanford SA18 1PP		
Project	Part Demolish and Rebuild Dwelling with Rear and Side Extensions		
Scale	1:50	Drawing No.	CI/20/02

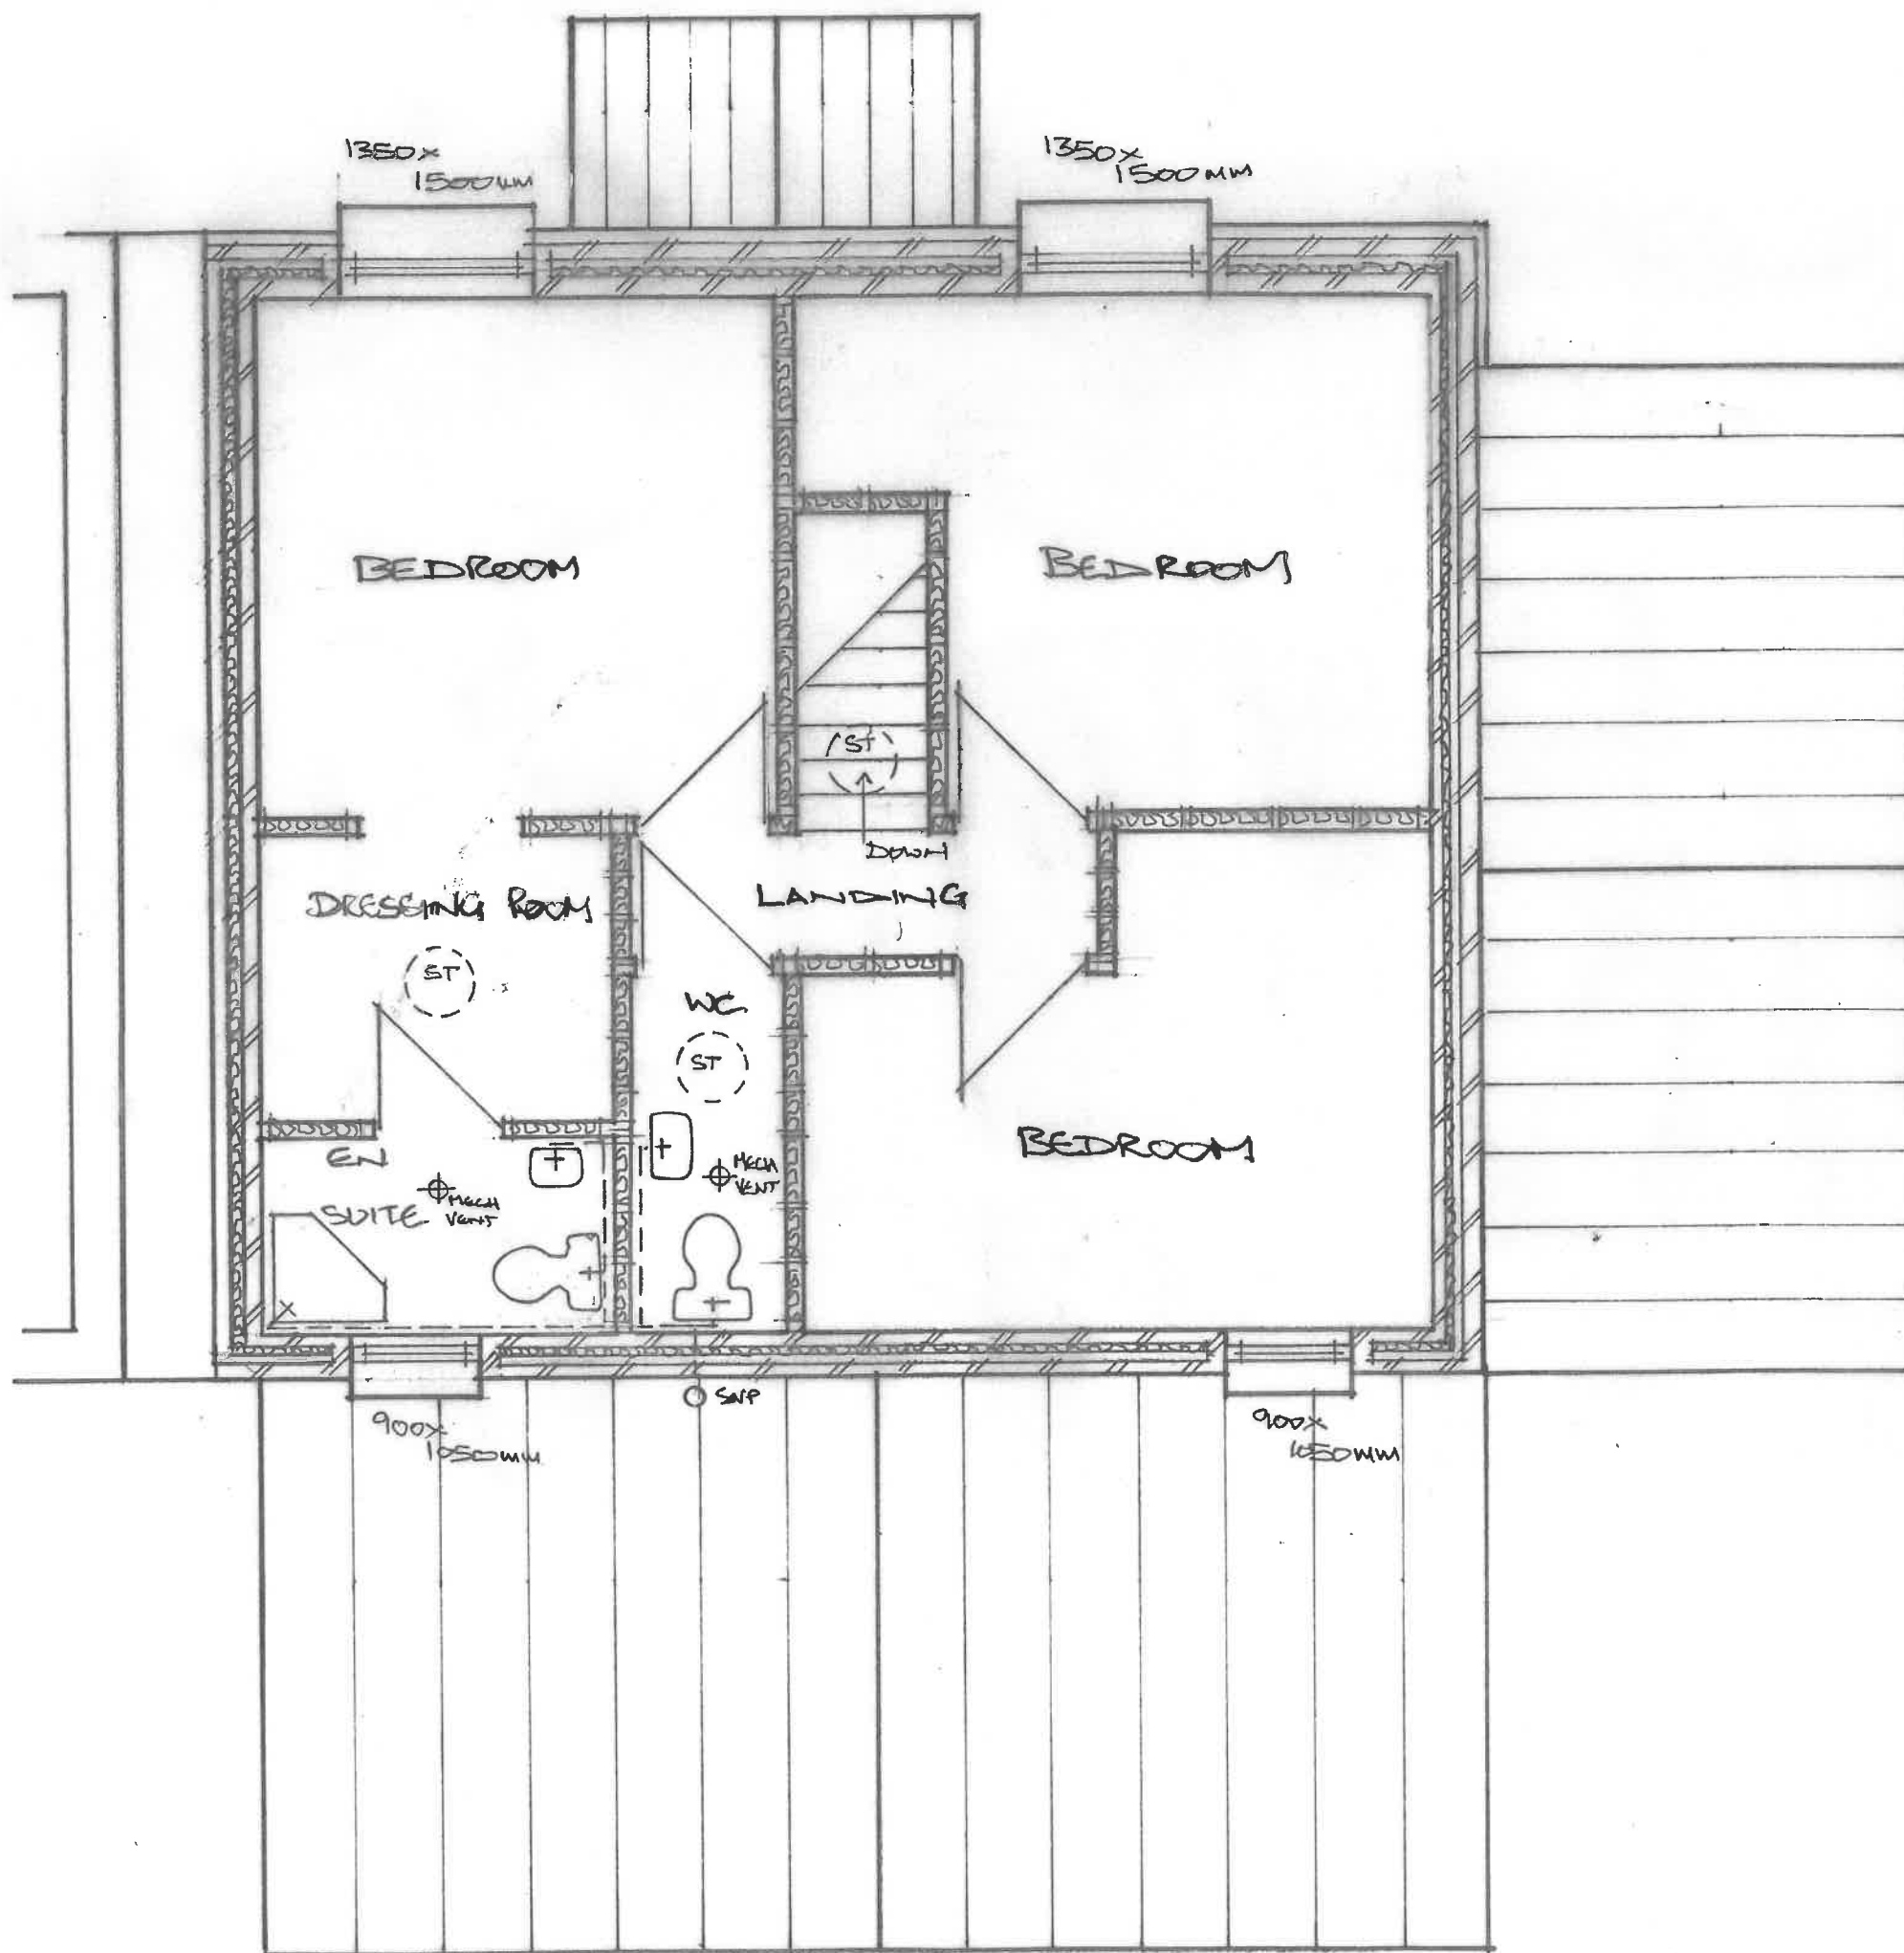


PROPOSED FIRST FLOOR

Name	Cansu Isbilir	
Address	Pen Cae Du Rhos y Mynydd Farm Rhos y Mynydd Farm Access Road Gwaun Cae Gurwen Ammanford SA18 1PP	
Project	Part Demolish and Rebuild Dwelling with Rear and Side Extensions	
Scale	1:50	Drawing No. CI/20/03


WEST ELEVATION




NORTH ELEVATION

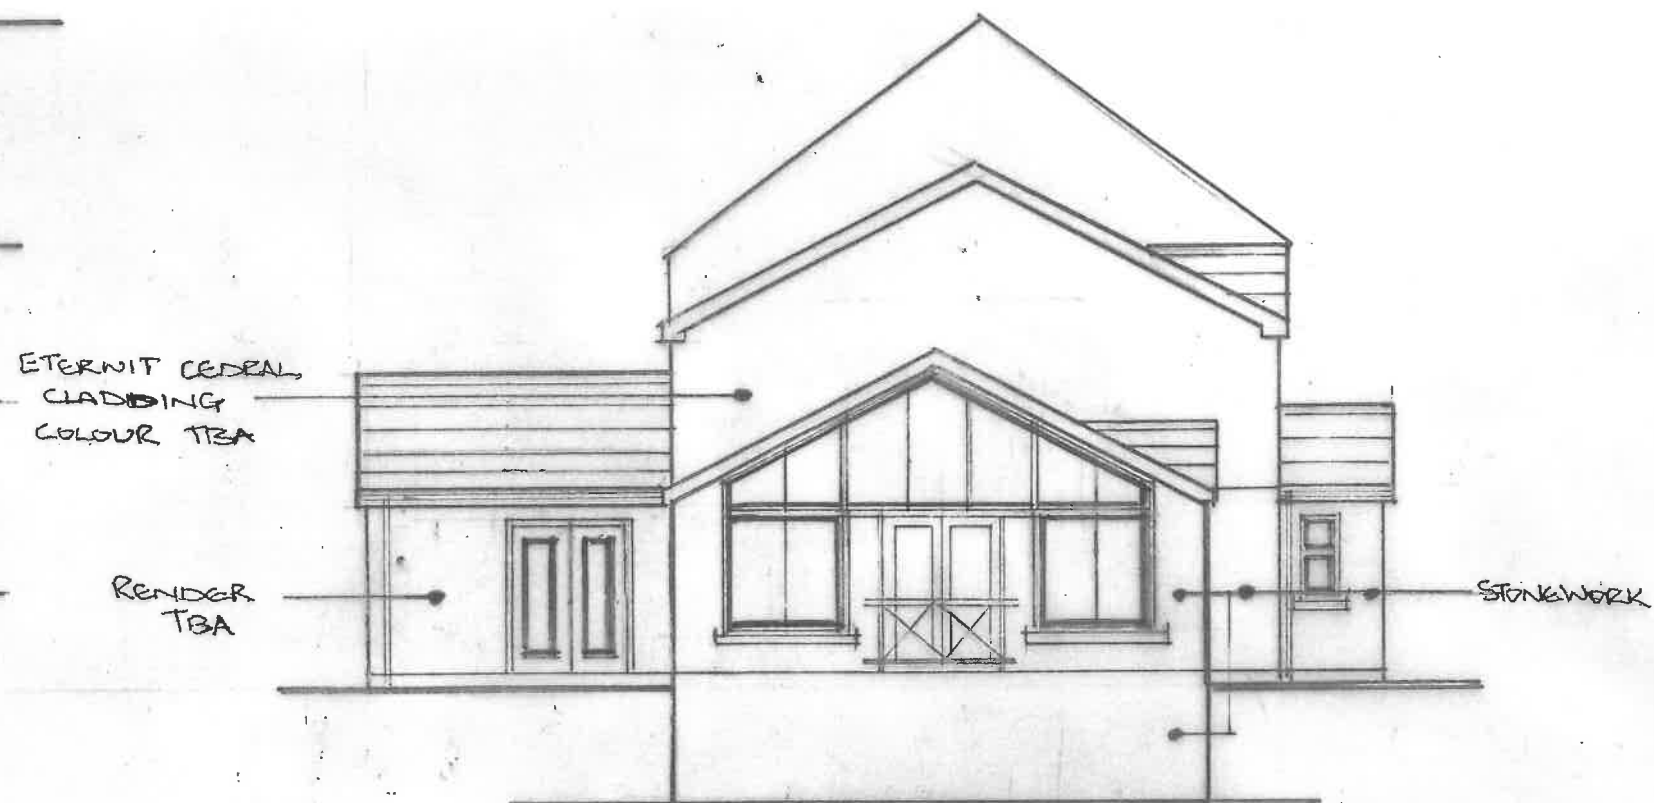

EAST ELEVATION

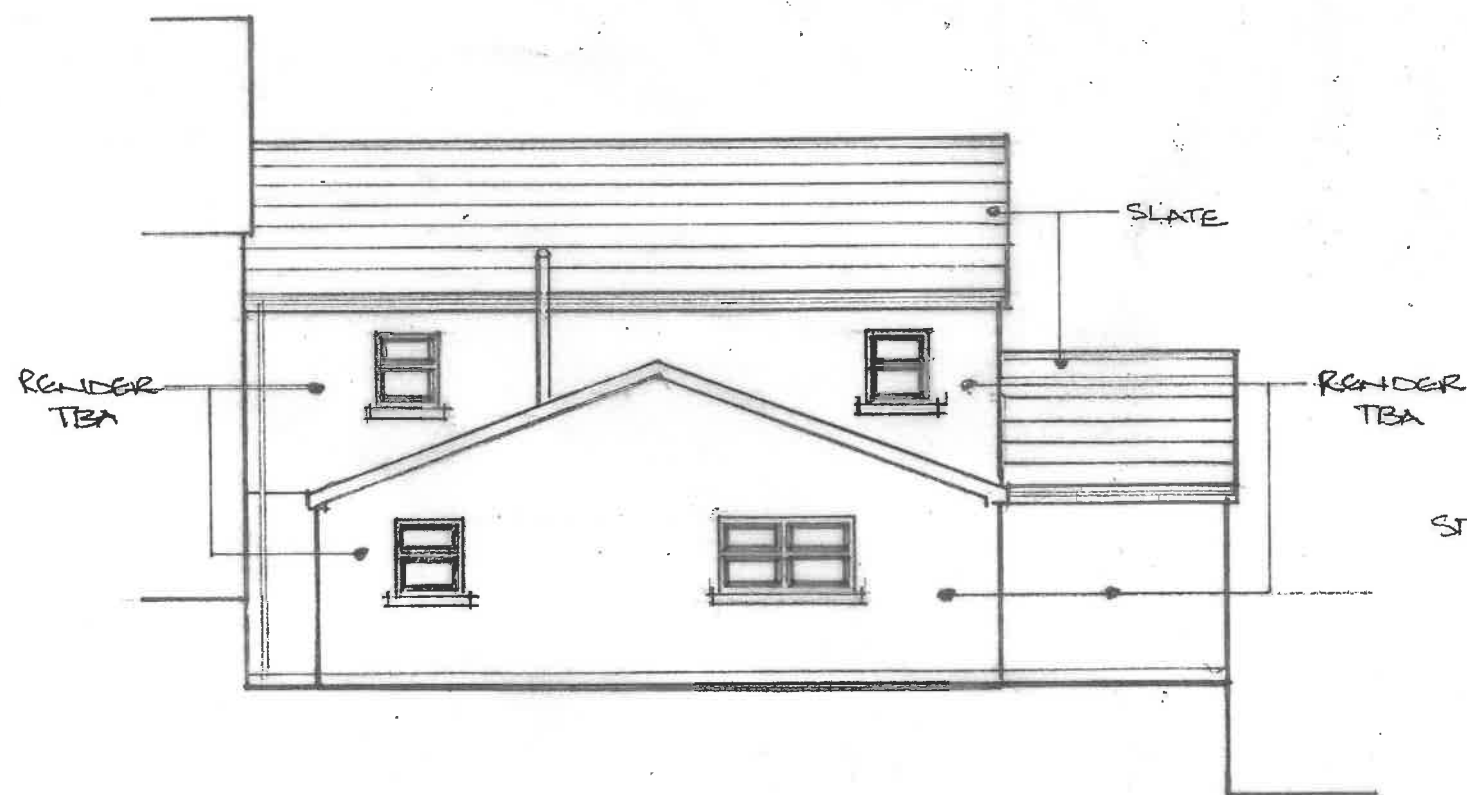



SOUTH ELEVATION

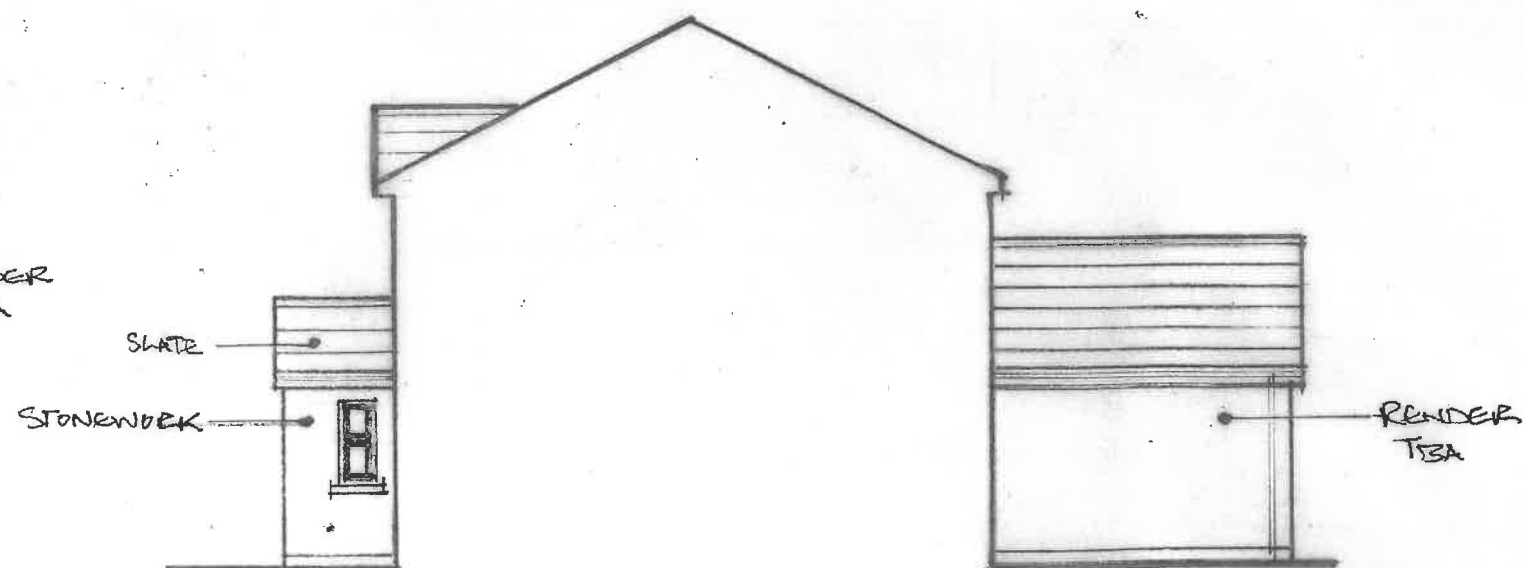

Name	Cansu Isbilir		
Address	Pen Cae Du, Rhos Mynydd Farm, Rhos Mynydd Farm Access Road Gwaun Cae Gurwen, Ammanford, SA18 1PP		
Project	Part Demolish and Rebuild Dwelling with Rear and Side Extensions		
Scale	1:100	Drawing No	CI/20/04

LOCATION PLAN

1:2500

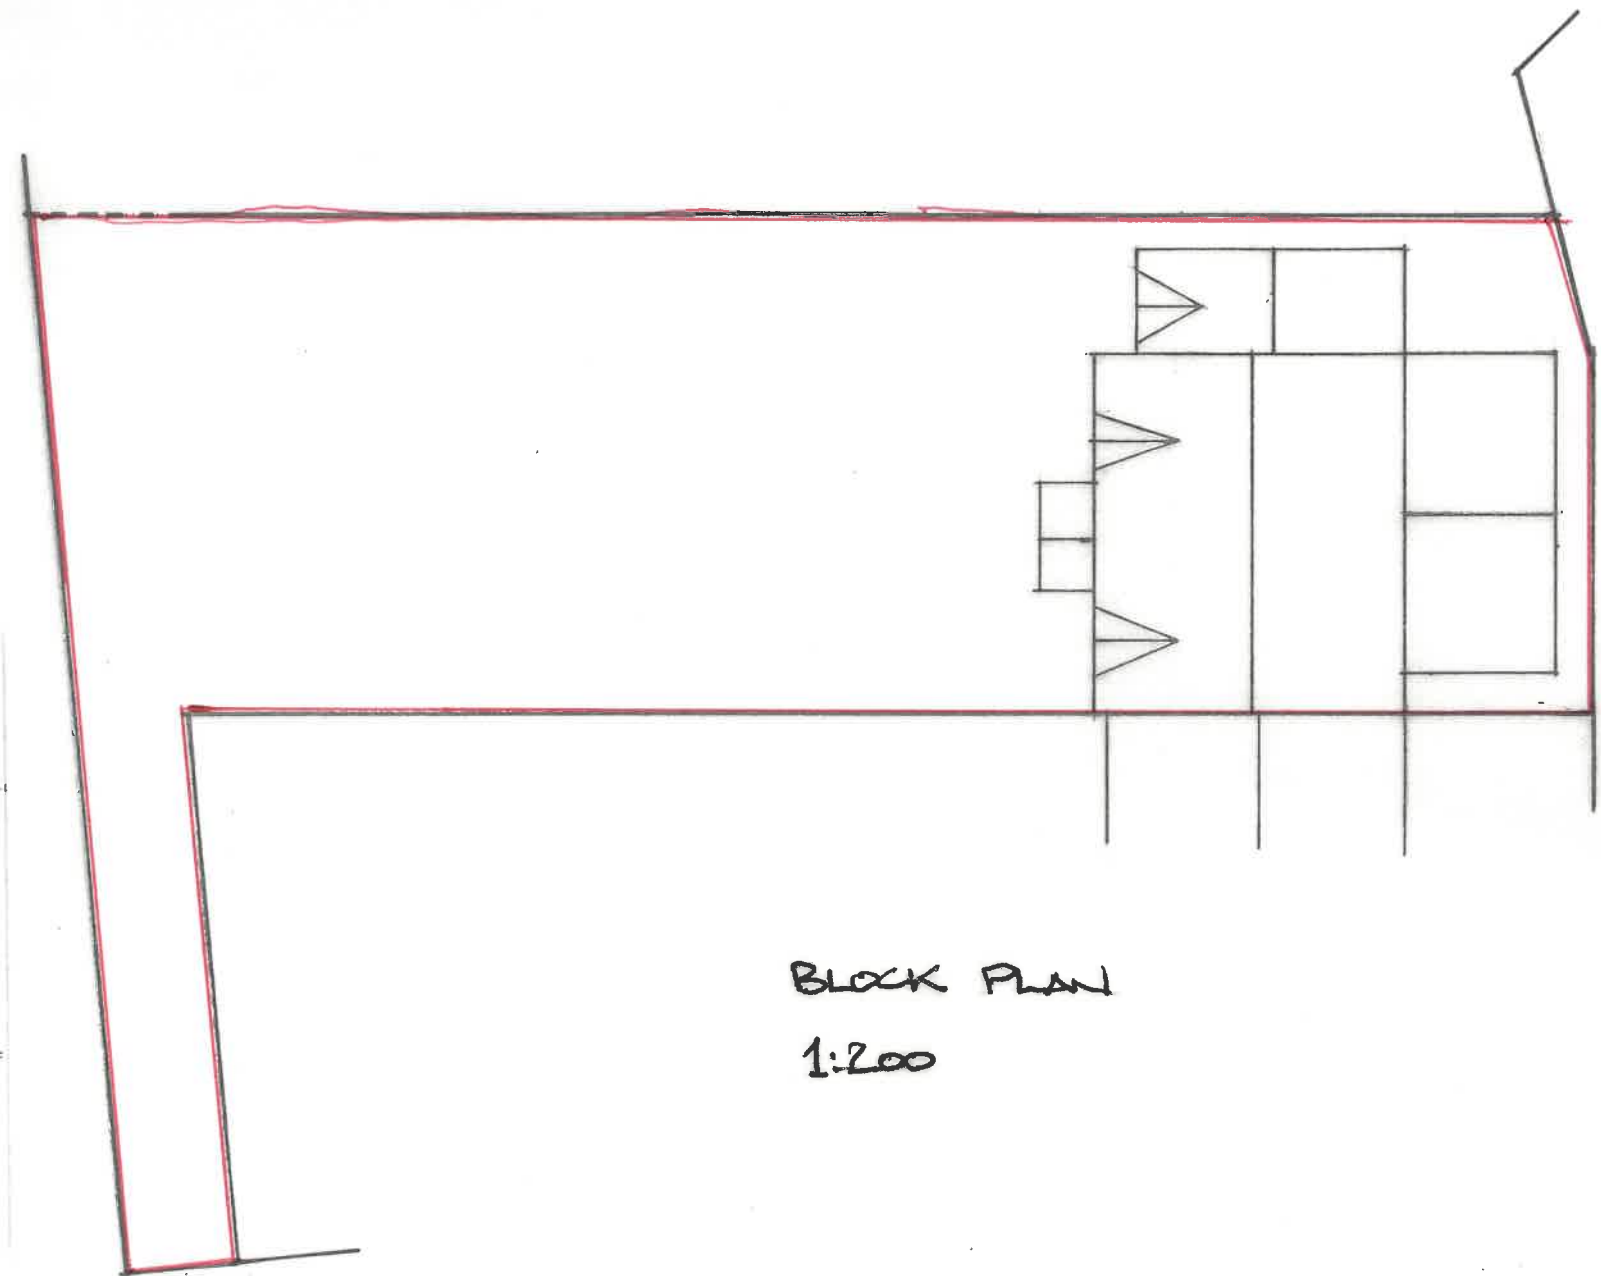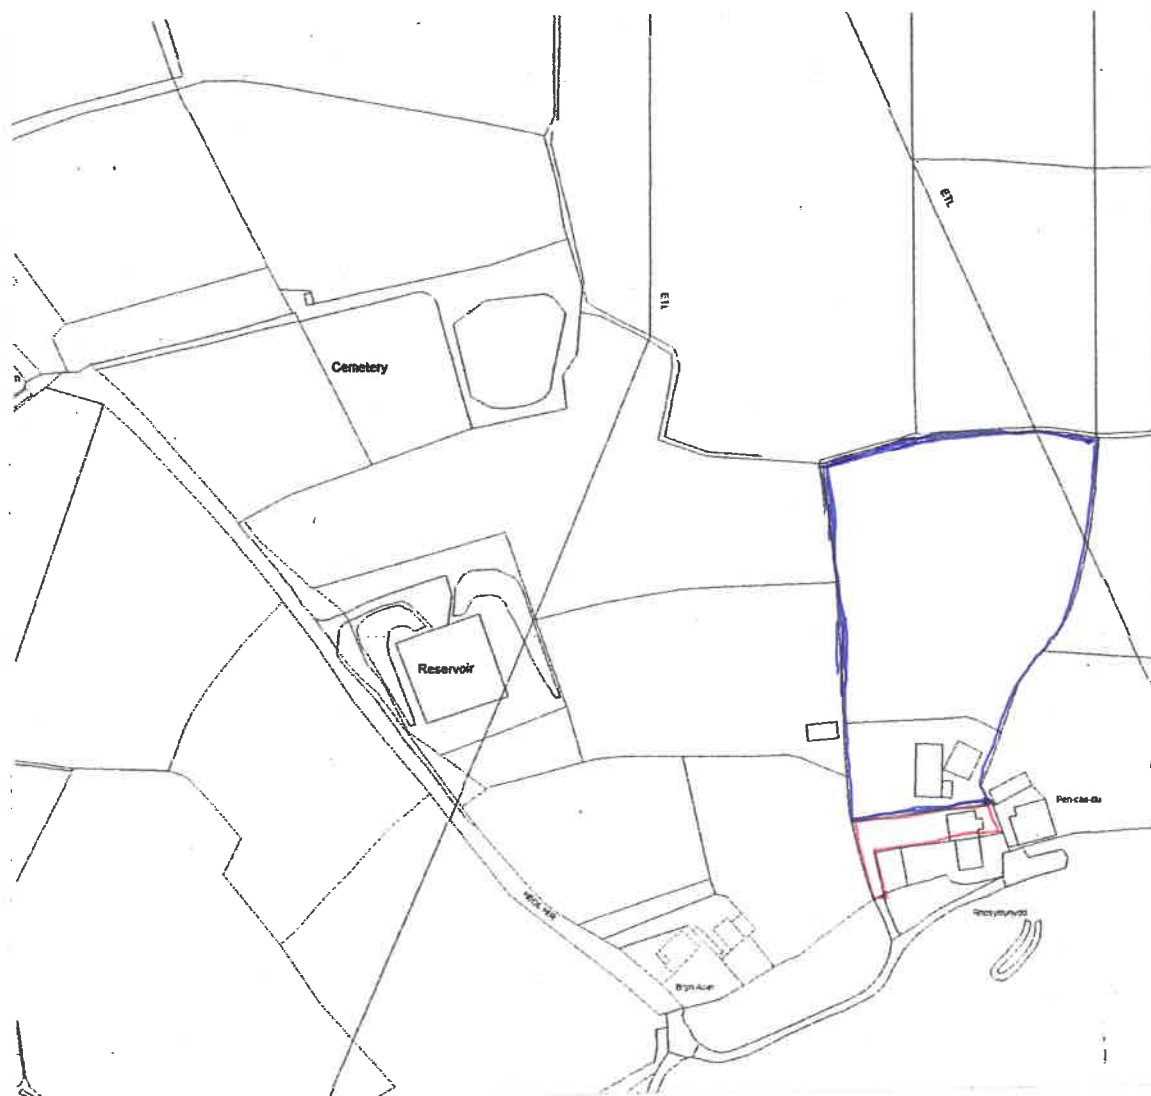

BLOCK PLAN

1:200

Name	Cansu Isbilir	
Address	Pen Cae Du Rhos y Mynydd Farm Rhos y Mynydd Farm Access Road Gwaun Cae Gurwen Ammanford SA18 1PP	
Project	Part Demolish and Rebuild Dwelling with Rear and Side Extensions	
Scale	1:2500 1:200	Drawing No. CI/20/05