



This drawing is the copyright of Roberts Limbrick Ltd and should not be reproduced in whole or in part or used in any manner whatsoever without their written permission.

Do Not scale off this drawing, use only figured dimensions and report any discrepancies or omissions to the Architect immediately.

rev.	date	description
A	14.08.20	Updated to LPA's comments: - Plot 27 - two windows removed (side elevation) ;

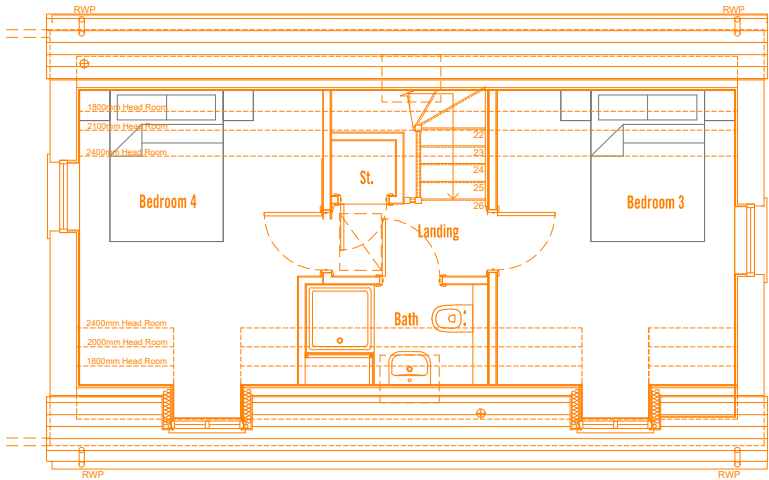


G1A- Second Floor

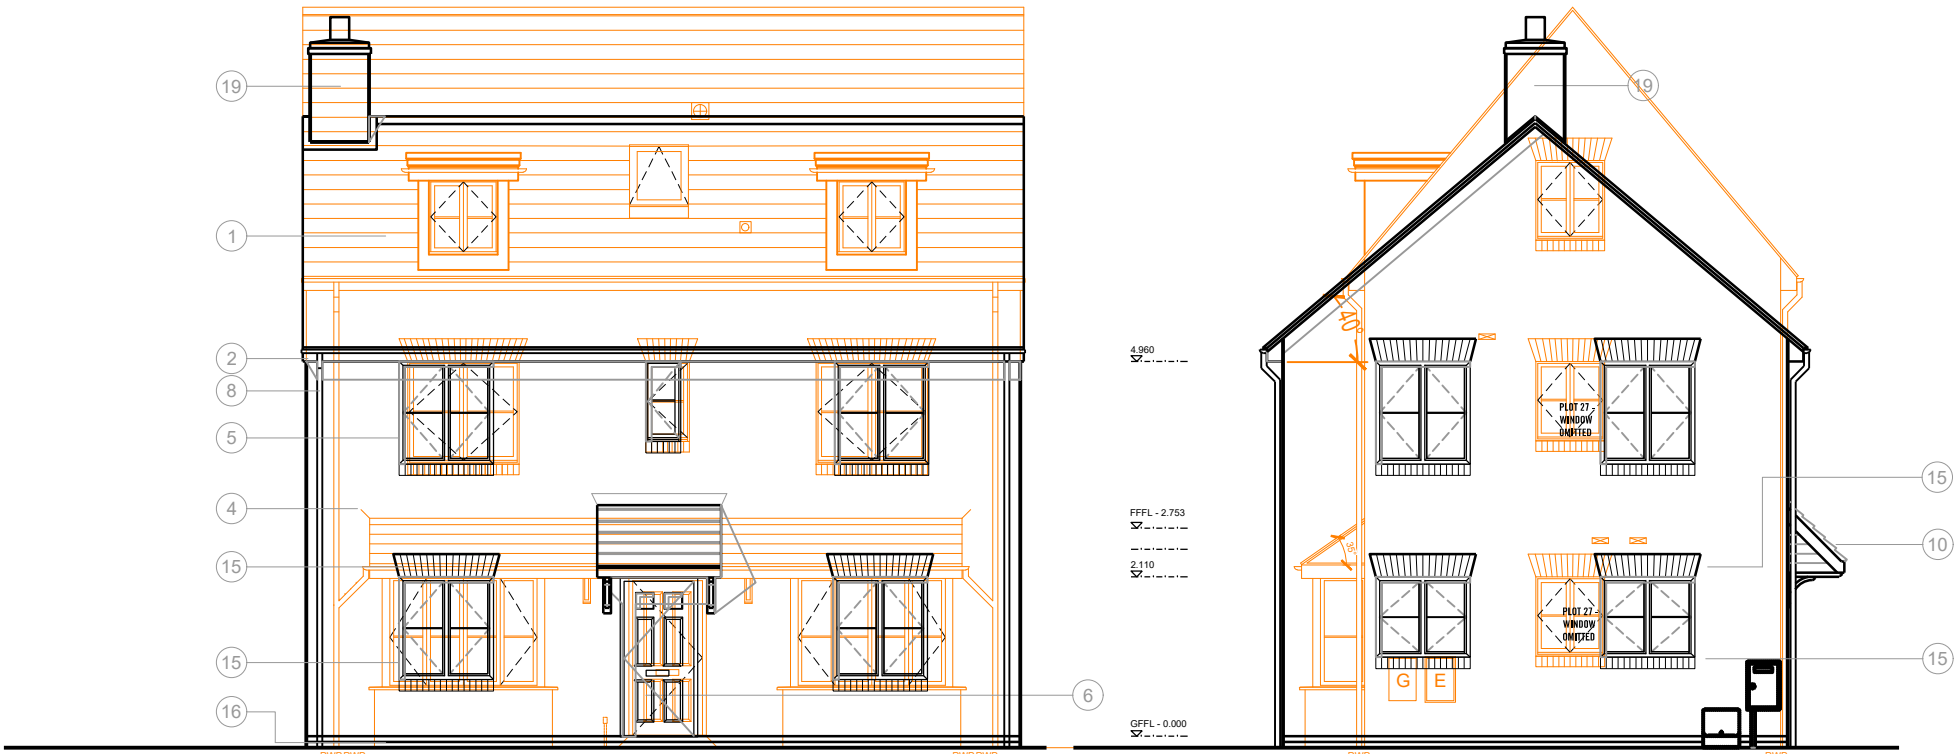


FRONT ELEVATION

SIDE ELEVATION 1 (EXPOSED)

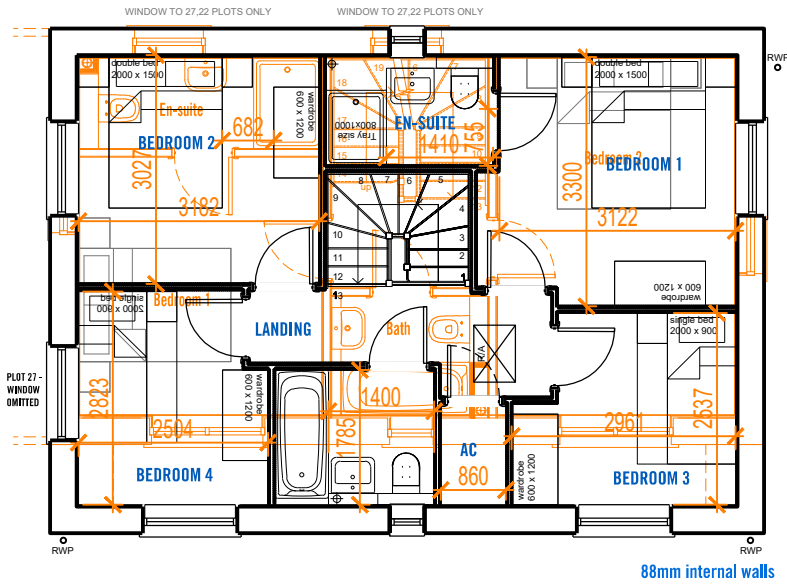


FIRST FLOOR PLAN

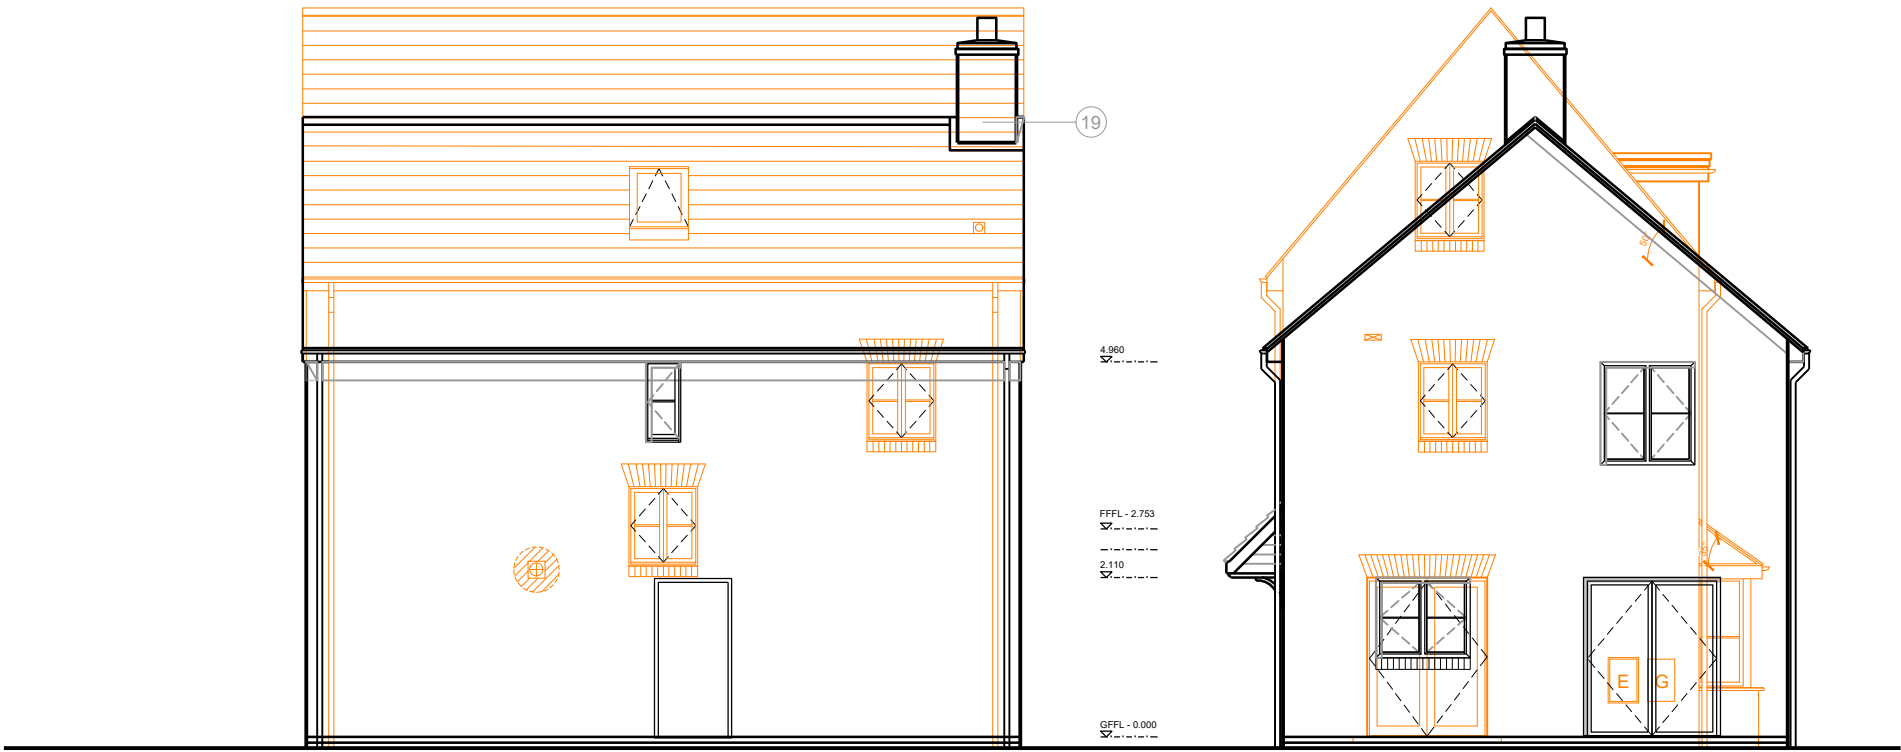

SIDE ELEVATION 2

REAR ELEVATION
(ACCESS TO GARDEN)

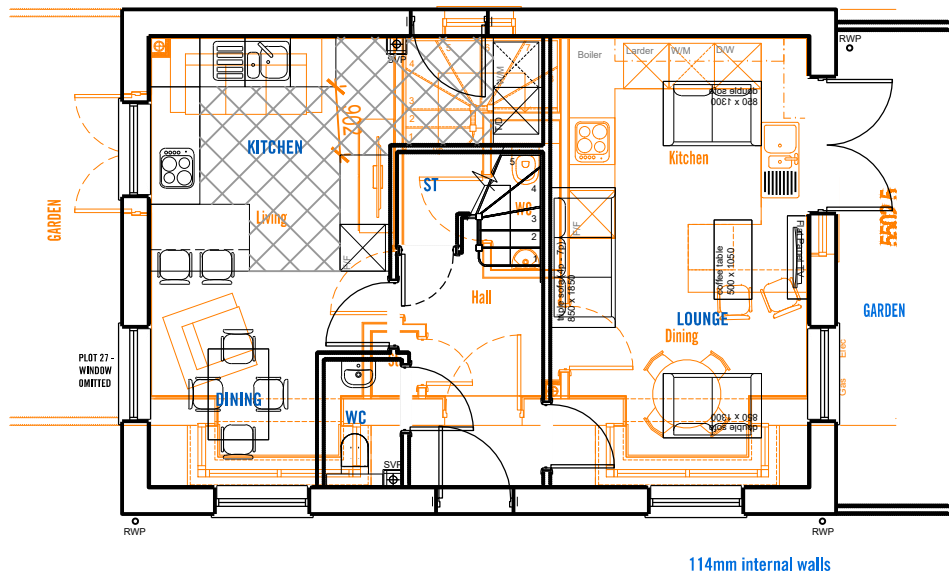

GROUND FLOOR PLAN
W1A- Ground Floor

Key:


Existing	: 9117-PH2-PL37 0M Type G1A 488P
Proposed	

PLOTS

As Drawn -	45
Handed -	27,52

MATERIALS LEGEND

- Roof Finish - Concrete Tiles - Slate gray
- Fascias / Soffit Boards - White
- Red Brick : Edenhall- Sussex Blend with Buff Joint (or similar approved)
- Render - Parex - Blanc du Littoral / Roughcast finish (or similar approved)
- Window and Door Frames - UPVC -White
- Entrance Door - GRP Timber Faced -Various Colours
 - Heritage Green
 - Derwent blue
 - Golden Oak
 - Berry red
- NOTE: Please refer to the materials plan for door colour.
- Garage Door Colour: Golden Oak
- Rainwater Goods - UPVC - Colour: Black
- Door Canopy - GRP Flat Roof - Slate gray (RAL 7015)
- Door Canopy - GRP (Tiles - Slate gray)
- Lead flashing - Dark grey
- Reconstituted Stone Cill;
- Reconstituted Stone Head;
- Render Window Surrounds; Parex - Blanc du Littoral / Roughcast finish (or similar approved)
- Brick Head, Brick Cill & other brick details
 - Edenhall- Dolomite Cream with Buff Joint or Quartz White with Ivory Joint (or similar approved)
- Brick below DPC - Brickwork to match Main Brick
- Reconstituted stone to match existing retaining walls (corner of Crown Way)
- Tile hanging to match the roof finish (Slate gray)
- GRP Chimney - plot specific feature;
- NOTE: Please refer to the materials plan for plot numbers.
- Juliet Balcony

 

Roberts Limbrick
ARCHITECTS

project	RESIDENTIAL DEVELOPMENT SITE AT HERITAGE GATE COED DARCY PHASE 2
client	JEHU
drawing	

HOUSETYPE W1B
PLANS & ELEVATIONS
EXISTING AND PROPOSED

status
PLANNING

ROBERTS LIMBRICK LTD
The Carriage Building, Bruton Way,
Gloucester, GL1 1DG
The Estates Office, 25 - 26 Gold Tops,
Newport, NP20 4PG
T. 03333 405 500
mail@robertslimbrick.com
www. robertslimbrick.com

Registered Office :	England No. 06658029
scale	1:100 @ A2
date	May 2019
author	-

project	drg no.	rev.
9117	PH2-S73-PL13	A