


Superseded




FRONT ELEVATION (WEST)

REAR ELEVATION (EAST)

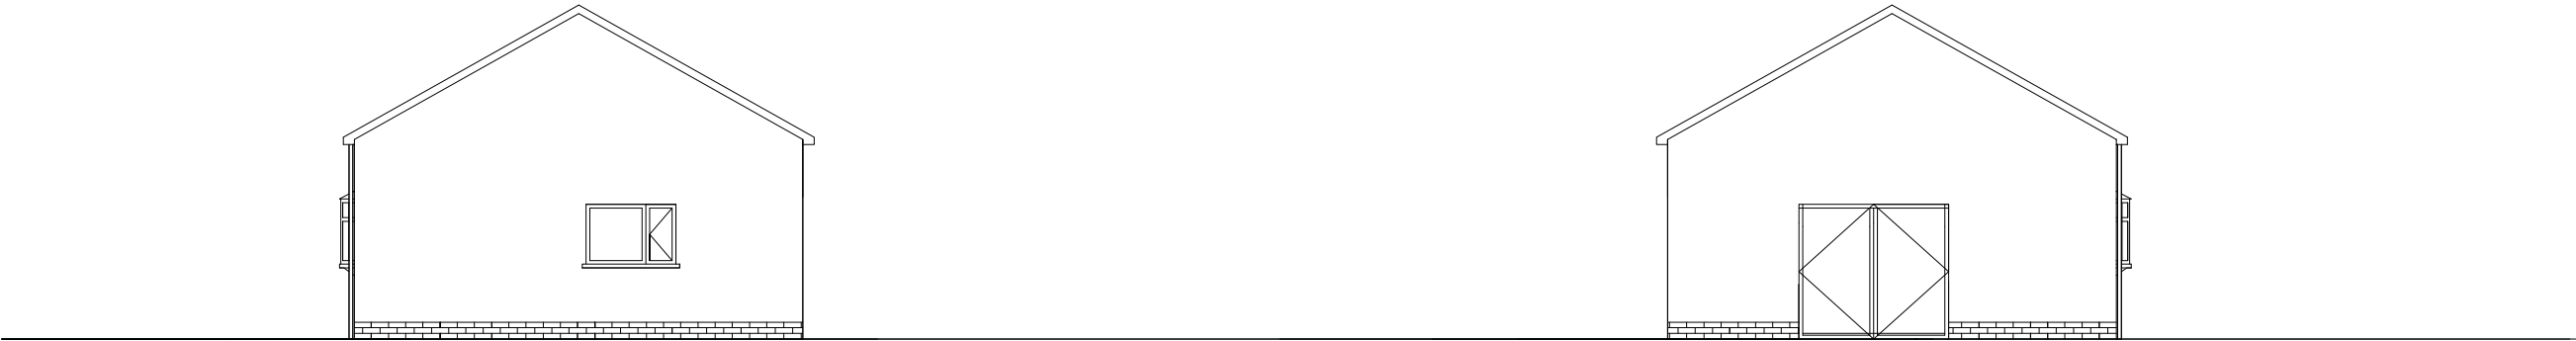

SIDE ELEVATION (SOUTH)

SIDE ELEVATION (NORTH)

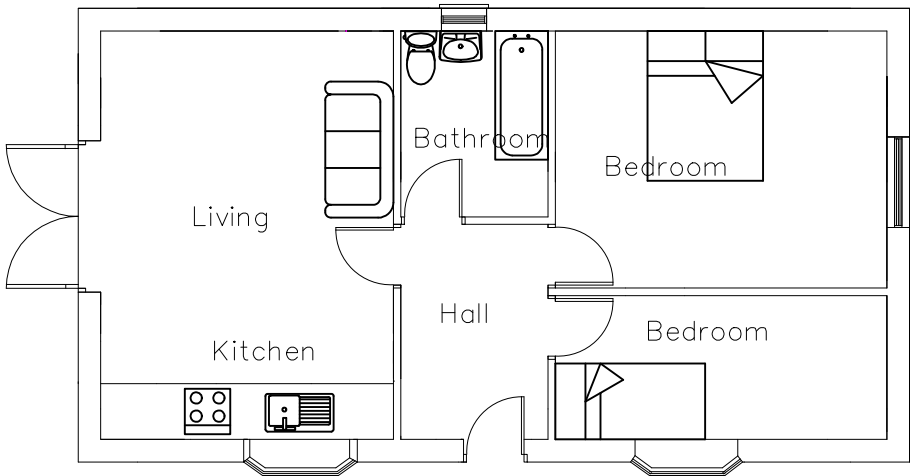

PROPOSED FLOOR PLANS (1:100)

Site: Land at 37 Graig Road	Drawing No. PA/2020/02B
Drawing Title: Proposed Elevations, Floor & Roof Plans	
Date: August 2020	Scale: 1:100 at A3
	Note: Do Not Scale. For Planning Purposes only