


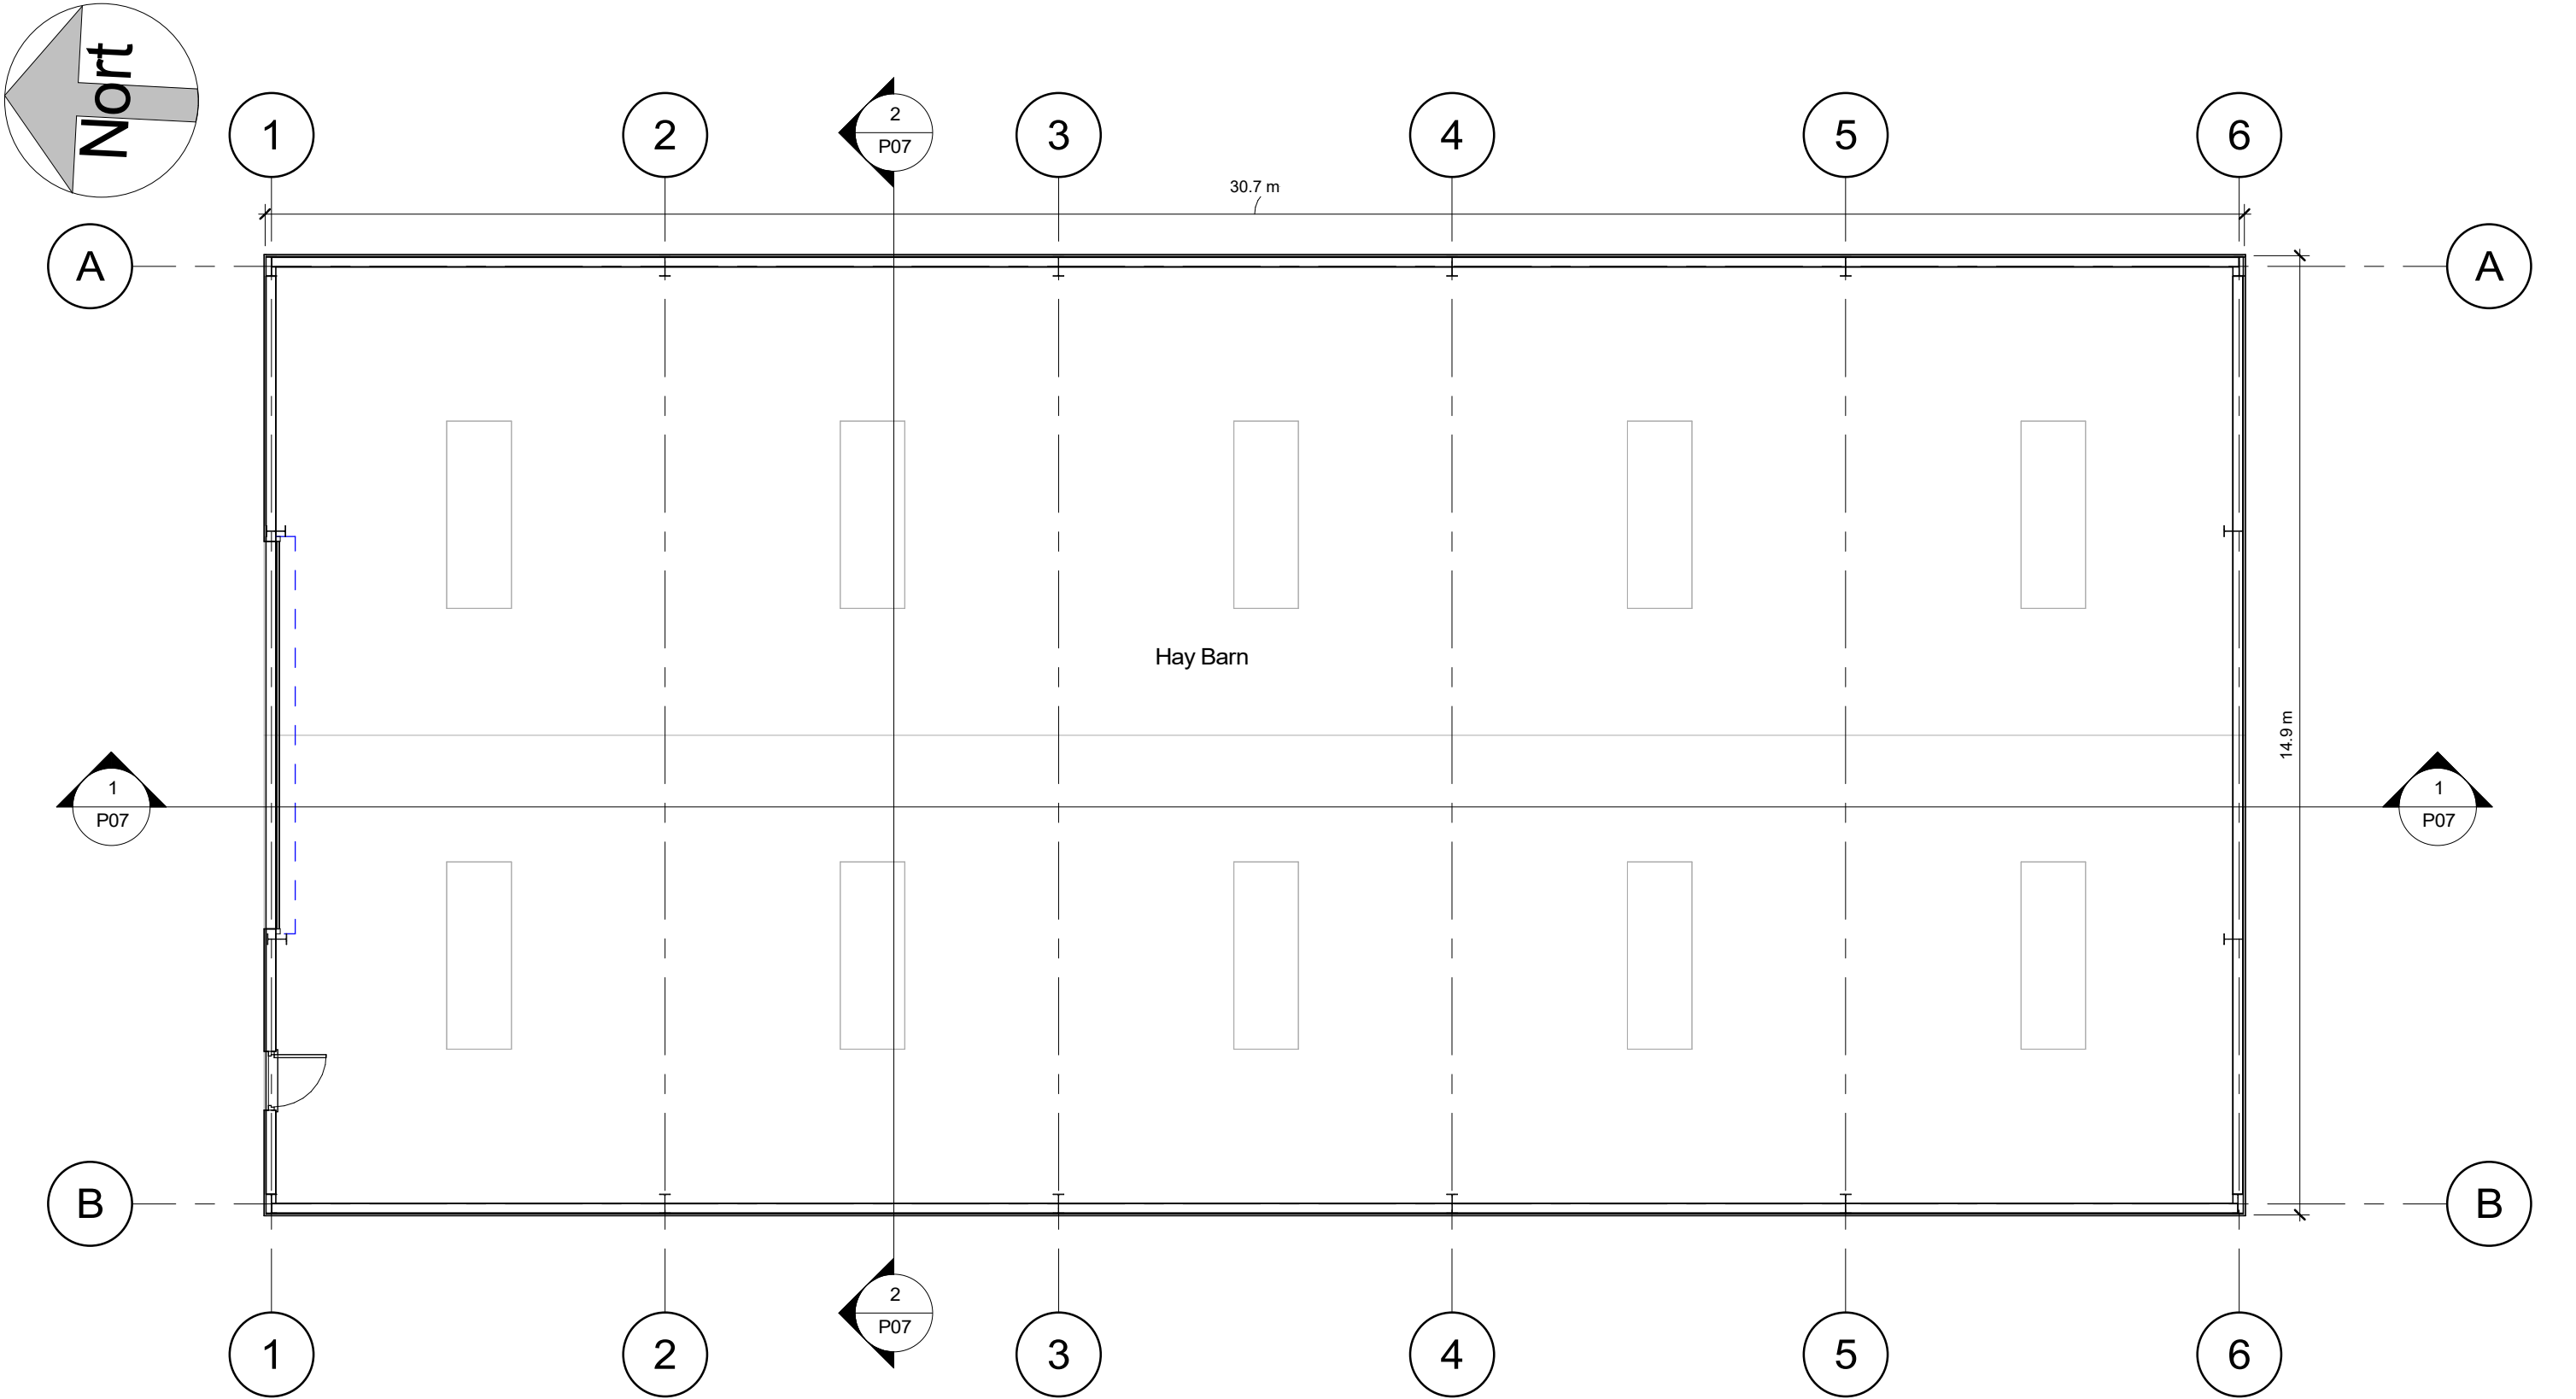

Ground Floor Plan

1 : 100

Note:- This drawing is intended for Planning purposes only. No search's have been made by "GS" into existing services. The client is advised to ascertain what services are in the area and should contact the Local Authority to see if Building Regulations approval is required and should advise the contractor accordingly. A Party Wall Notice may need to be issued by the Client to the adjoining neighbours, prior to staring work. All dimensions are approximate and should be checked on site.

Gary Seymour

Drawing Services

Client:-
Mr M. Price, Maes llan Farm, Cilybebyll,
Rhos, Pontardawe. SA8 3JN

Scale:- 1 : 100

Job Title:-
Proposed Agricultural Hay Barn adjacent
to Maes llan Farm, Cilybebyll, Rhos,
Pontardawe. SA8 3JN

Date:- August 2020

Drawing Title:-
Proposed Ground Floor Plan

Job No:- 1090

Dwg No:- P03

Rev.:-

10, Wellfield, Melincourt, Neath. SA11 4AU

Mob.:- 07846 715003

Email:- garyjseymour@gmail.com