



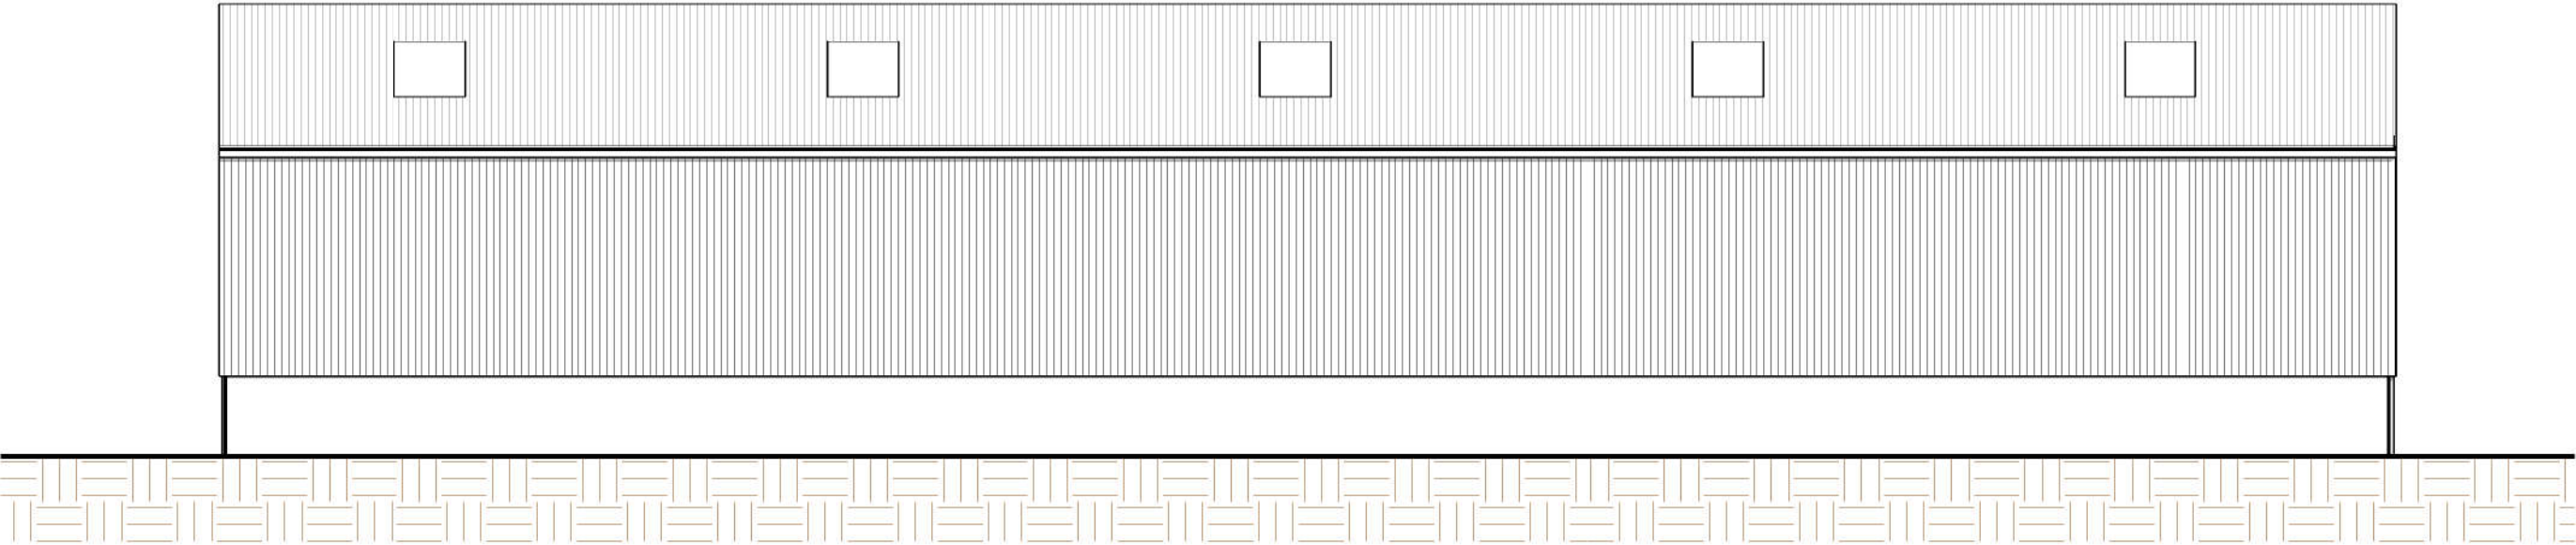

Side Elevation 1
1 : 100

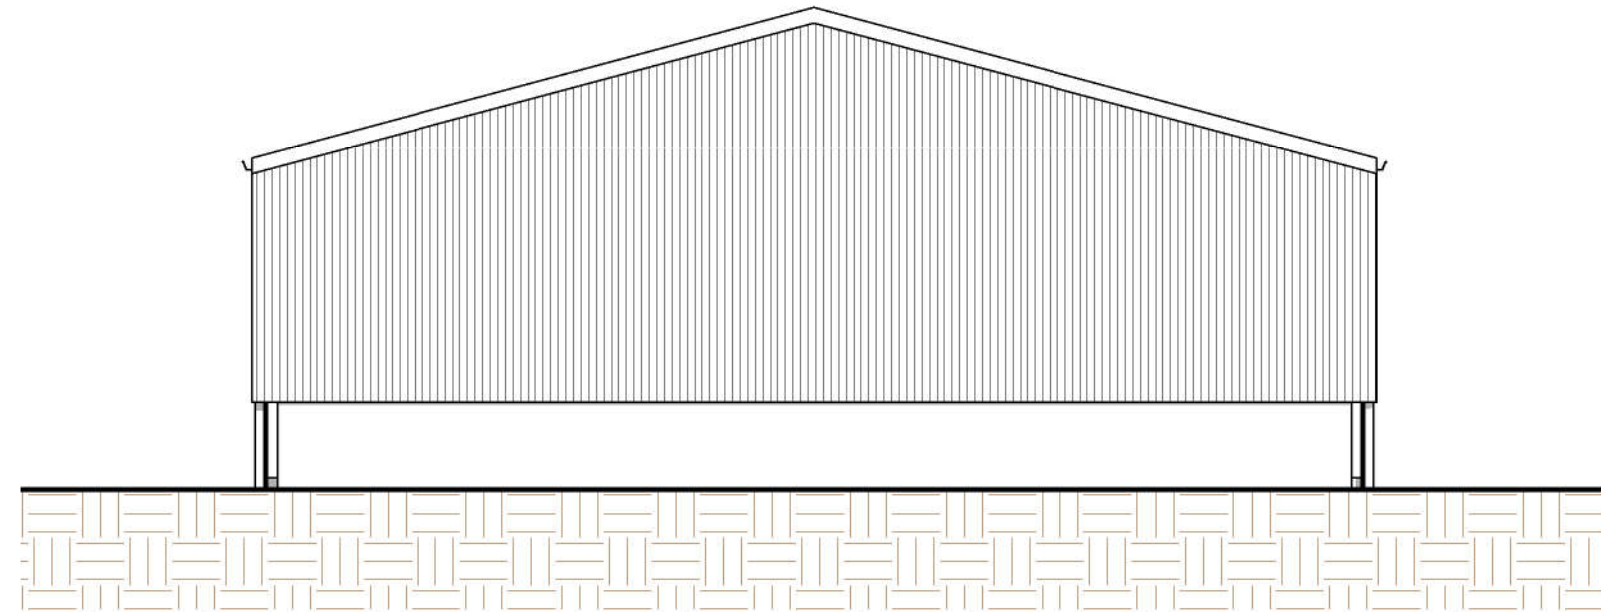

Rear Elevation
1 : 100

Planning Notes

Roof Cladding to be Natural Grey Fibre cement.

10 No. class 3 rooflights.

Rainawater gutters and downpipes to be grey pvc.

External walls to be 1000/32 plasic coated forward box profiles, above a 1m high concrete wall.

Note:- This drawing is intended for Planning purposes only. No search's have been made by "GS" into existing services. The client is advised to ascertain what services are in the area and should contact the Local Authority to see if Building Regulations approval is required and should advise the contractor accordingly. A Party Wall Notice may need to be issued by the Client to the adjoining neighbours, prior to staring work. All dimensions are approximate and should be checked on site.

Gary Seymour
Drawing Services

Client:- Mr M. Price, Maes llan Farm, Cilybebyll, Rhos, Pontardawe. SA8 3JN		Job Title:- Proposed Agricultural Hay Barn adjacent to Maes llan Farm, Cilybebyll, Rhos, Pontardawe. SA8 3JN		Drawing Title:- Proposed Side & End Elavtions	
Scale:- 1 : 100	Date:- August 2020	Job No:- 1090	Dwg No:- P05	Rev.:-	
10, Wellfield, Melincourt, Neath. SA11 4AU Mob.:- 07846 715003 Email.:- garyjseymour@gmail.com					