




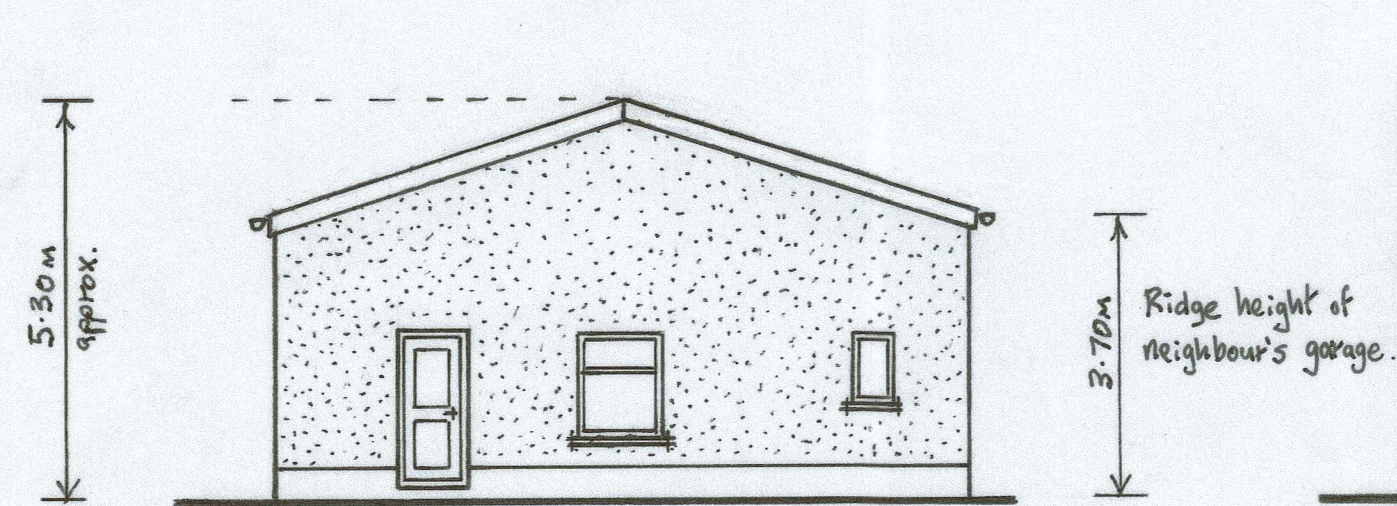


NORTH WEST ELEVATION.

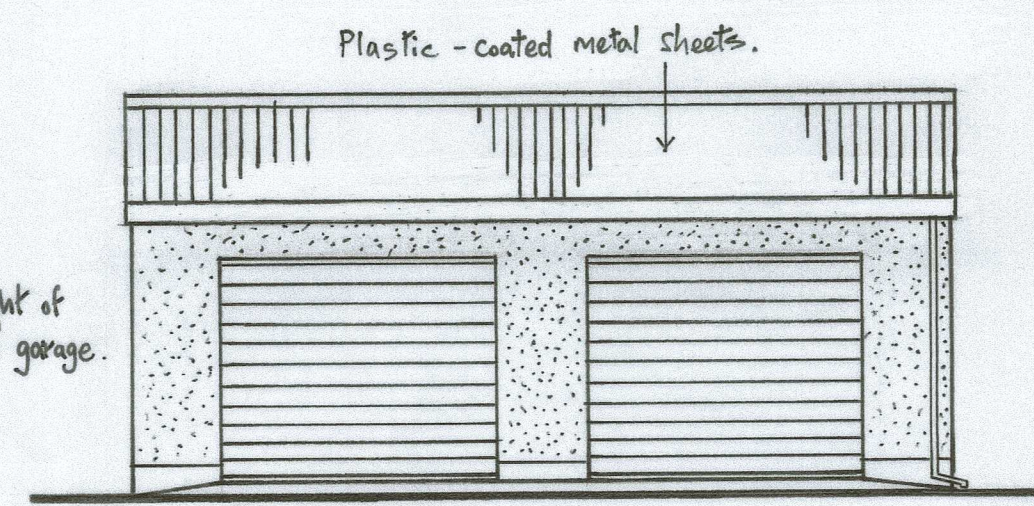


NORTH EAST ELEVATION.

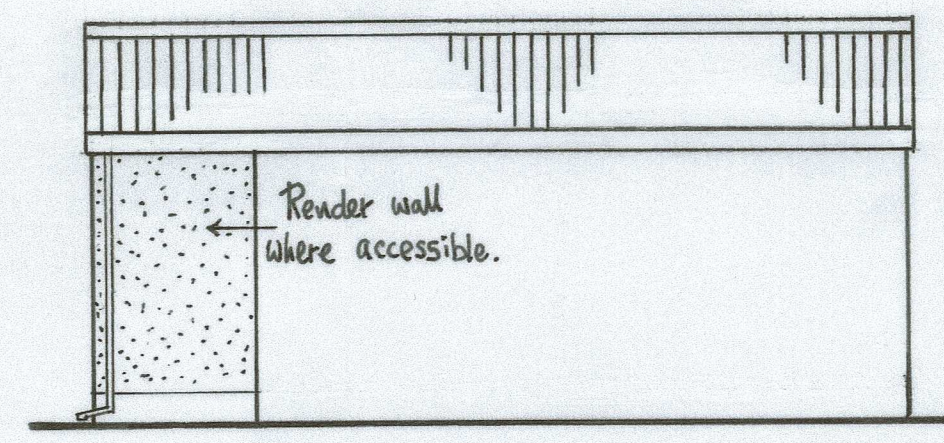


SOUTH WEST ELEVATION.

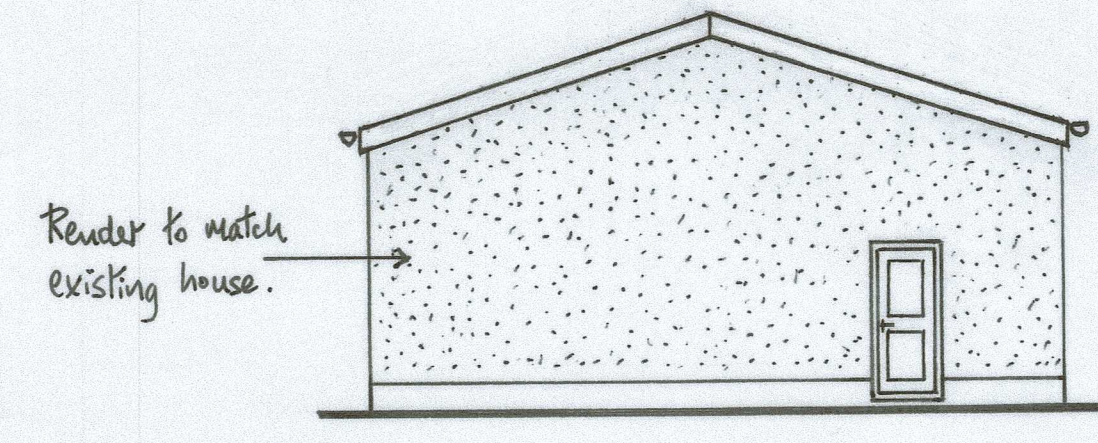


SOUTH EAST ELEVATION.

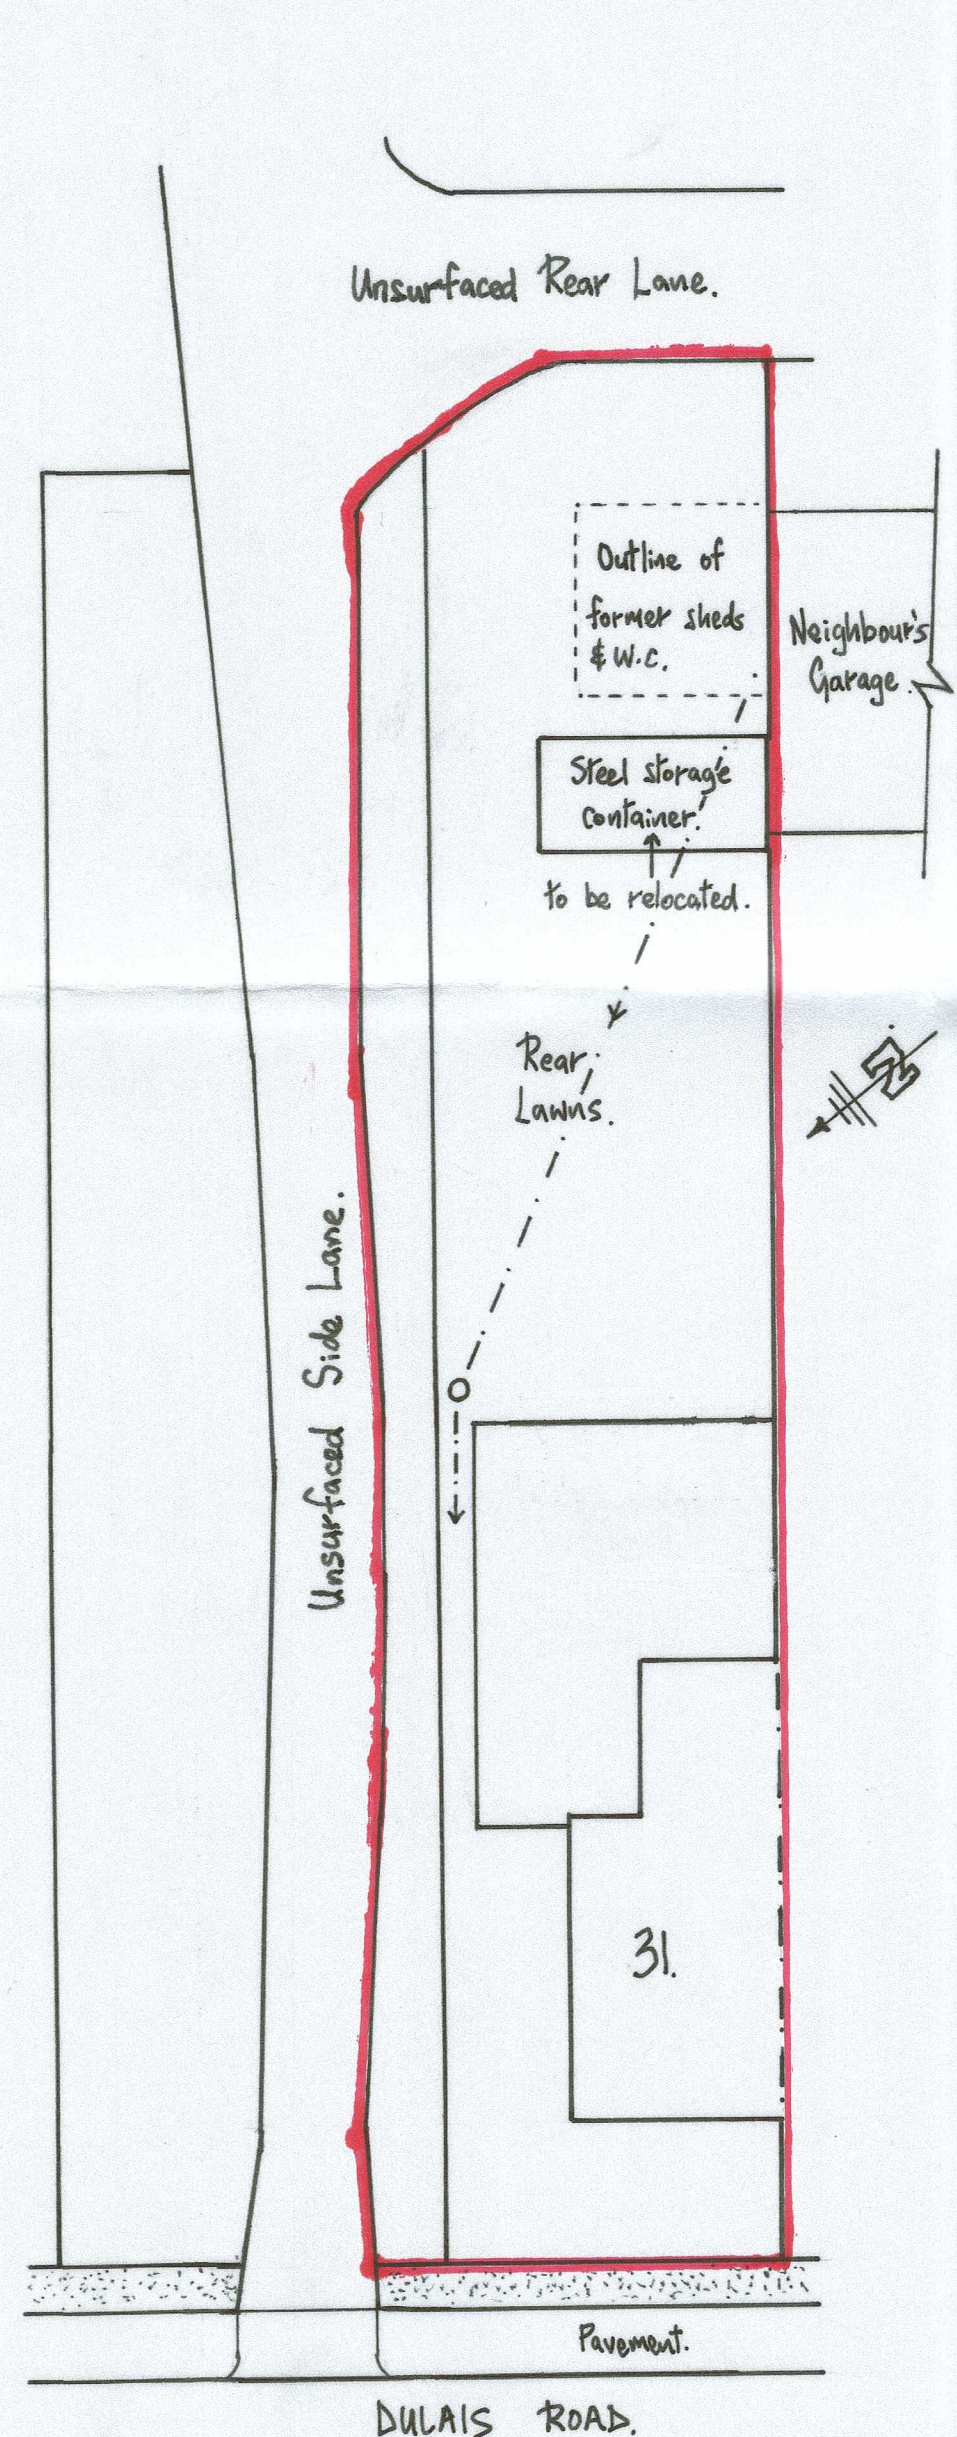

LAYOUT PLAN.
EXISTING.

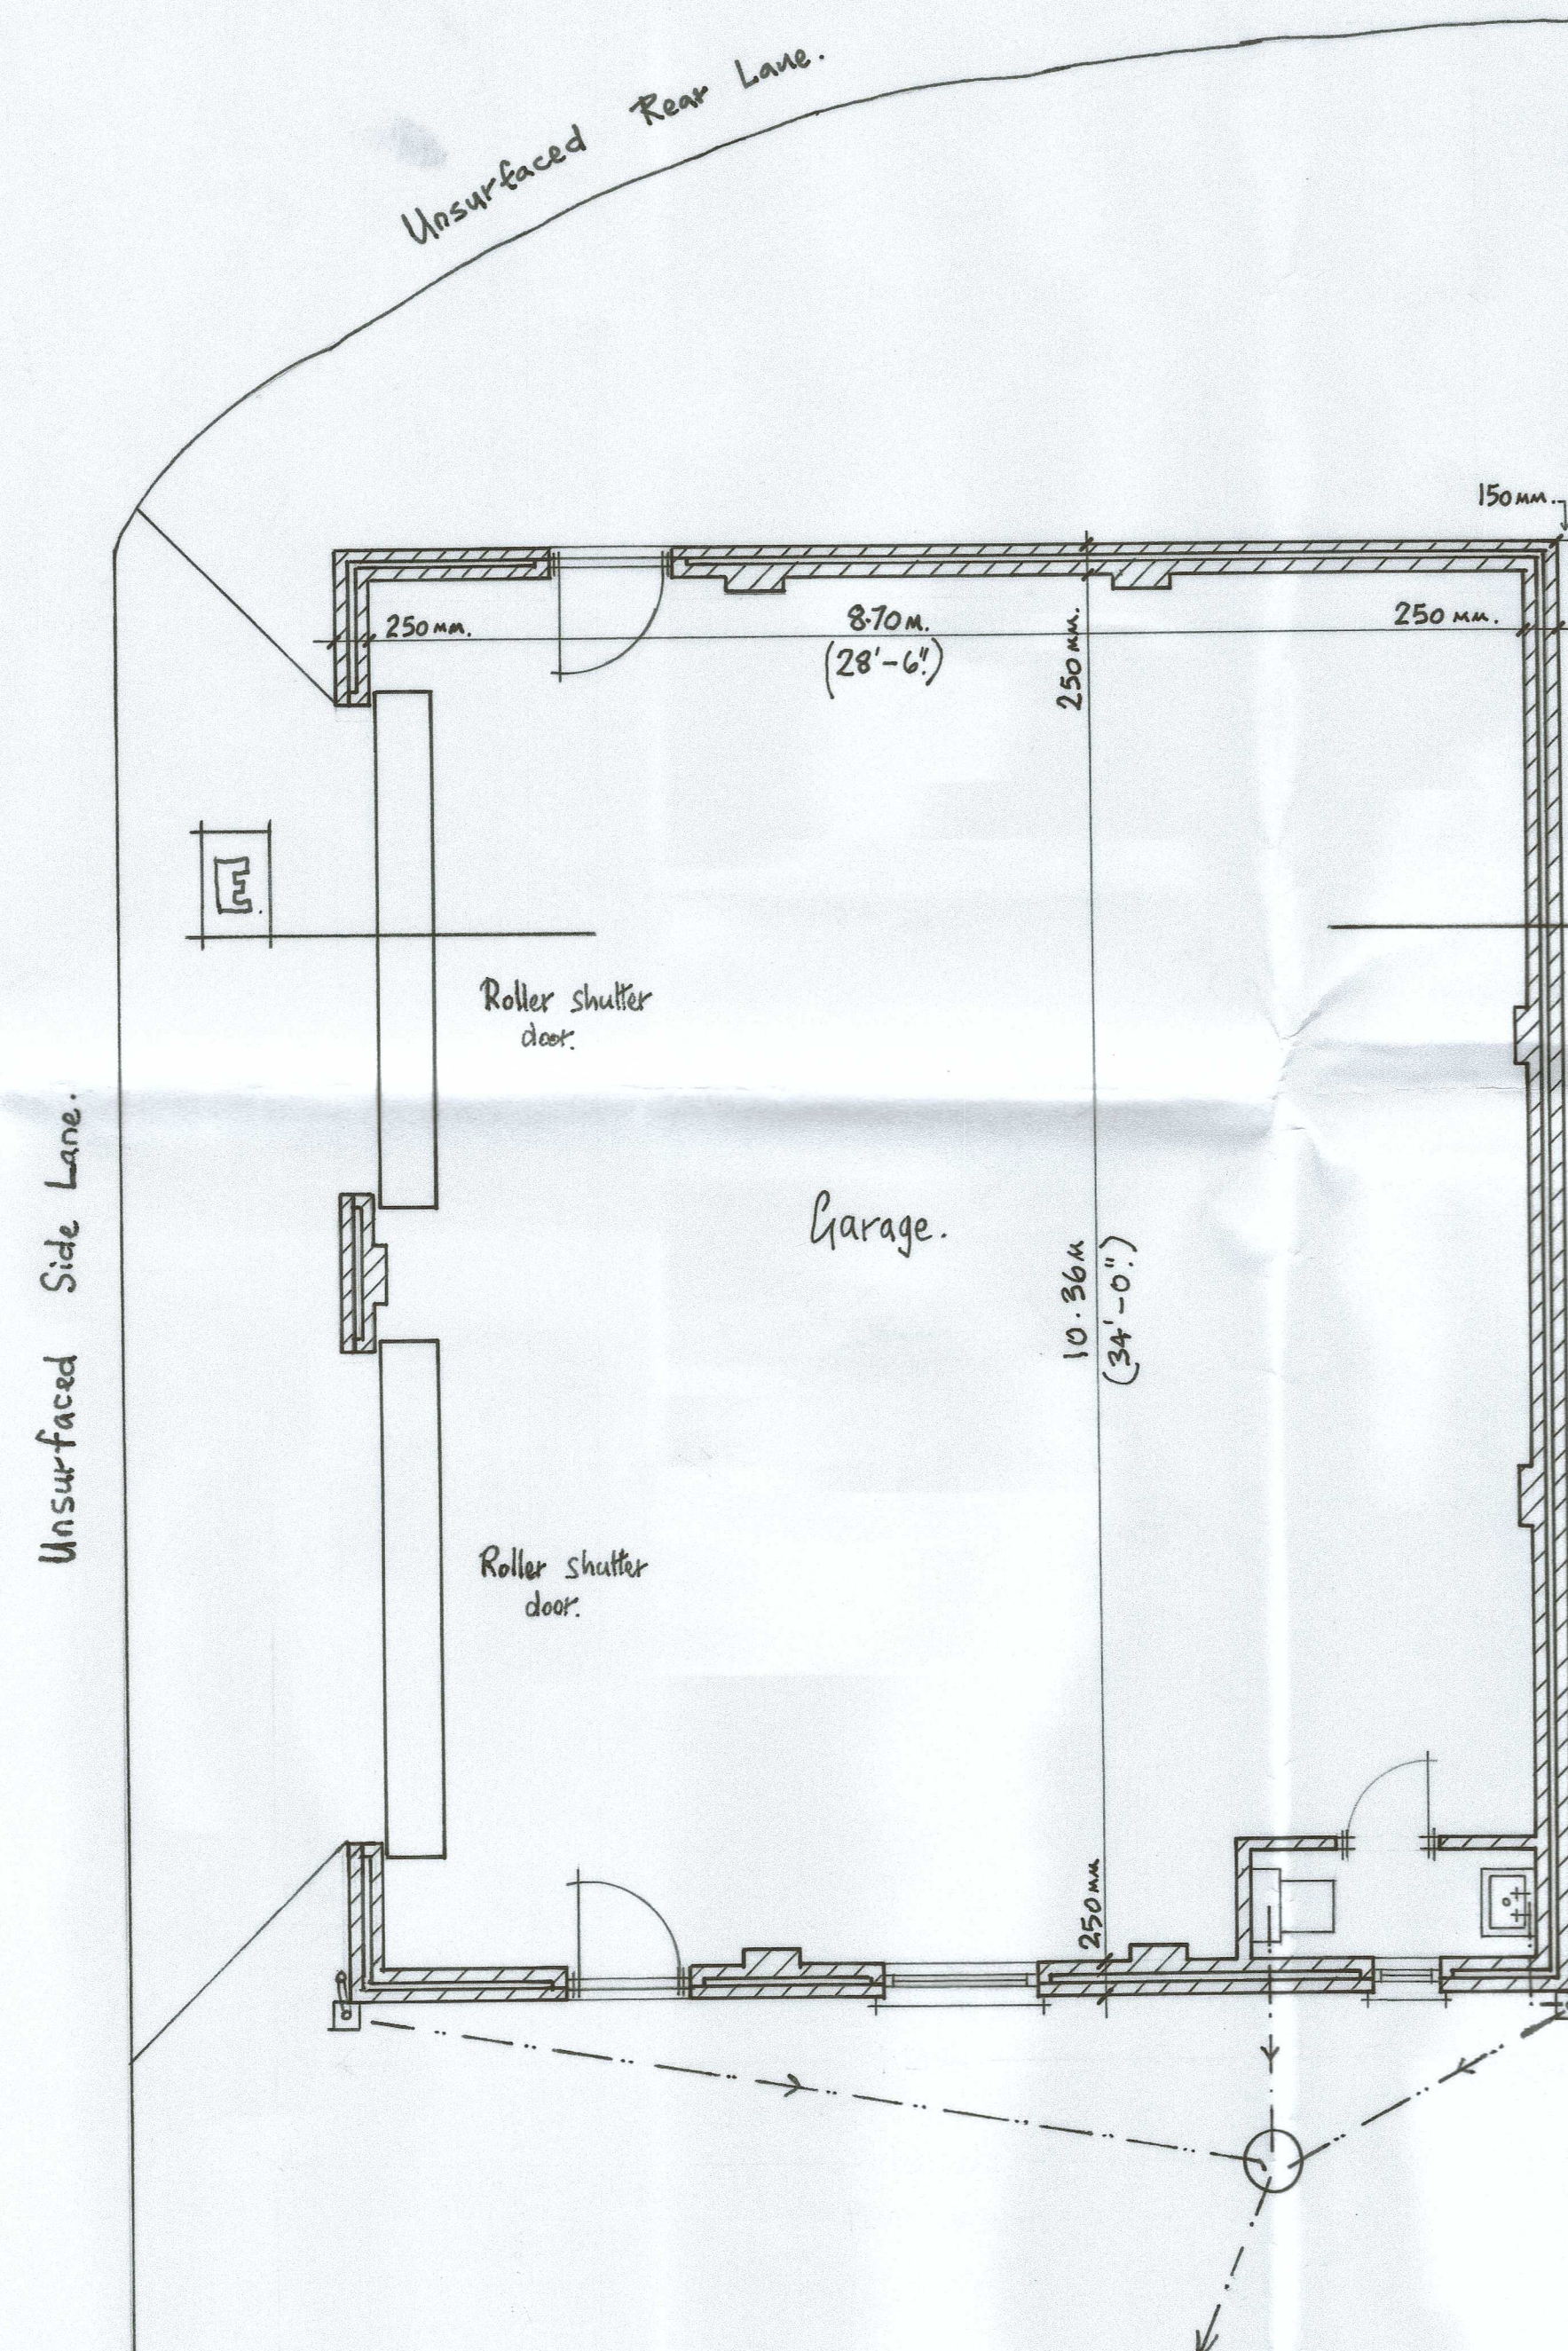


LAYOUT PLAN.

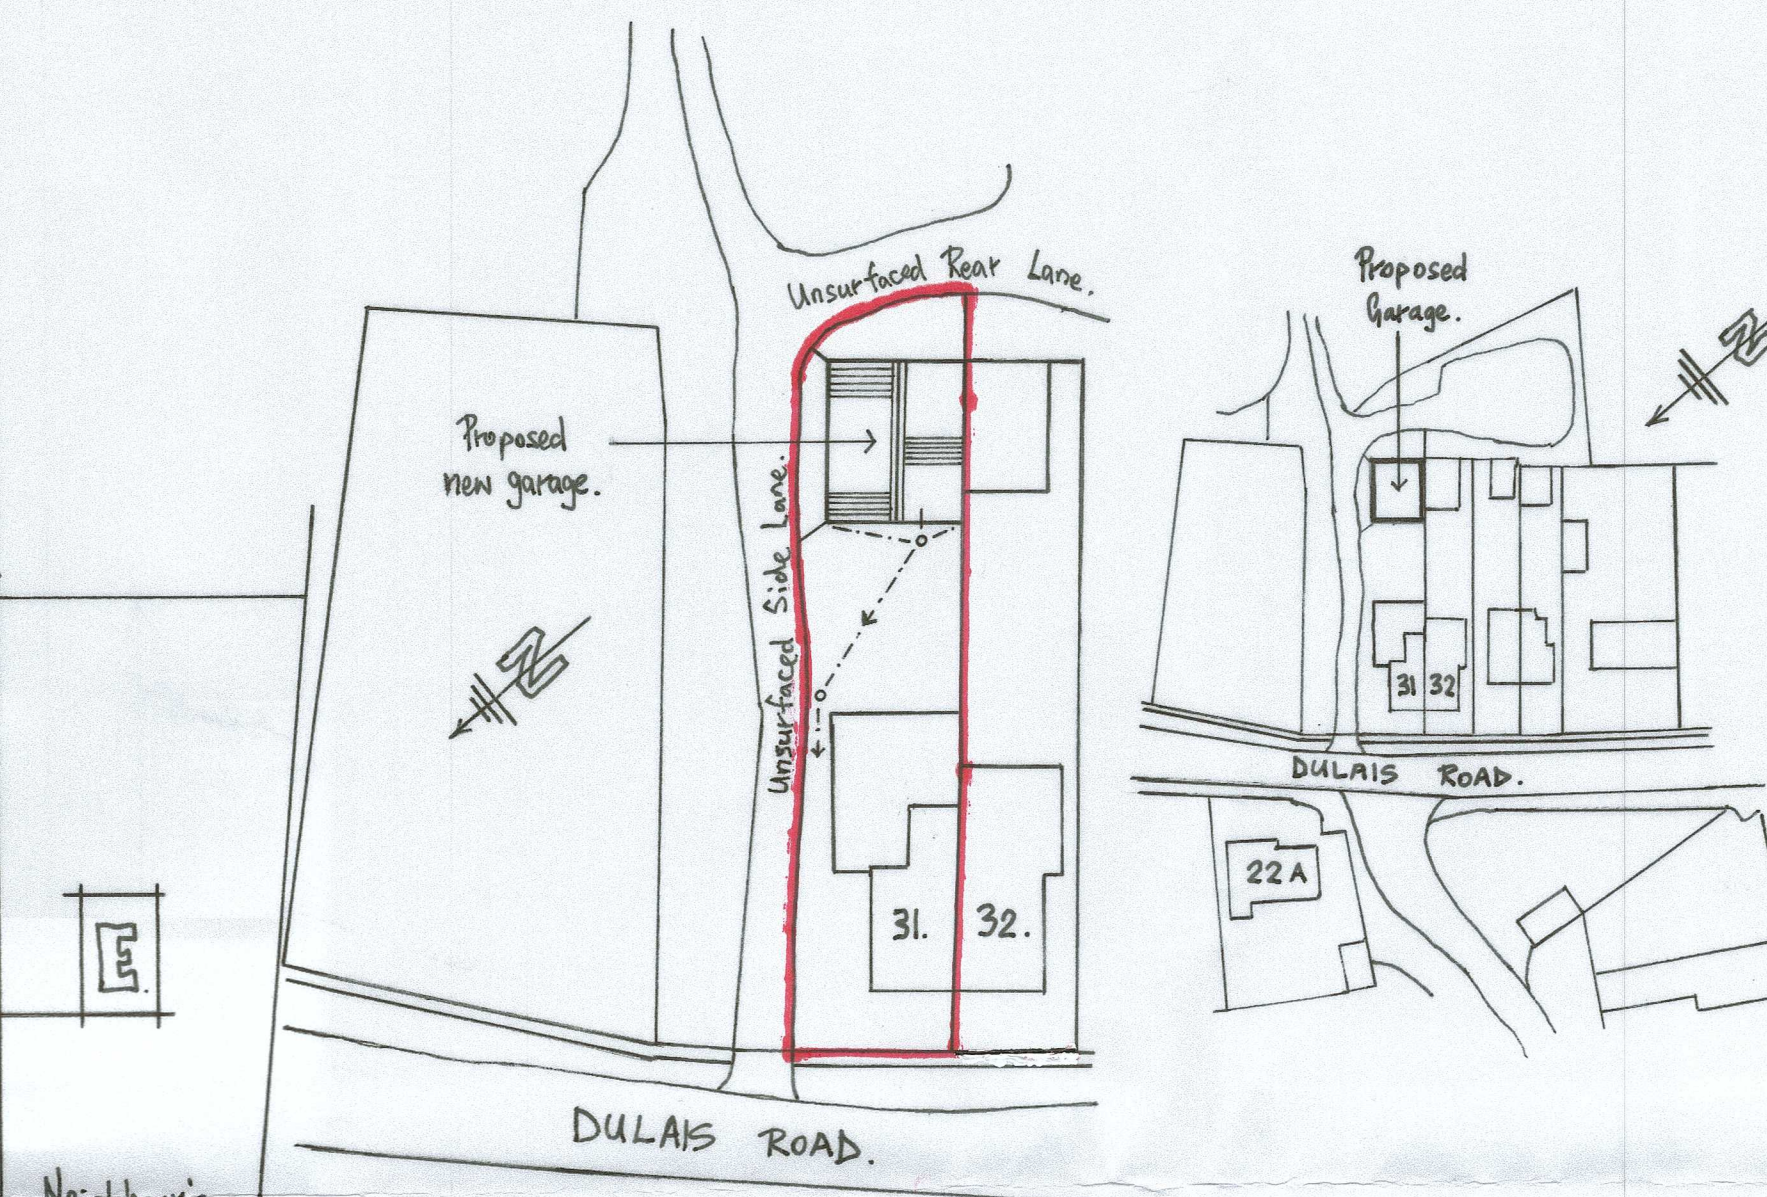

BLOCK PLAN.
SCALE : 1/500m.

LOCATION PLAN.
SCALE : 1/1250m.

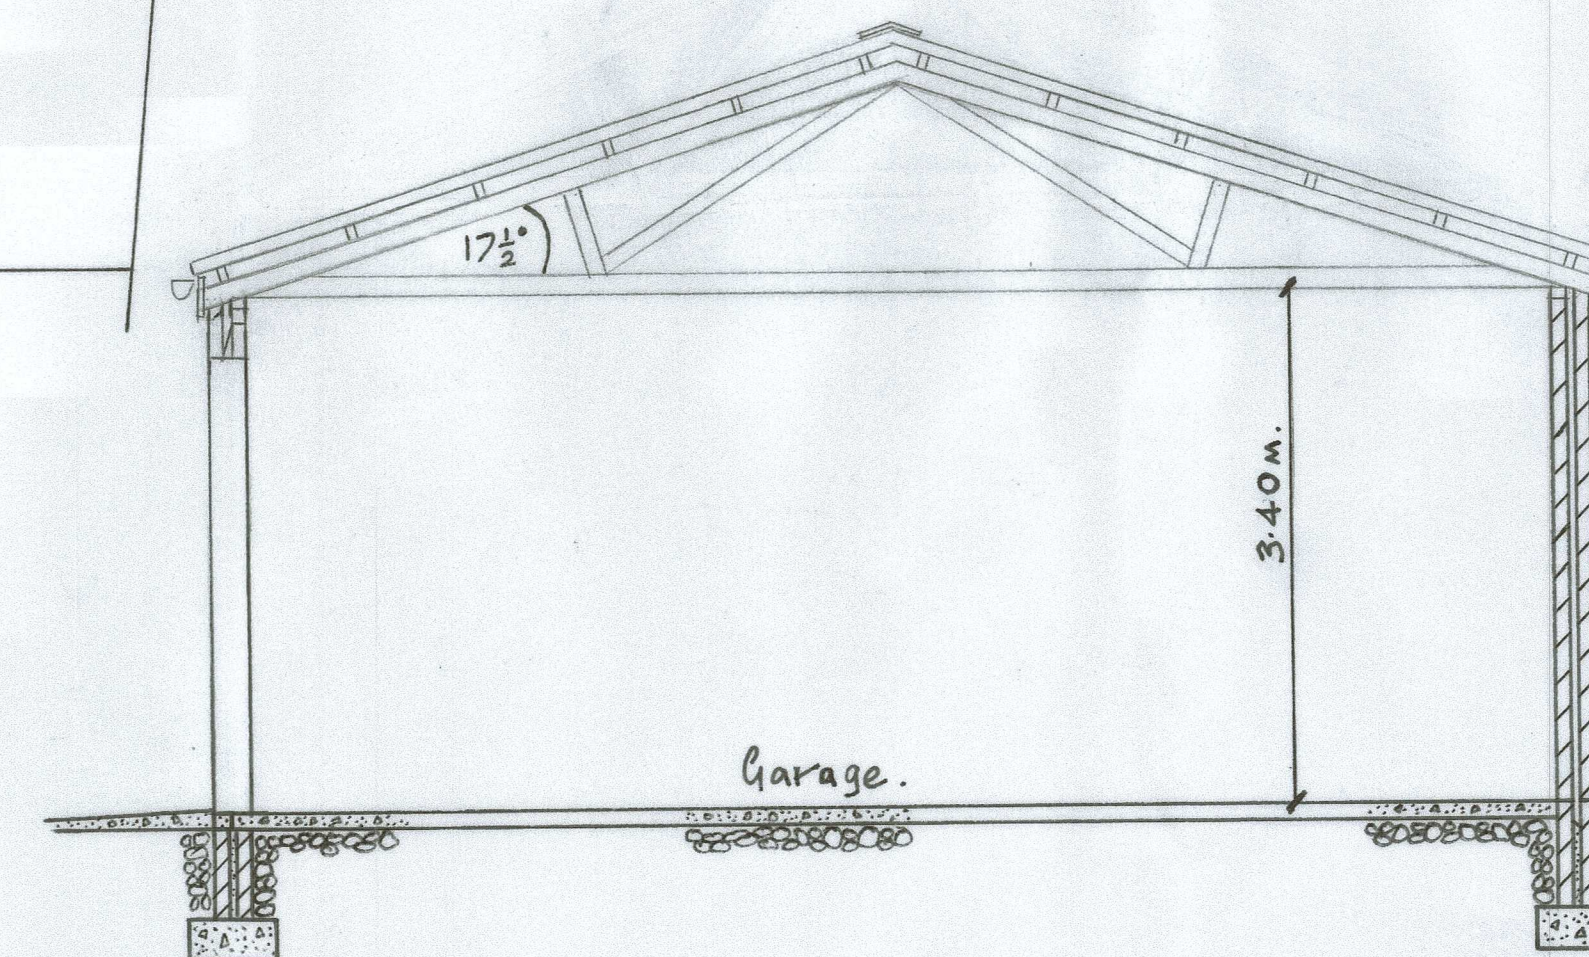

SECTION: E-E.

PROPOSED GARAGE
AT 31 DULAIS ROAD,
SEVEN SISTERS
FOR MR WYNN LAWRENCE.

WORKING-DRAWING.

DATE.	FEBRUARY 2019.	DRAWING NO.
SCALE.	1-50m ; 1-100m.	01.