





Existing Front Elevation
(Scale 1:100)

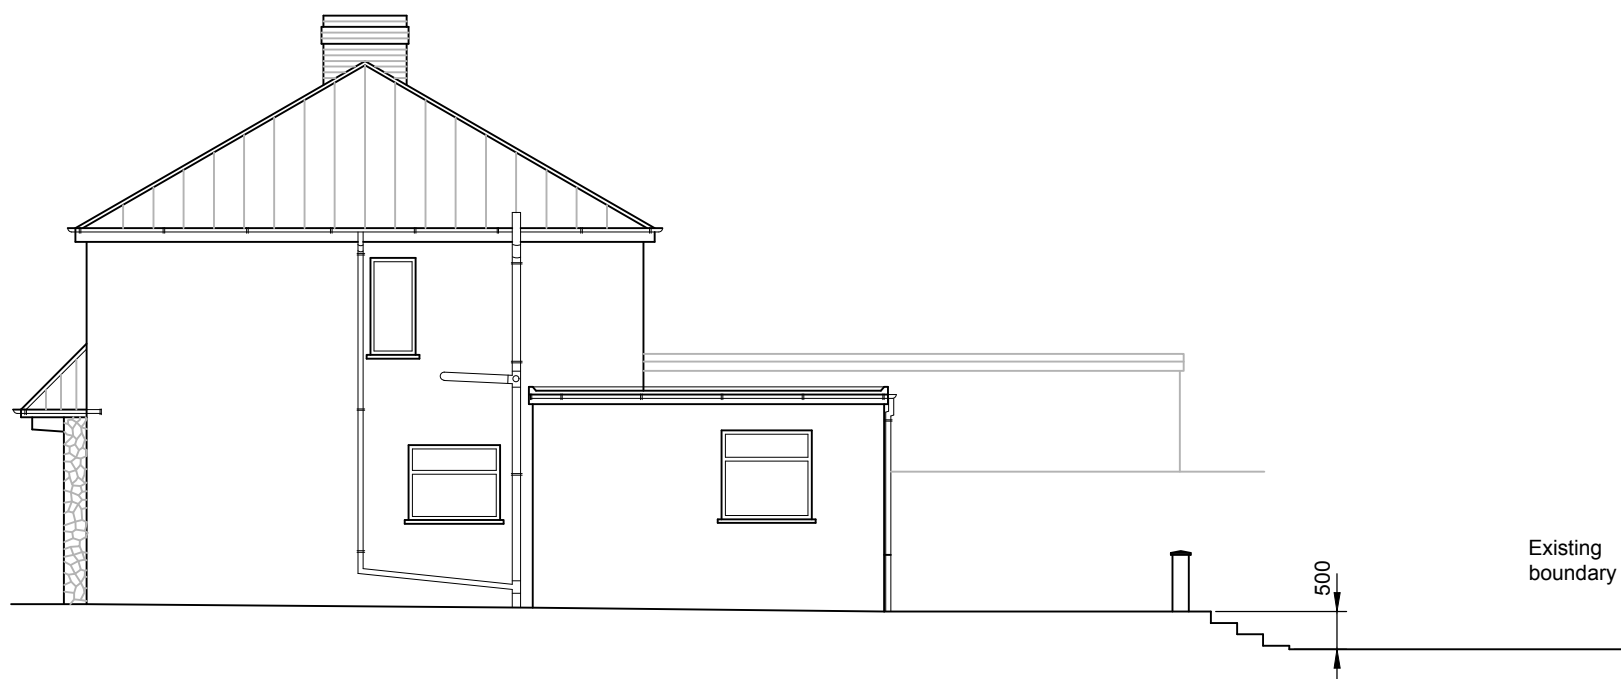

Existing Side Elevation
(Scale 1:100)




Existing Rear Elevation
(Scale 1:100)

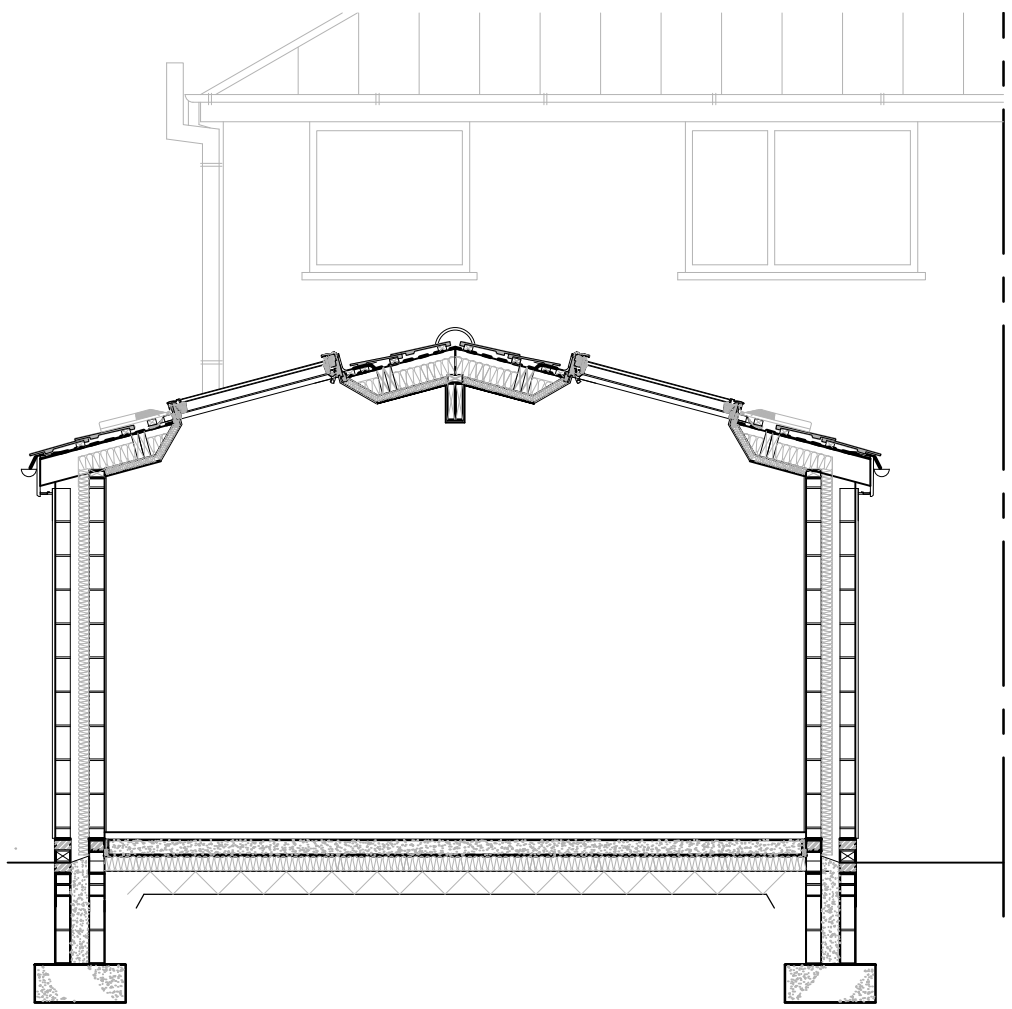


Cross Section thro' proposed extension
(Scale 1:50)




Proposed Front Elevation
(Scale 1:100)

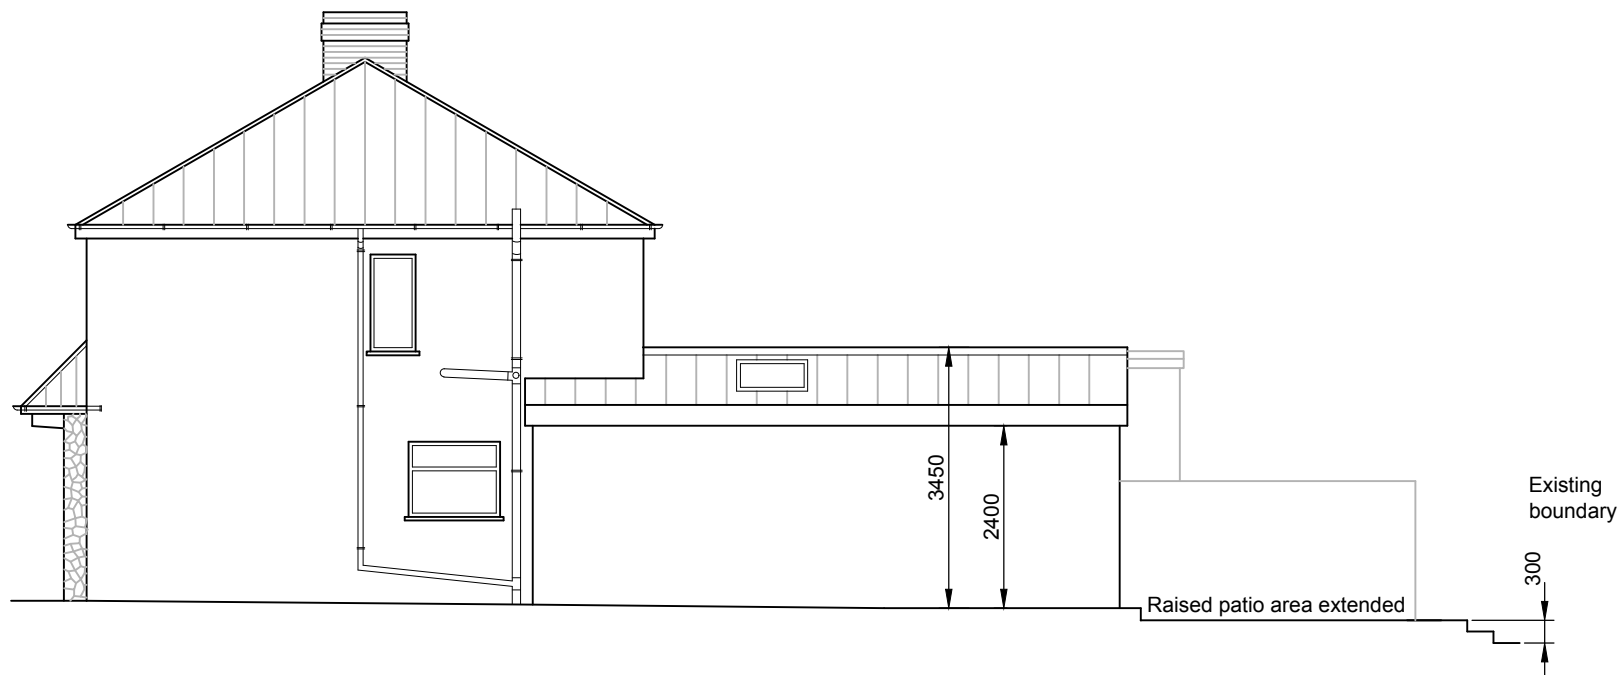

Proposed Side Elevation
(Scale 1:100)

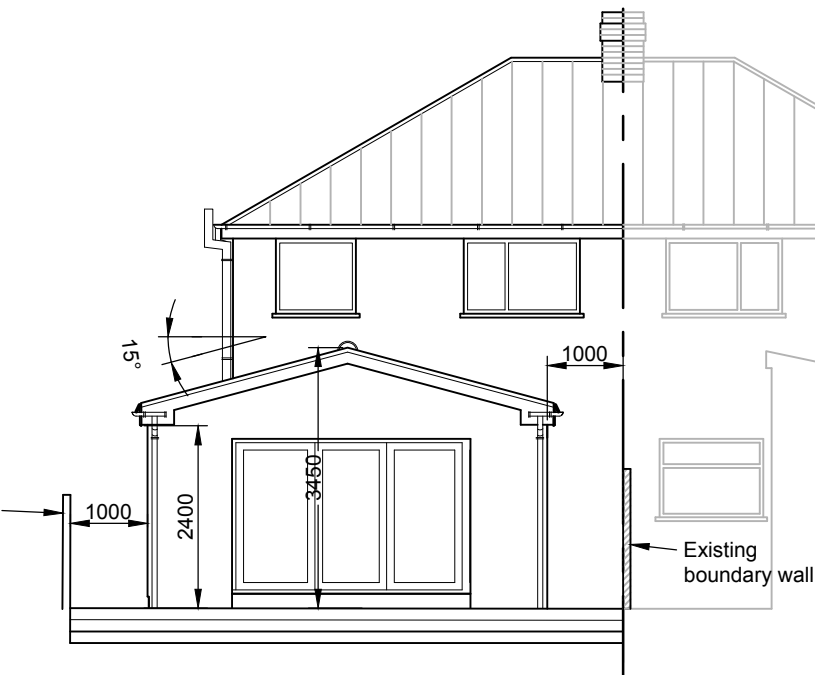


Proposed Rear Elevation
(Scale 1:100)

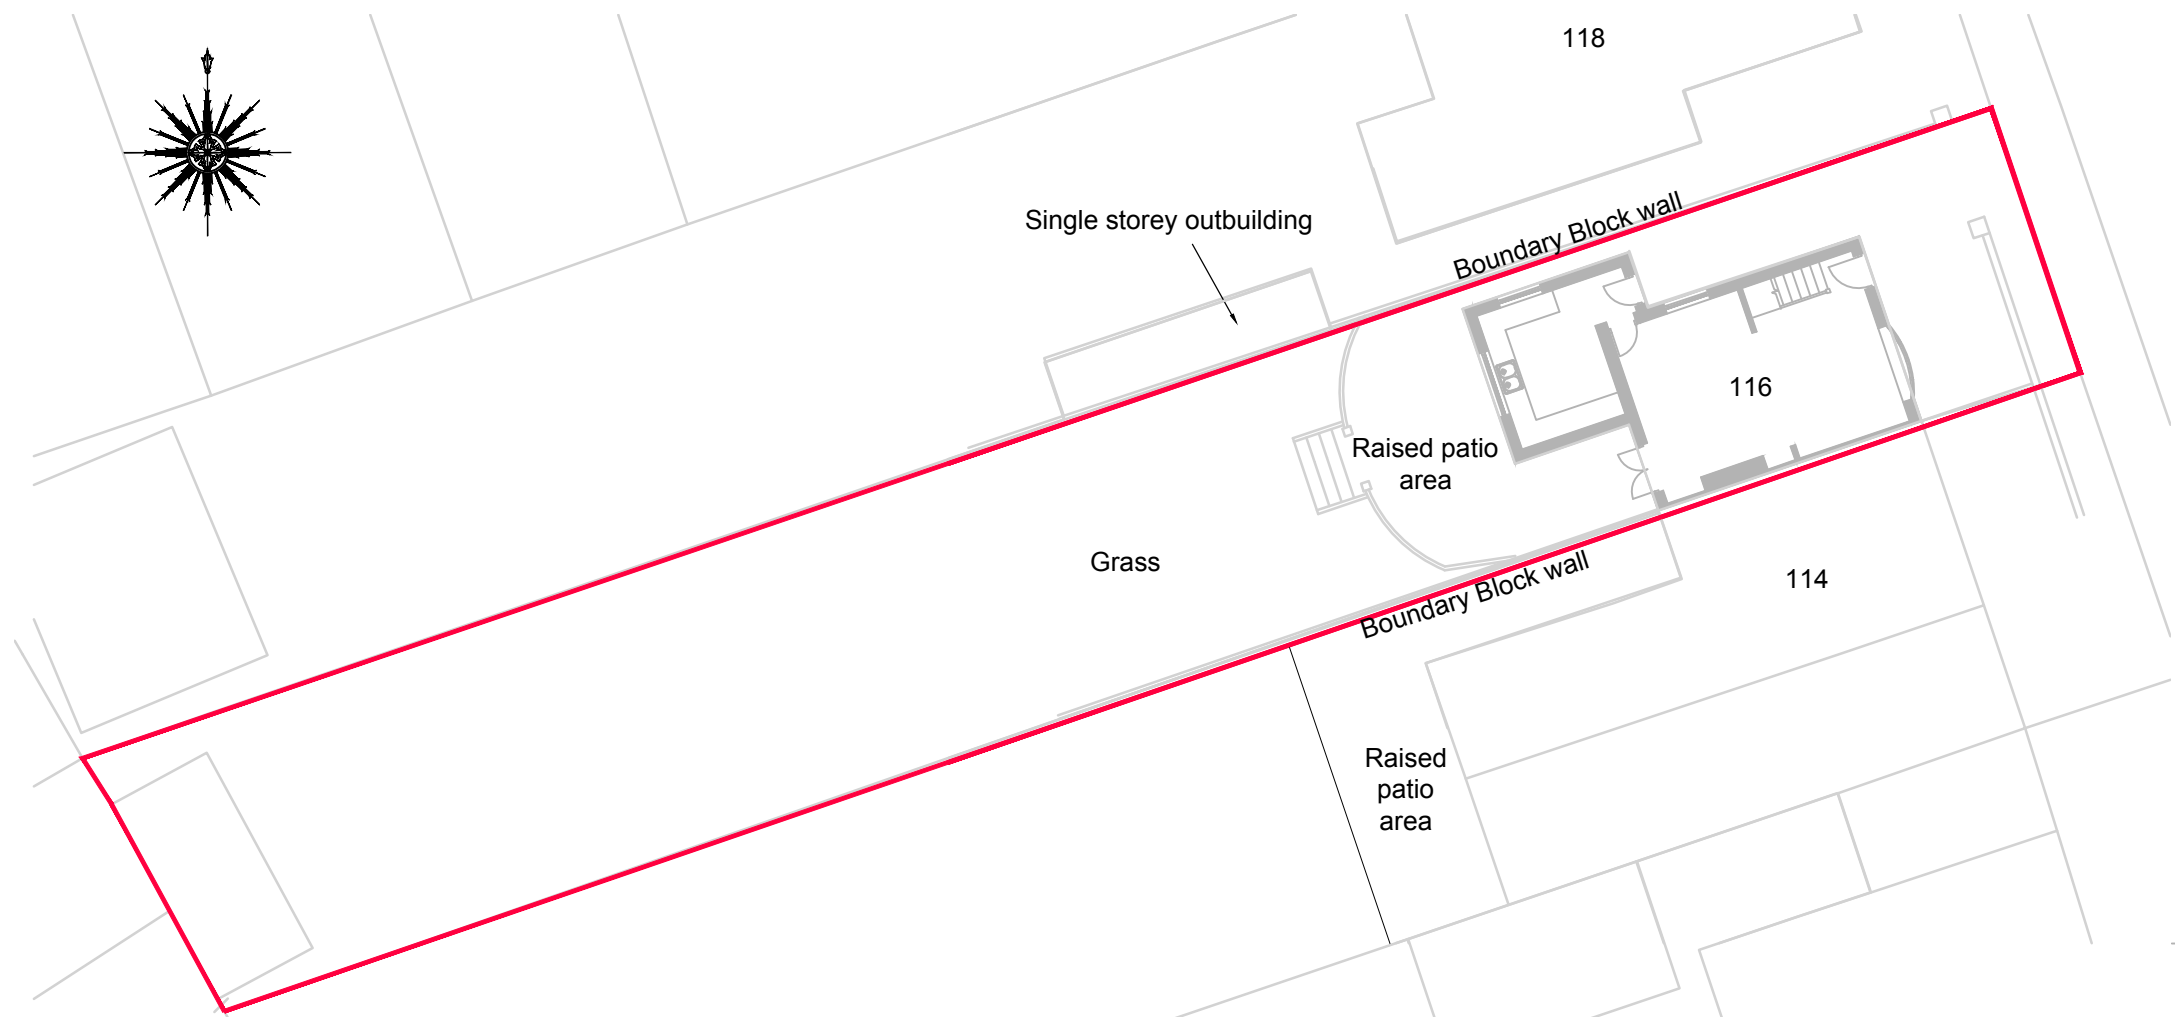

Existing Block Plan
(Scale 1:200)




Proposed Block Plan
(Scale 1:200)

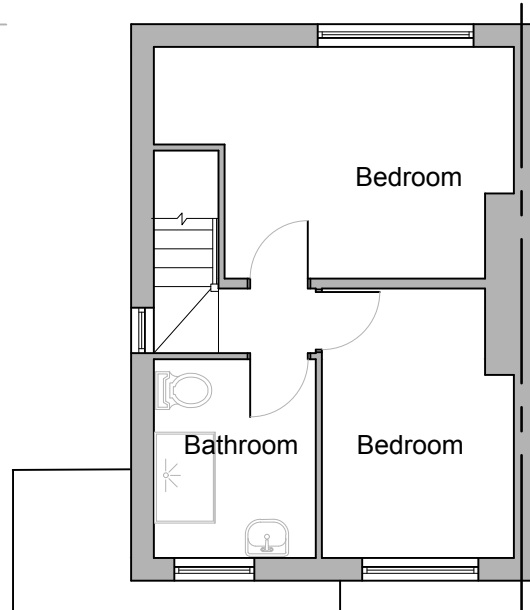


Existing First Floor
(Scale 1:100)



Existing Ground Floor
(Scale 1:100)

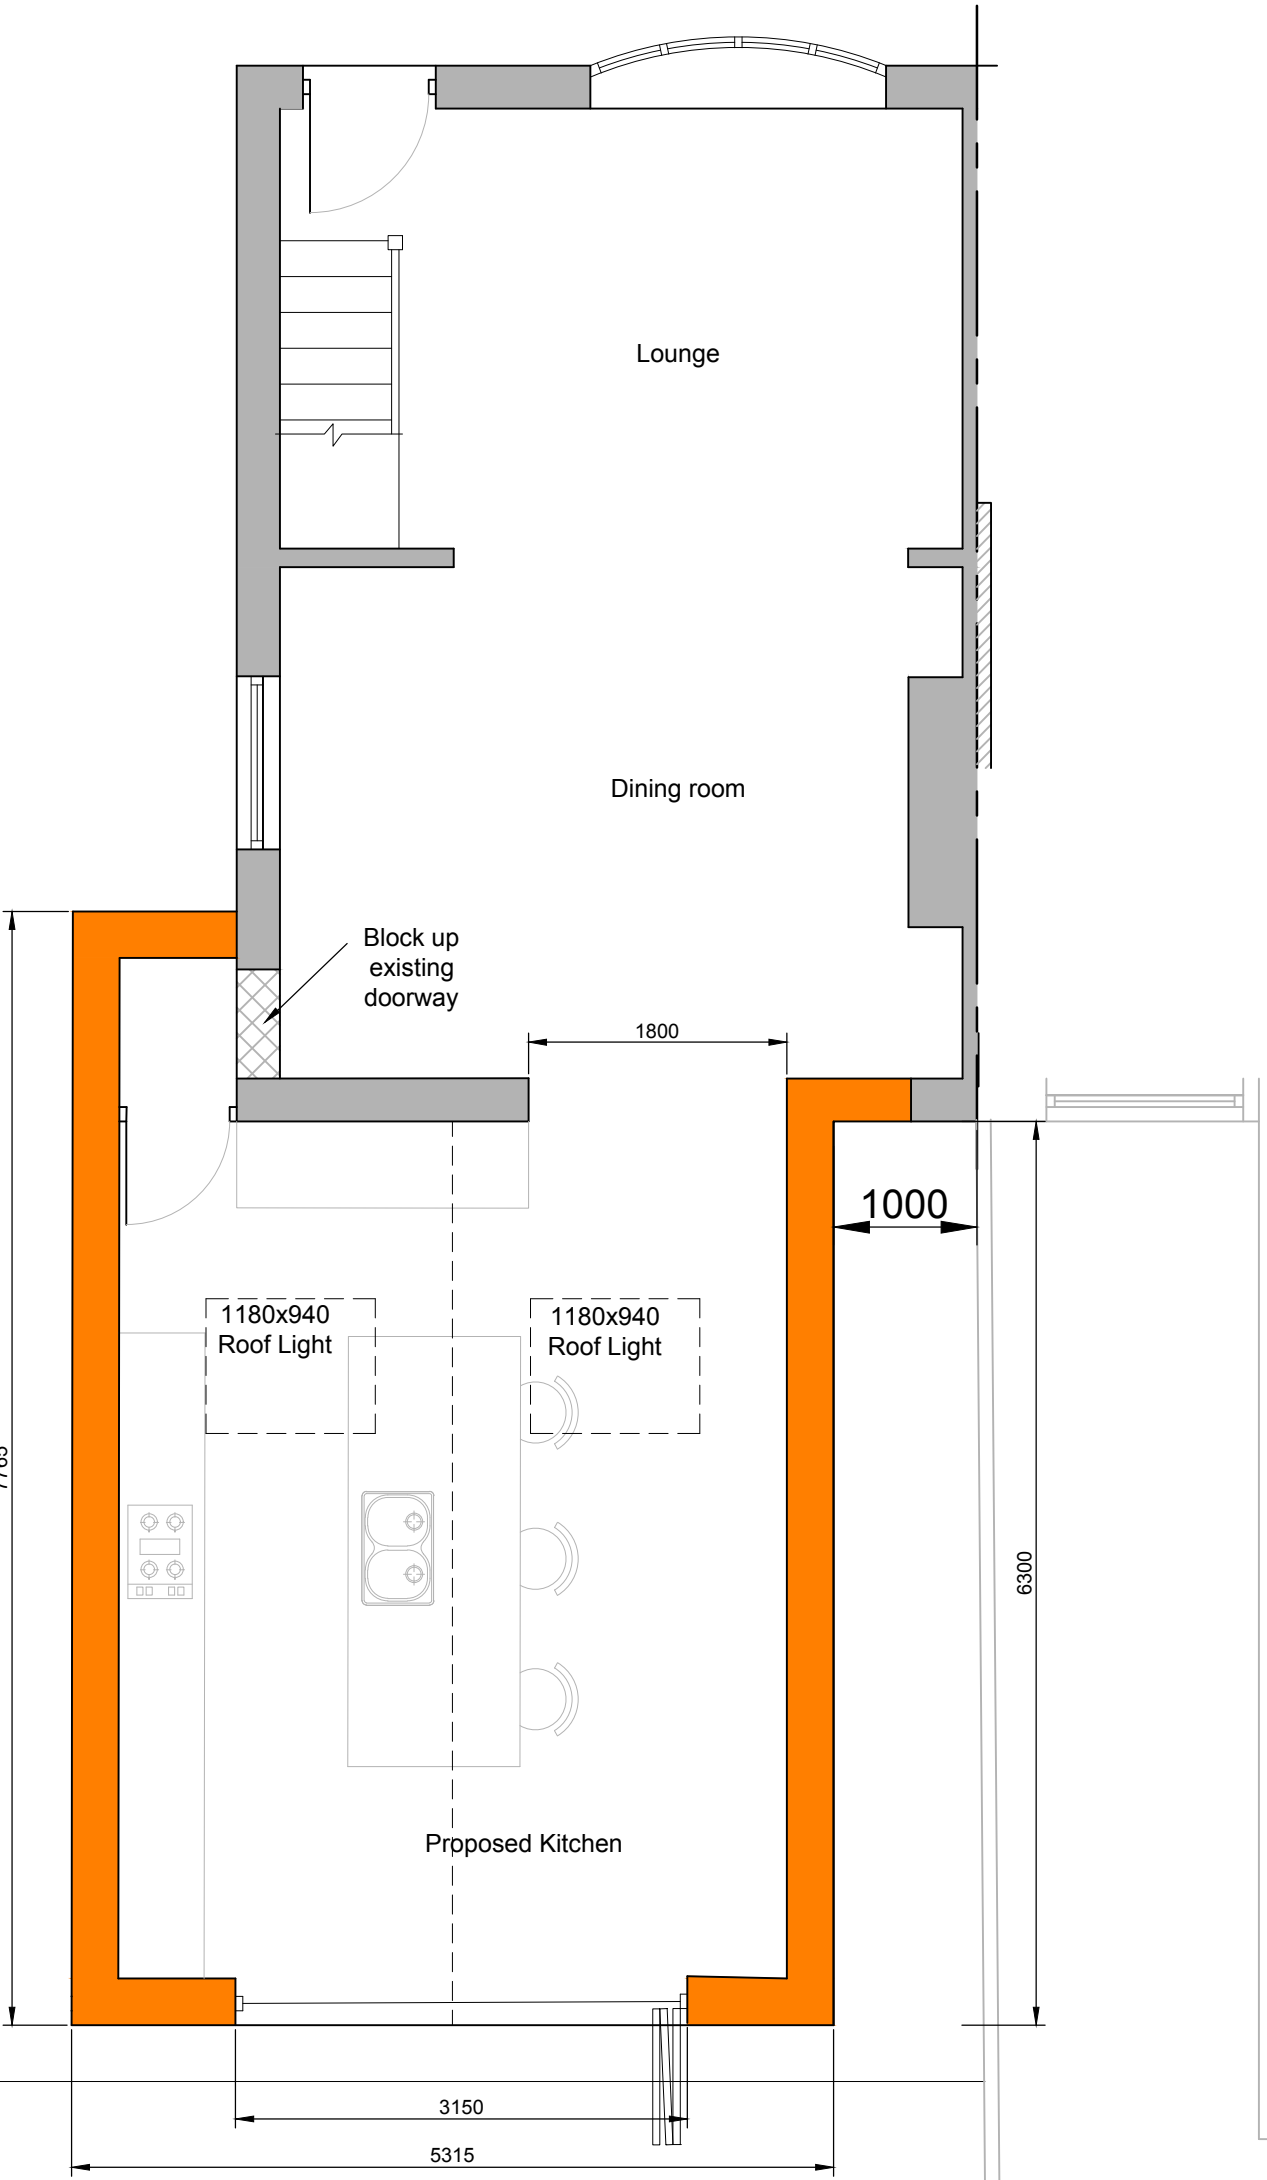

Proposed Ground Floor
(Scale 1:50)

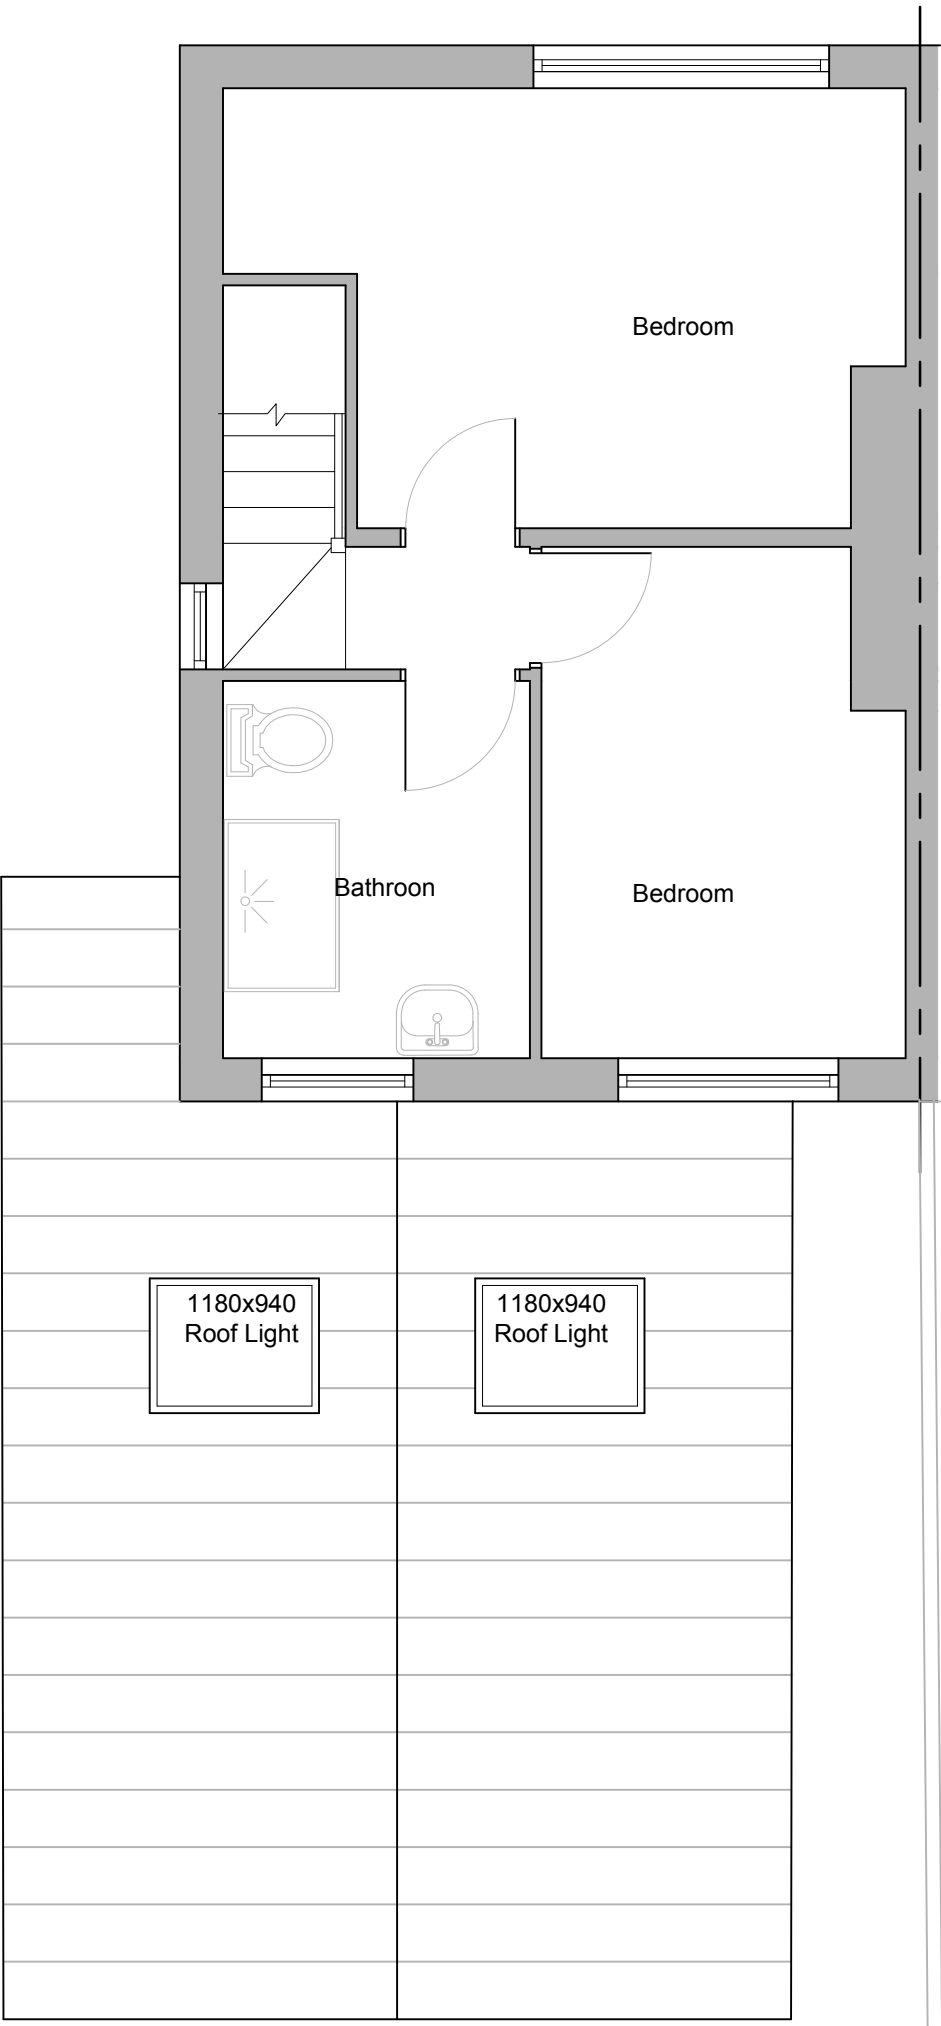

Proposed First Floor
(Scale 1:50)

External Finishes
New pitched roof - Concrete tiles to match existing
External walls - Render to match existing
Facia and Gutters - To match existing

Proposed Rear Extensions at
116 Albion Road, Baglan,
Port Talbot SA12 8DB

434-001 Rev. A
Layout Plans & Elevations

Planning Aug '20 As shown @ A1