


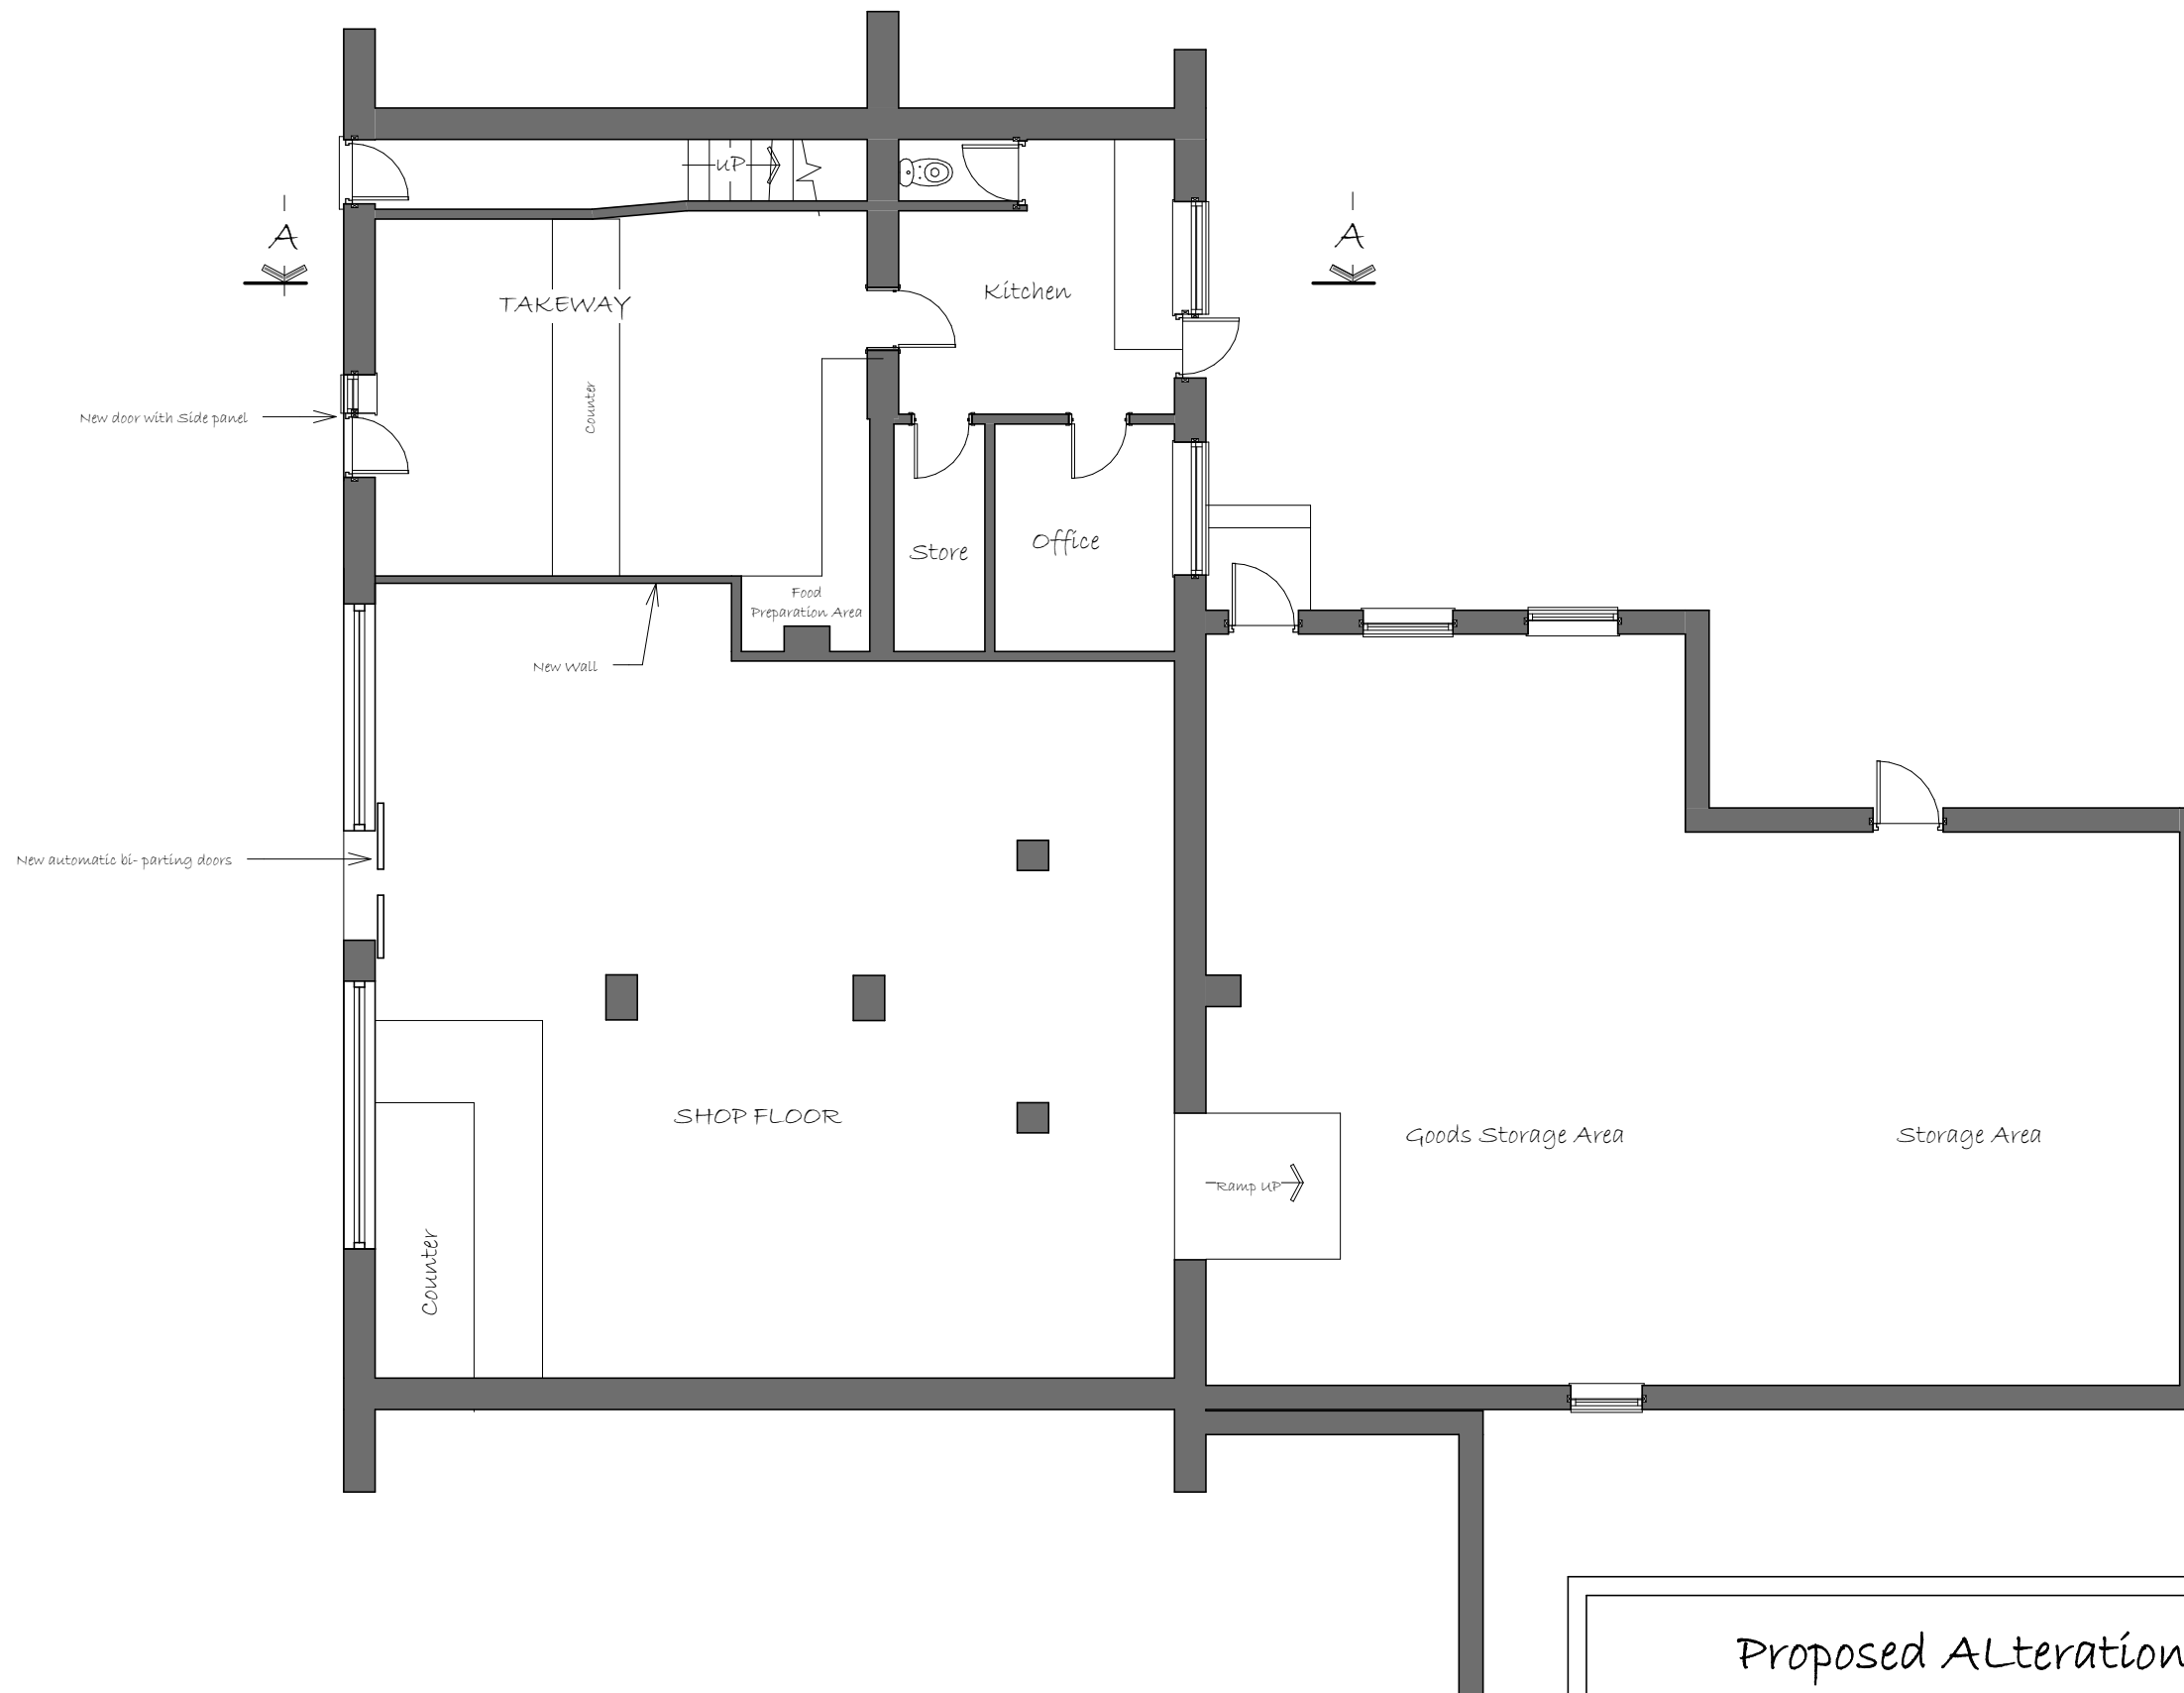

PROPOSED GROUND FLOOR PLAN

Proposed ALTERations at Nos 31 High Street,
Glynnneath, Neath

PROPOSED GROUND FLOOR

Date 28.08.20
Scale 1:100
Drawn PG

DWG No
2013 Sheet 4 of 7
REV