



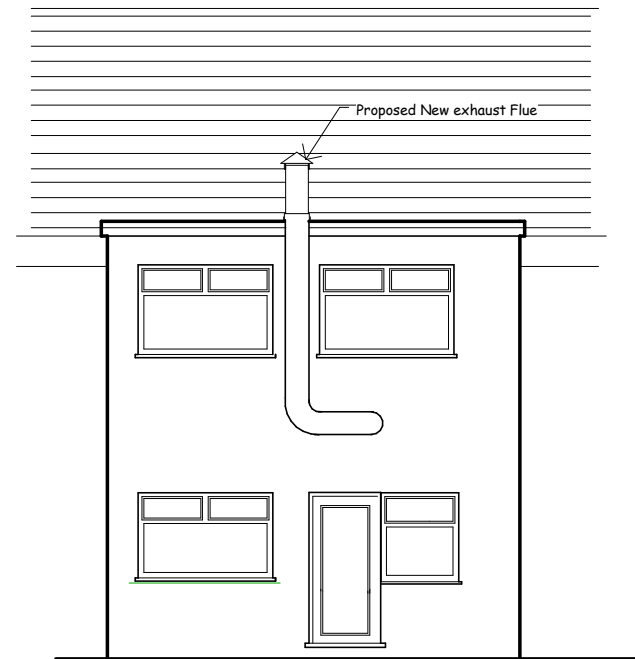

PROPOSED REAR ELEVATION
Showing new Flue

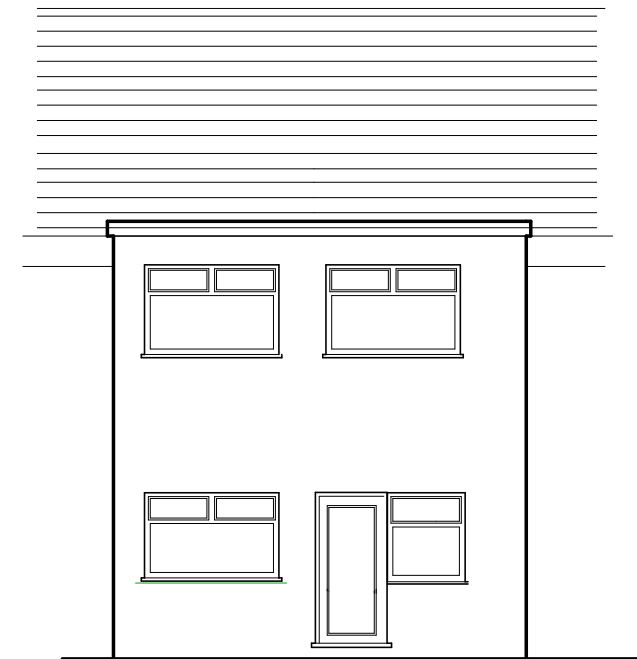

EXISTING REAR ELEVATION

Proposed Alterations at Nos 31, High Street,
Glynneath, Neath

REAR ELEVATION

Date 21.08.20
Scale 1:100
Drawn PG

DWG No
2013 Sheet 8 of 8
REV