


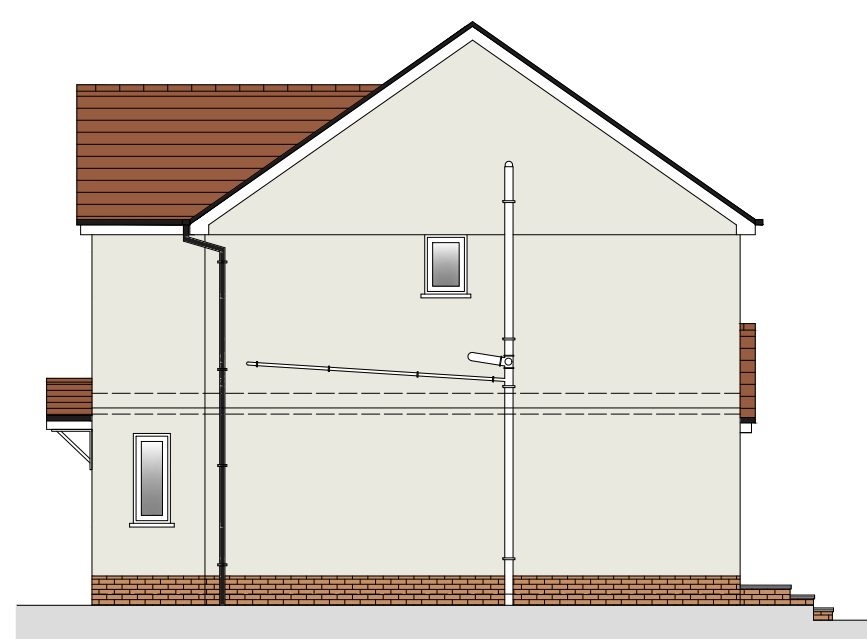


east elevation
scale | 1:100

- 1
- 2
- 3
- 4
- 5



north elevation

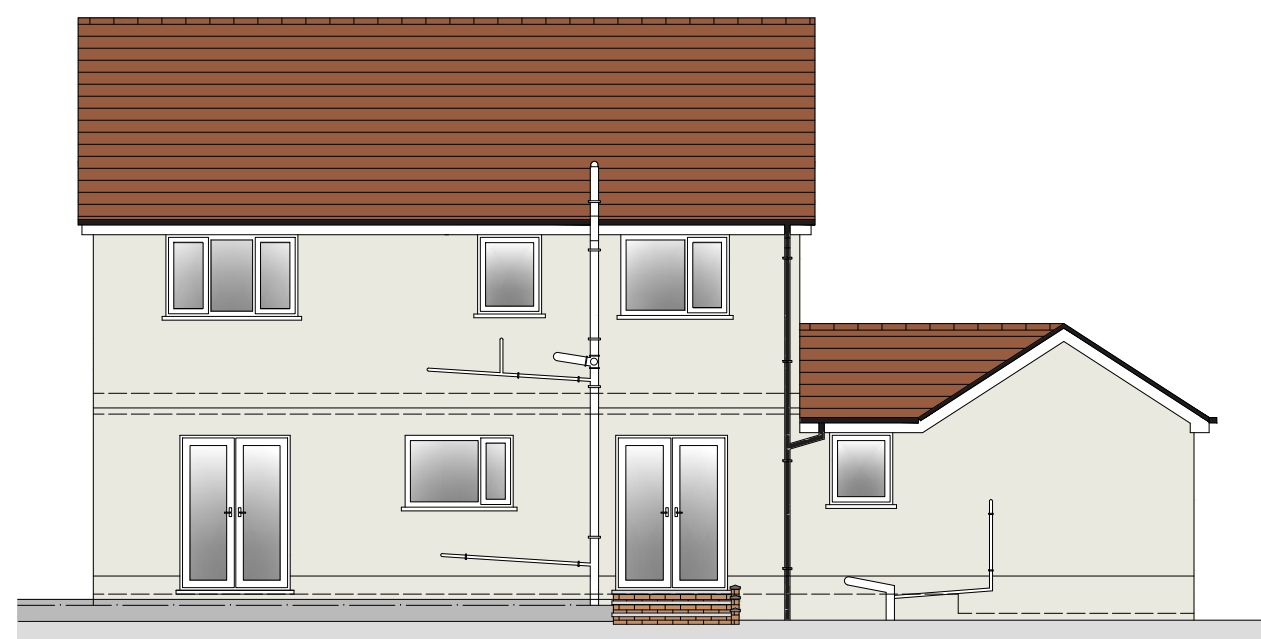


west elevation




south elevation


- 1 - brown concrete roofing tiles
- 2 - white upvc fascias and soffits
- 3 - walls painted cream
- 4 - white upvc windows
- 5 - light brown brickwork plinth

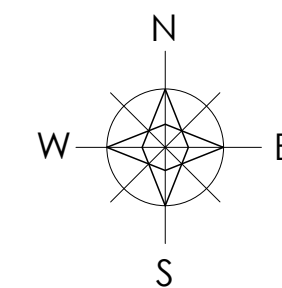


location plan
scale | 1:1250

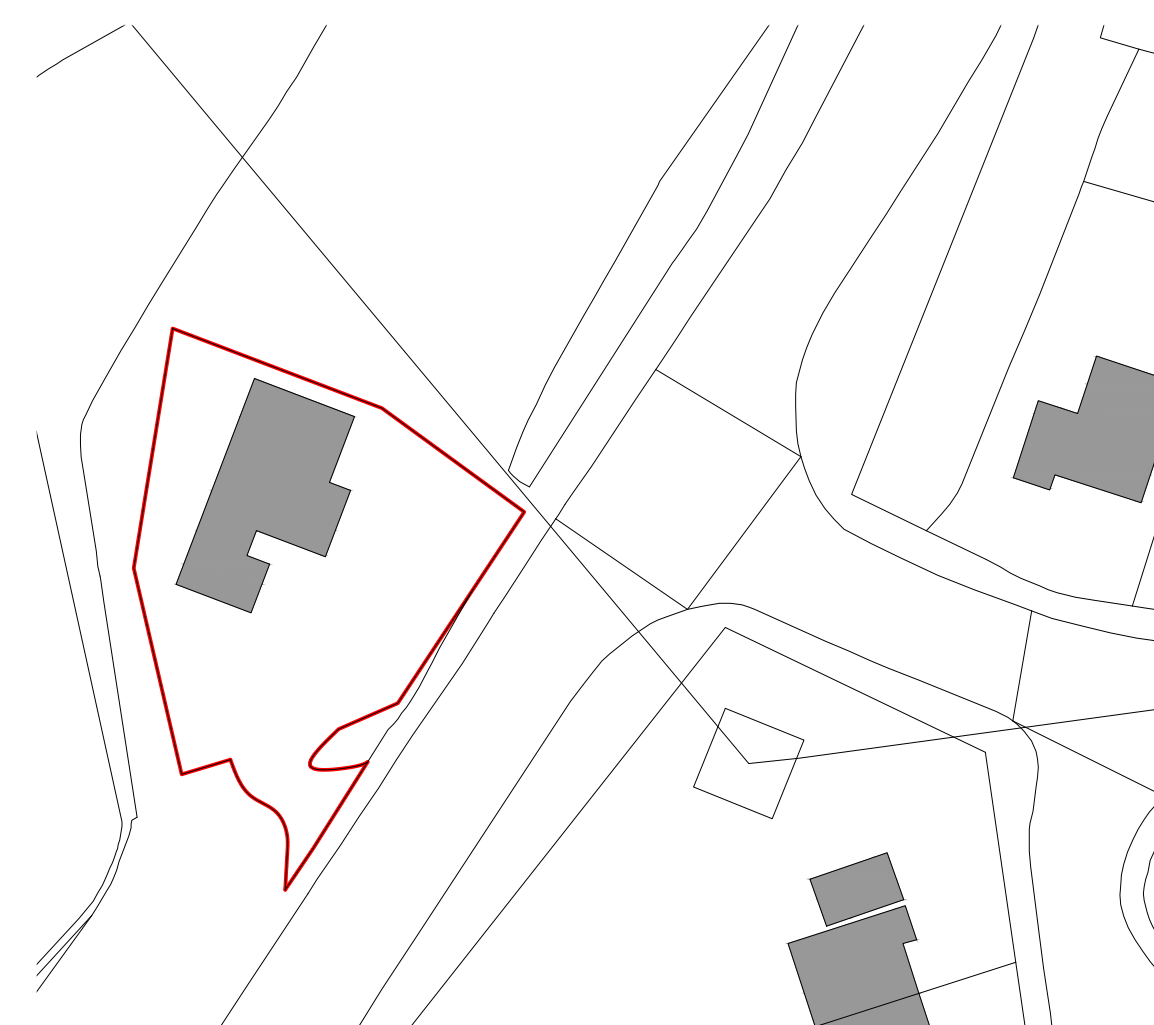

block plan
scale | 1:500

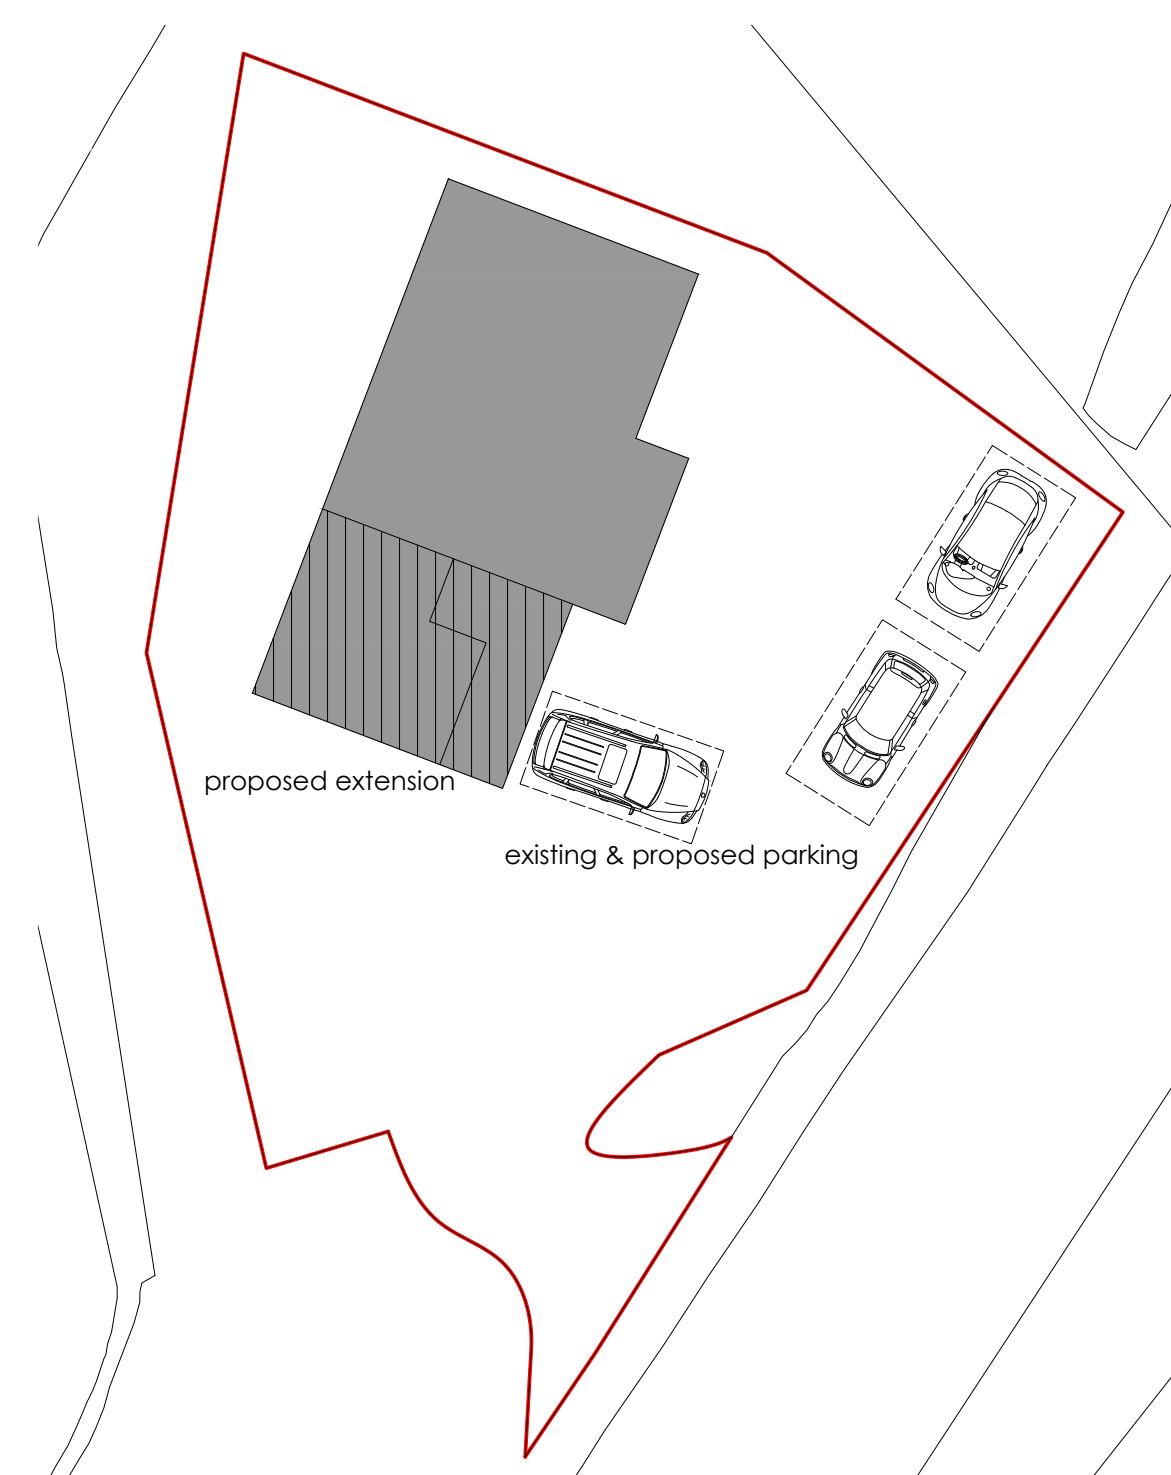

site plan
scale | 1:200

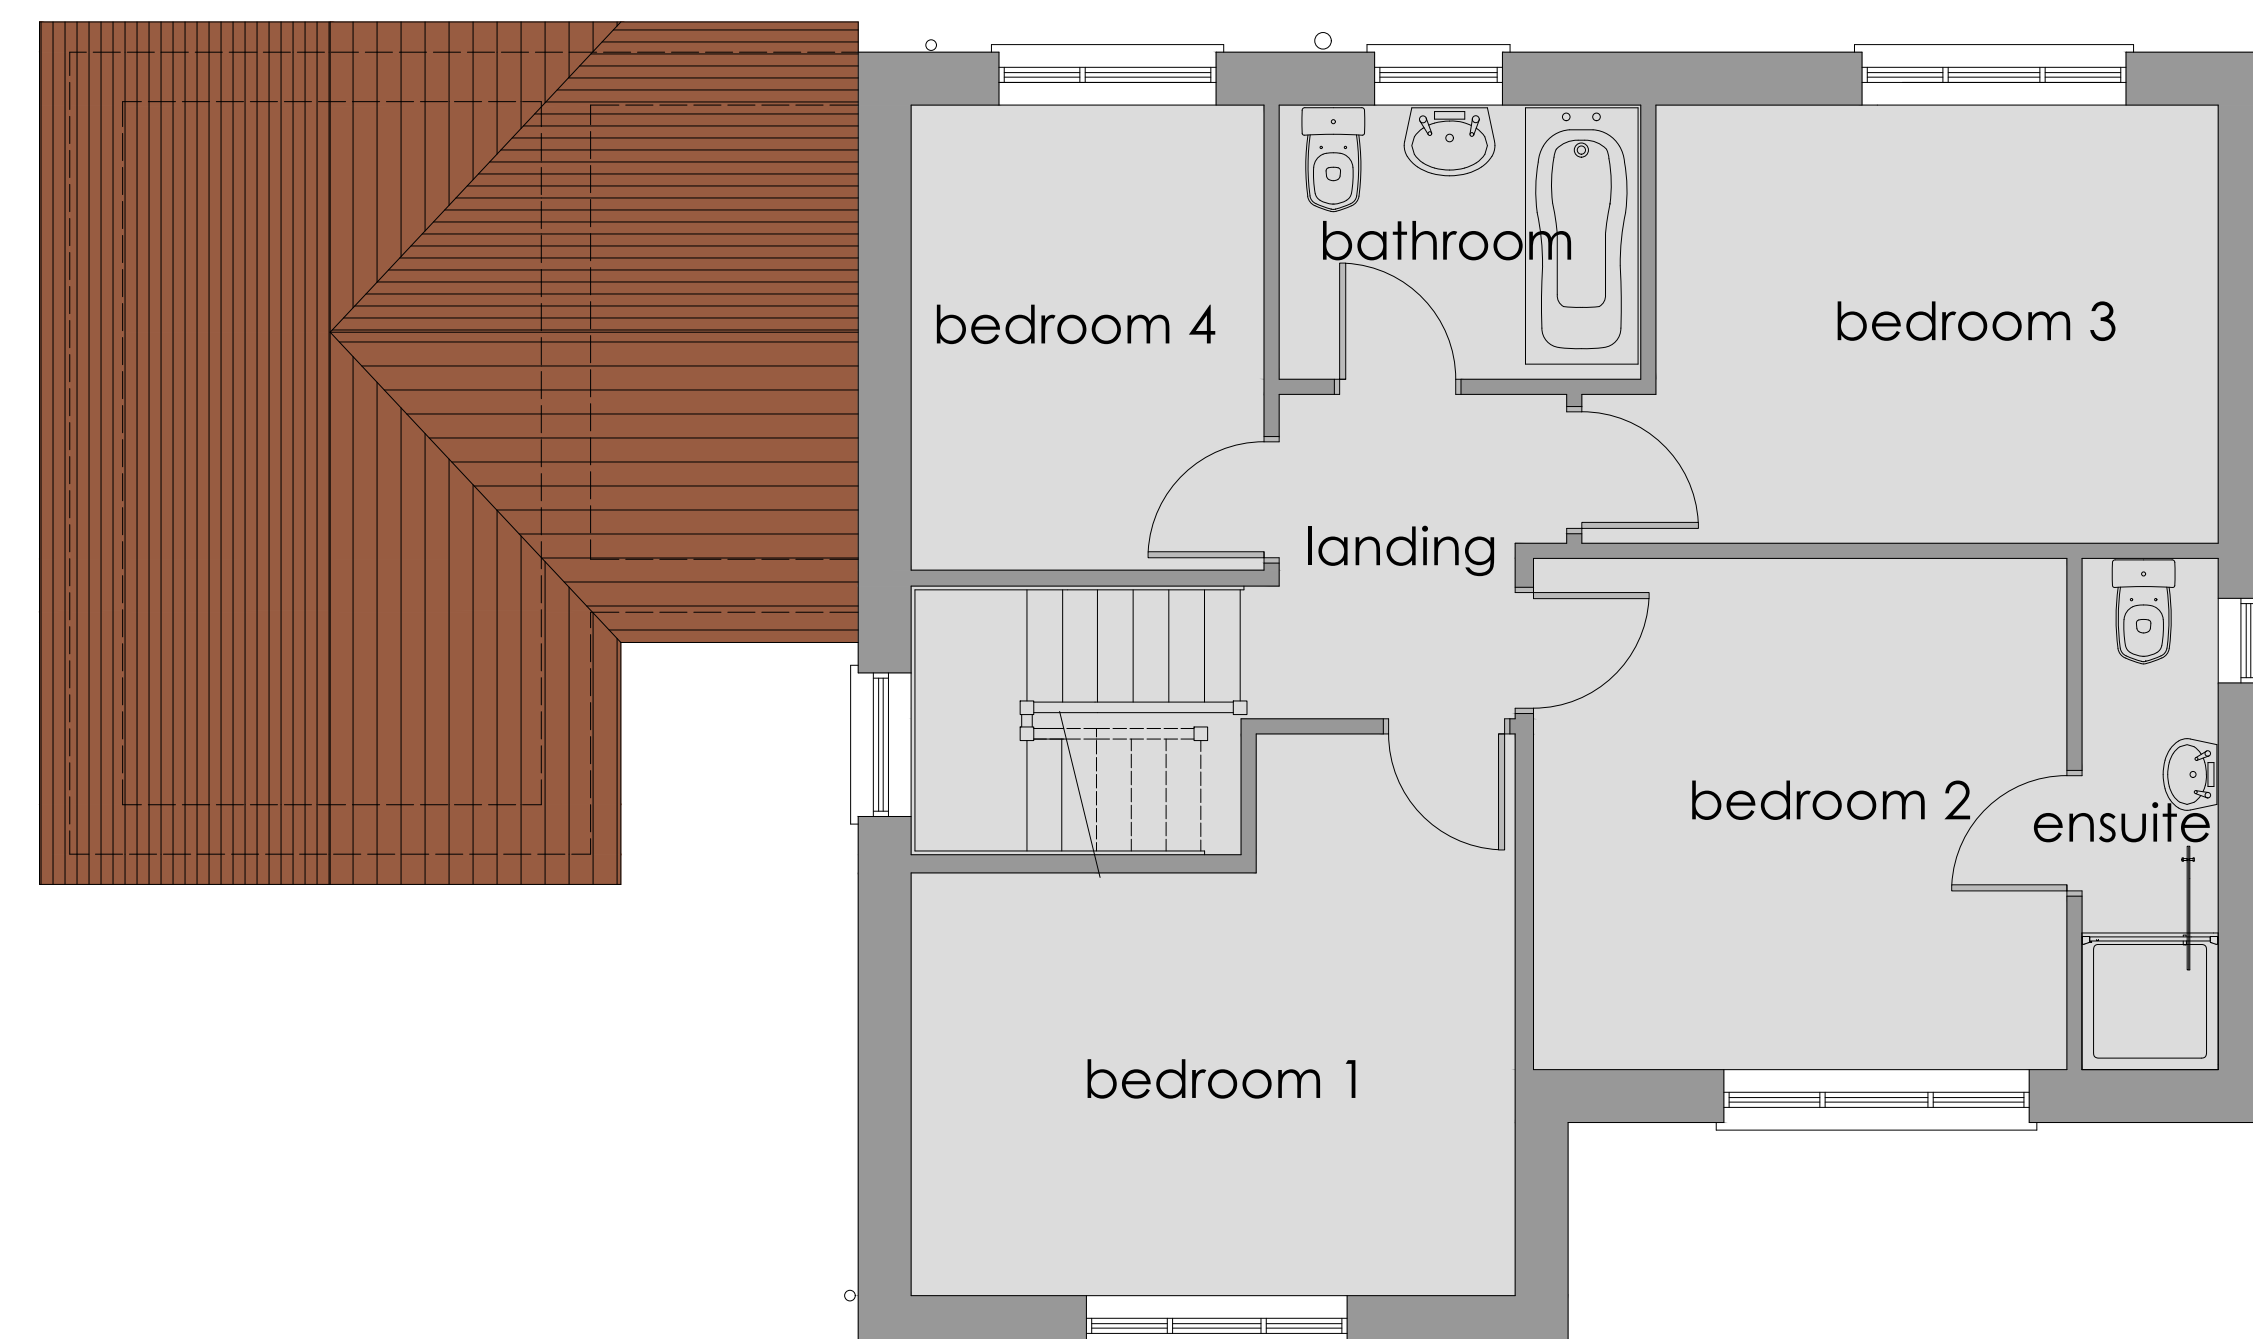

existing first floor plan
scale | 1:50

revision	
a	
b	
c	
d	
e	
f	
g	

project	drawing	date
WOODSIDE, 36 CERN PARK, SKEWEN SA10 6YR	EXISTING FLOOR PLANS	AUGUST 2020
client	drawing no.	scale
MIR TROY OLSZEWSKI	20.236.01	@ A1
www.iplanarchitecture.co.uk	hello@iplanarchitecture.co.uk	07765 660189