



Superseded


GA-319/01

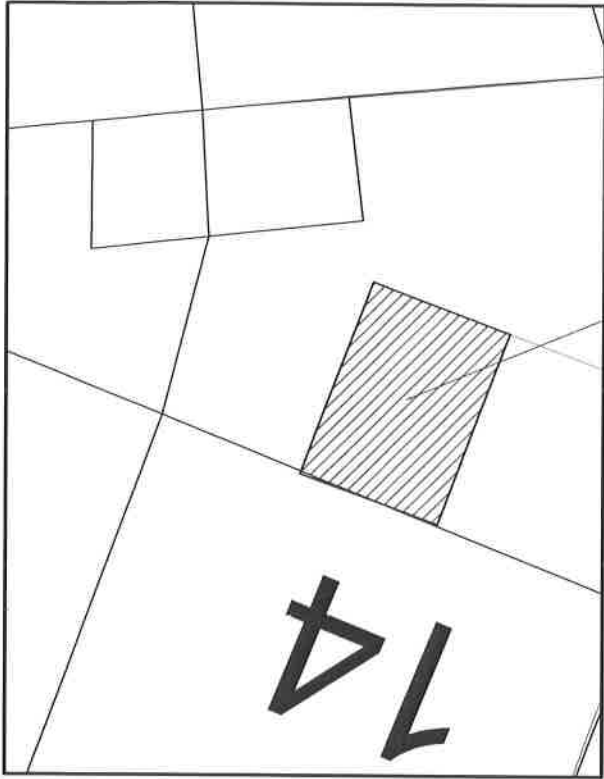

Site Location Plan - 1:1250

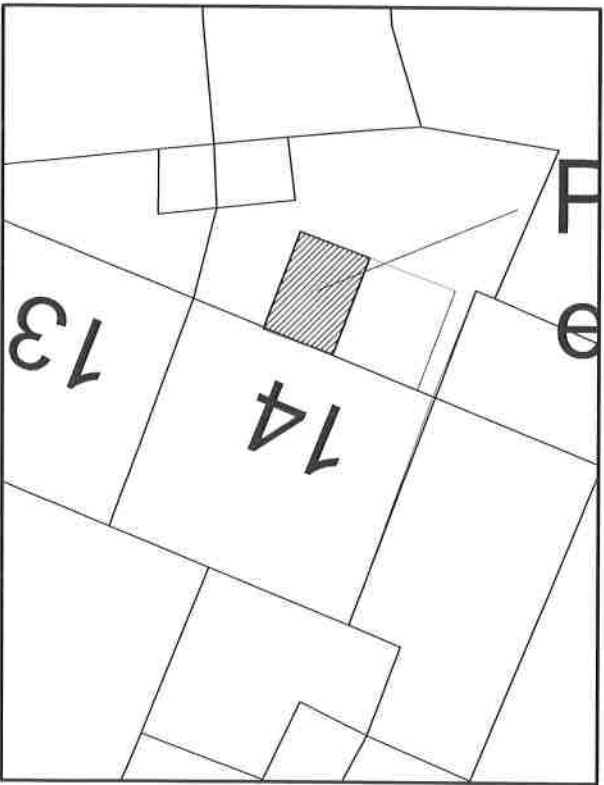

Site Plan - 1:500

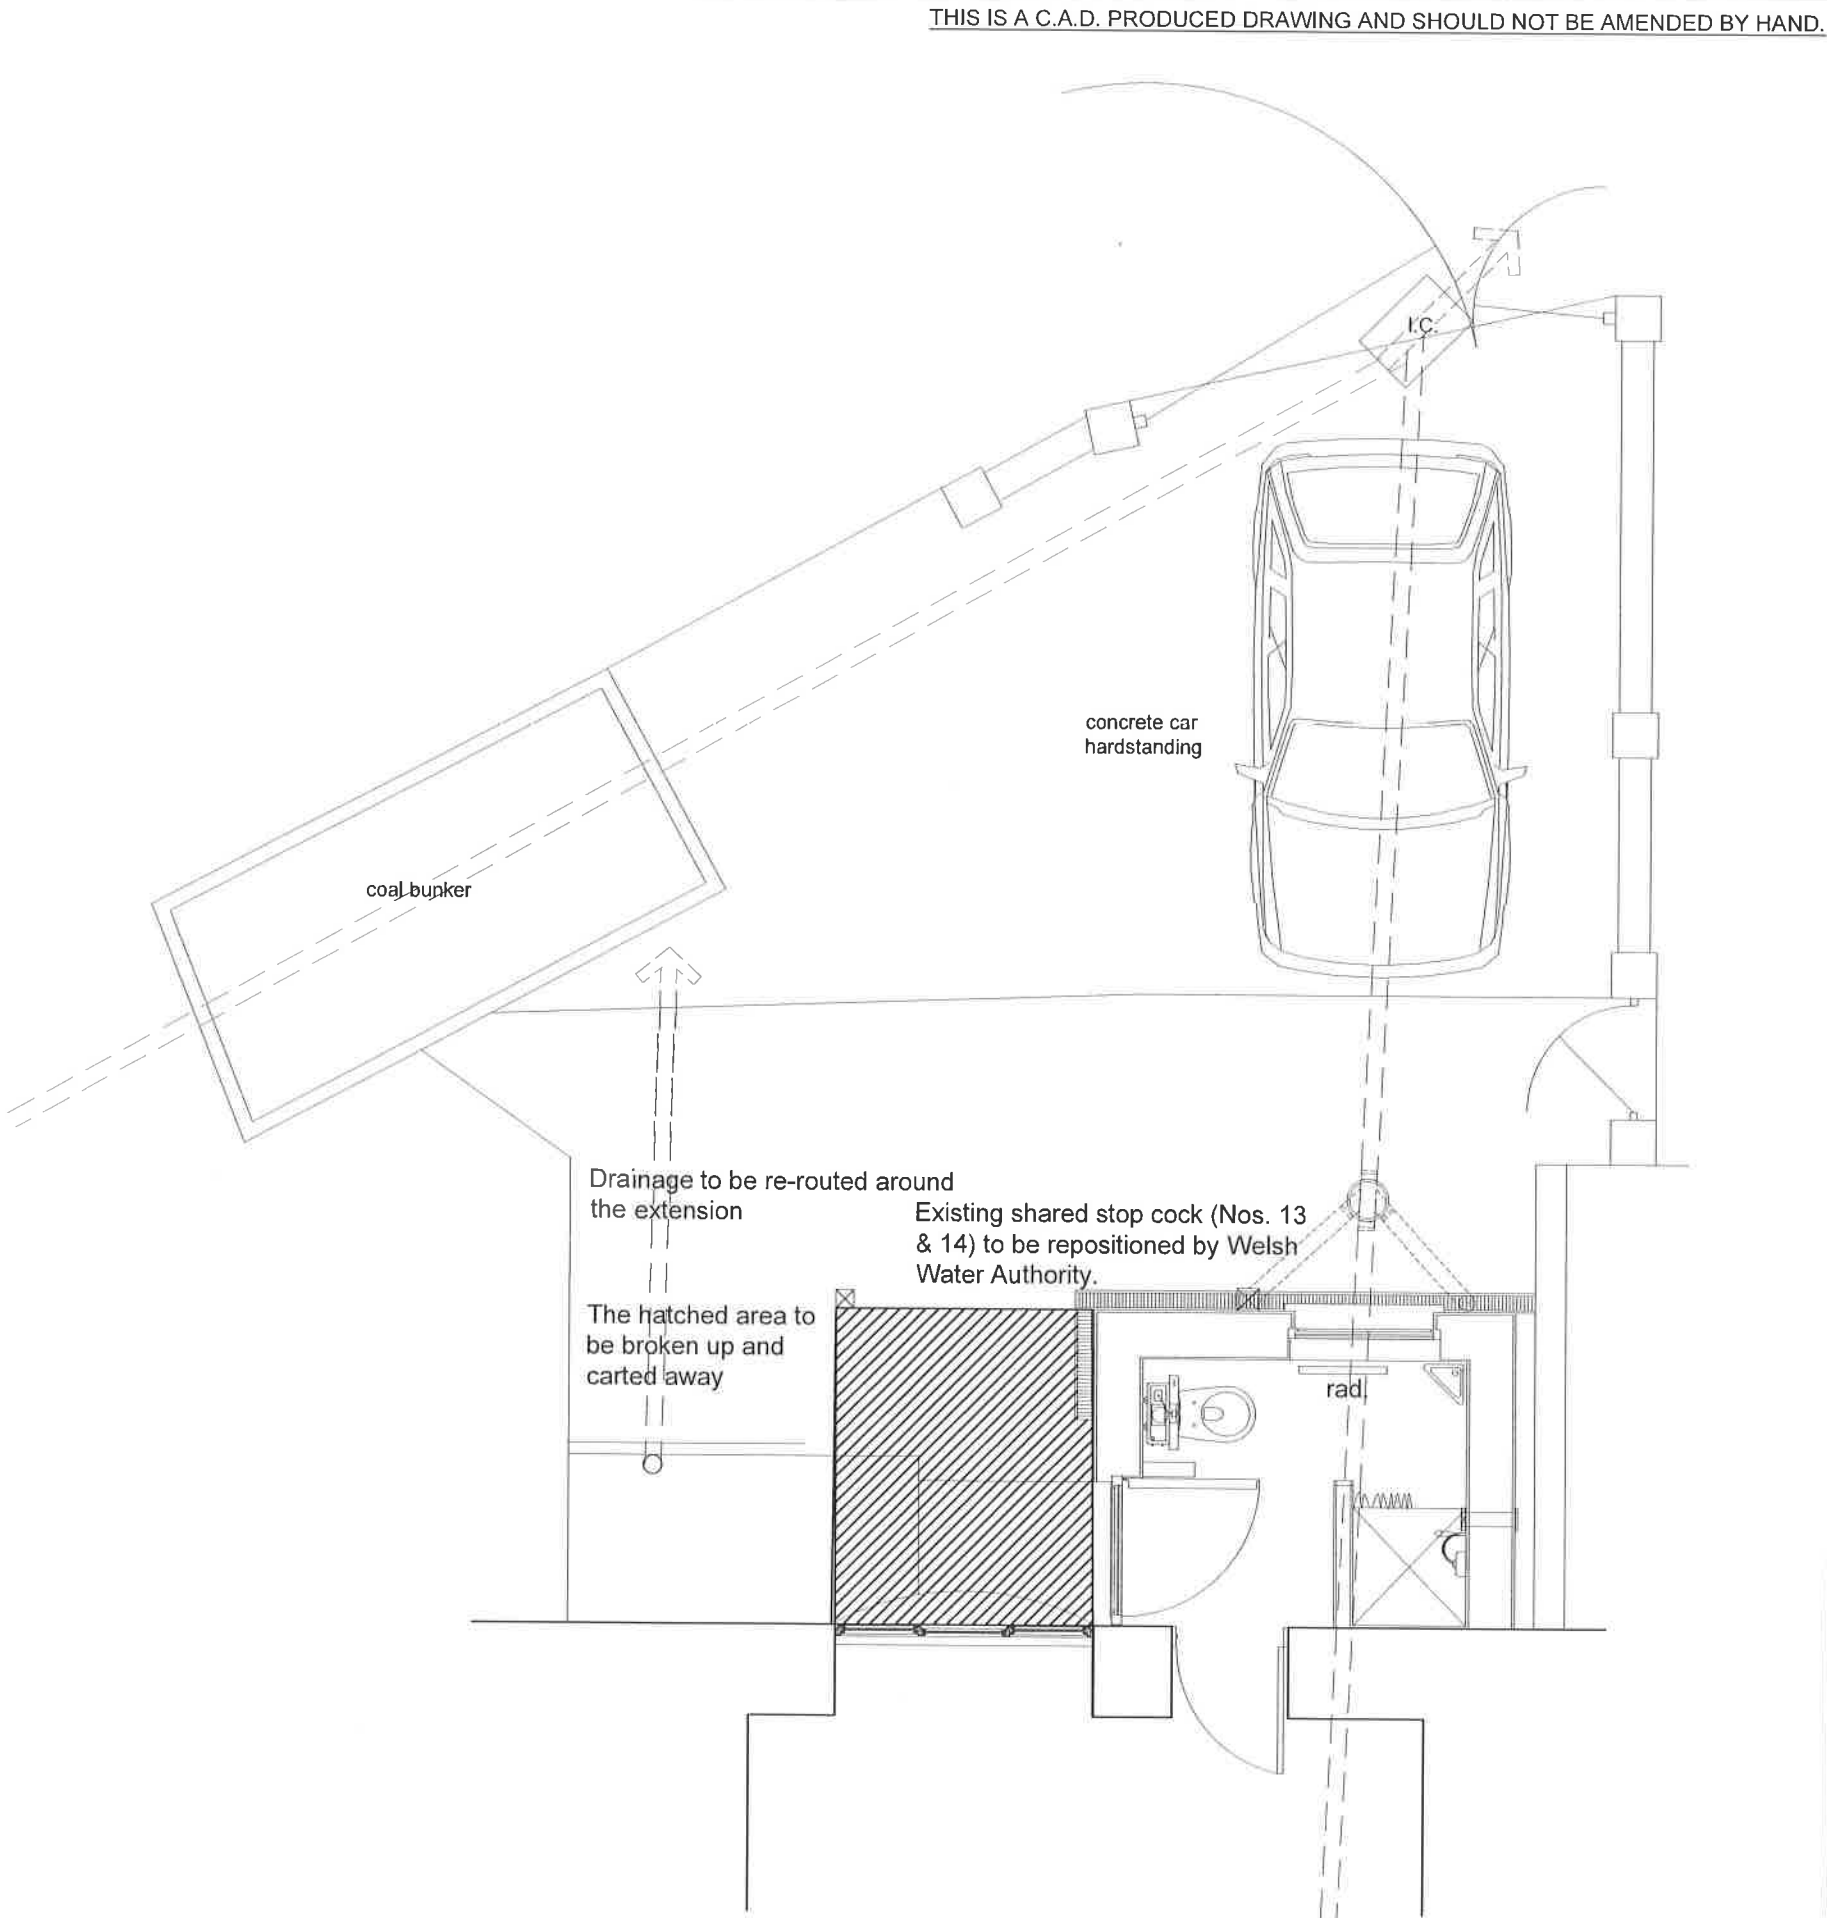

Existing Plan - 1:50

NOTES

1 All dimensions in millimetres unless otherwise stated.

Rev Details Dr Date

Neath Port Talbot
Castell-nedd Port Talbot
County Borough Council Cyngor Bwrdeistref Sirol

Neath Port Talbot Castell-nedd Port Talbot
County Borough Council Cyngor Bwrdeistref Sirol
GRANTS AGENCY
Social Services, Health and Housing
Housing Renewal and Adaptations Service
Civic Centre
Port Talbot
SA13 1PJ

Project
14 SWAN LANE
YSTALYFERA
SWANSEA
Existing Plan

Drawn	sg	Checked	Approved
Date	March 2023	Date	Date
Scales	As shown		
Drawing No.	DFG4703		