





Reproduced from an Ordnance Survey map with the permission of the  
Controller of Her Majesty's Stationary Office.  
©Crown Copyright. All rights reserved.

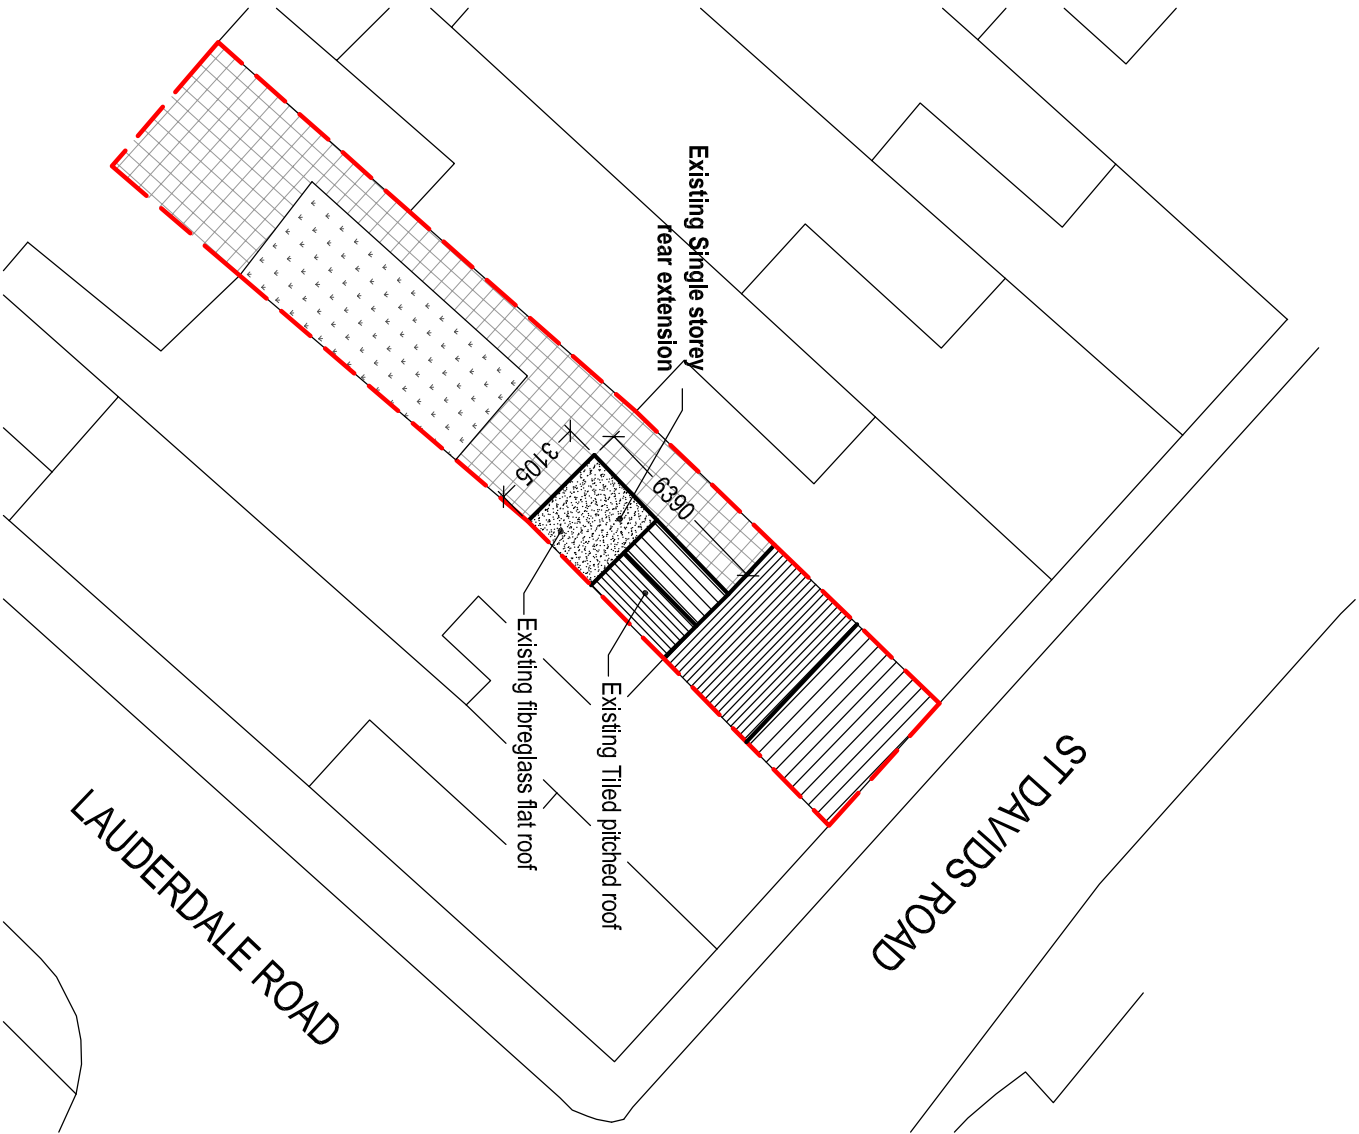

EXISTING SITE PLAN  
Scale 1:250



Reproduced from an Ordnance Survey map with the permission of the  
Controller of Her Majesty's Stationary Office.  
©Crown Copyright. All rights reserved.

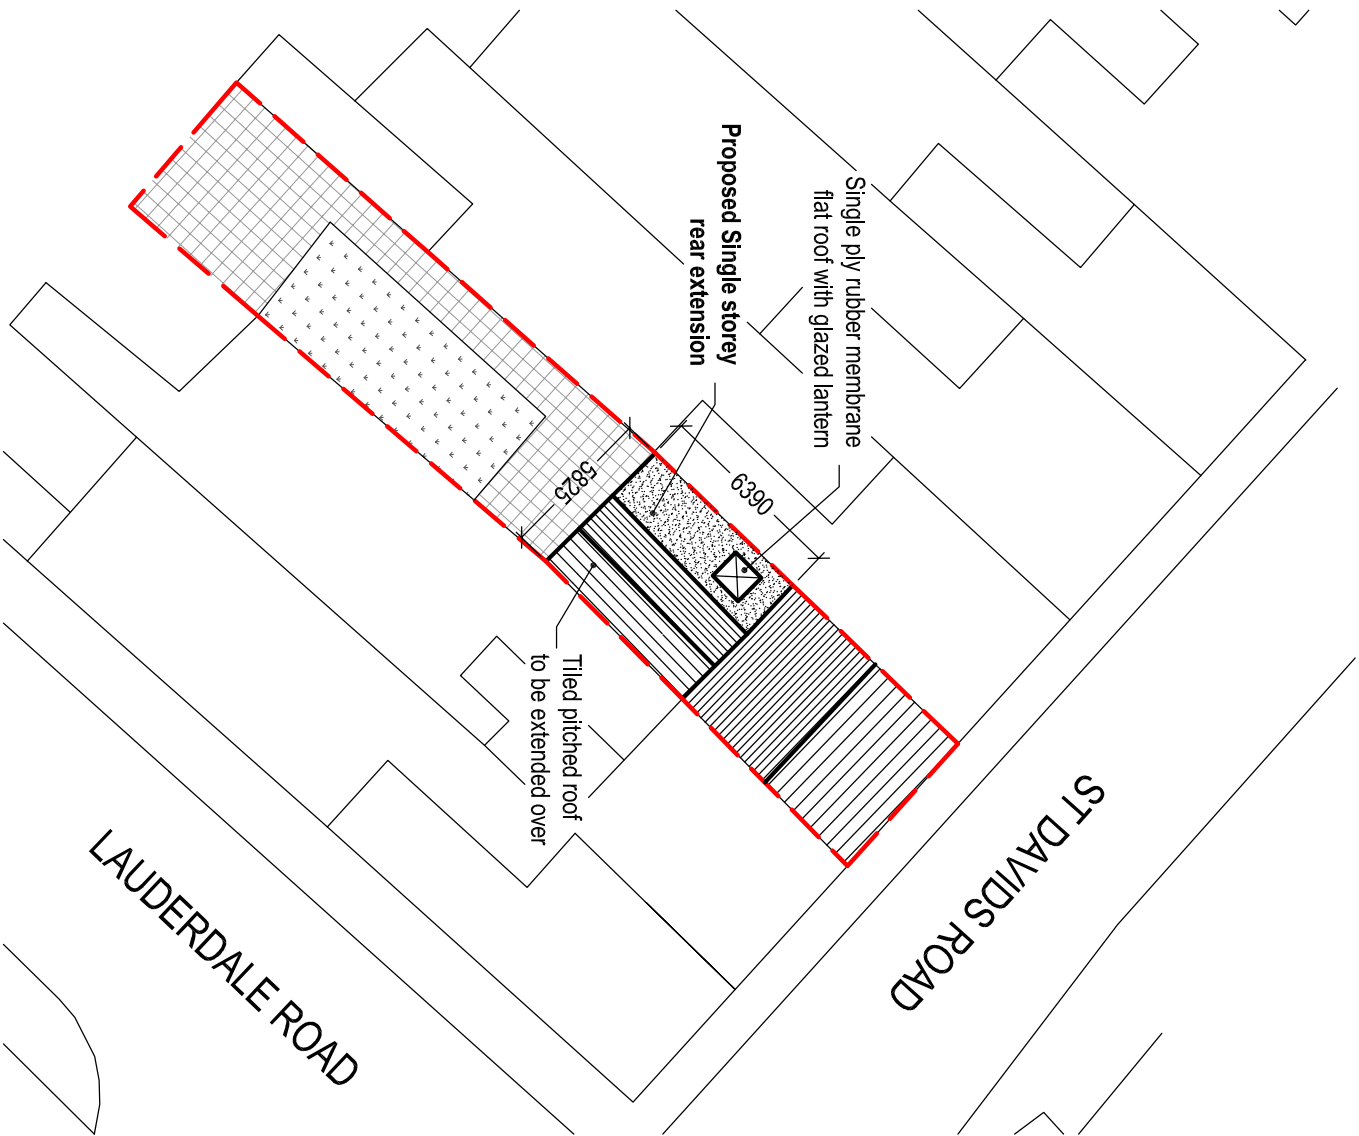

PROPOSED SITE PLAN  
Scale 1:250

Client:  
Mr. & Mrs. M. Howells

Project Title:  
PROPOSED SINGLE STORY  
REAR EXTENSION  
at  
29 St Davids Road  
Taigwaith

General Notes:  
1. Do not scale from this drawing. Take figures wherever only.  
2. Dimensions are in millimetres unless otherwise stated.

Drawing Issue:

# PLANNING

|                                                  |                |
|--------------------------------------------------|----------------|
| Drawing Title:<br>EXISTING & PROPOSED SITE PLANS |                |
| Drawing No: 002                                  | Revision:      |
| Date: 14-08-2020                                 | Revised:       |
| Scale(s): 1:250                                  | Paper Size: A3 |



Cwm Planning & Design Ltd.  
(architectural and draughting services)