




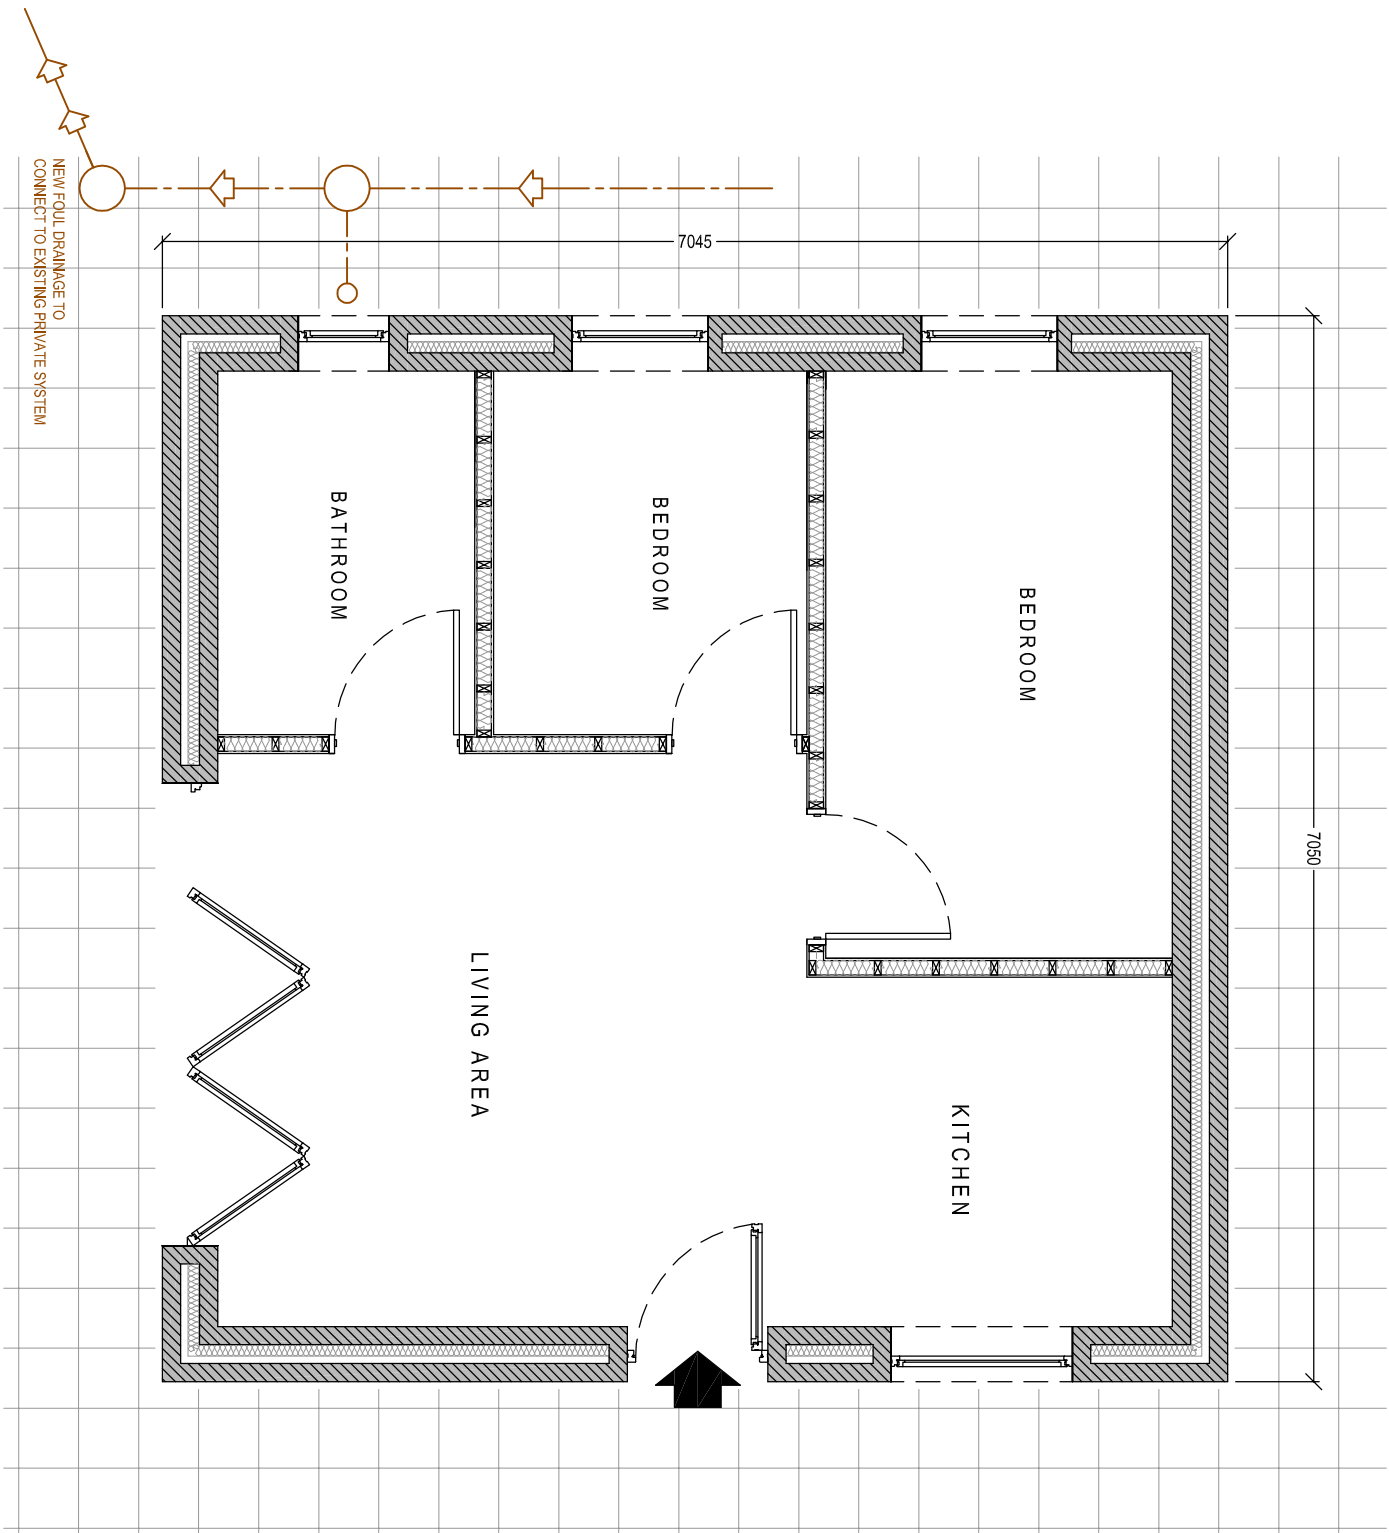


EXISTING FLOOR PLAN  
Scale 1:50

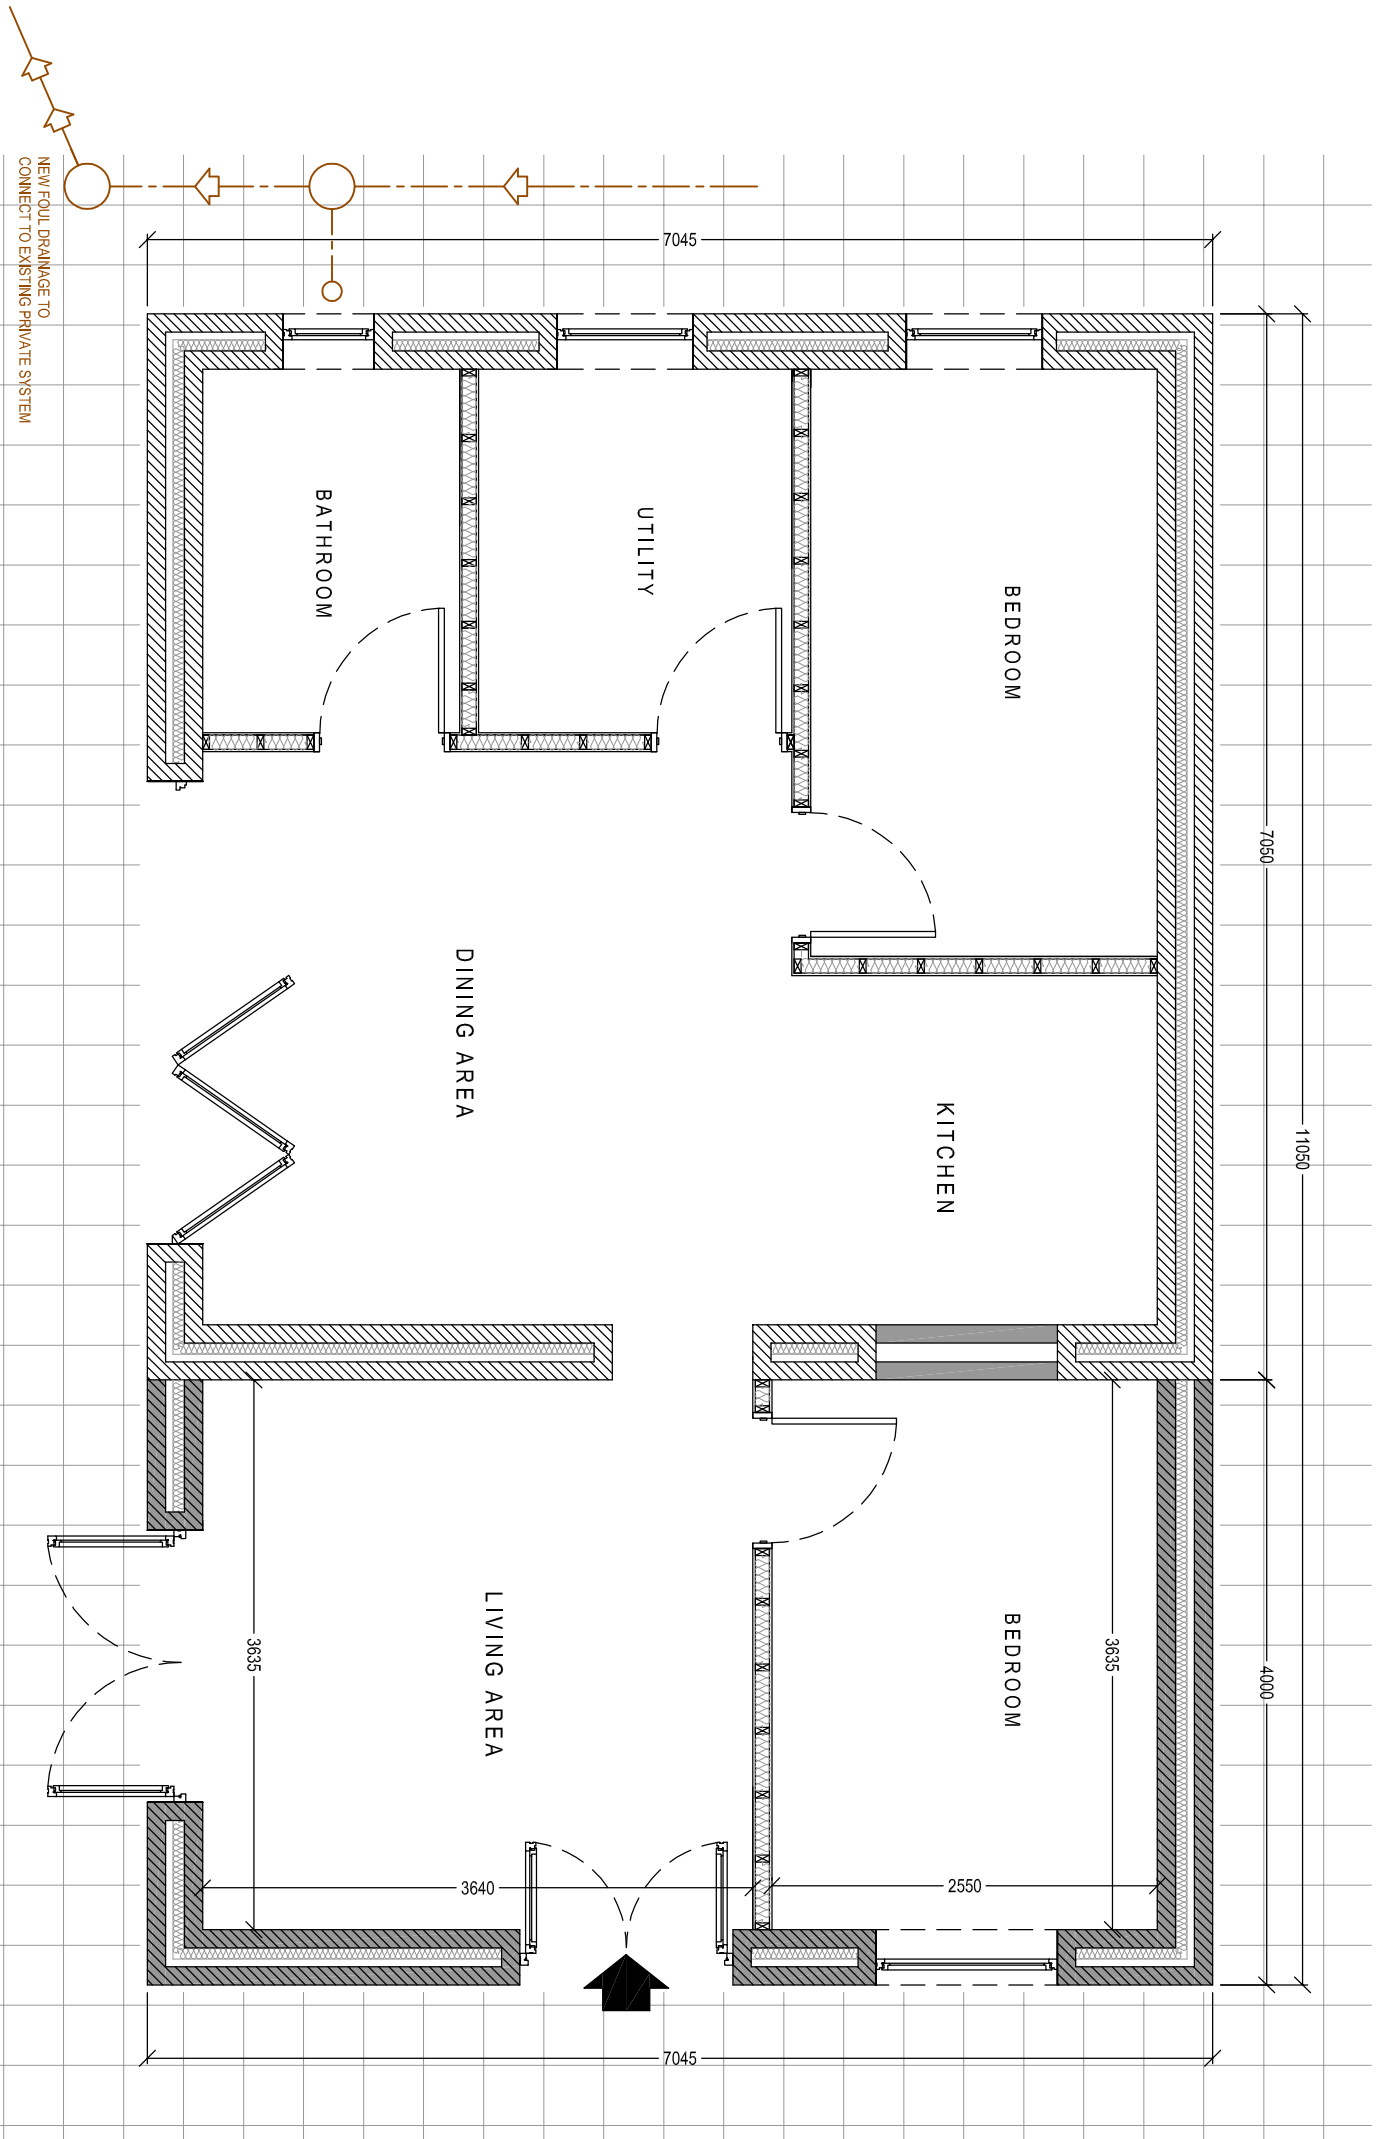


PROPOSED FLOOR PLAN  
Scale 1:50

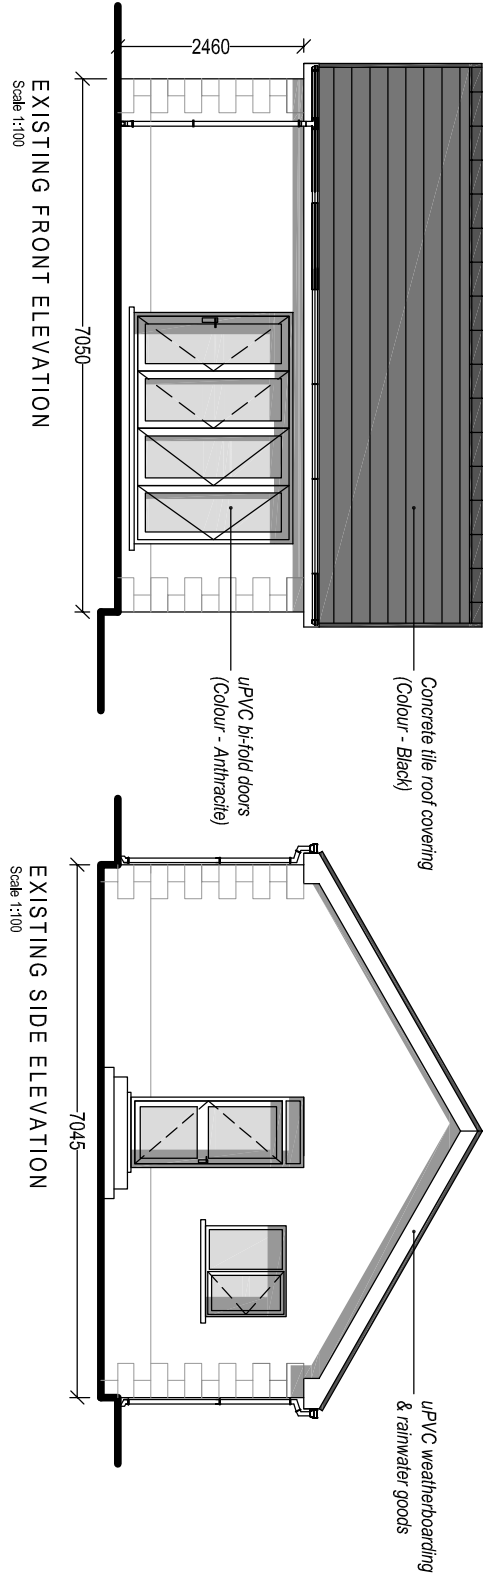


EXISTING FRONT ELEVATION  
Scale 1:100

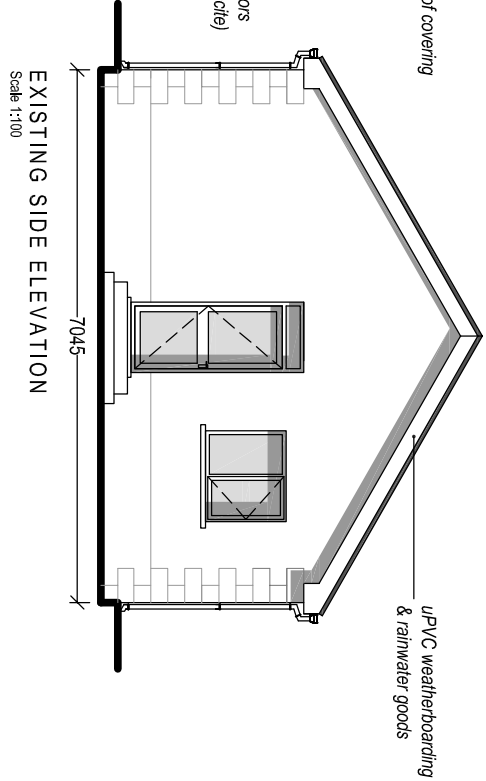


EXISTING SIDE ELEVATION  
Scale 1:100

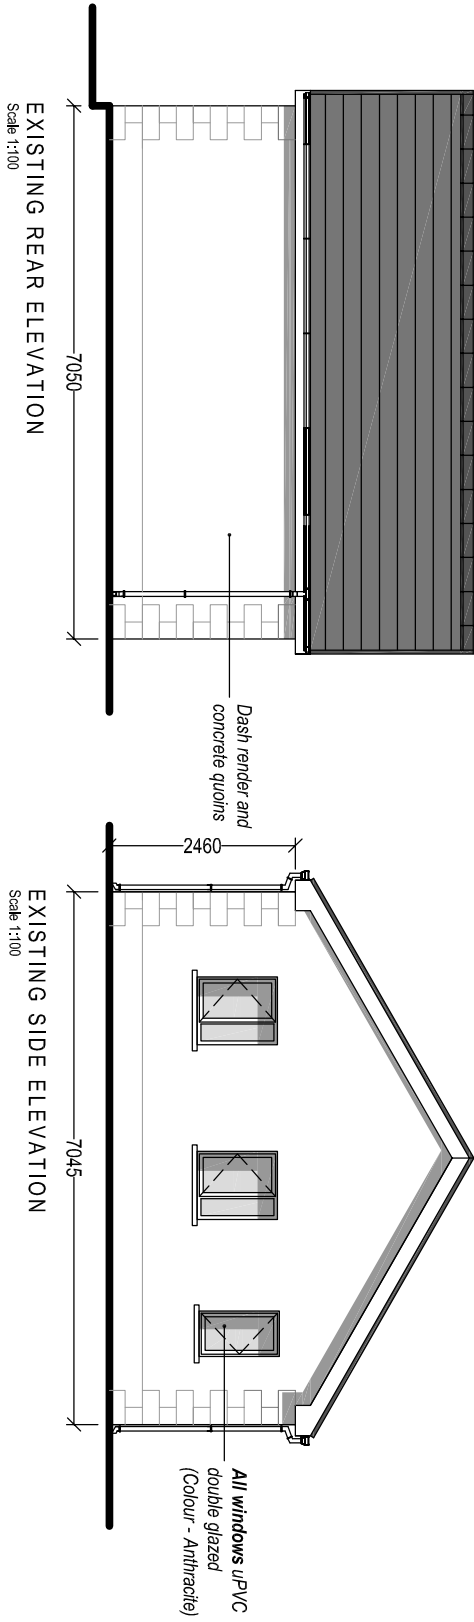


EXISTING REAR ELEVATION  
Scale 1:100

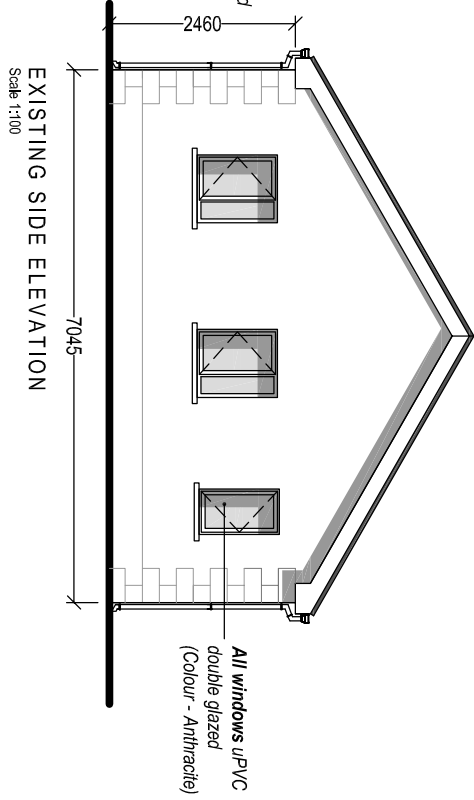


EXISTING SIDE ELEVATION  
Scale 1:100

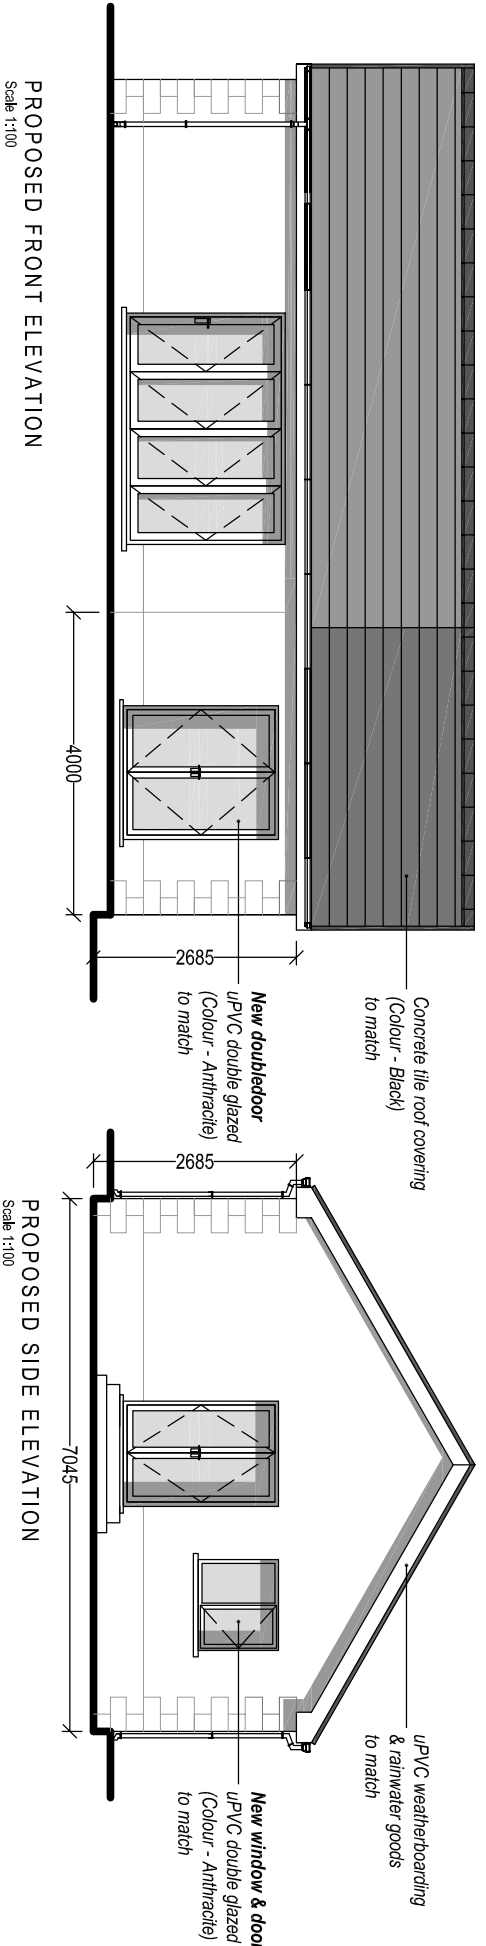


PROPOSED FRONT ELEVATION  
Scale 1:100

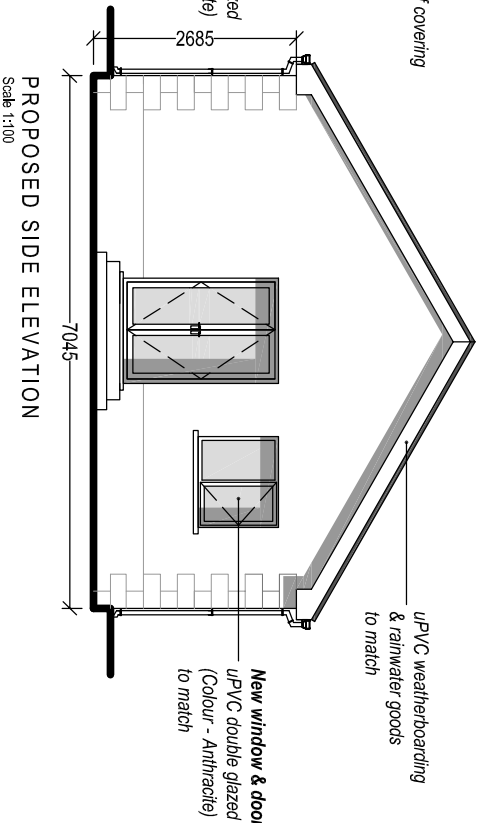

PROPOSED SIDE ELEVATION  
Scale 1:100

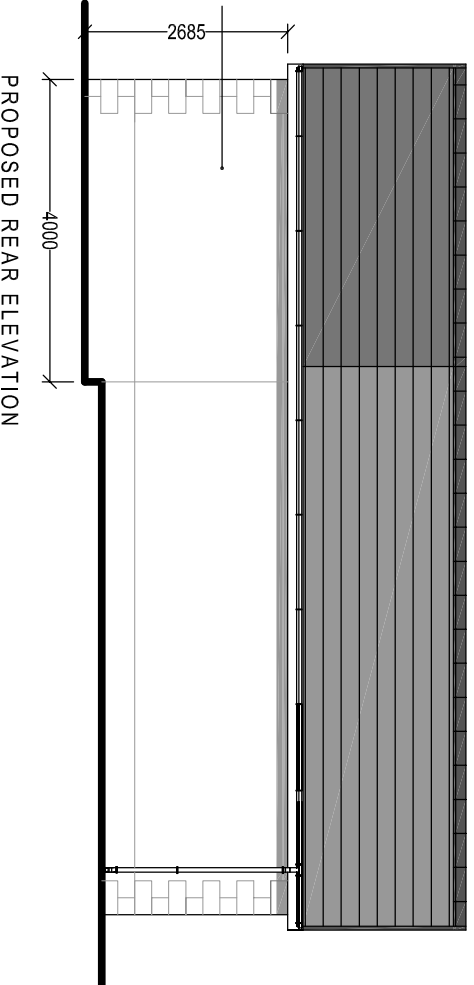

PROPOSED REAR ELEVATION  
Scale 1:100

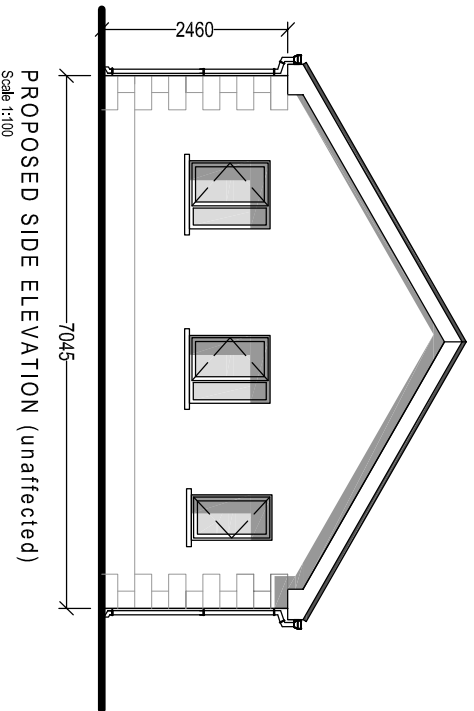

PROPOSED SIDE ELEVATION (unaffected)  
Scale 1:100

Client:

Mr. & Mrs. R. Beynon  
Yn Ysgubor  
Brynmanan  
Neath Port Talbot

Project Title:

PROPOSED EXTENSION  
TO EXISTING RESIDENTIAL ANNEX

General Notes:  
1. Do not scale from this drawing. Use listed dimensions only.  
2. Dimensions are in millimetres unless otherwise stated.

Drawing Issues:

PLANNING

Drawing Title:  
EXISTING & PROPOSED DETAILS

|             |              |             |    |
|-------------|--------------|-------------|----|
| Drawing No: | 003          | Revised:    |    |
| Date:       | 24-08-2020   | Revised:    |    |
| Scale(s):   | 1:50 / 1:100 | Paper Size: | A2 |



Cwm Planning & Design Ltd.  
(architectural and draughting services)