


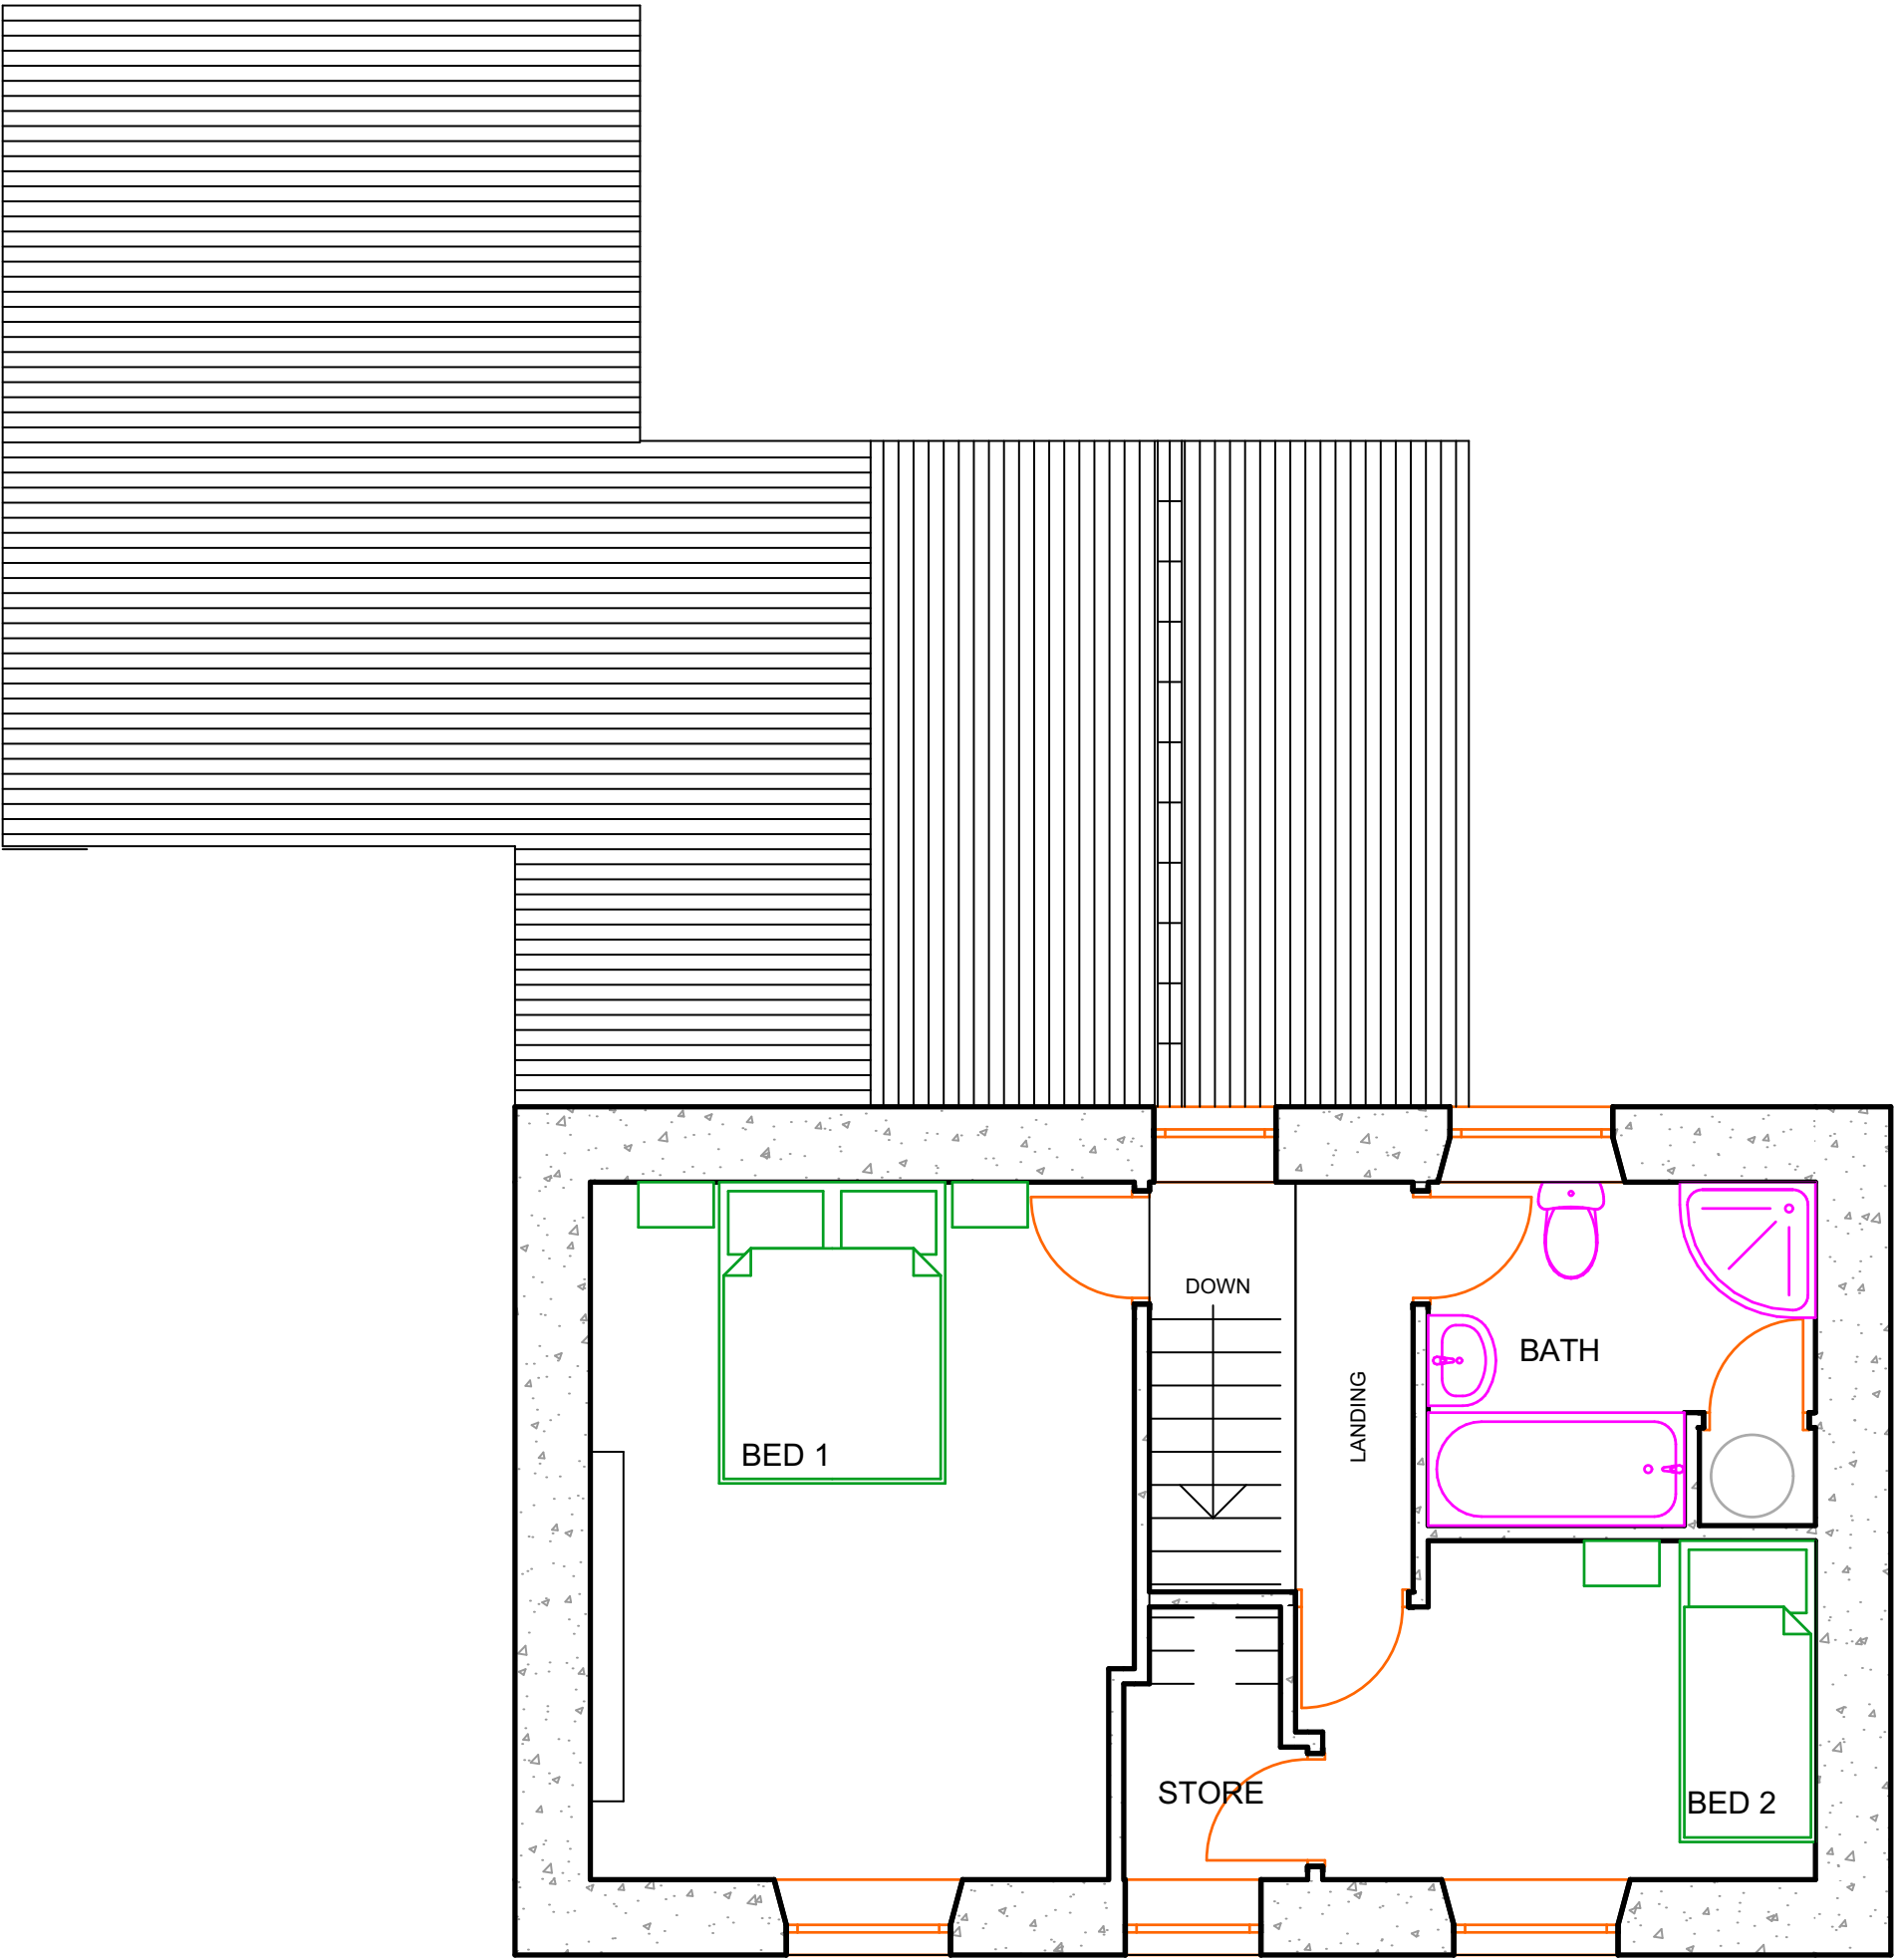

# ALED THOMAS PLANNING DESIGN LTD

CAECETHIN, FFAIRFACH, LLANDEILO, CARMARTHENSHIRE SA19 6PY.  
01558 823 995    [www.aled@atpd.co.uk](http://www.aled@atpd.co.uk)

## PROPOSED EXTENSION

GREEN GROVE  
LLANGADOG  
SIR GAR  
SA19

EXISTING FIRST FLOOR PLAN  
NO 03      SCALE 1:50 @ A3