


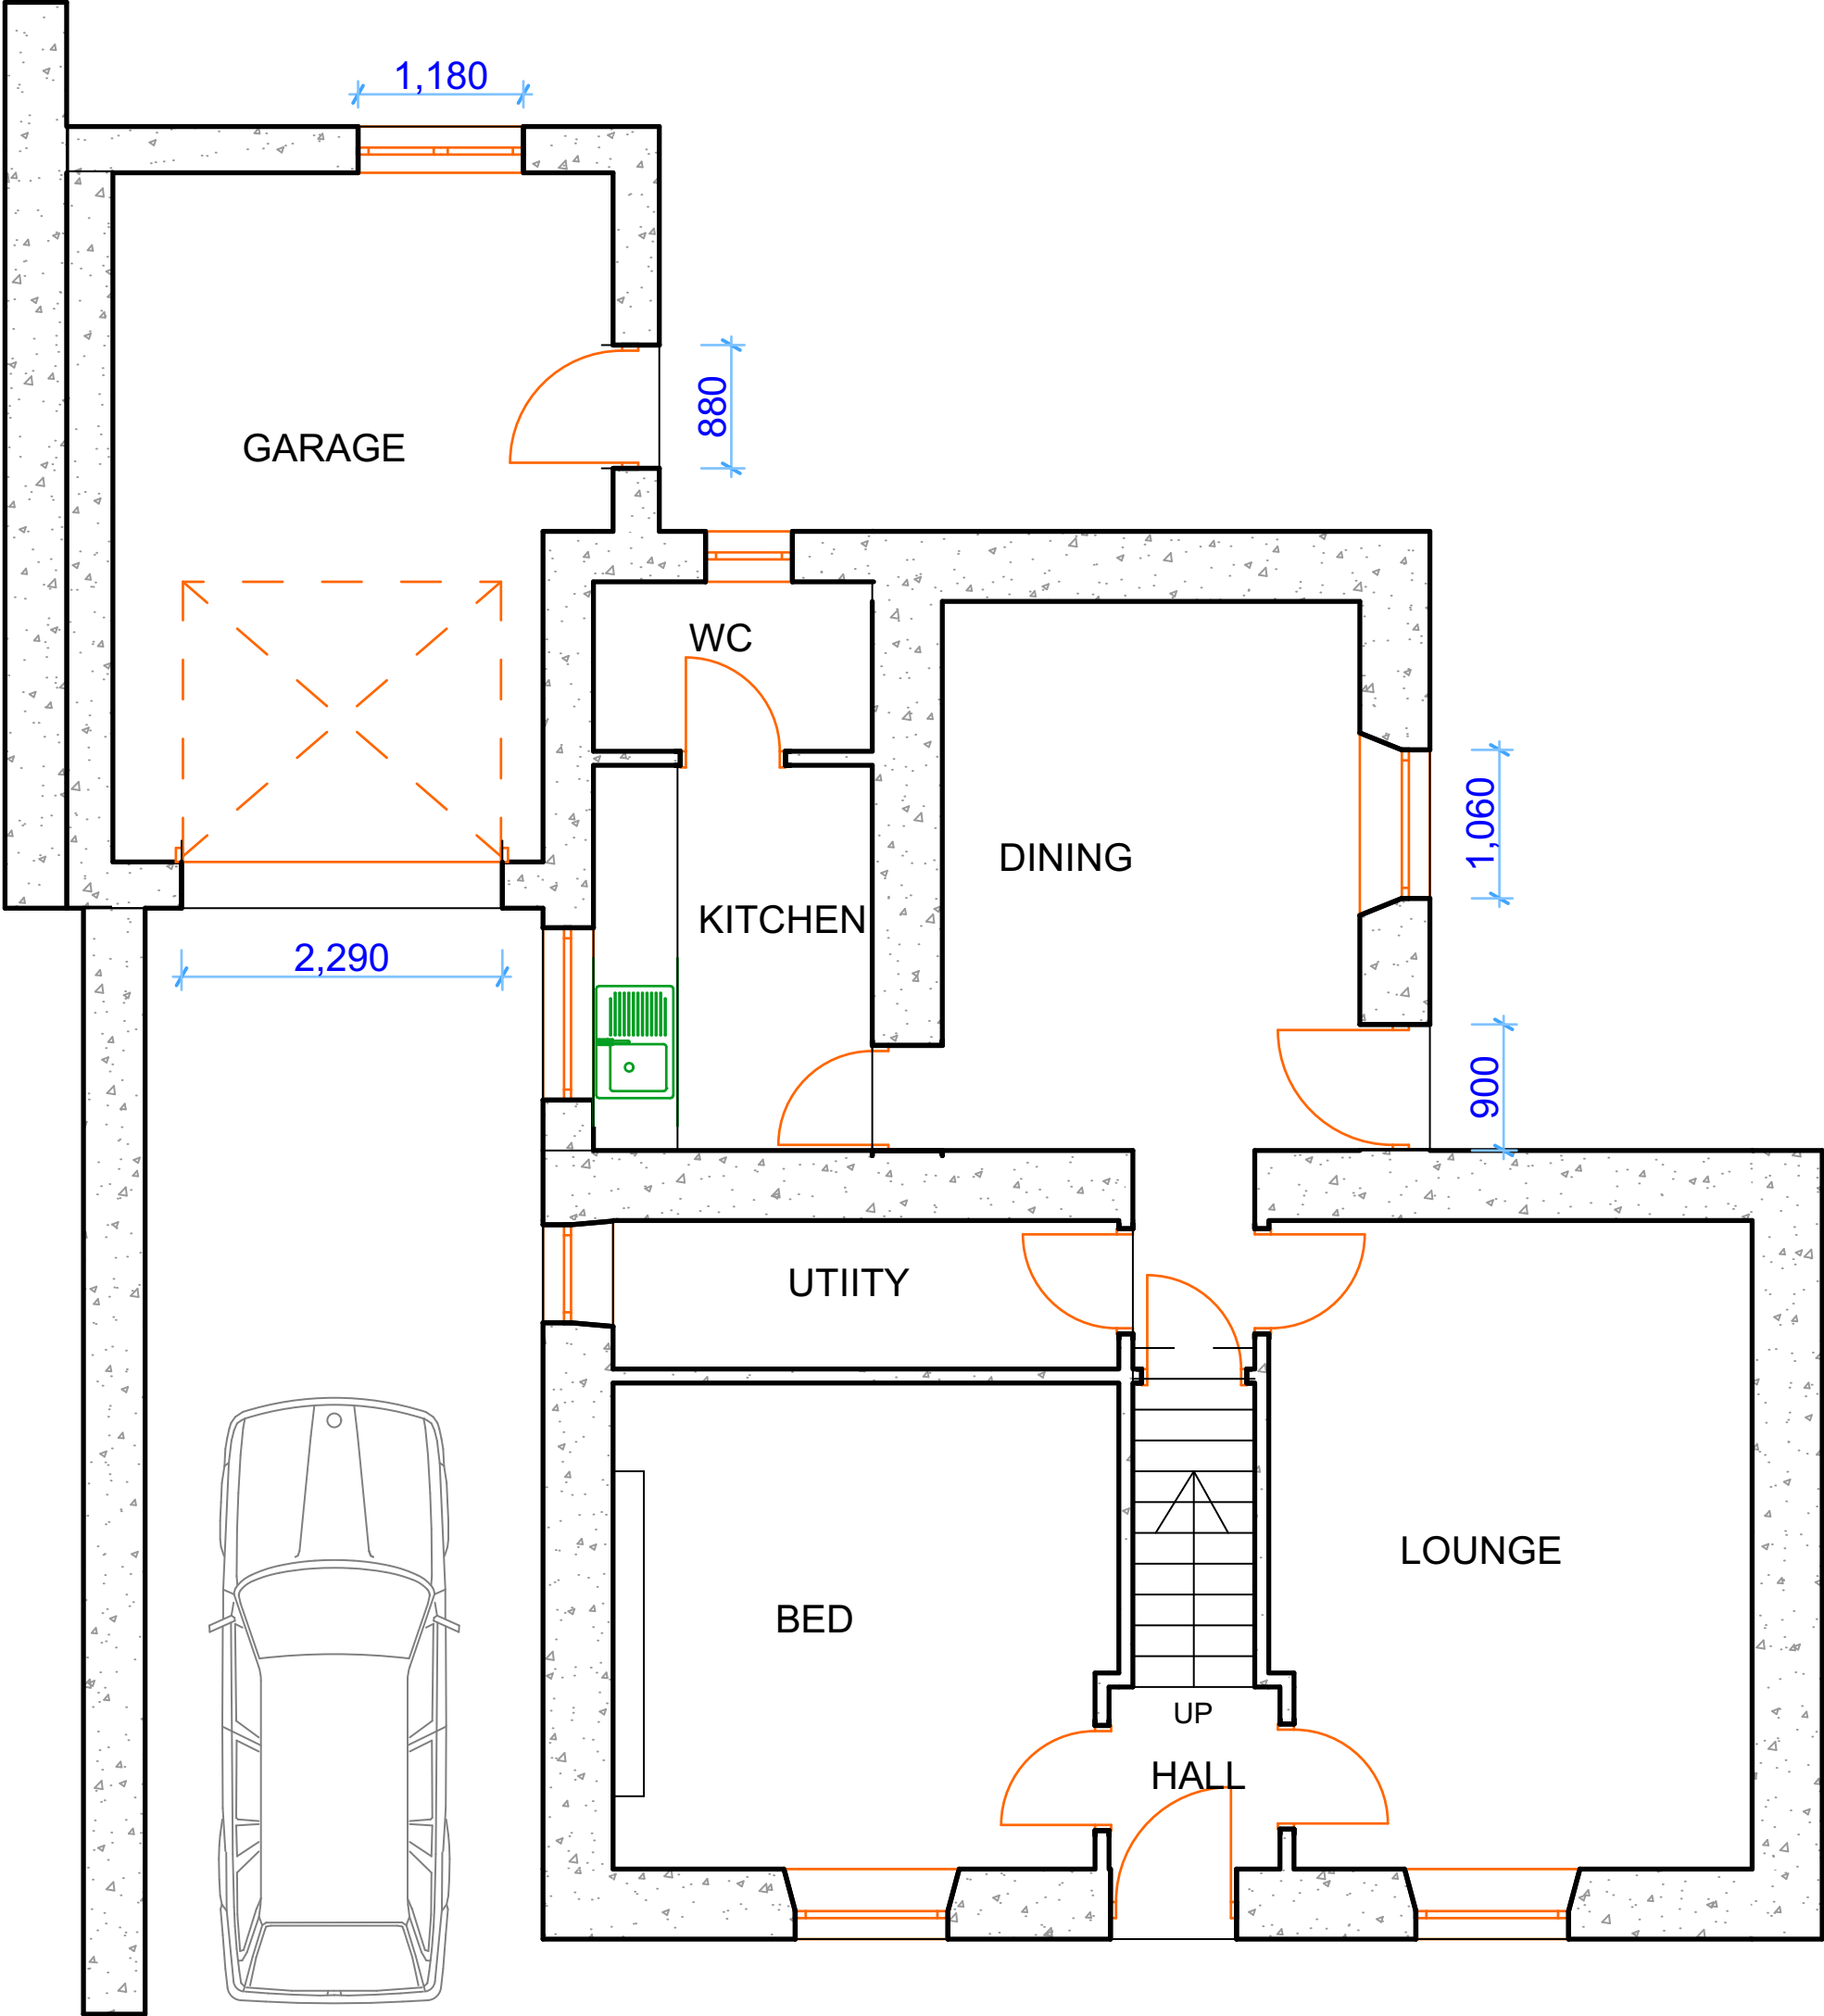

ALED THOMAS PLANNING DESIGN LTD

CAECETHIN, FFAIRFACH, LLANDEILO, CARMARTHENSHIRE SA19 6PY.

01558 823 995 [www.aled\[atpd\].co.uk](http://www.aled[atpd].co.uk)

PROPOSED EXTENSION

GREEN GROVE
LLANGADOG
SIR GAR
SA19

EXISTING GROUND FLOOR PLAN
NO 02 SCALE 1:50 @ A3