

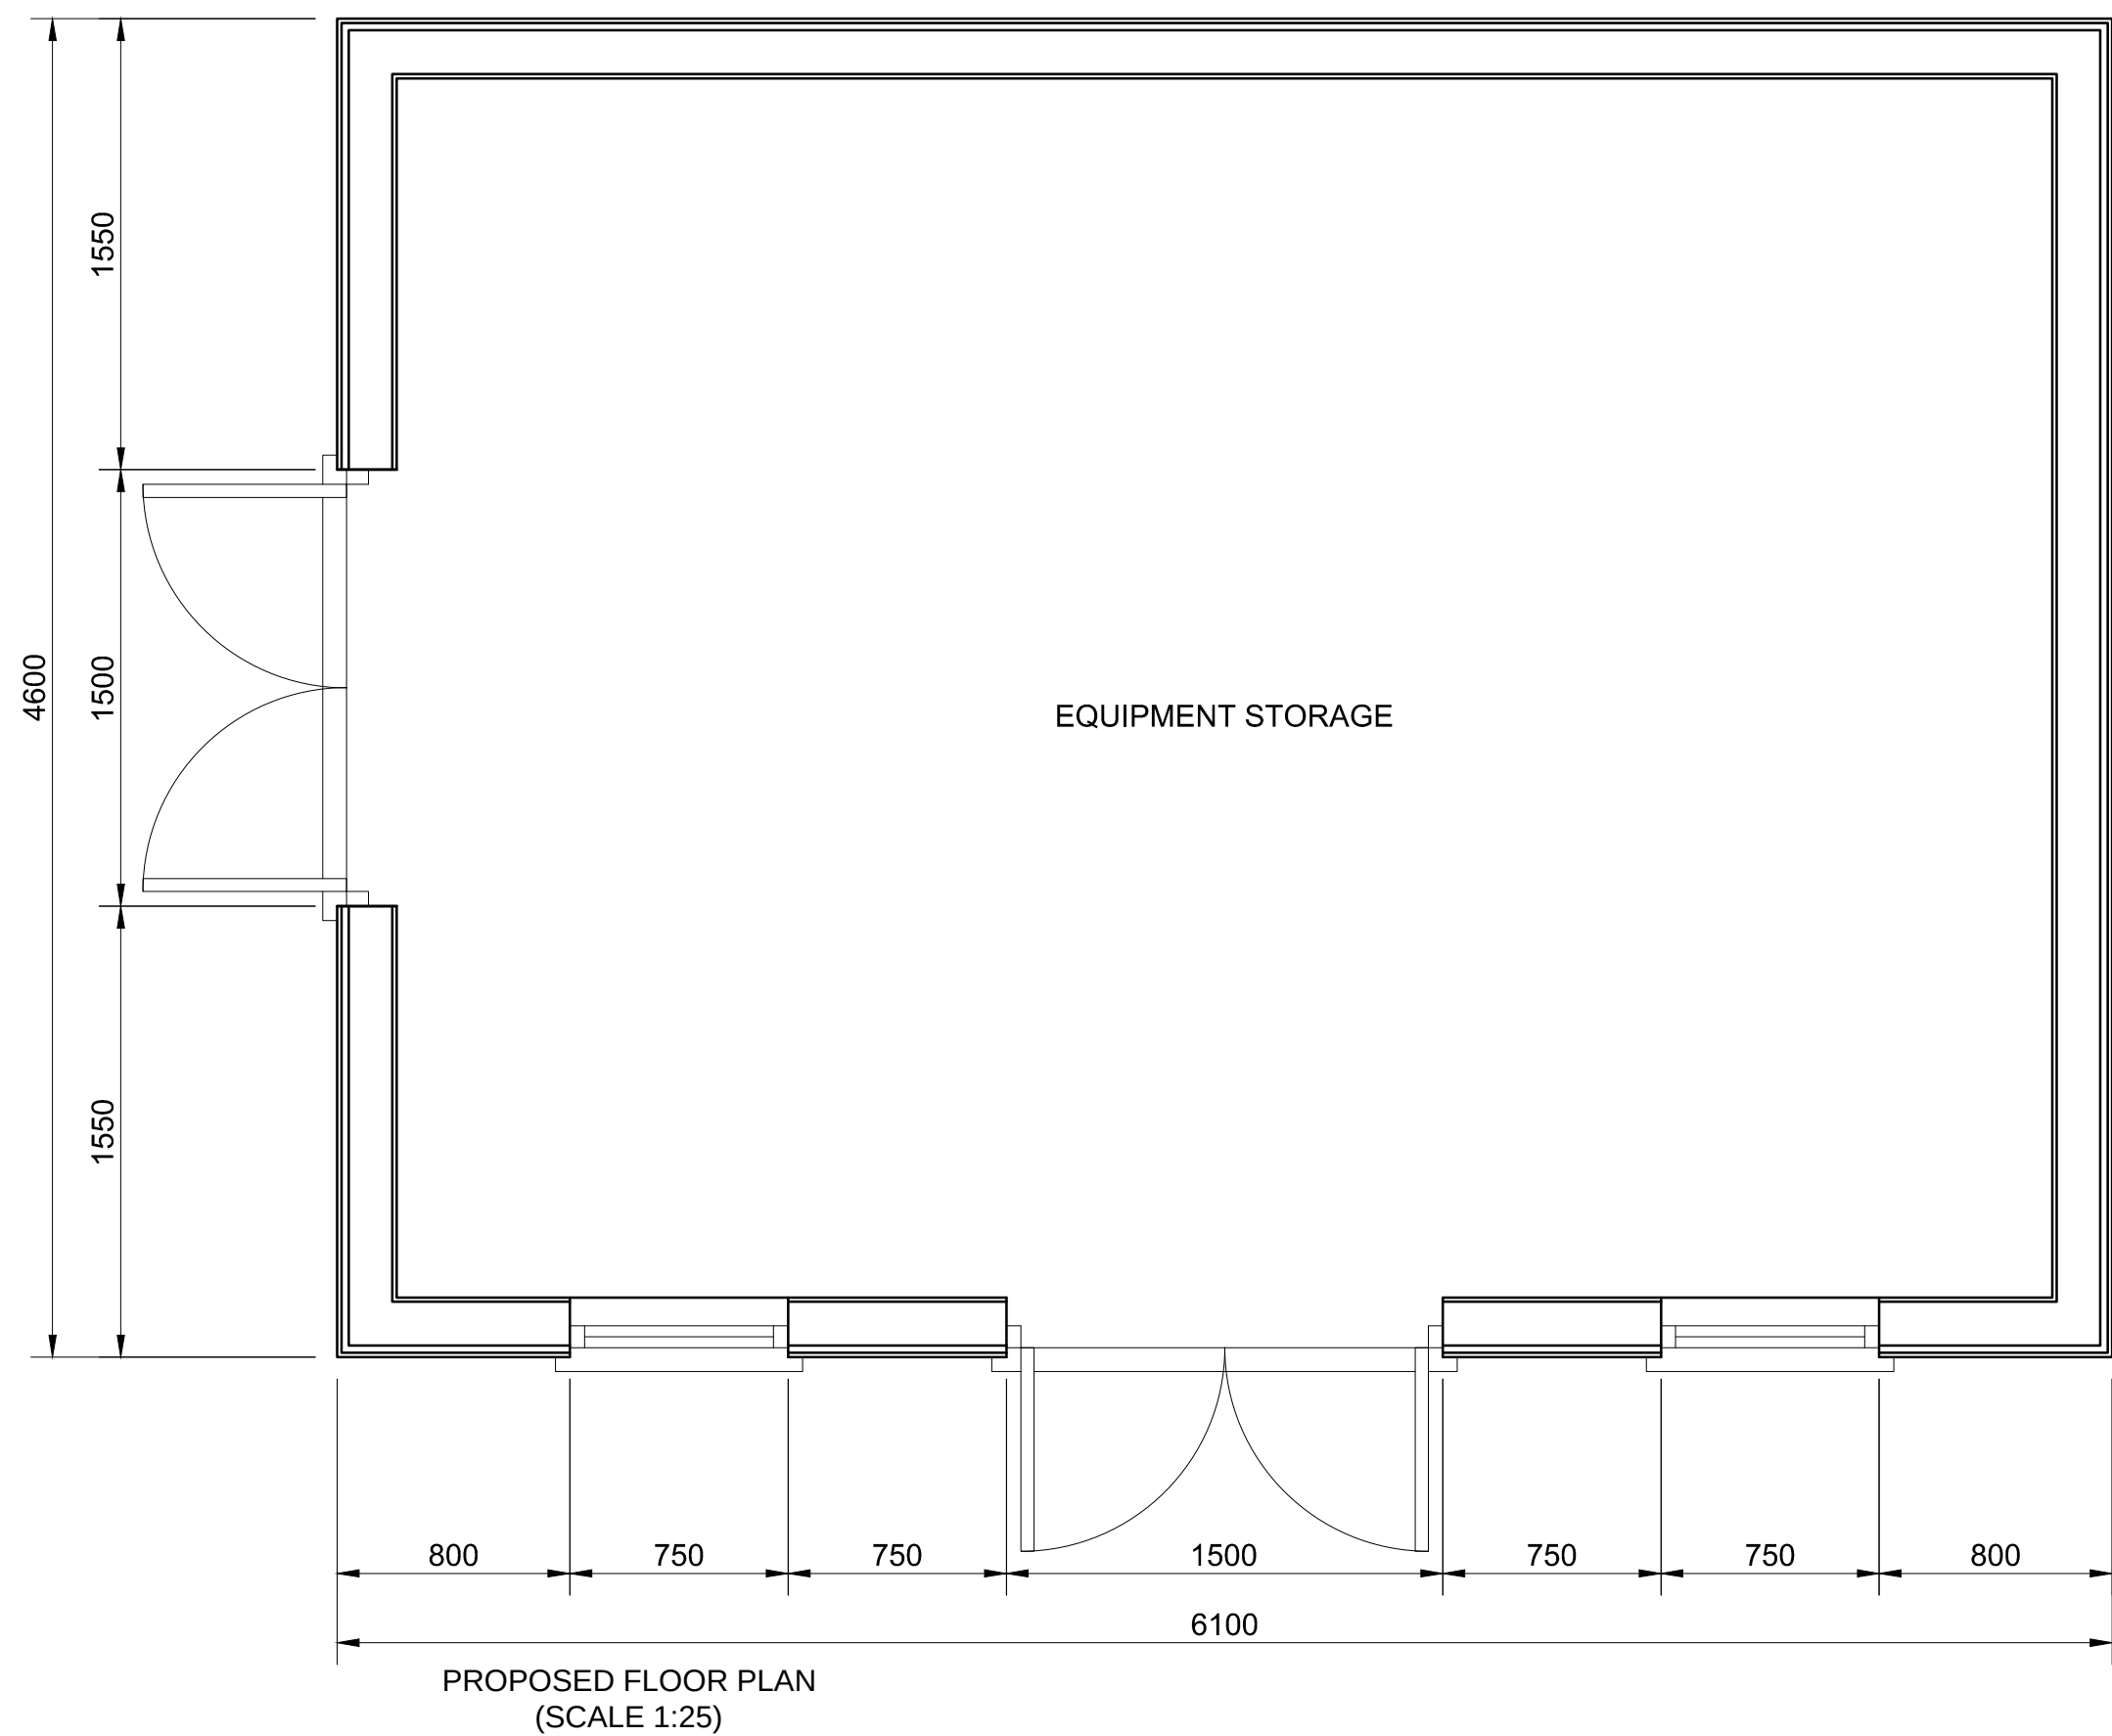
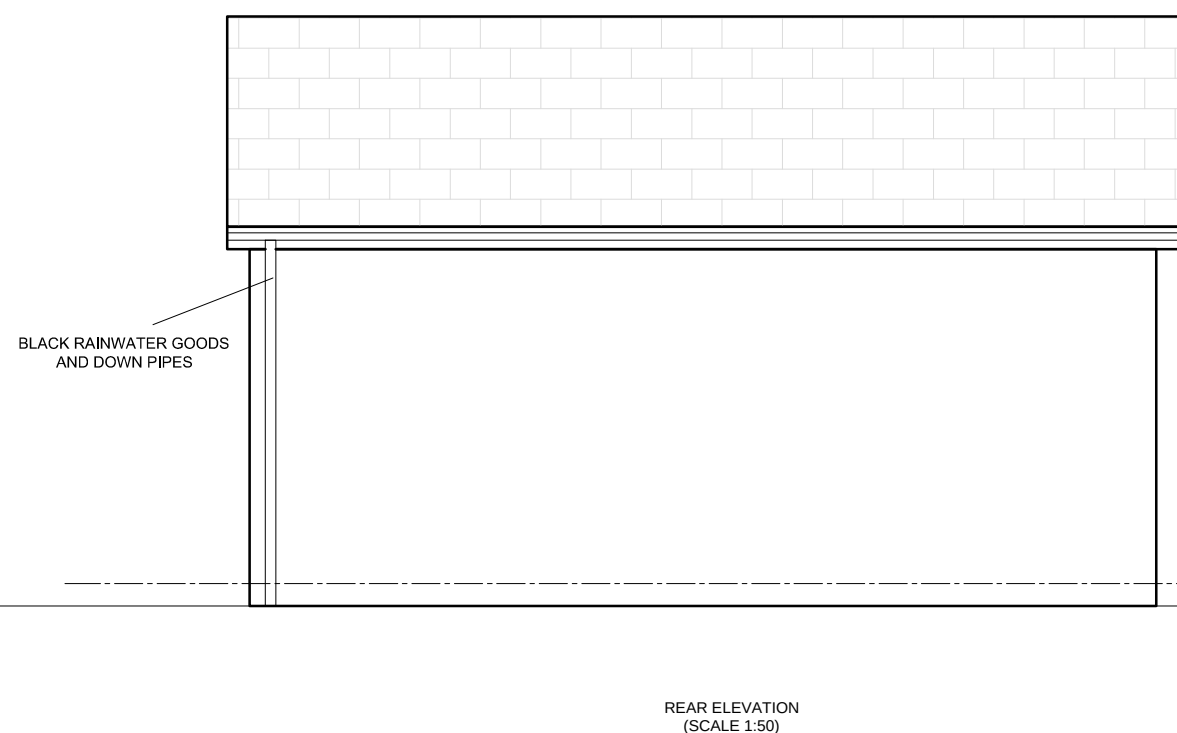
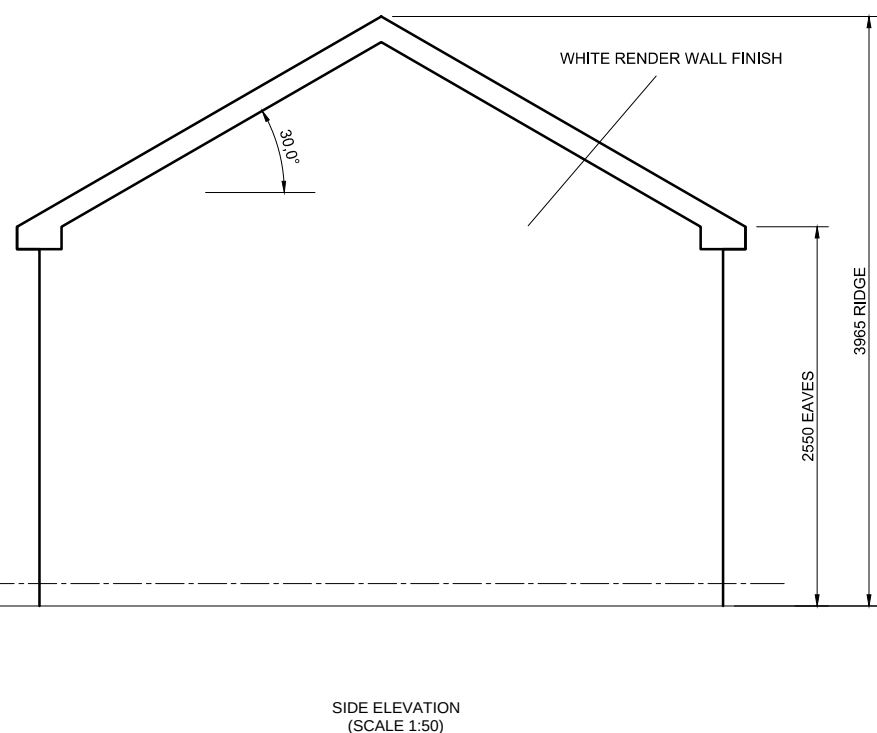


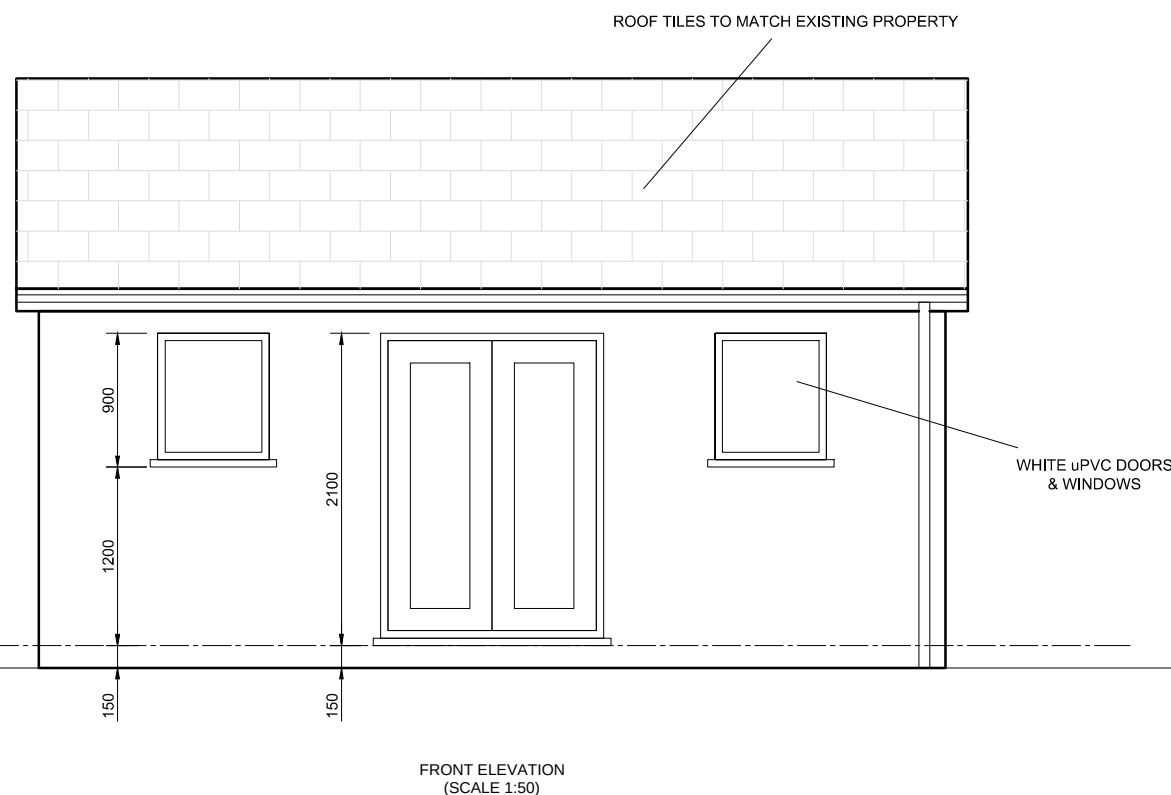

SITE PLAN (NOT TO SCALE)

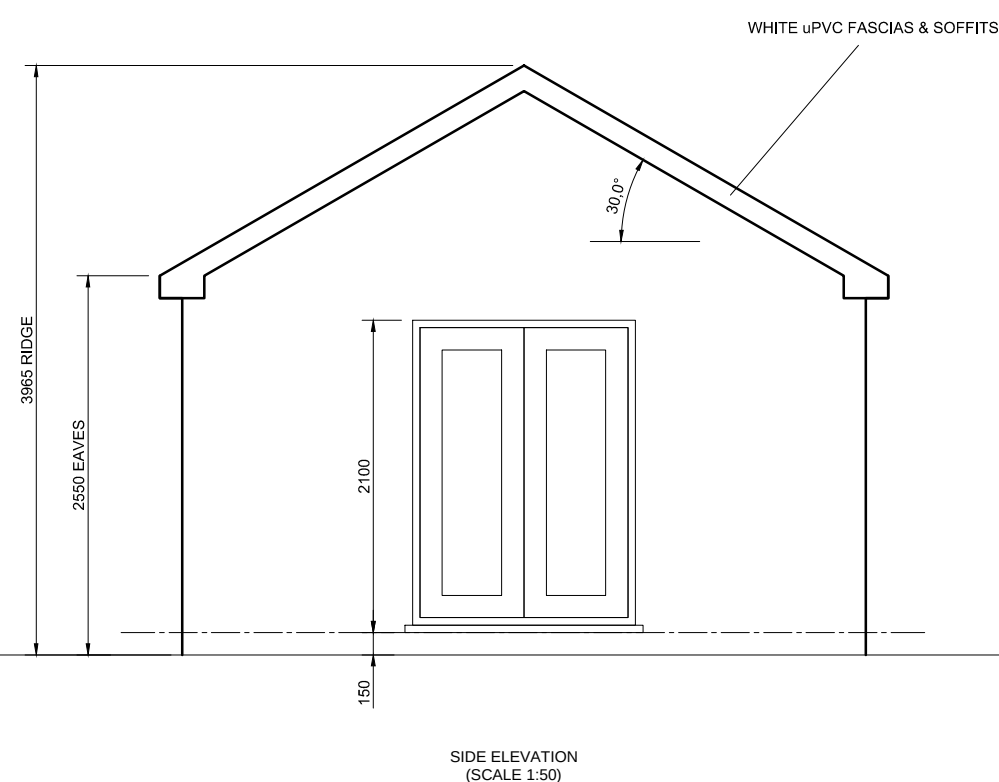

Do Not Scale. All dimensions and conditions are to be checked on site prior to preparing drawings or commencing any work. IF IN DOUBT, ASK!			
CONTACT US: Tel: 07702117902 / 07850880427 Mail: info@dbdesignworks.co.uk Web: www.dbdesignworks.co.uk			
	ref	description	date

client MS. BETH ATTWOOD			drawing title PROPOSED GARDEN STORE	
project 142 CIMLA ROAD CIMLA NEATH, SA11 3UD			D&B DESIGN WORKS Ltd	
drawn 13-0-20	by AWD	scale NTS @A1		
			drawing number DB1043 - 001	rev P1