


Superseded

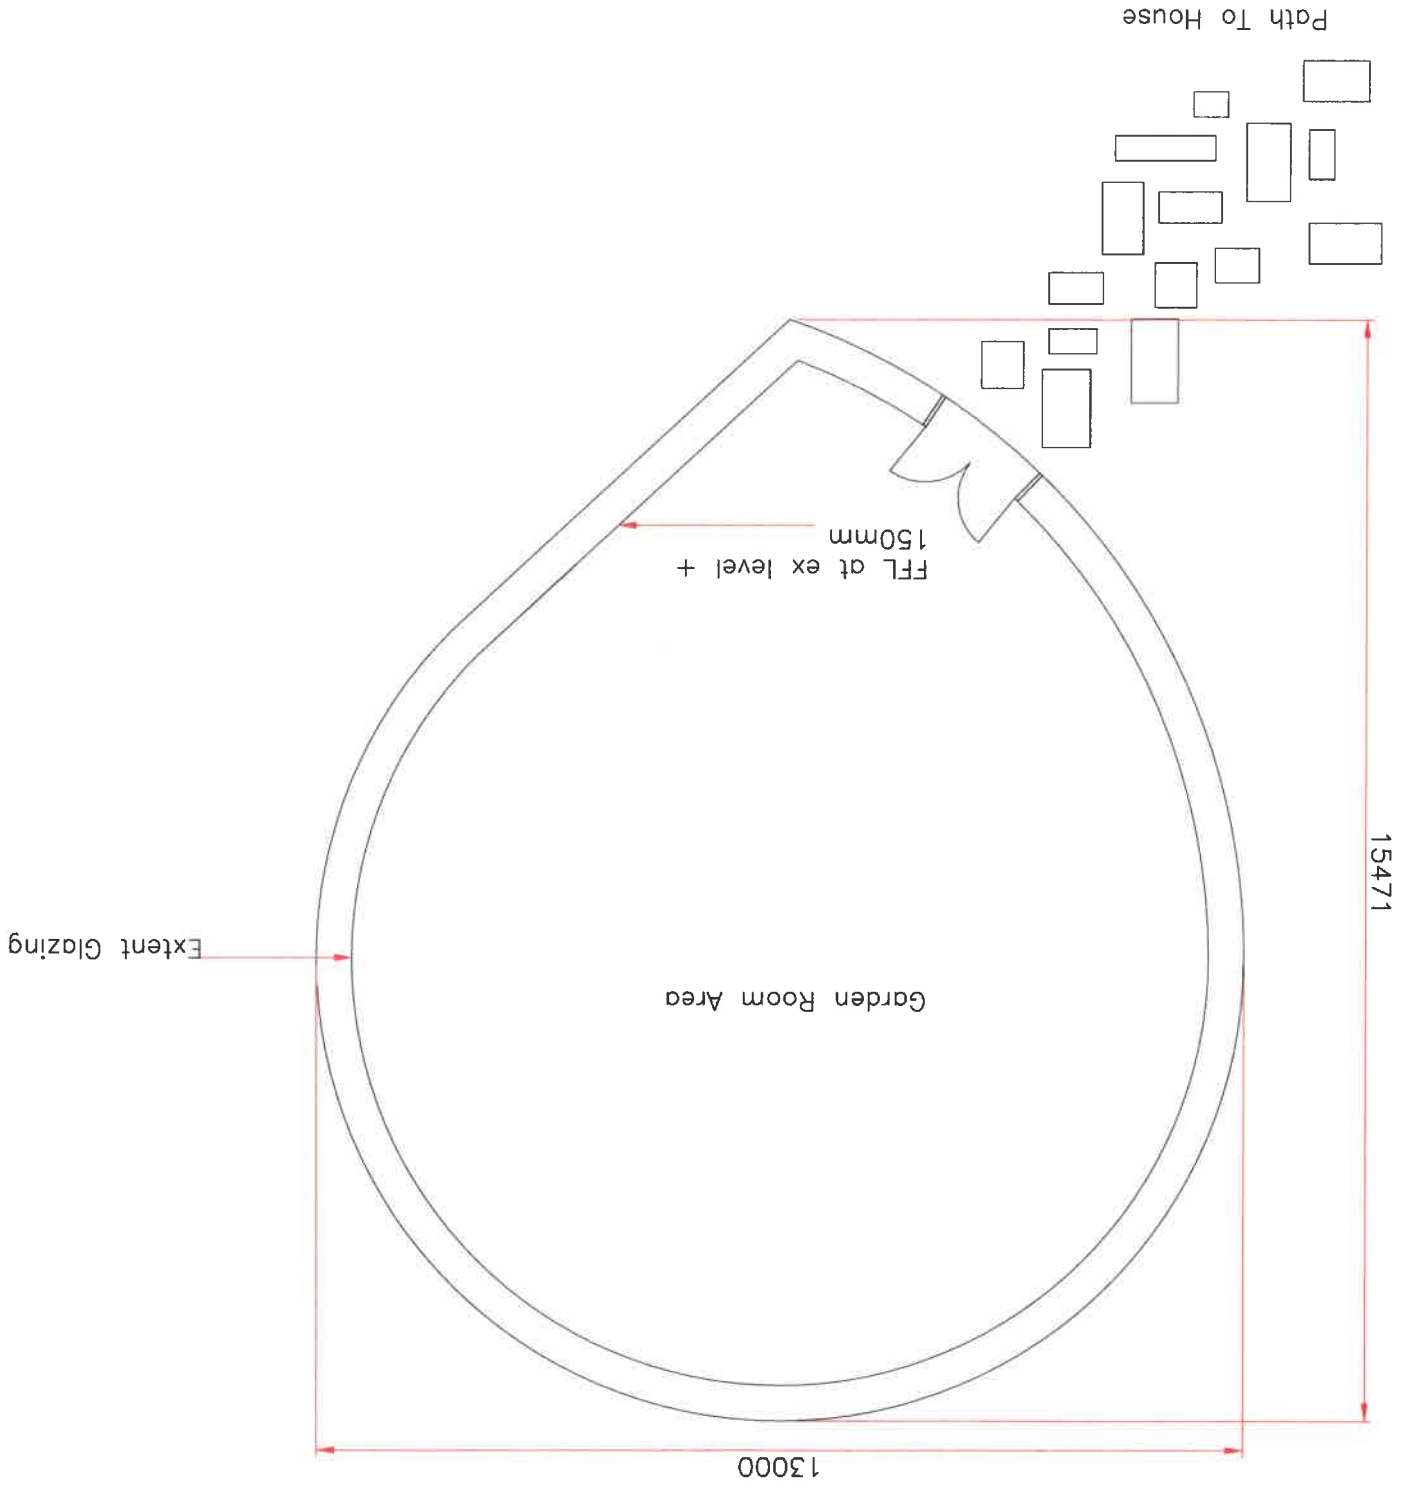

A		Aug 20		Minor Amendments		RC	
REV		DATE		BY		CHKD	
Client: Mark Davies Lley'r Gof Farm Cwmnamllwyd Road SA8 3JL Project: Proposed Garden Room Title: Floor Plan							
GENERAL NOTES – The scale shown on this drawing only applies to the correct paper size – Do not scale from this drawing (aka figured dimensions only) – Drawings in PDF format are to be reported to aeb consult. – Any discrepancies in PDF format are to be scale and are for reference only.							
PLANNING							
DRAWING ISSUE							
DATE: Aug 20 SCALE: 1:100 PAPER SIZE: A3 APPROVED BY: R. Collier CHECKED: APPROVED:							
ateb consult 42 Gurnos Road Yctlyfero Swansea SA9 2HY Tel: 01639 849279 Fax: 01639 849984 E-mail: info@atebconsult.co.uk BOB NUMBER: DRAWING NUMBER: A 20/04/22							

NOTES