



1:200

ROOF PLAN

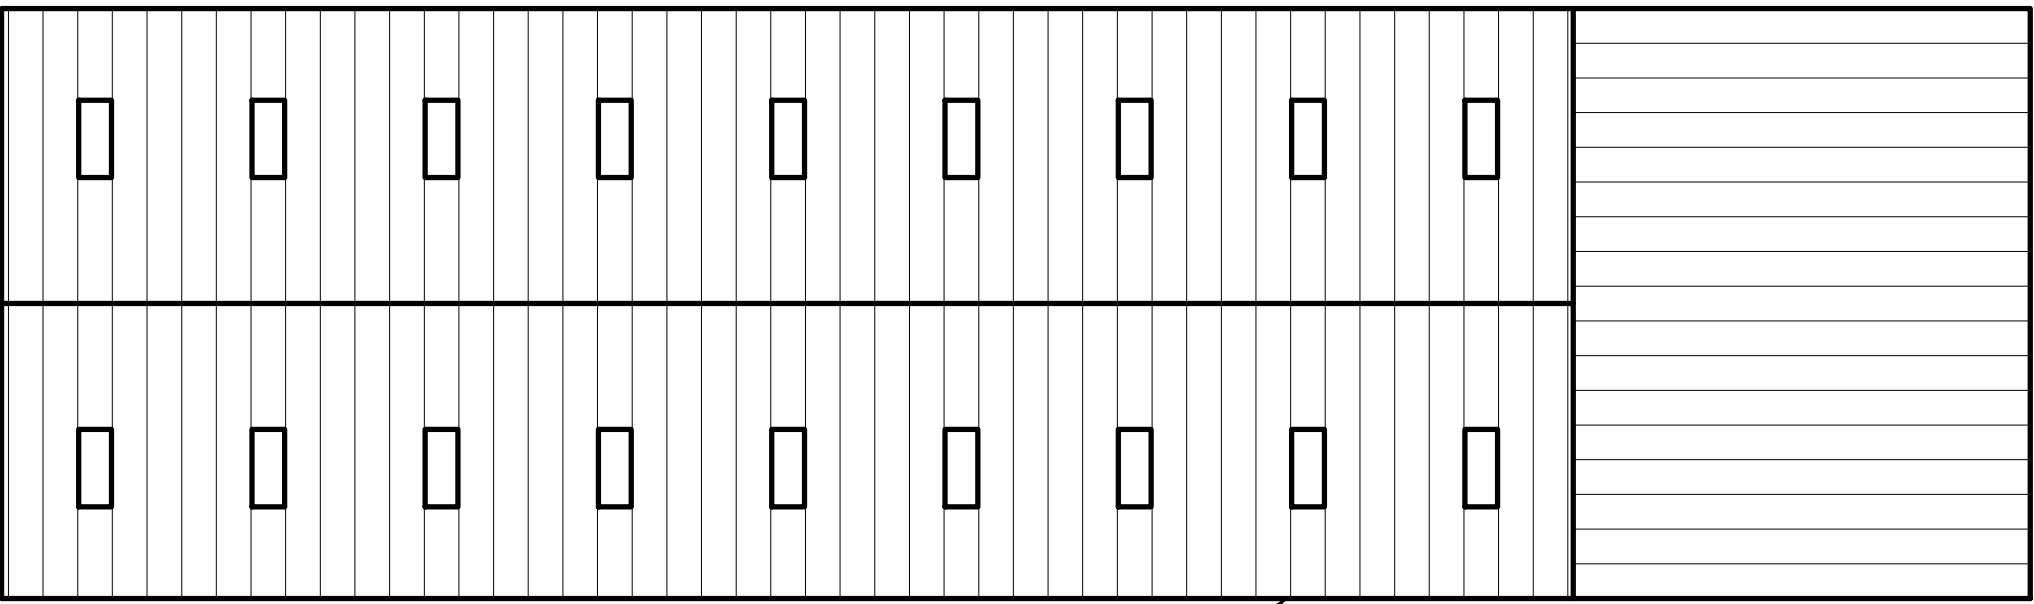


1:200

FLOOR PLAN

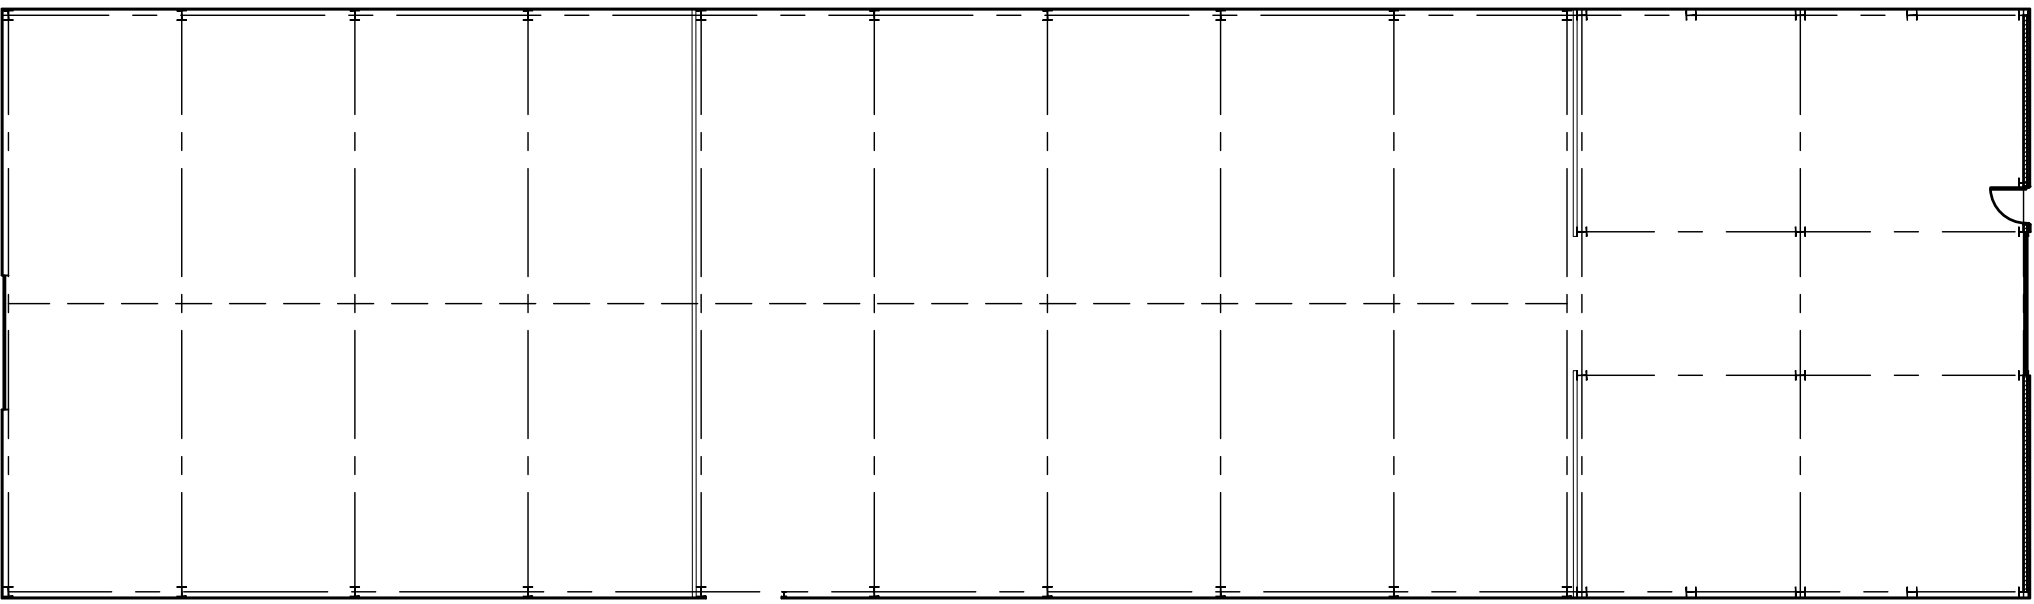


1:200

SOUTH EAST ELEVATION

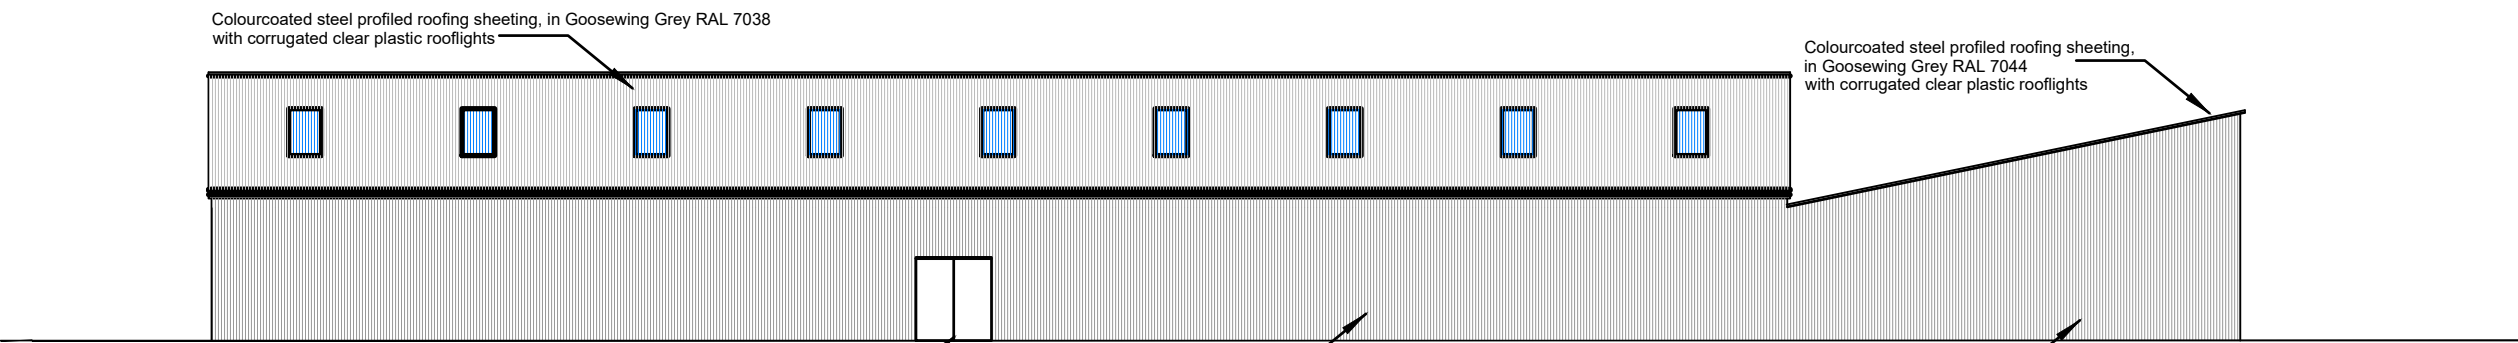


1:200

NORTH WEST ELEVATION

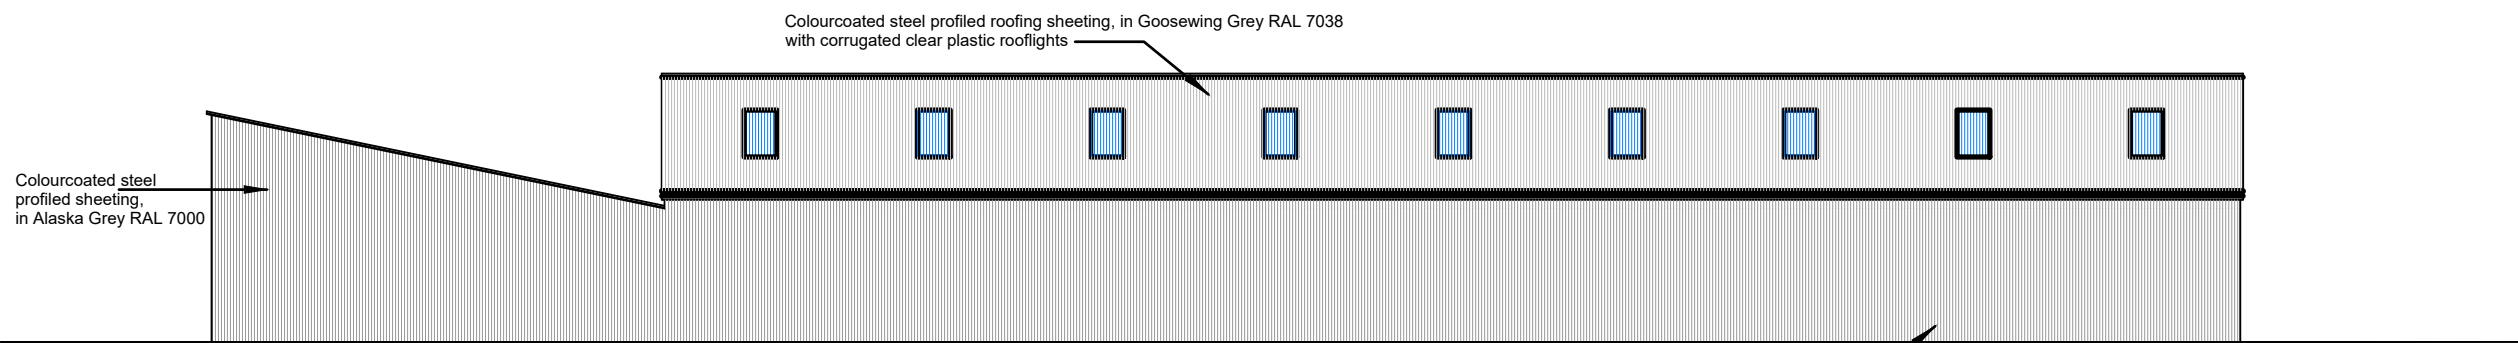


1:200

SOUTH WEST ELEVATION

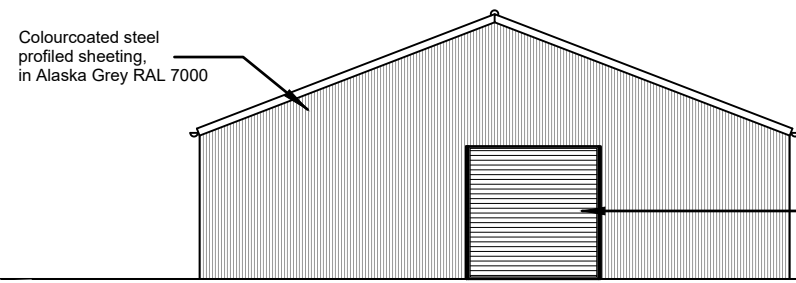

NORTH EAST ELEVATION

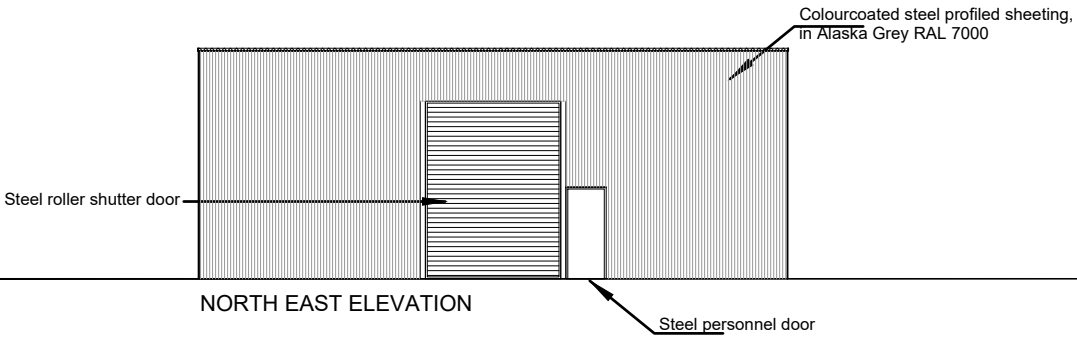


BUILDING 1 TOP SHED



LOCATION
PLAN
1:1250



BLOCK PLAN 1:500

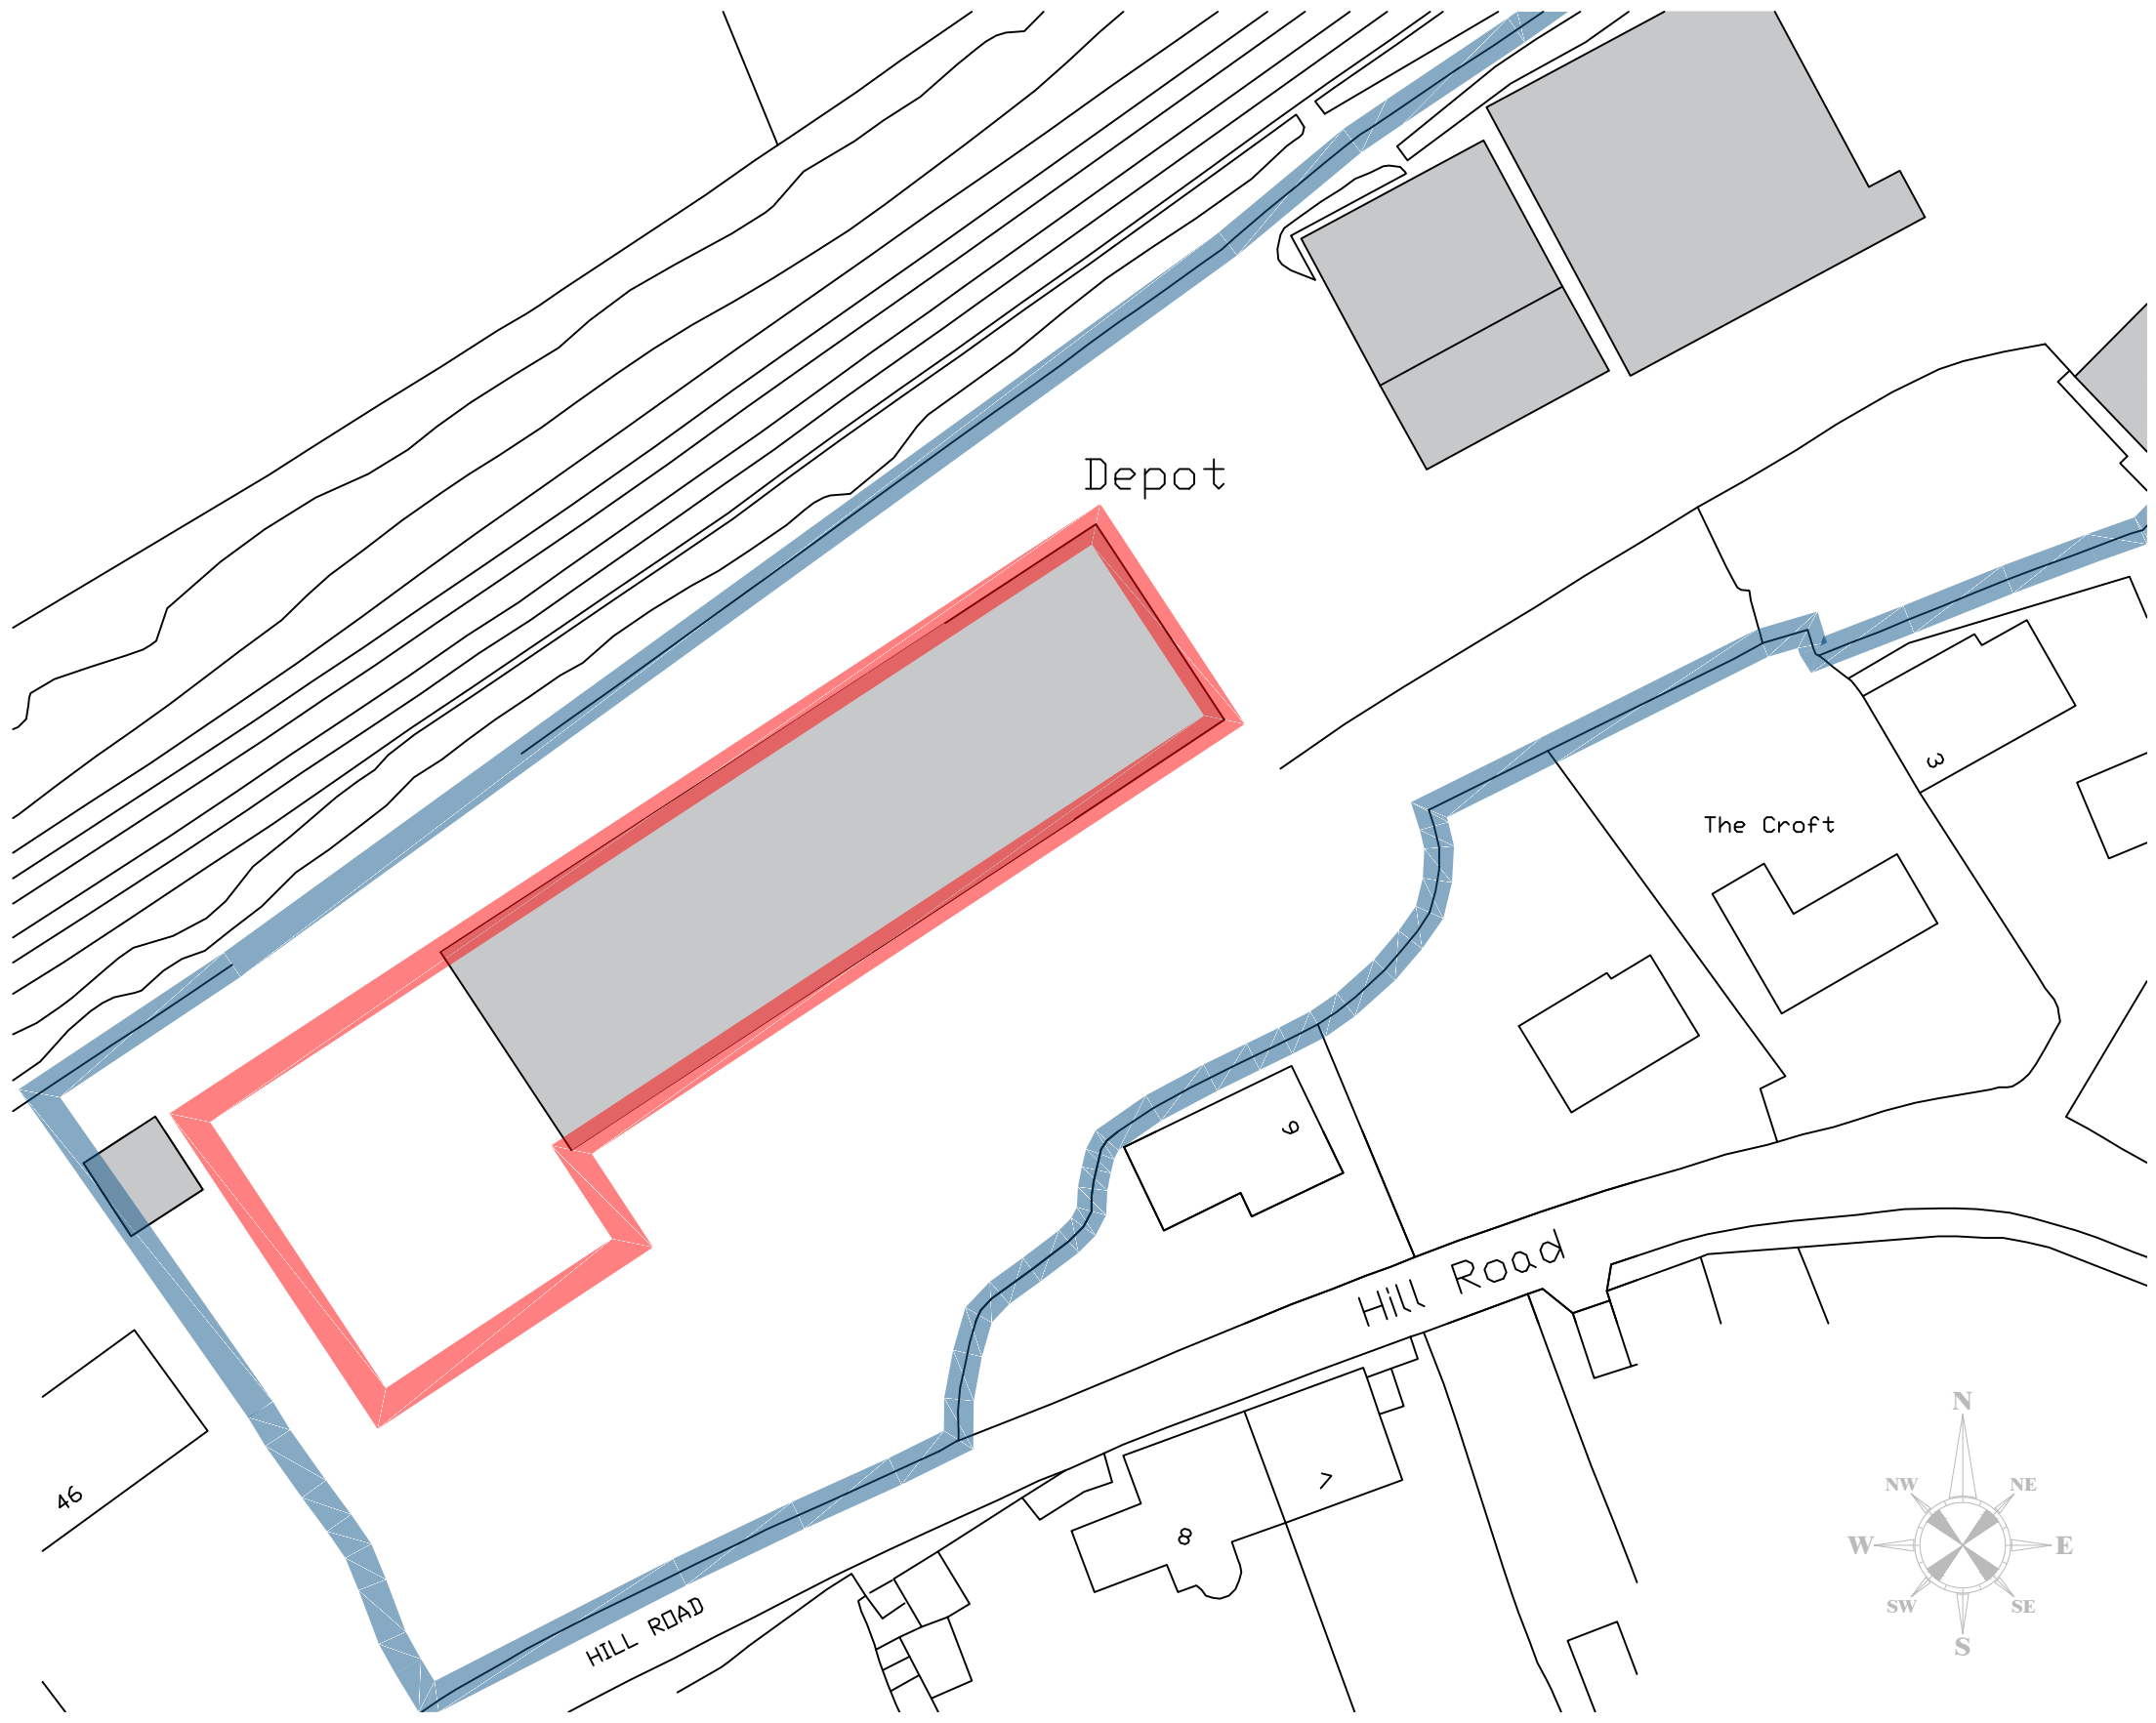

Notes				Revisions				Client			
Ordnance Survey, (c) Crown Copyright 2020. All rights reserved. Licence number 100020449				Rev.	Comment	By	Date	Glamorgan Services			
				A	Working added	DLD	28.08.2020	Project Title: Extension to Unit			
				B	Application Boundary mostly amended	DLD	28.08.2020	Project Address 1: Glamorgan Services, A1			
				C	Application Boundary amended	DLD	28.08.2020	Project Address 2: Rockfield/Longford Rd, Neath, SA10 7HQ DLD			
				D	Application Boundary amended	DLD	28.08.2020	Drawing Title: Existing Drawings DLD			
				E	Application Boundary amended	DLD	27.08.2020	Date: 12.08.2020 Issue: As shown			
				F	Amend to site location plan adjusted	DLD	28.08.2020	Drawn By: DLD			
								RC207			
								101			
								F			
								143 Clifton Street, Cardiff, CF24 1LZ			
								16 Queen Victoria Road, Llanelli, SA15 2TL			
								02921 197 196 01554 778 730			
								info@darkinarchitects.com			
								© Copyright Darkin Architects 2020			
								RIBA			
								Chartered Practice			
								darkin architects			
								drawing on experience			