




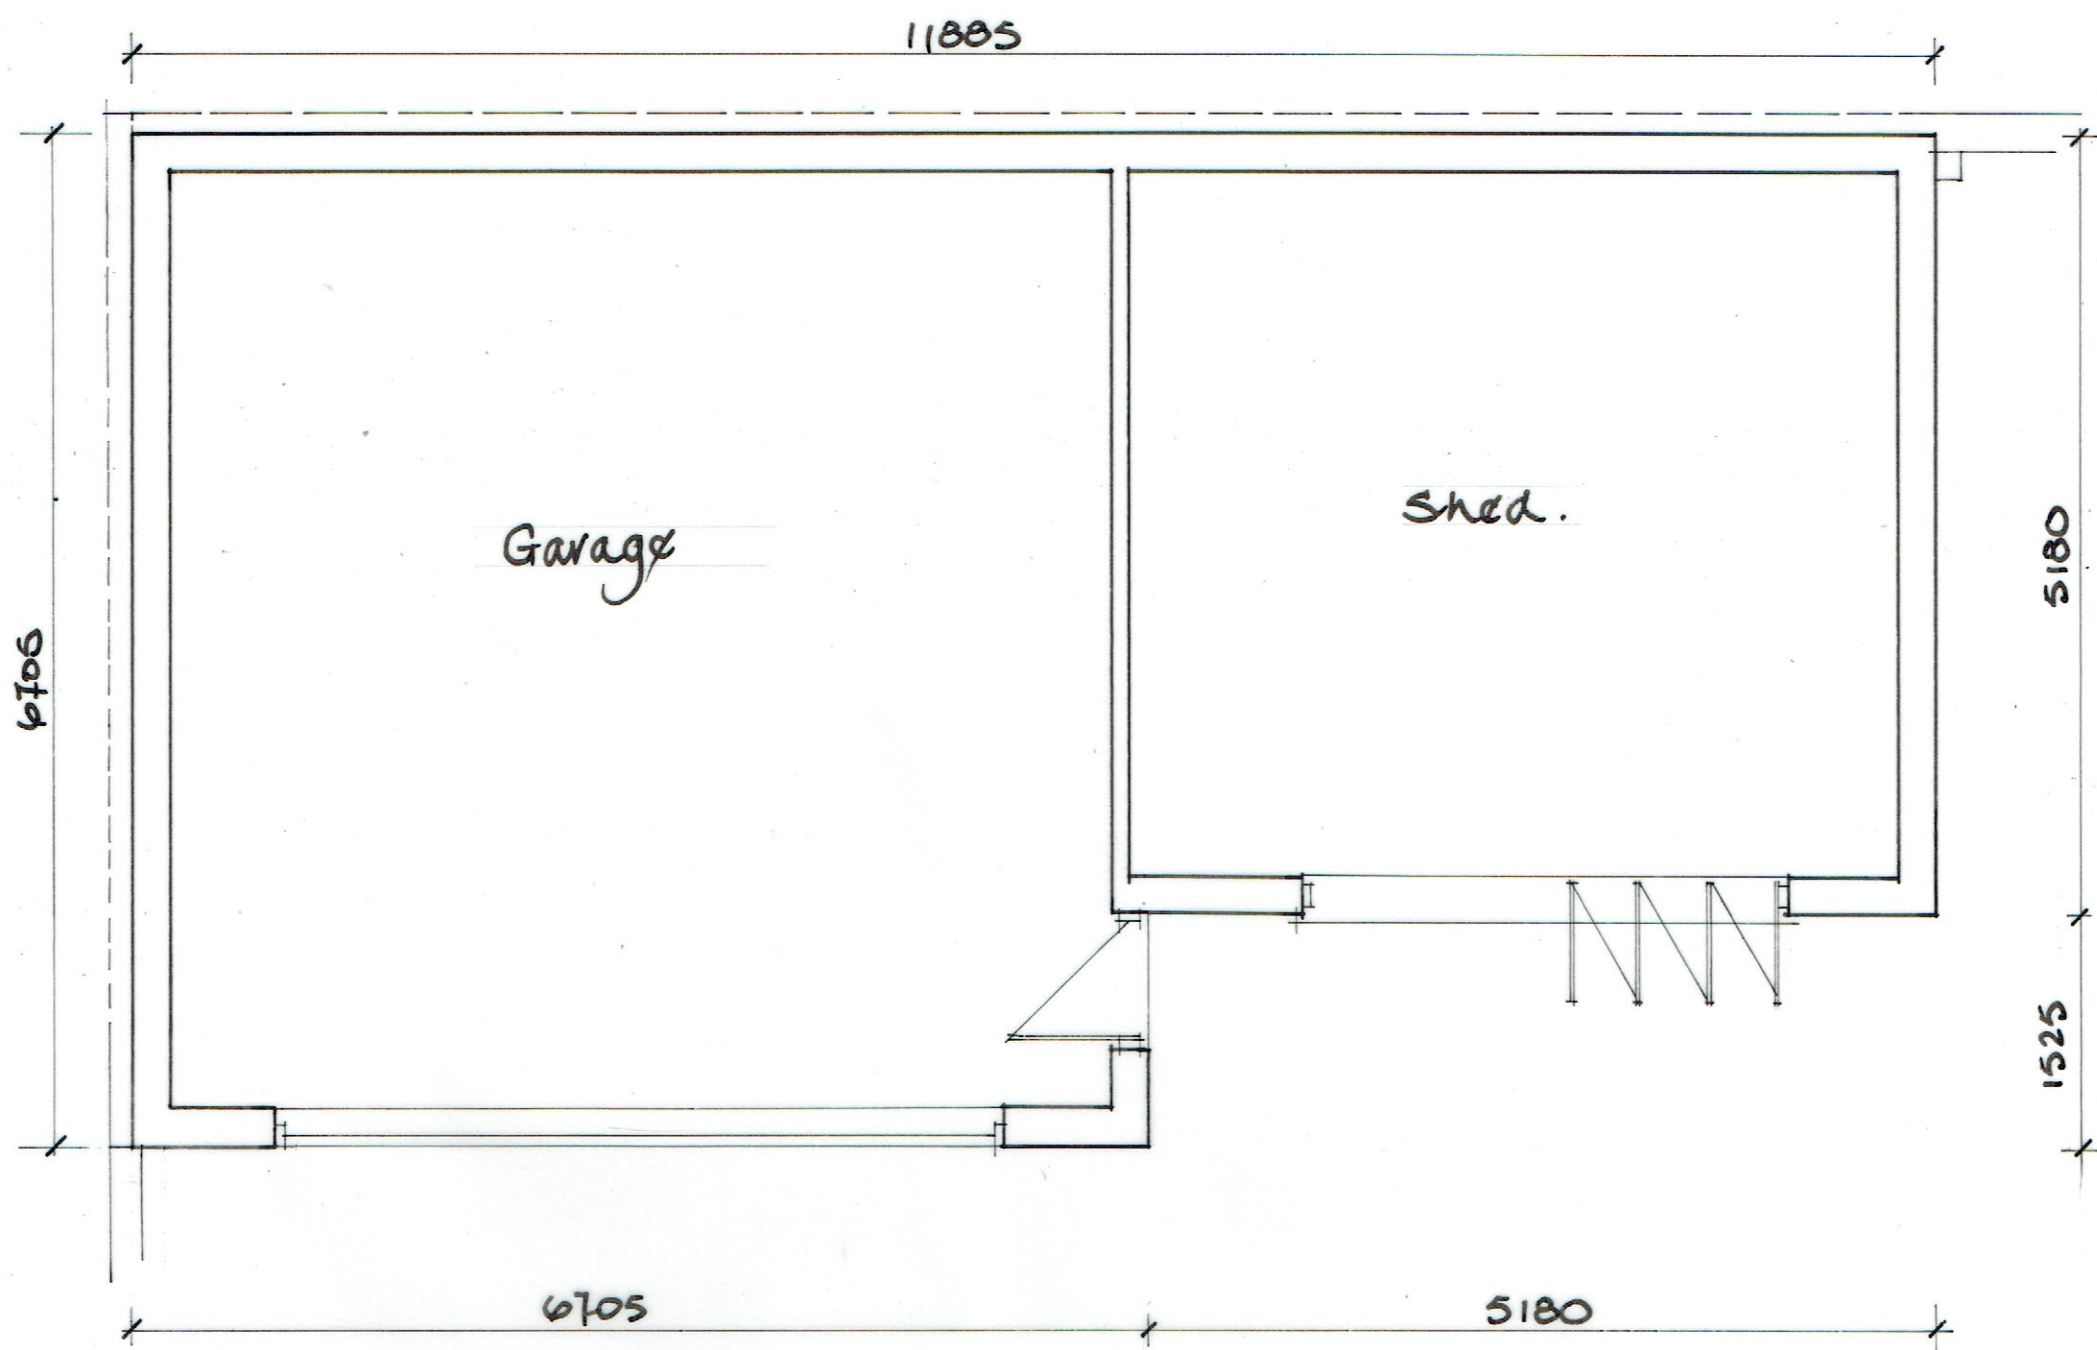


Plan View

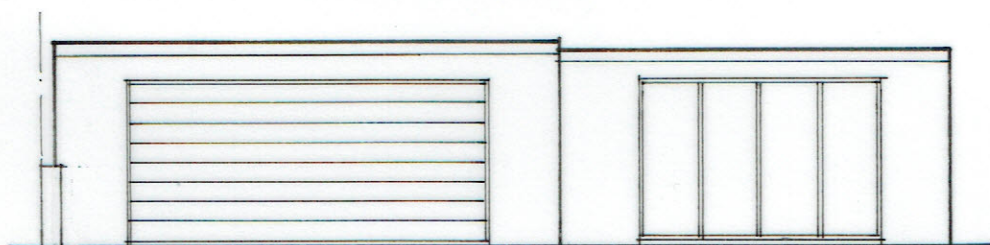


Front Elevation

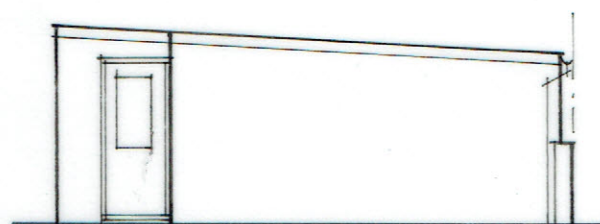

Side Elevation

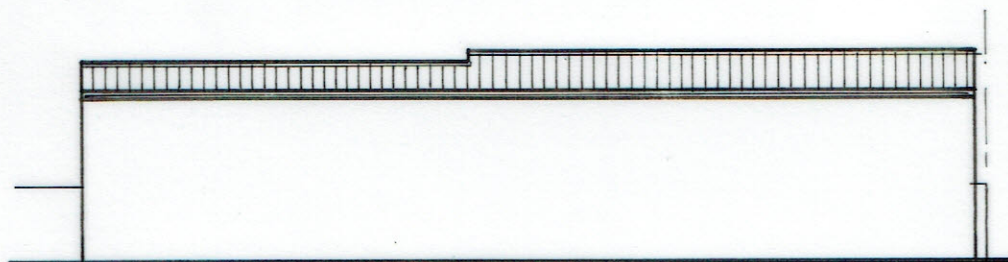

Rear Elevation

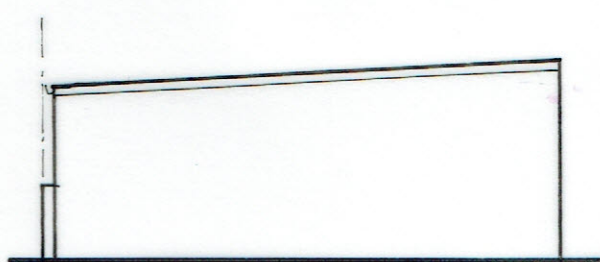

Side Elevation

<u>Scales</u> 1/50; 1/100	<u>Title</u> Proposed Garage & Shed
<u>Date</u> Aug '20	48, Park Ave., Glynngath
<u>Dwg No</u> 48/PA/G	<u>Client:</u> Mr Paul Hutchings.