




FRONT ELEVATION

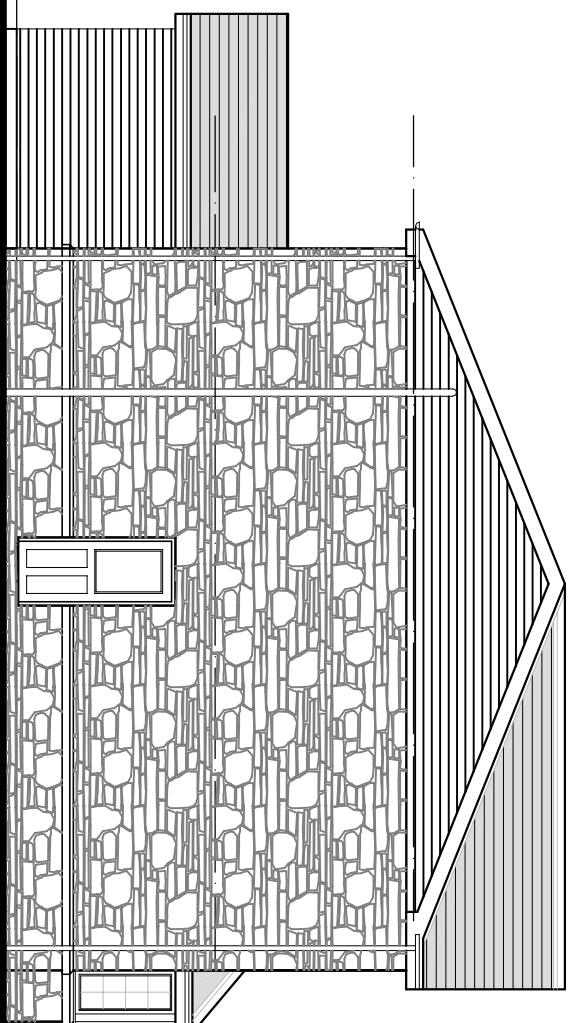

SIDE ELEVATION

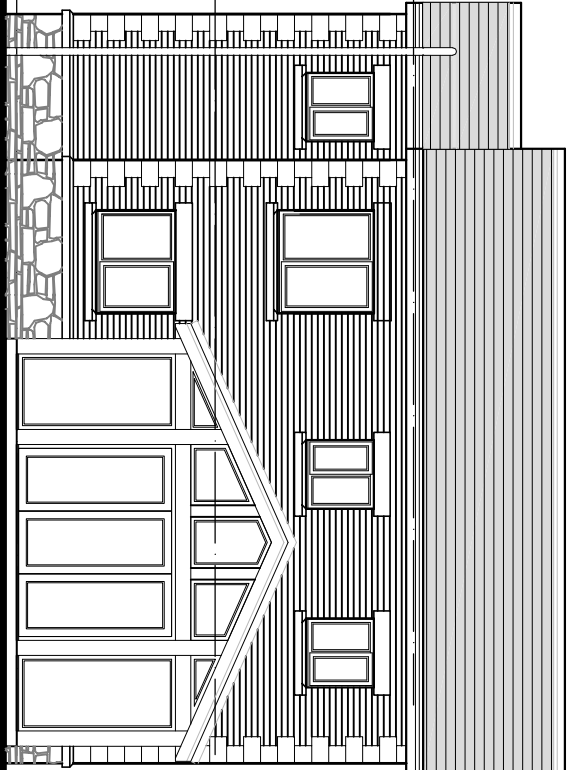


REAR ELEVATION

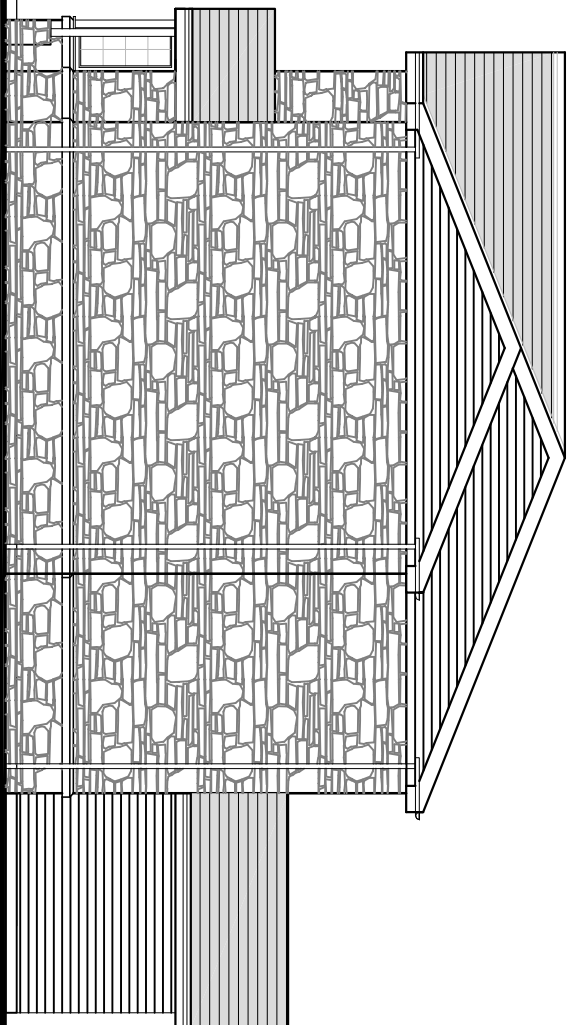


SIDE ELEVATION


PROPOSED ELEVATIONS 1:100

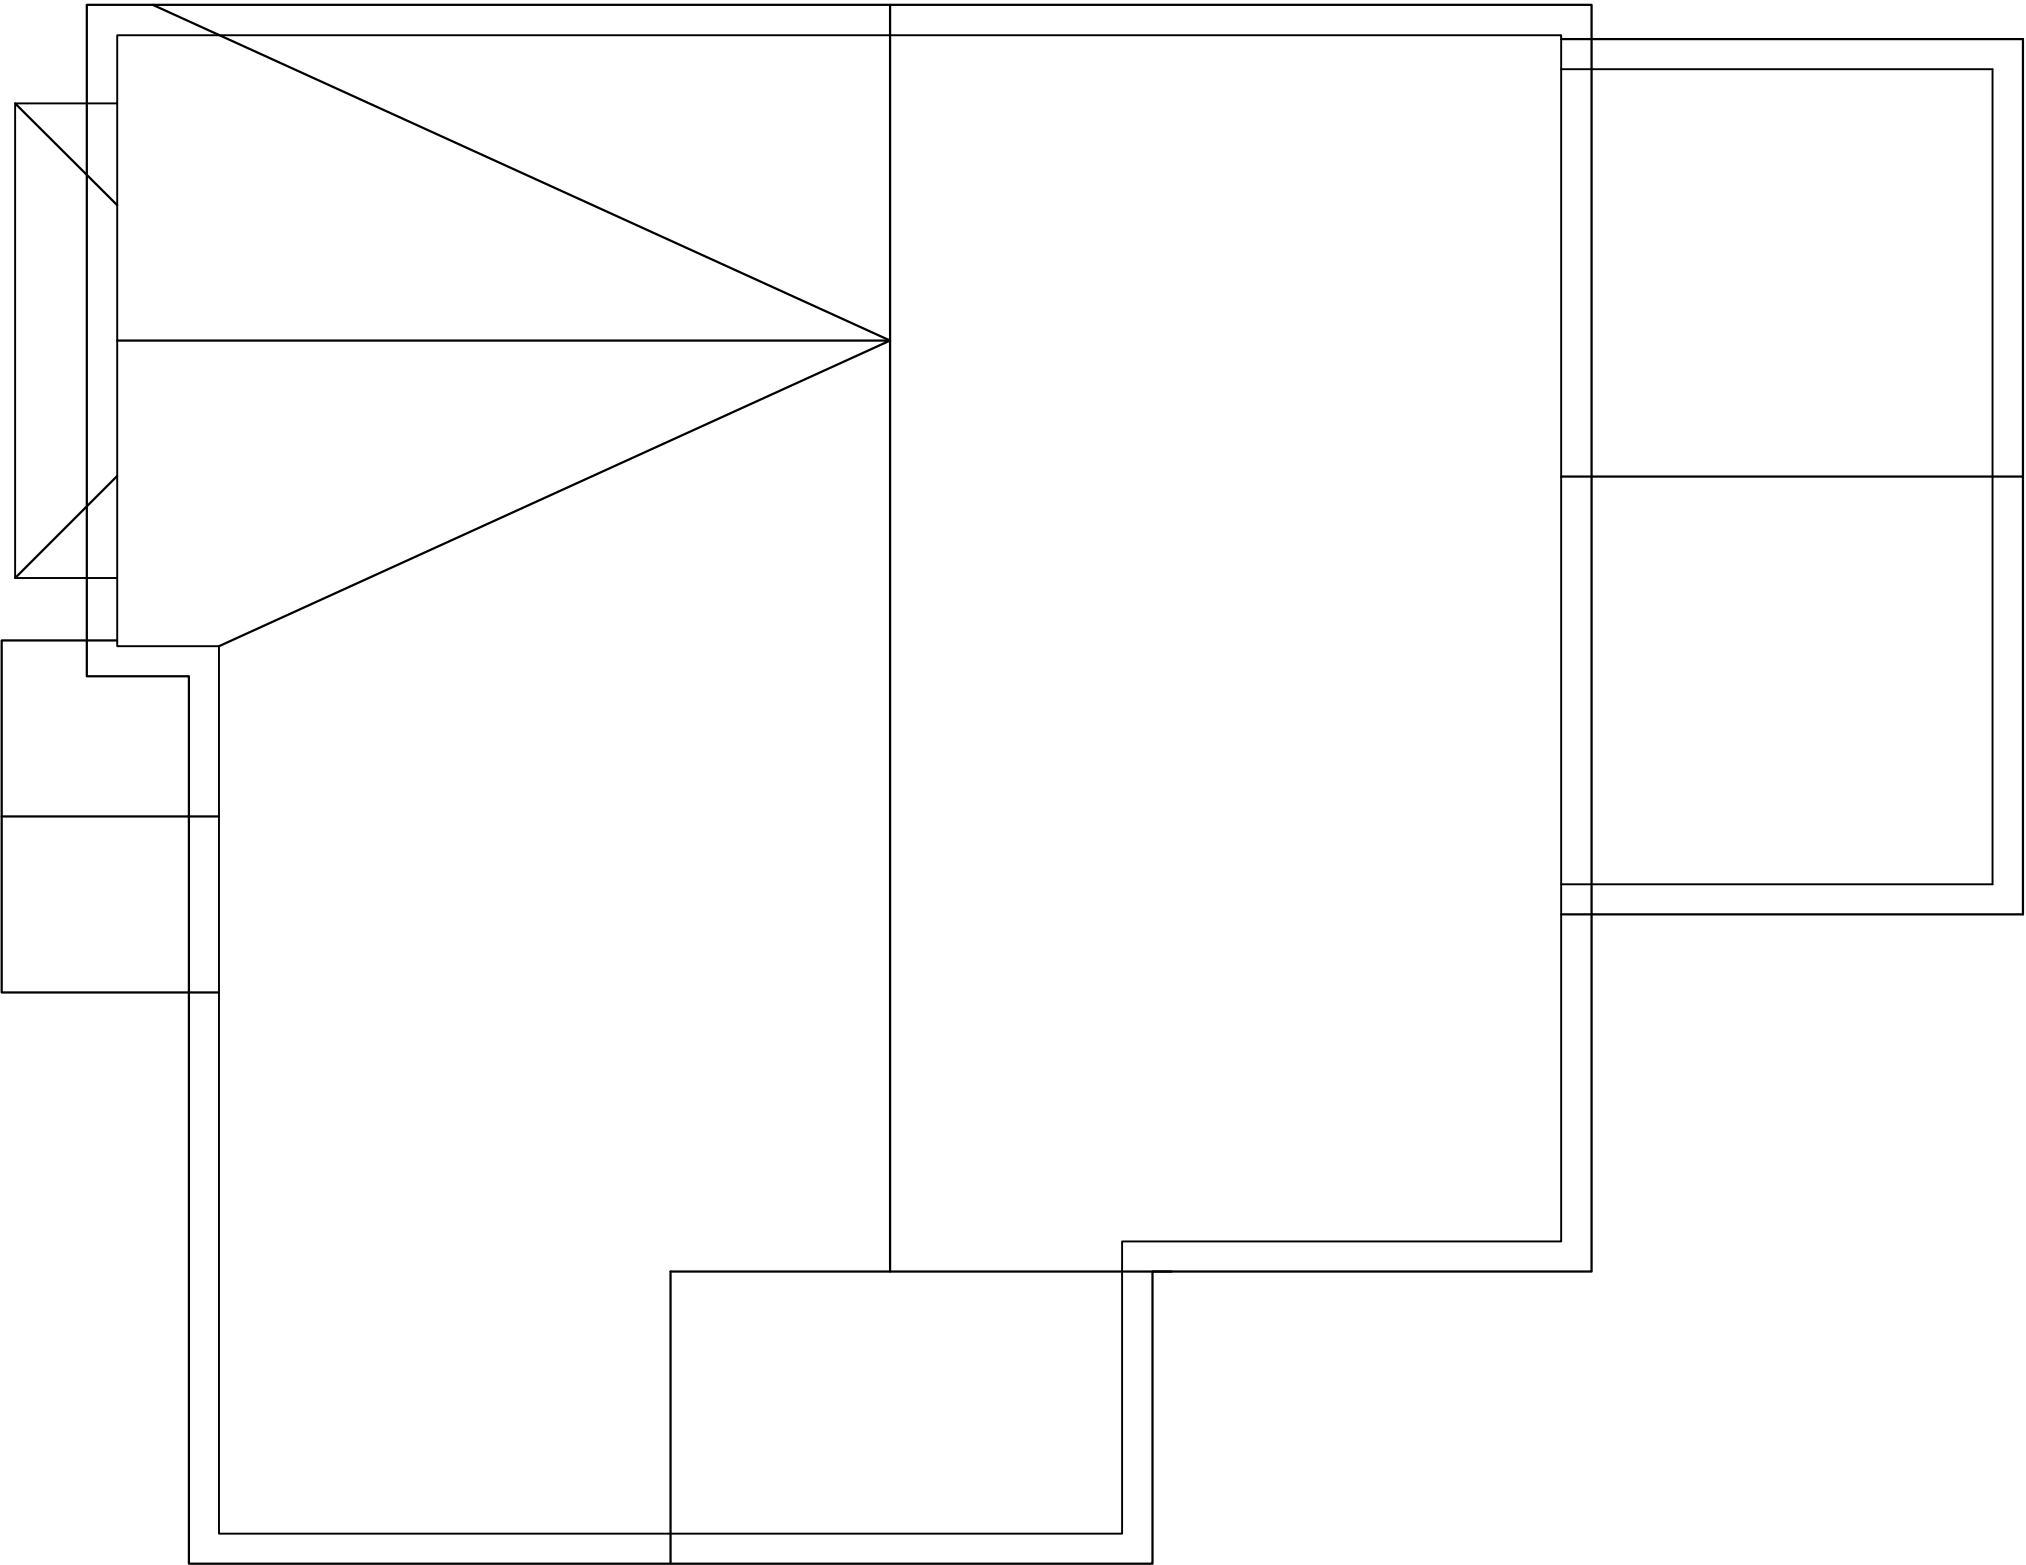

ROOF PLAN

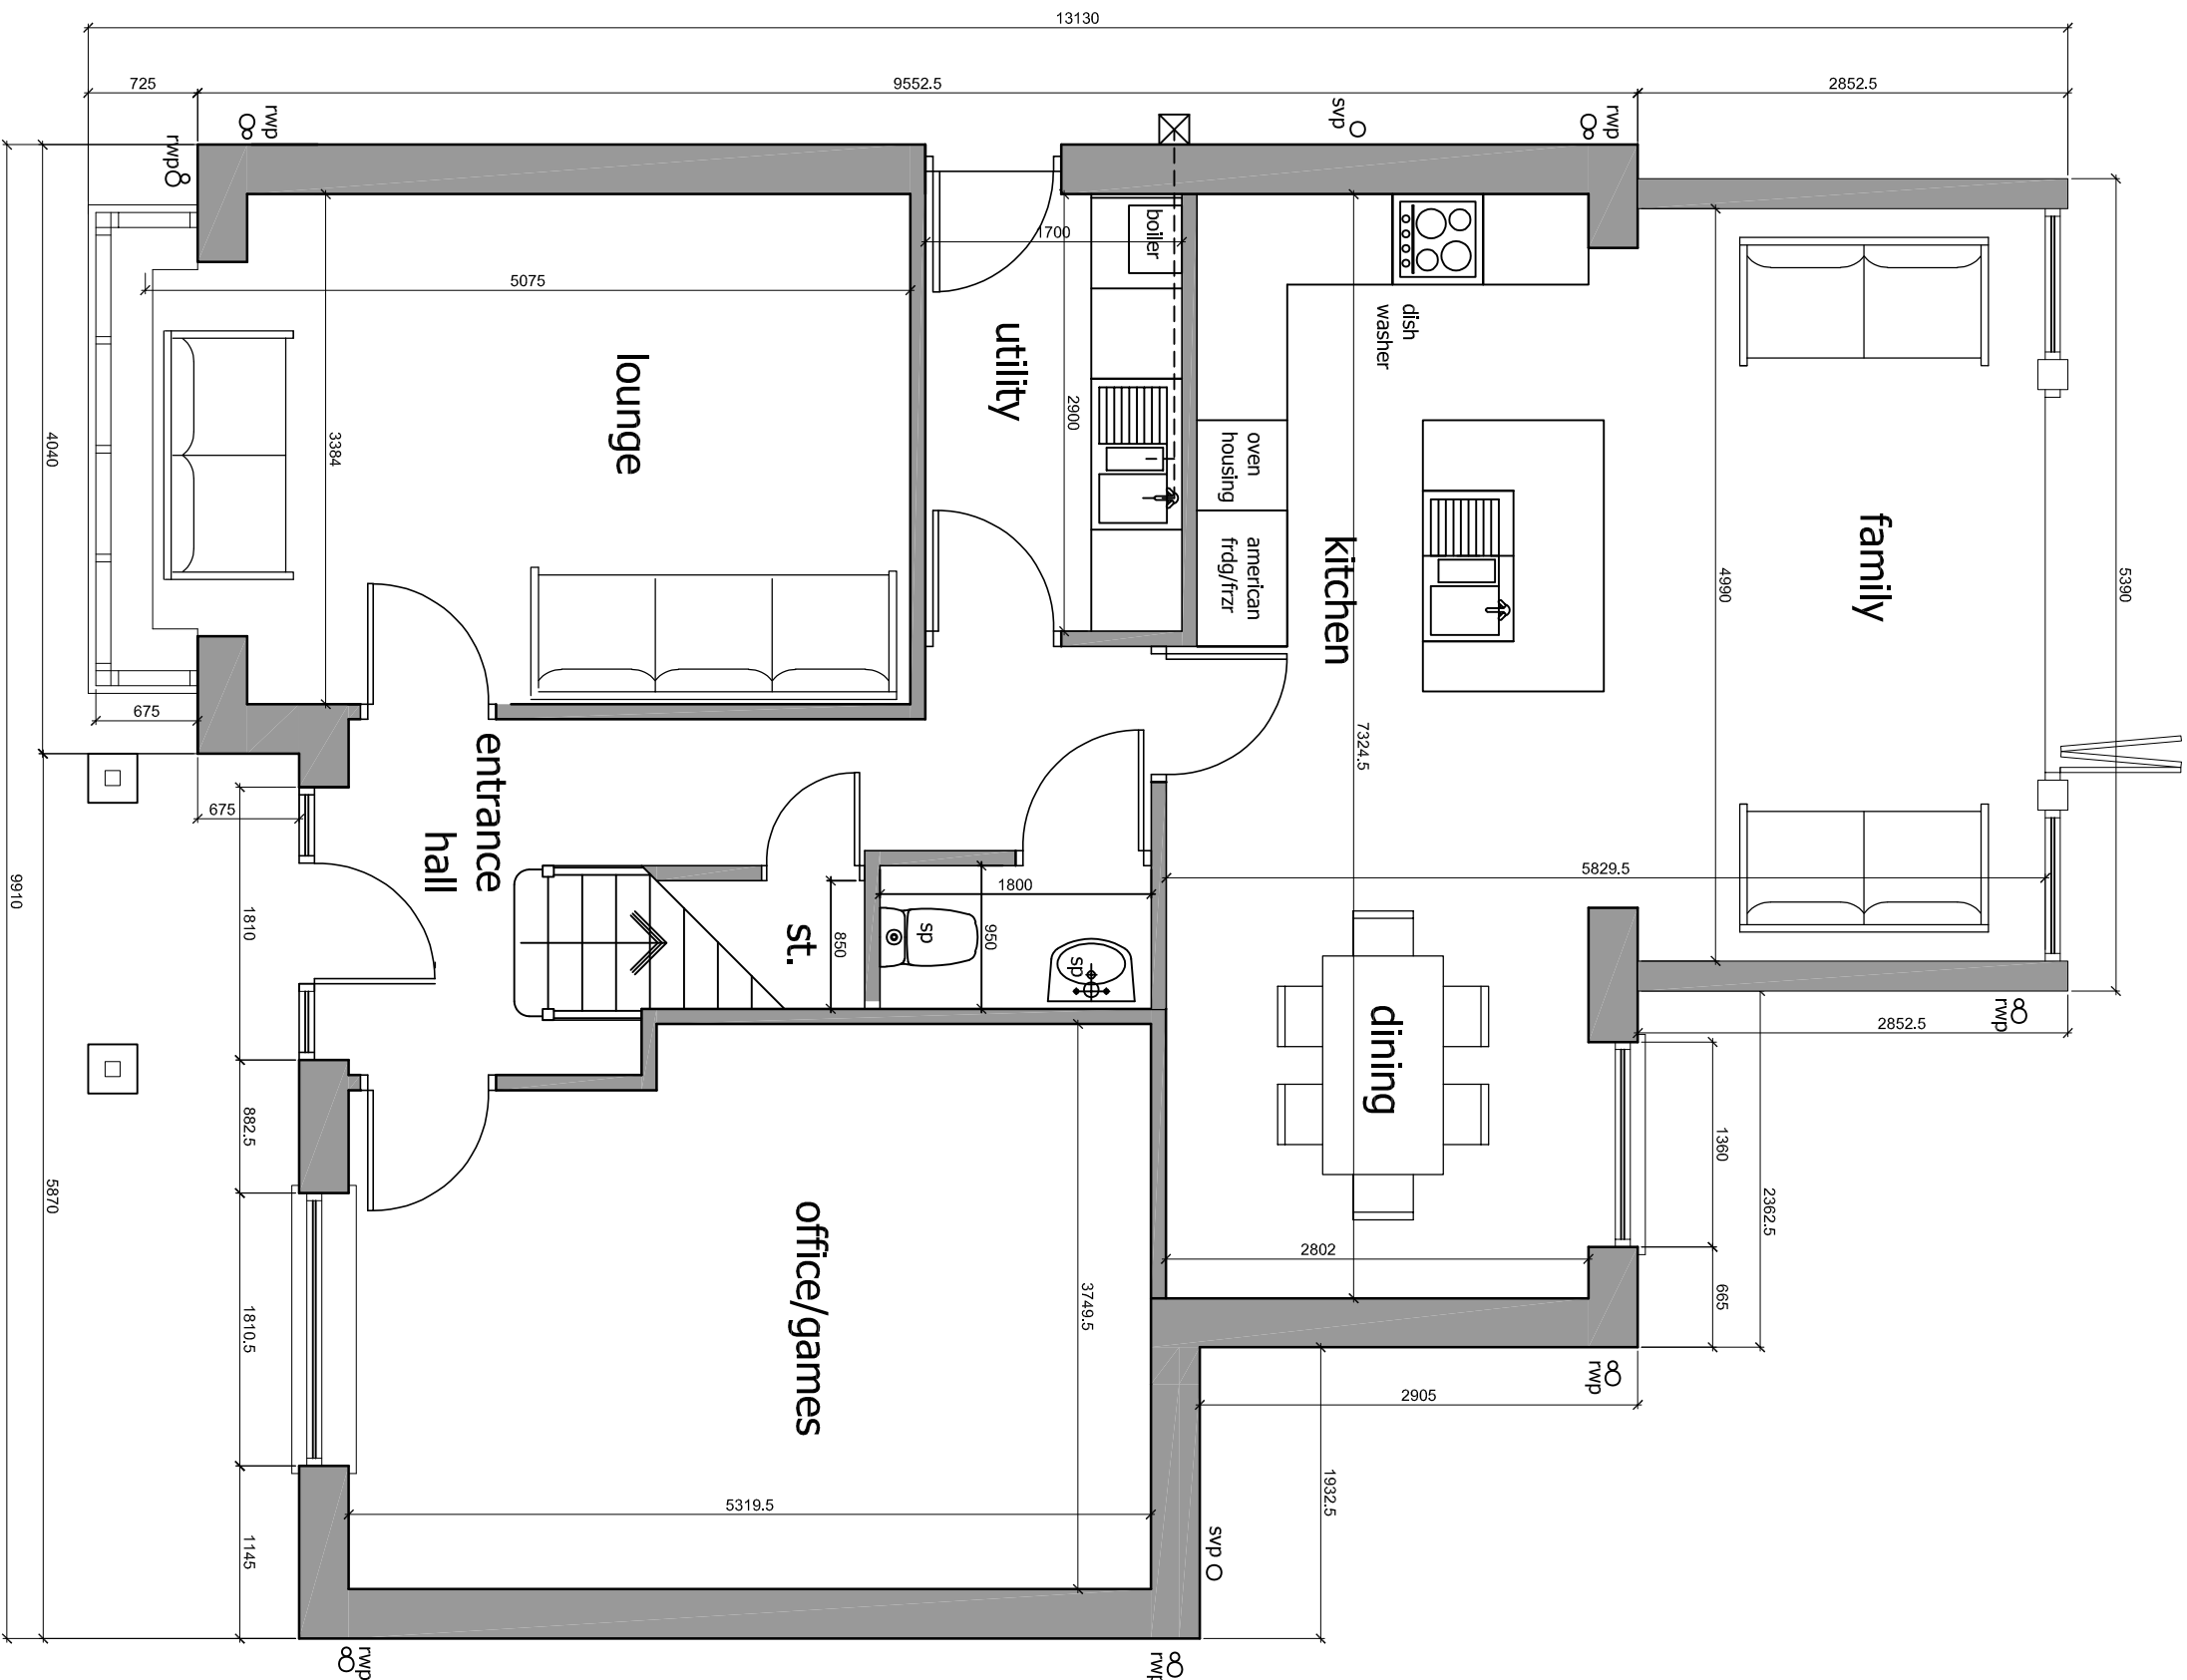

GROUND FLOOR PLAN

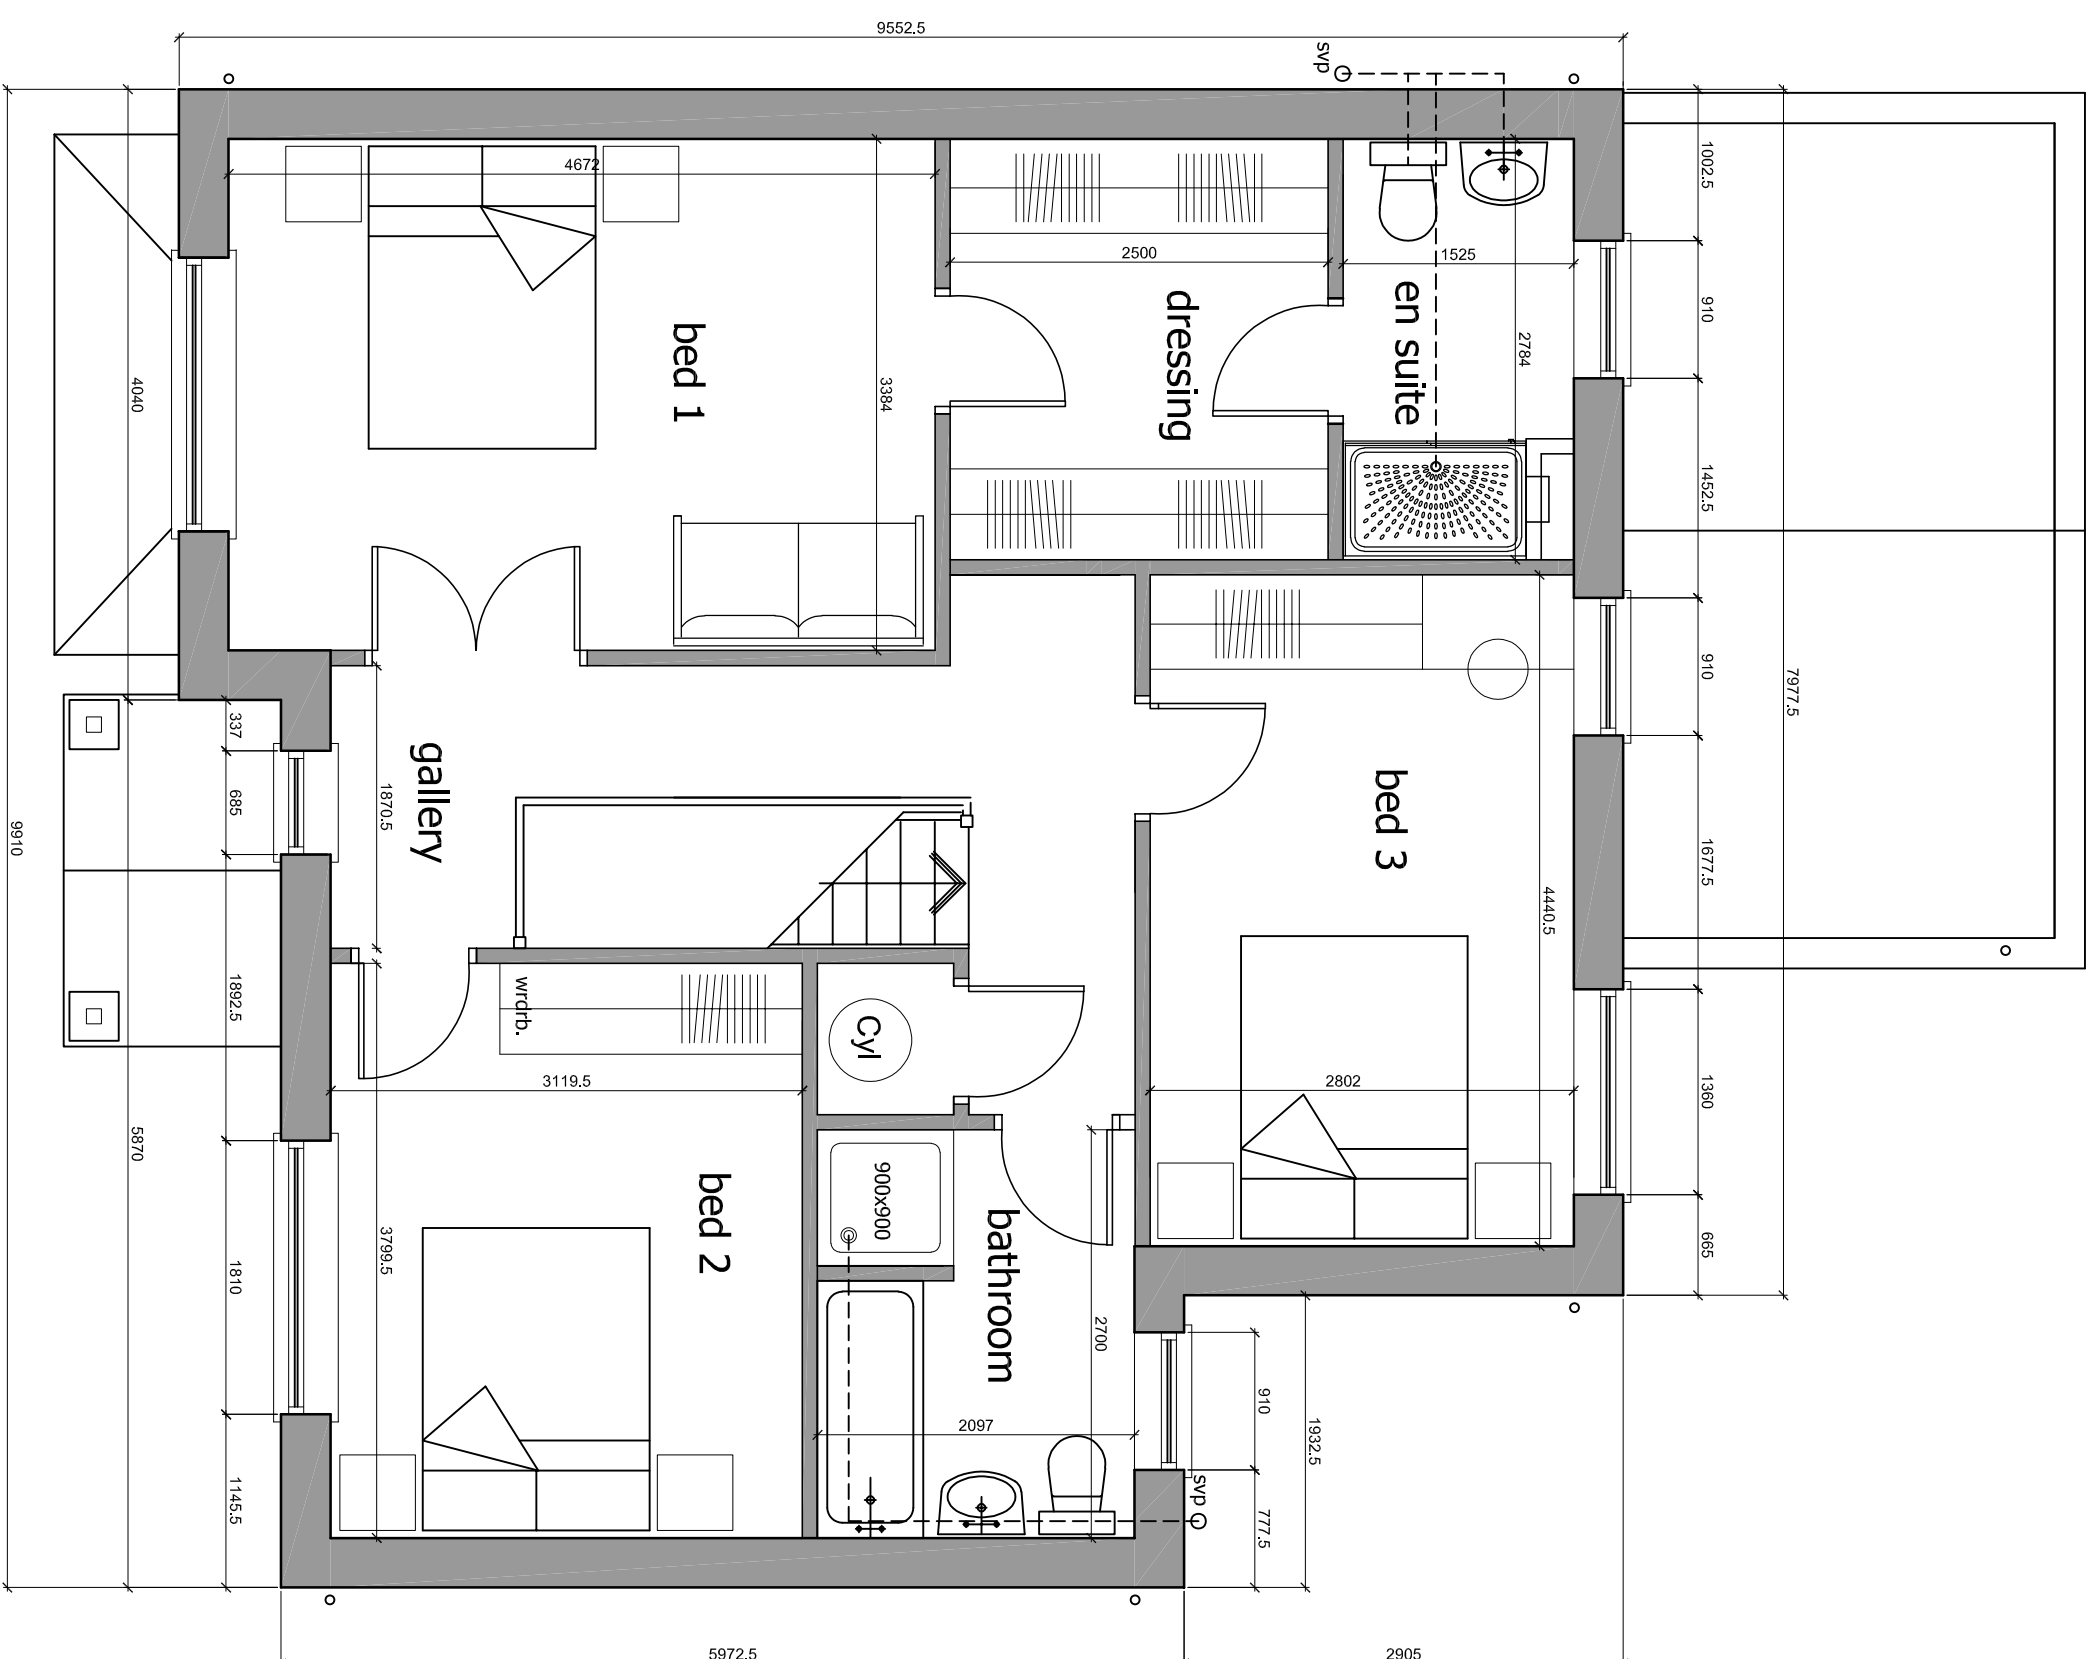

FIRST FLOOR PLAN

All dimensions and conditions are to be checked on site prior to preparing drawings or commencing any work.

CONTACT US:

Tel: 07702117902 / 0785088042
Mail: info@dbdesignworks.co.uk
Web: www.dbdesignworks.co.uk

ref

description

date

client
STEVE JOHN

project
GARDENERS LANE
NEATH

drawn

by

scale

drawing title	PROPO

PROPOSED GENERAL ARRANGEMENT

PLANNING

numbers

R2