
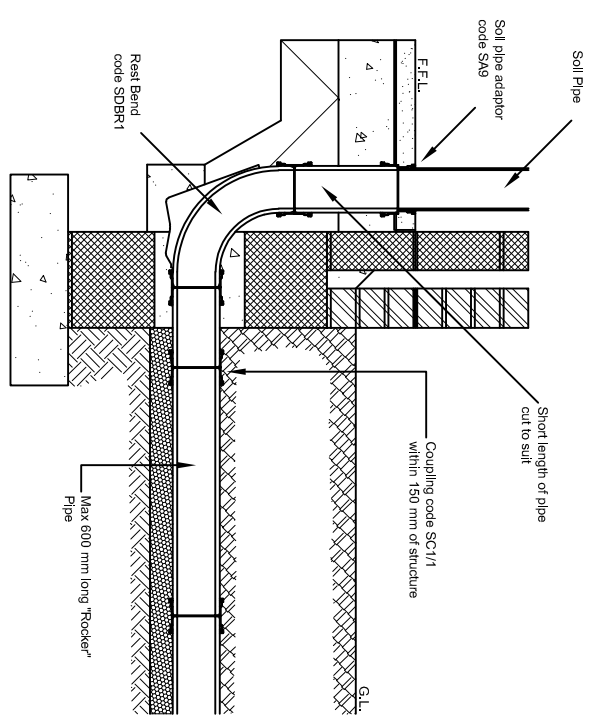
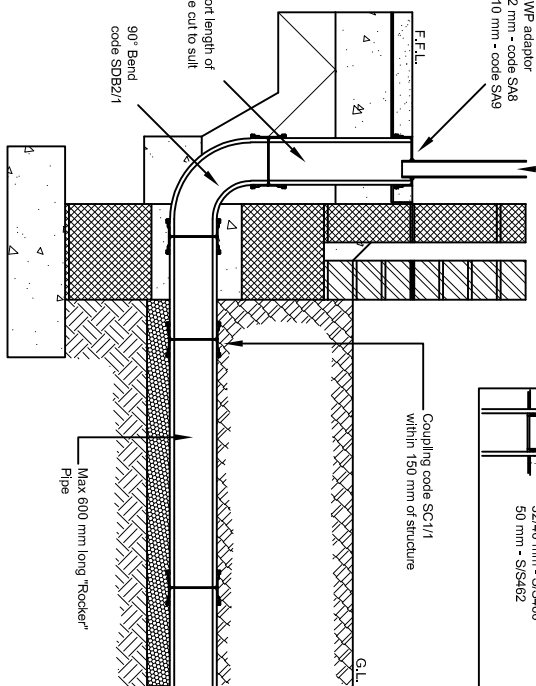
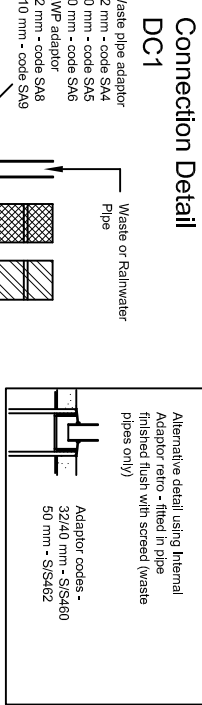
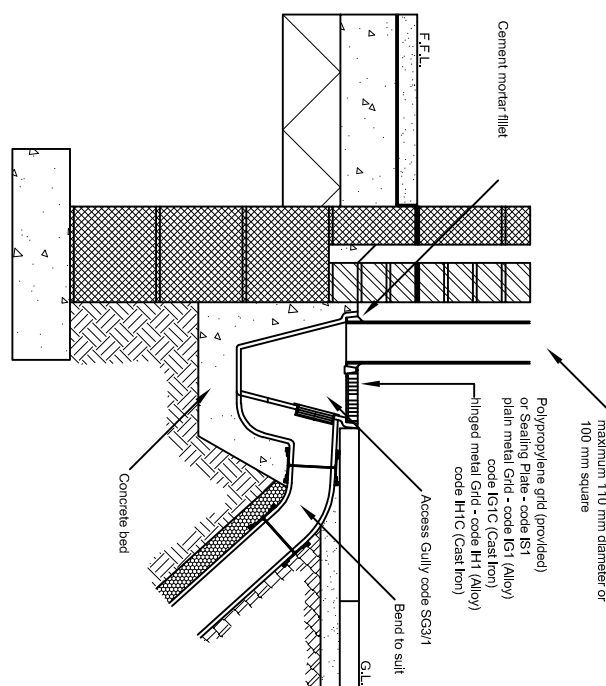
 
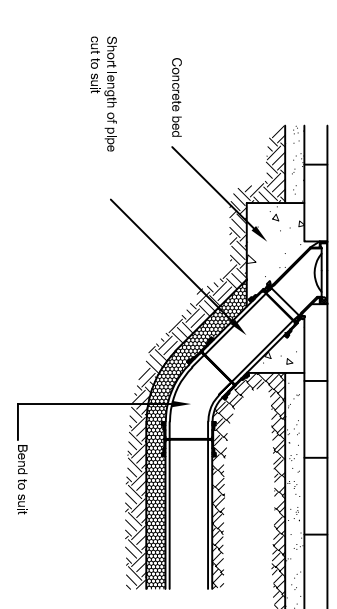
 
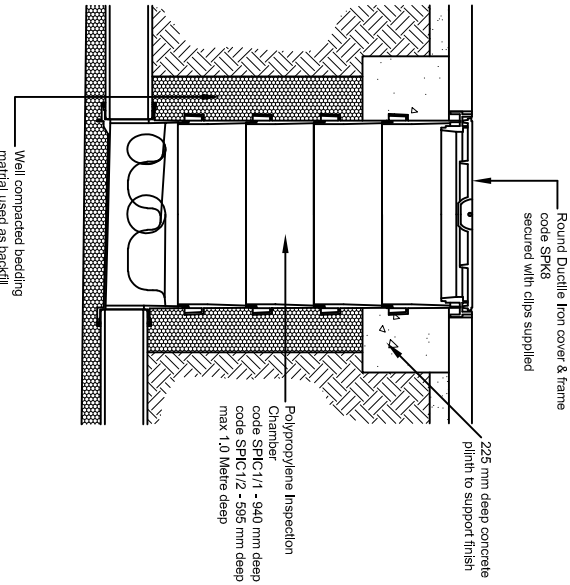


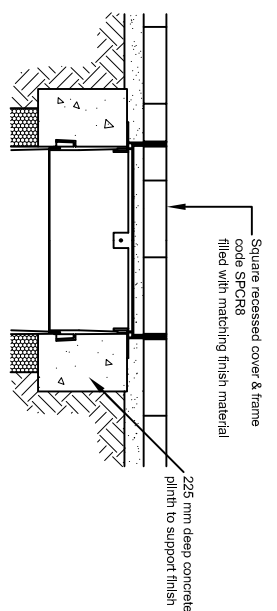


All dimensions and conditions are to be checked on site prior to preparing drawings or commencing any work.

IF IN DOUBT, ASK!

CONTACT US:

Tel: 07702117902 / 07850860427
Mail: info@dbdesignworks.co.uk
Web: www.dbdesignworks.co.uk

R1	Drainage plan amendments following discussions with EPA	01/08/2020
ref	description	date

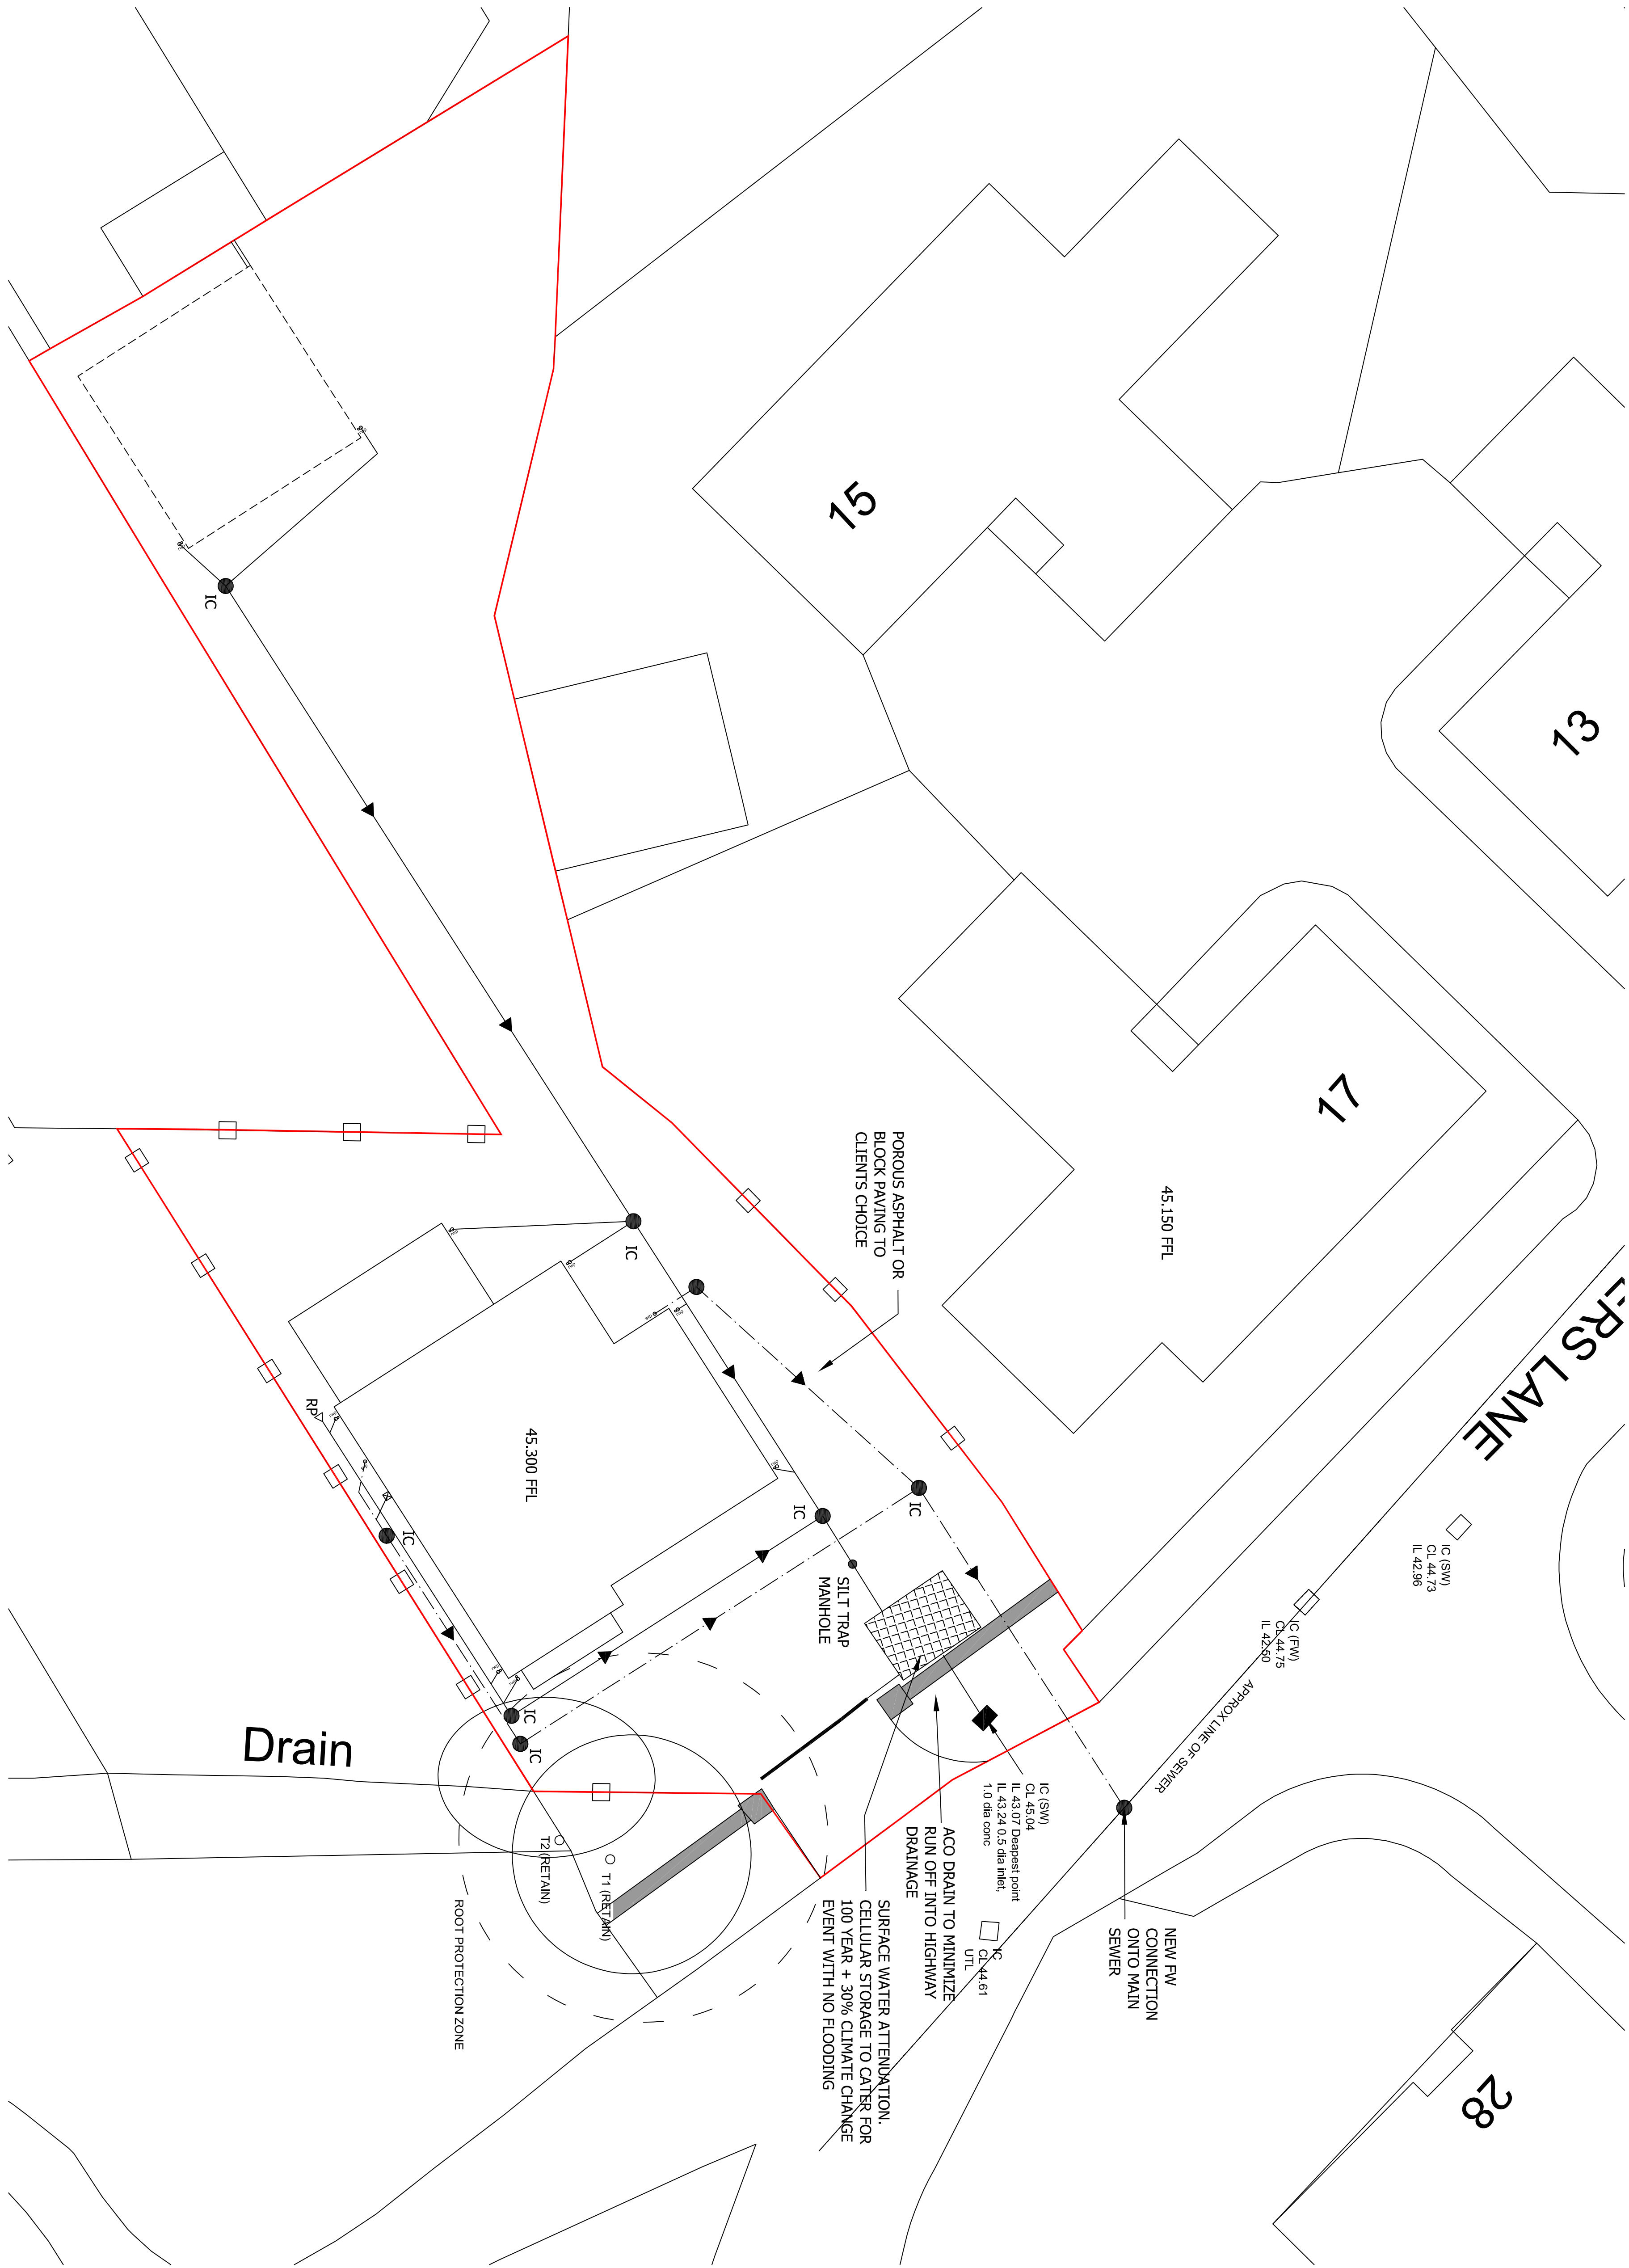

client	STEVE JOHNN		
project	GARDENERS LANE NEATH		
drawn	23.04.2020	by MB	scale 1:50, 1:100@A1

drawing title

PROPOSED DRAINAGE PLAN

PLANNING

drawing number

D&B
DESIGN
WORKS

DB1028 - 006

집