


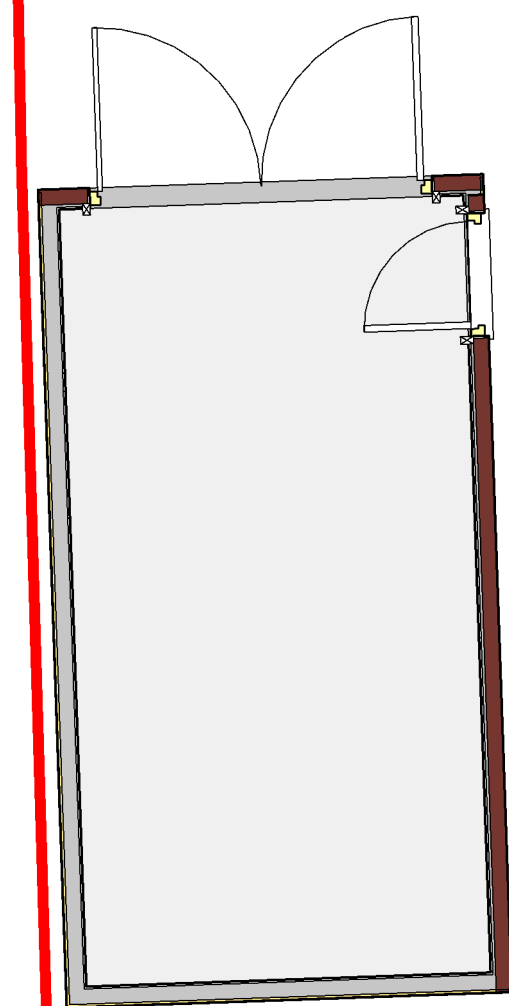


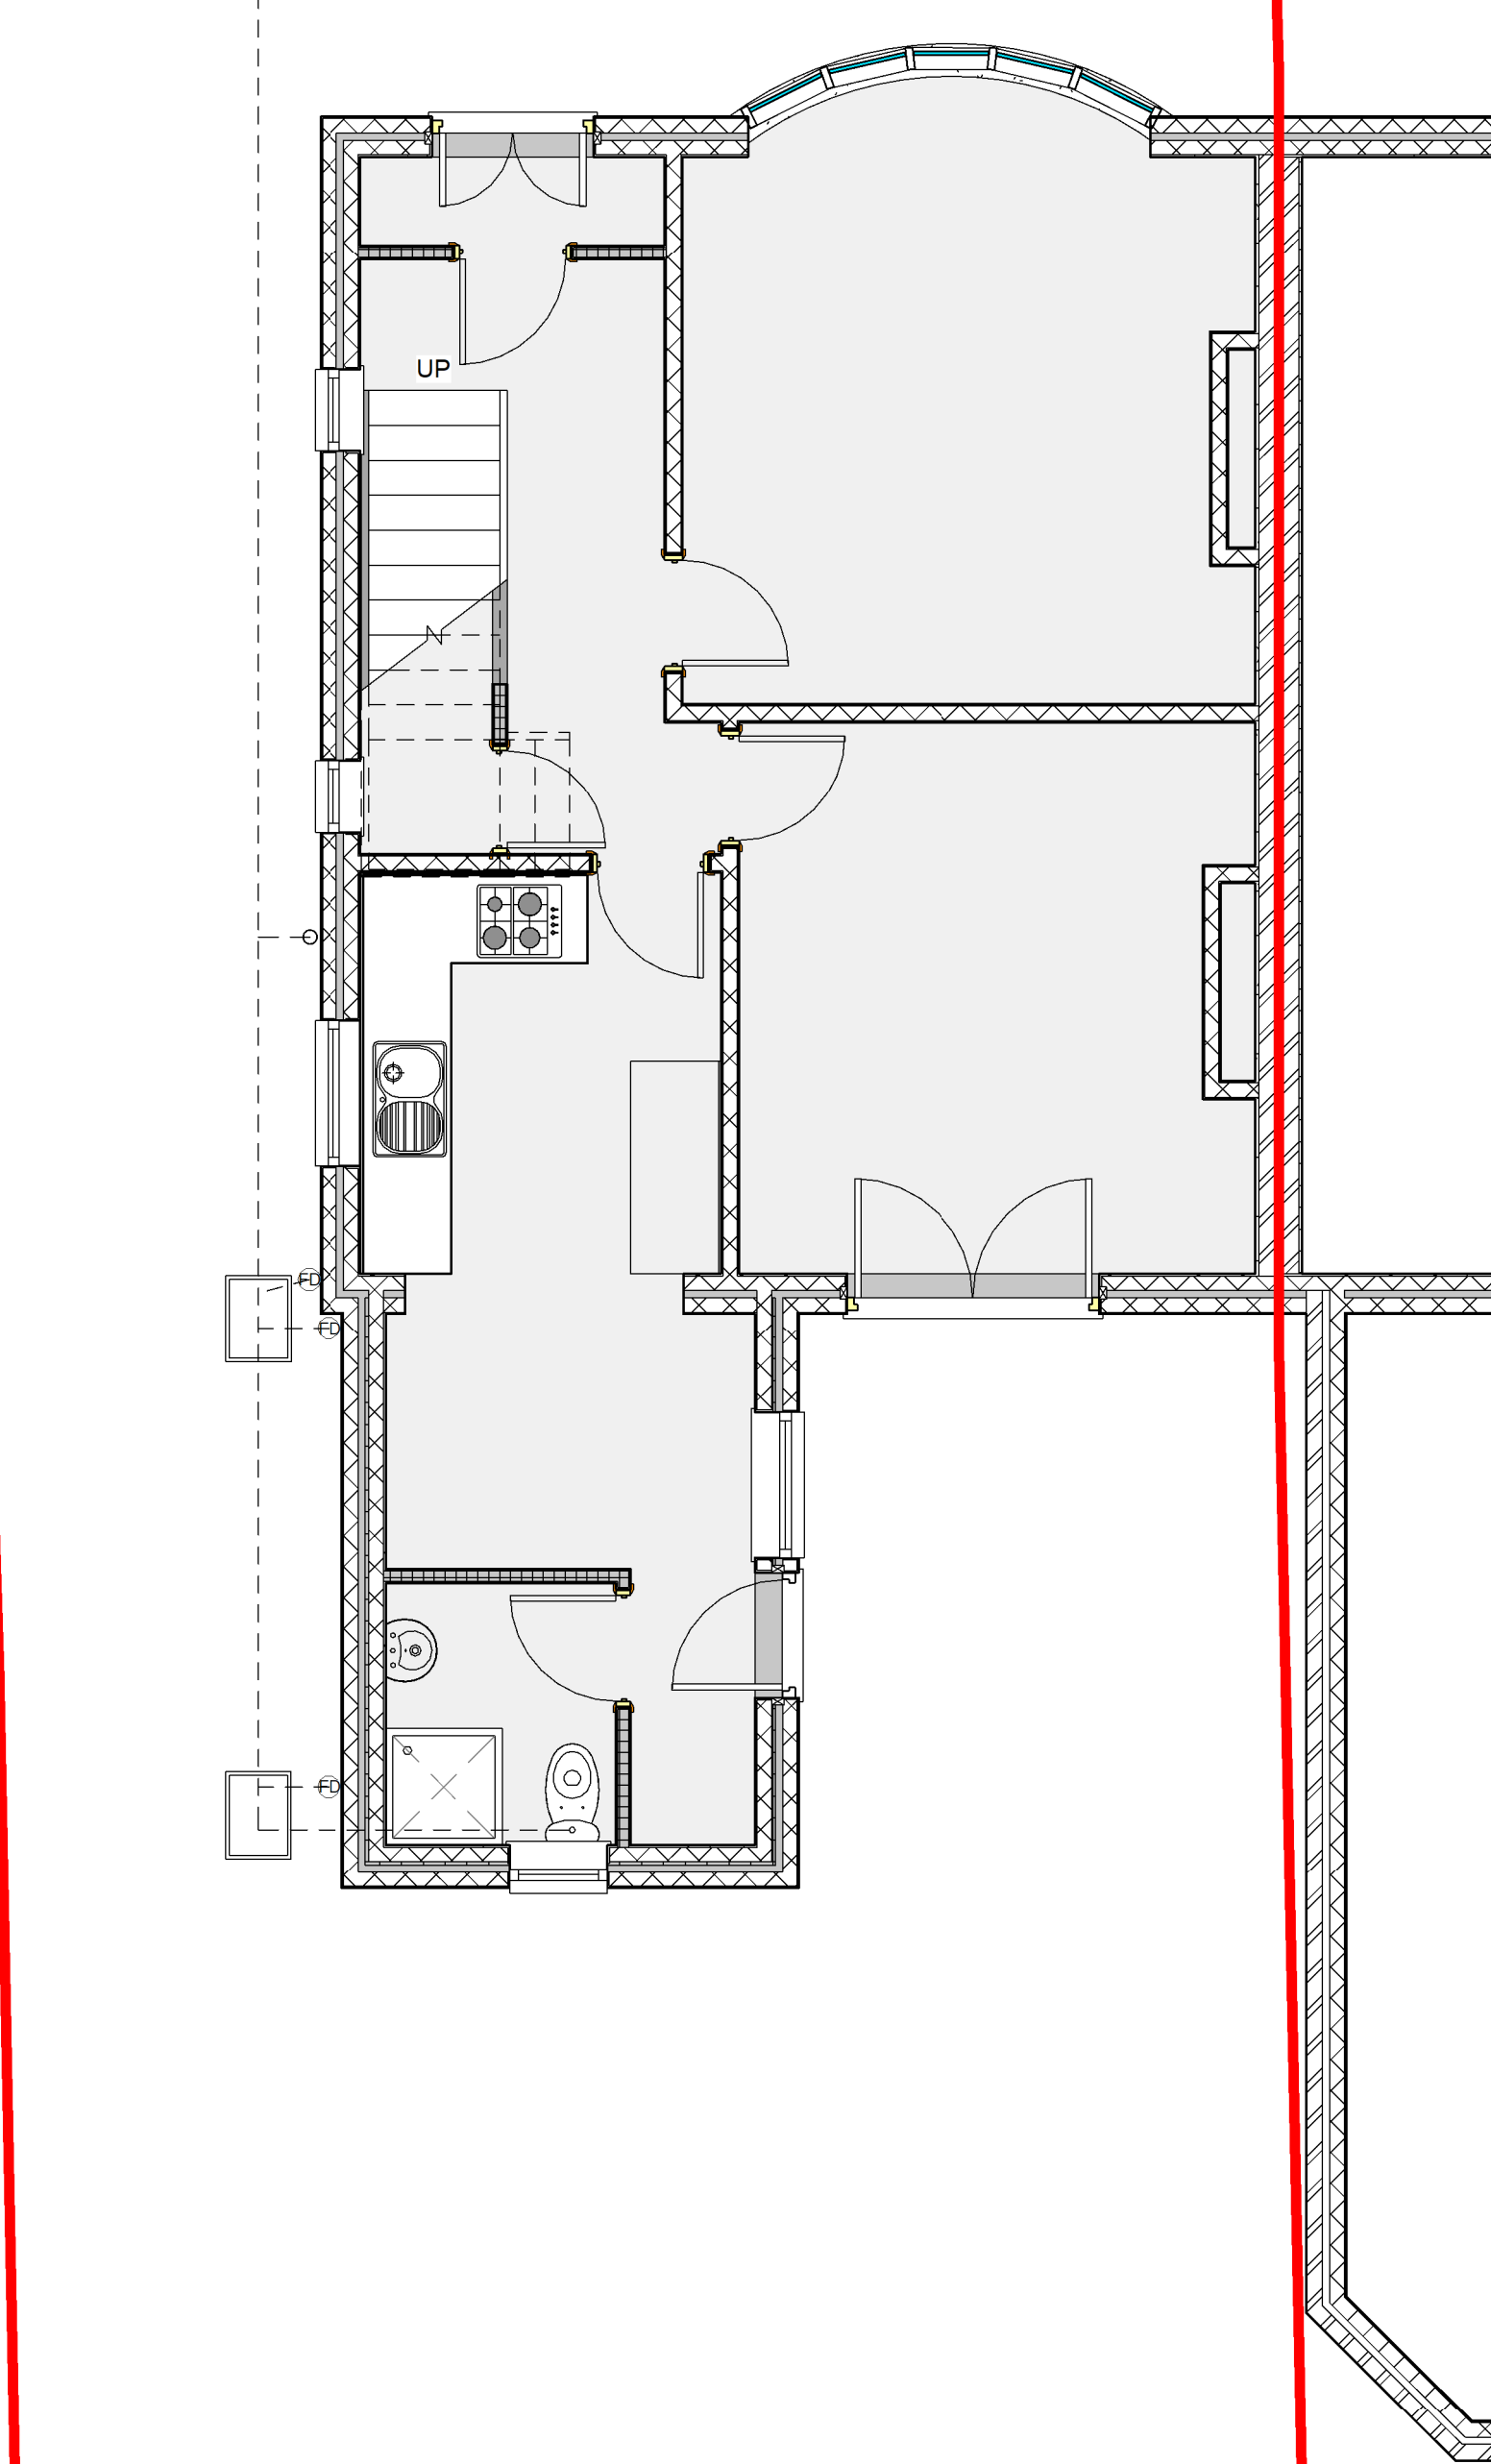

1 02 Ground Floor
1 : 50

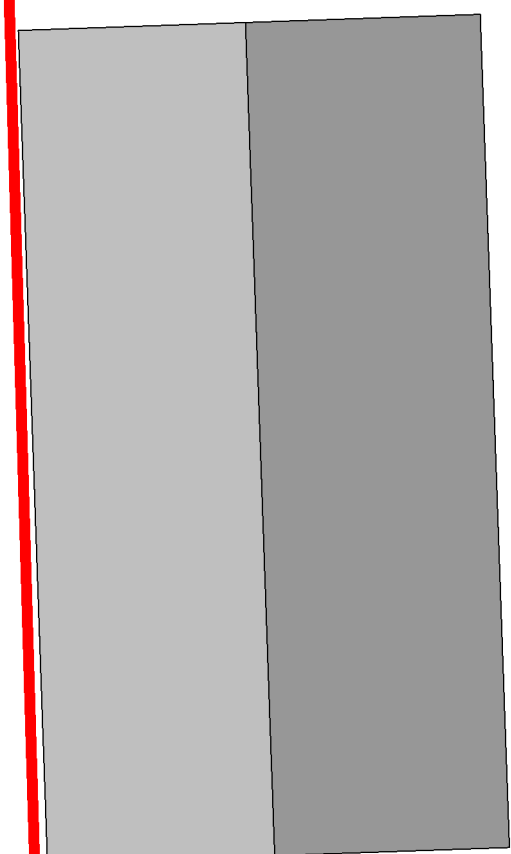


2 03 First Floor
1 : 50

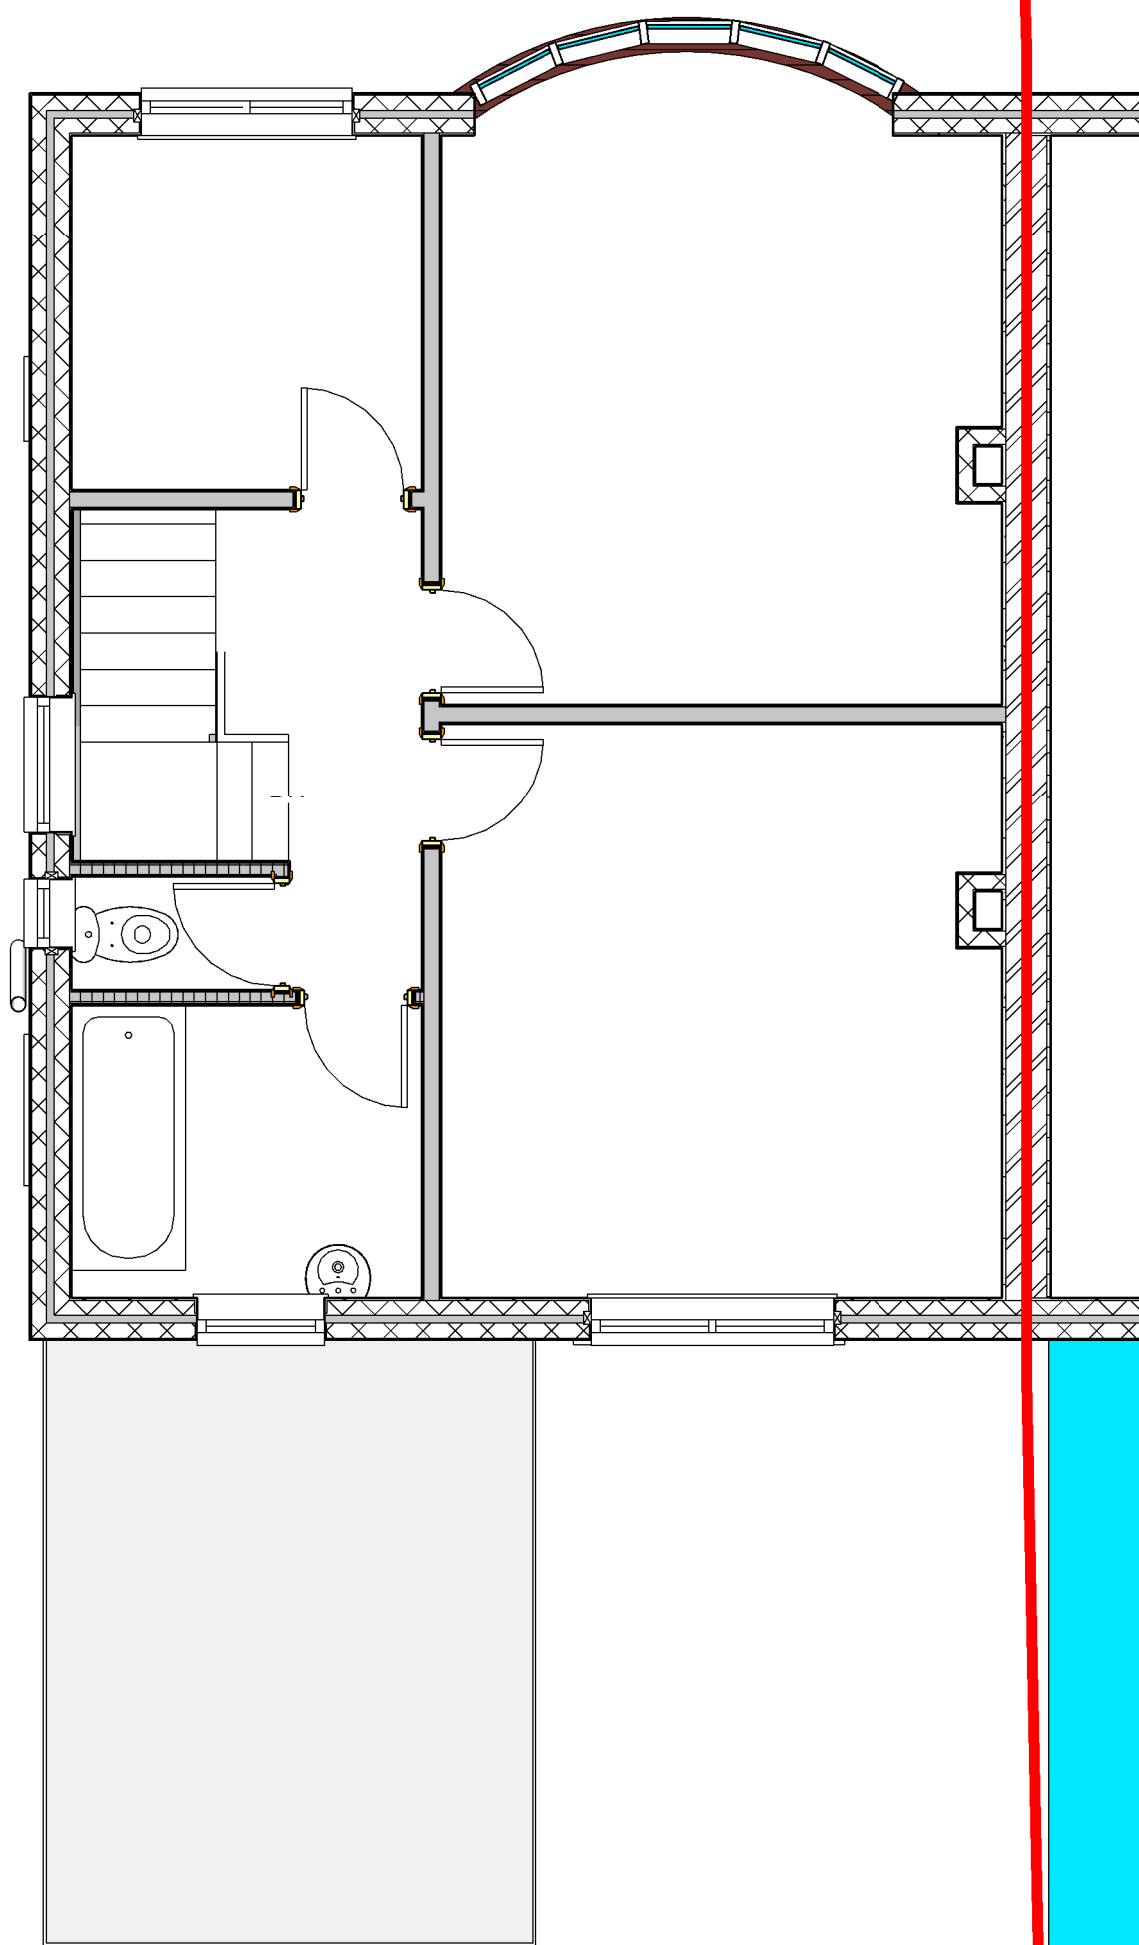


3 Front
1 : 100


4 Rear
1 : 100

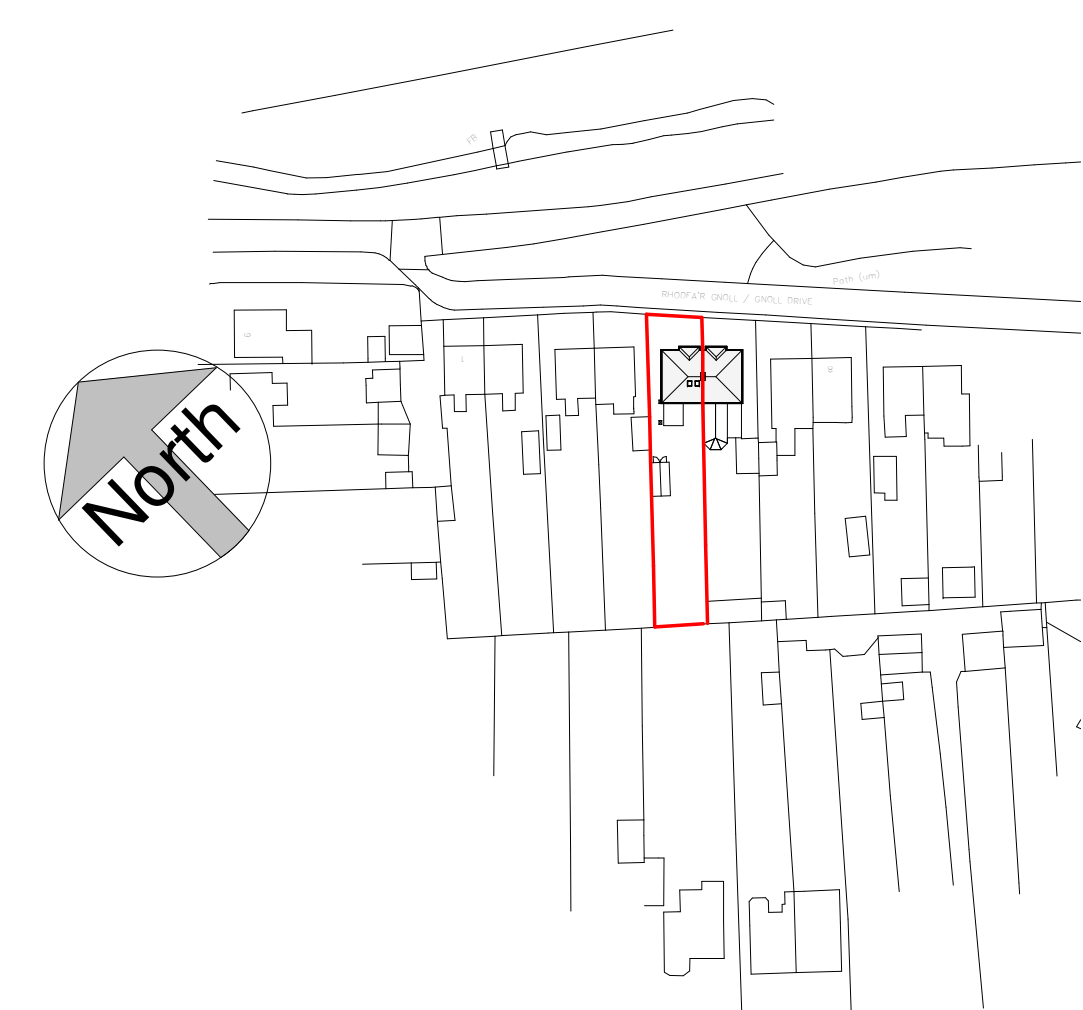


7 Location
1 : 1250

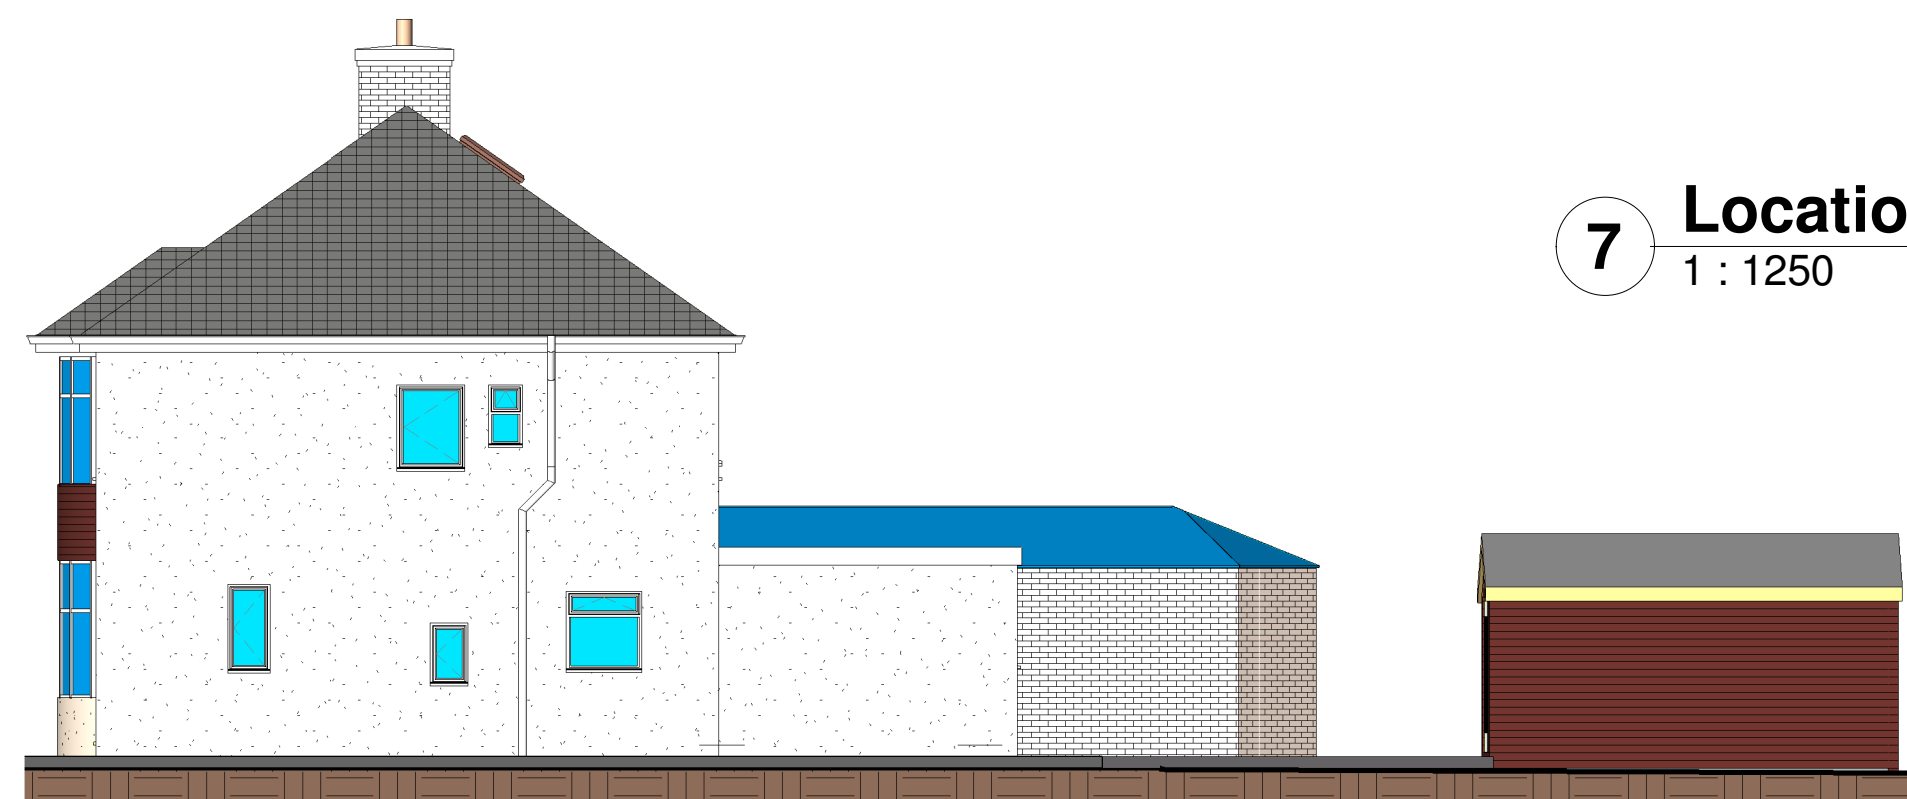


5 Drive Side
1 : 100

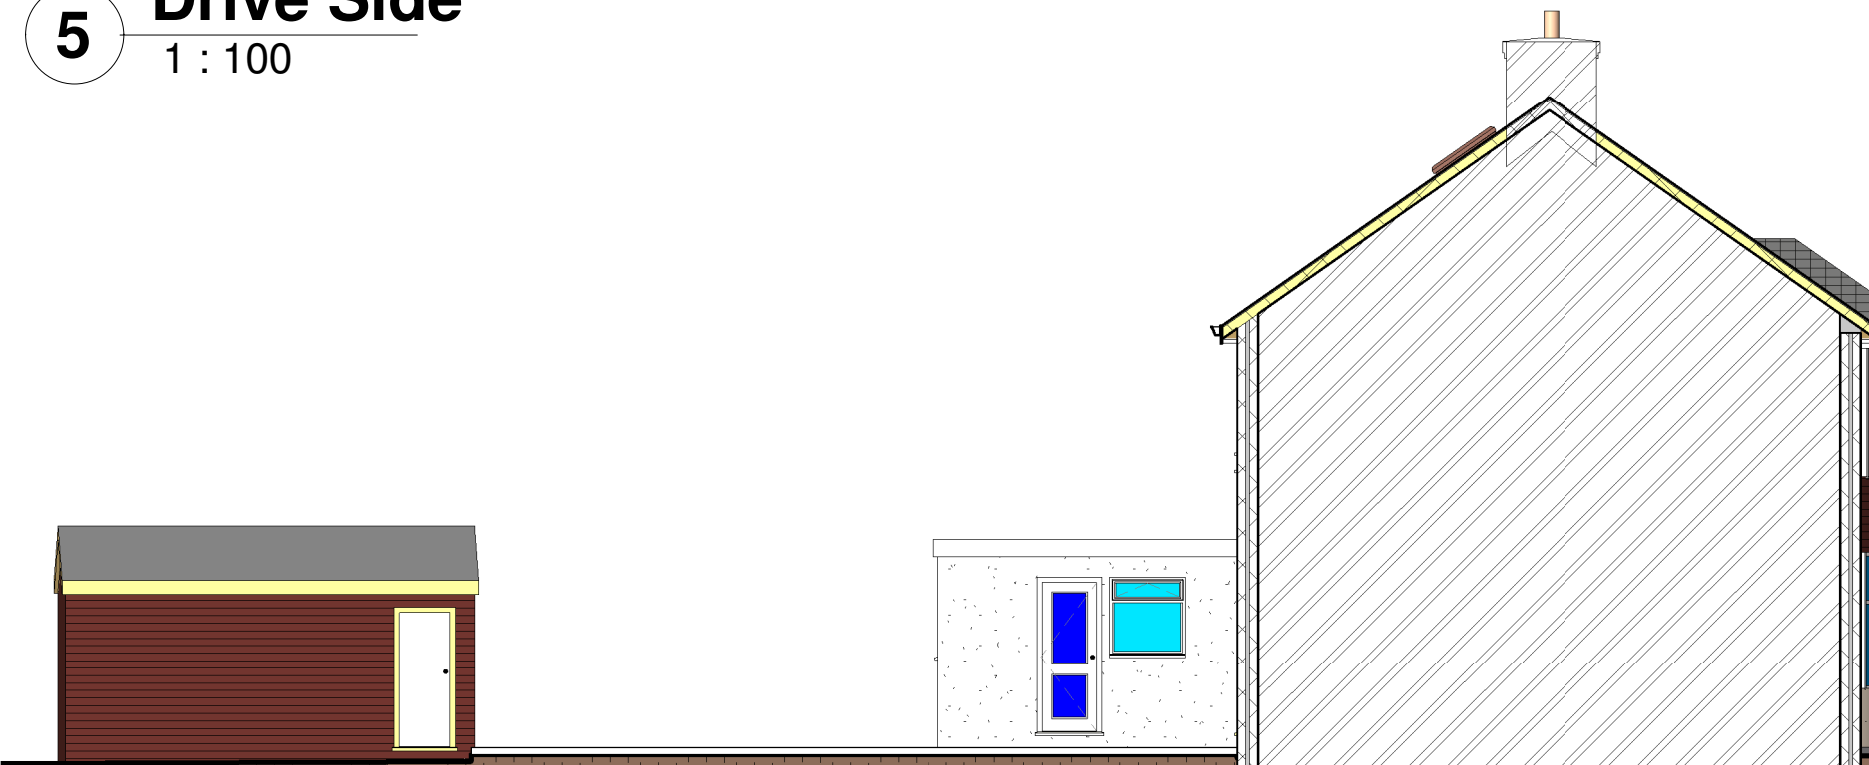

6 Party Side
1 : 100

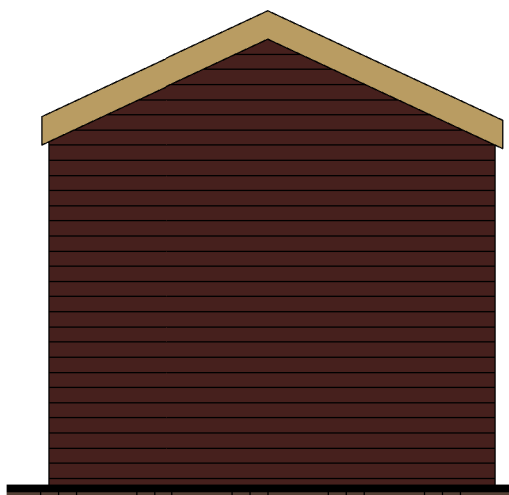

9 Rear of Store
1 : 50

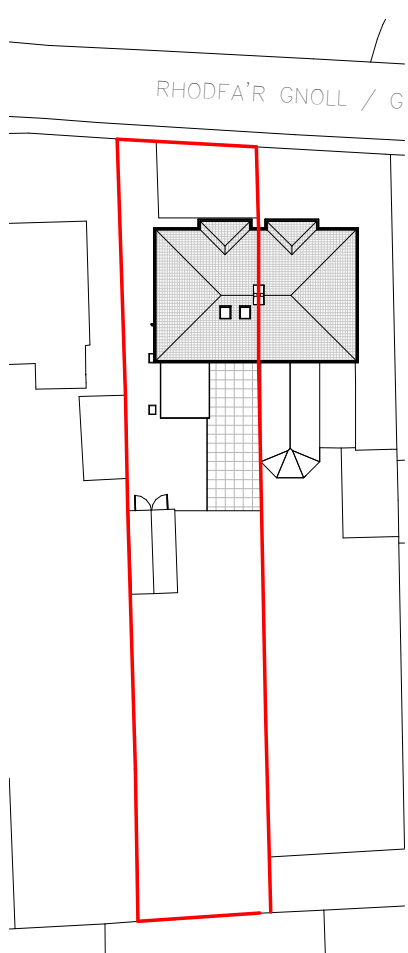

8 Site and Roof Plan
1 : 500

dp architecture
56 Walter Road Swansea SA1 5PY
tel: 01792 466554 mob: 0777 585 3754
e-mail david@dparchitecture.co.uk

Job			Description	
5 Gnoll Drive Neath			Existing Plans and Elevations	
Scale	As Shown	Approved	Figured dimensions must be taken, not scaled dimensions. All discrepancies in this drawing must be reported immediately to the Contract Administrator. Contractor must check all dimensions on site.	
Date	July 18	Job No.		
Drawn By	dp	Dwg. No.		
			18 - 09	18 - 09/01