



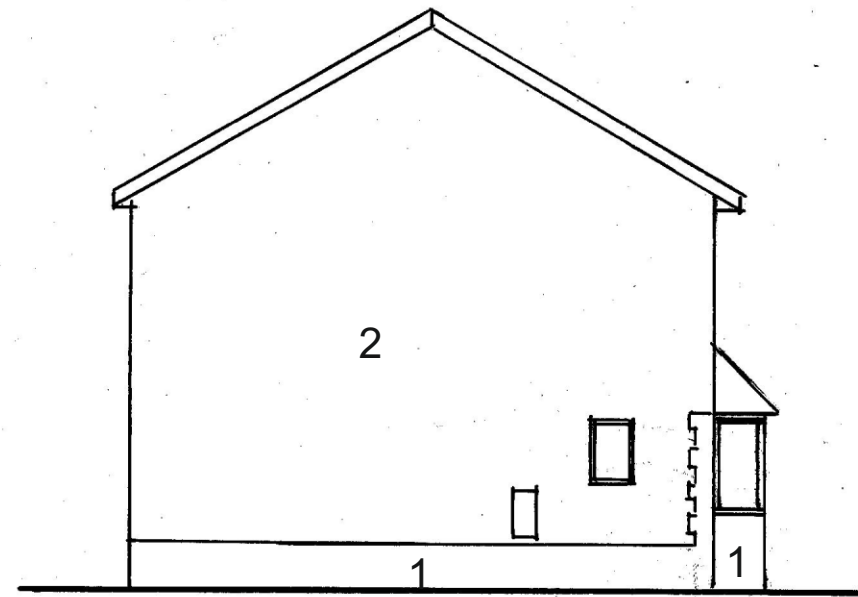


Side Elevation.

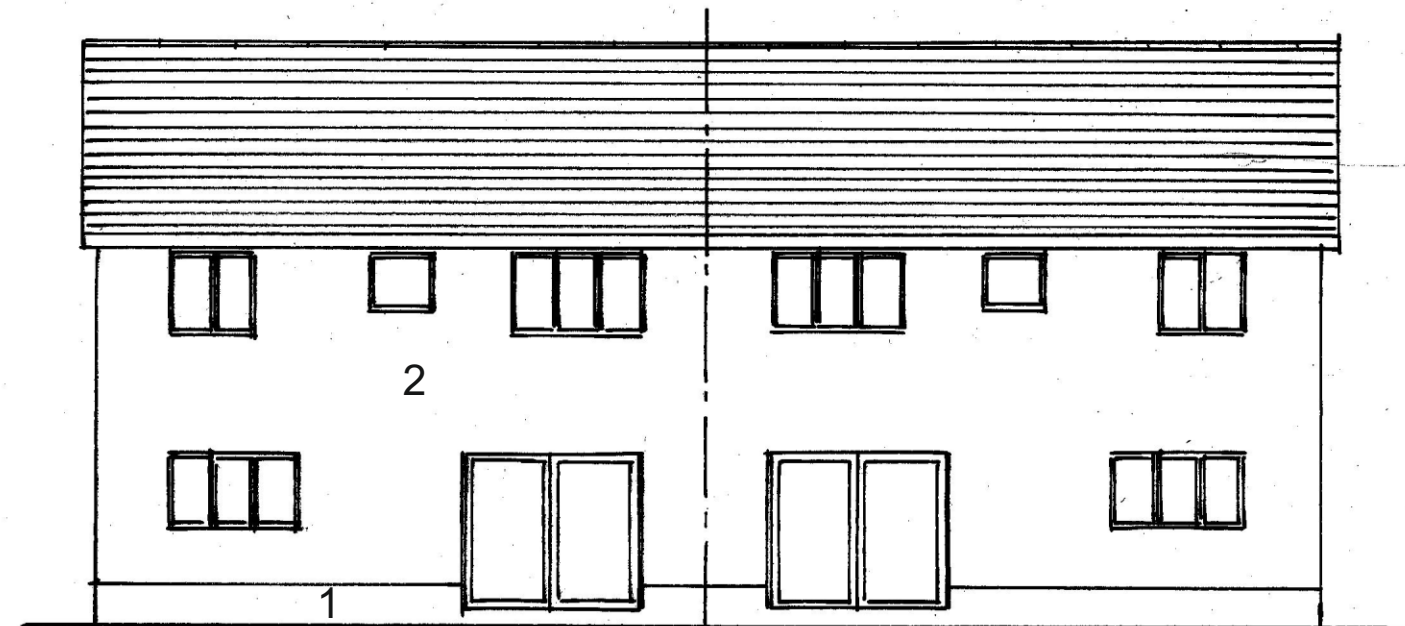


Rear Elevation


External materials:
1= Blue Pennant stonework;
2= Render (Cream)

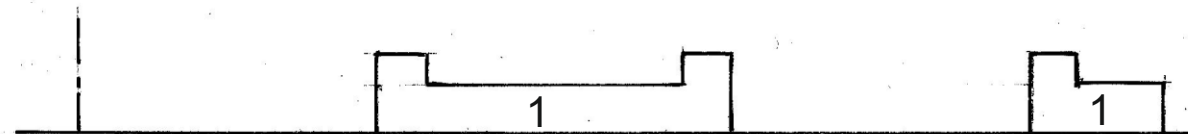

Boundary wall elevation for Plots 3 and 4>

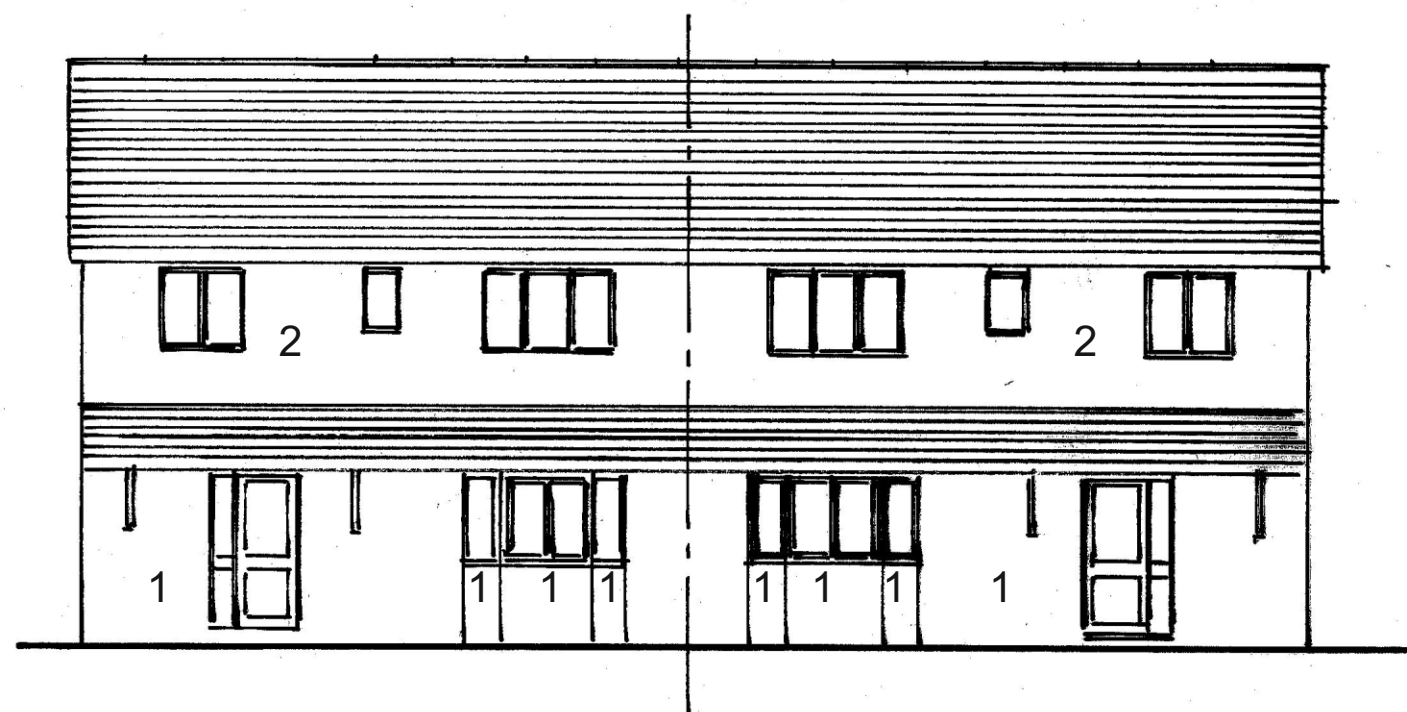

Front Elevation.

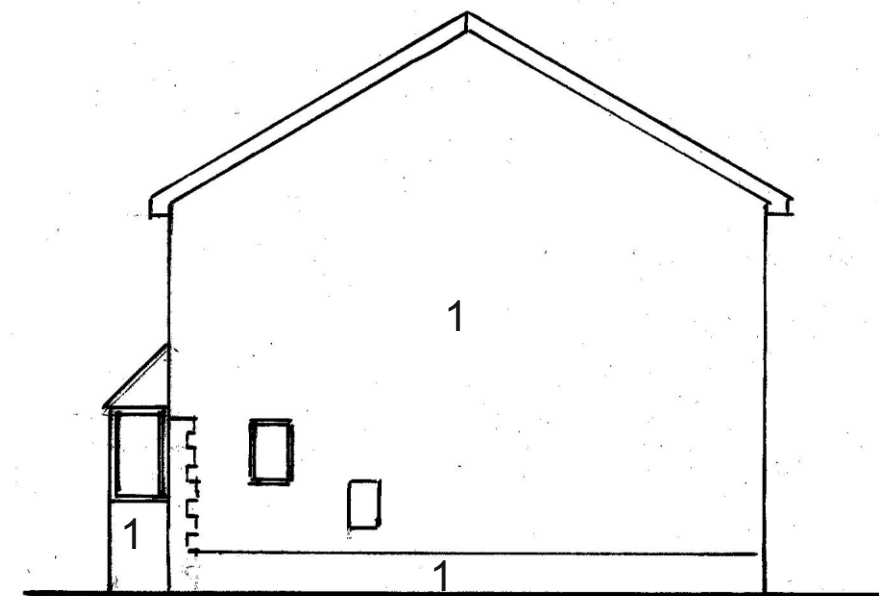

Side Elevation.

Ron Bagshaw & Associates Ltd.

Architectural Design & Planning Consultants



Wood Field House
1b Rosser Terrace
Cilfrew
Neath, SA10 8LH

Contact Details -
01639 632822 (Office)
07870 863859 (Mobile)
mail@ronbagshaw.co.uk

Drawing No: BS/2020/01

Scale: 1:100 @ A3

Date: September 2020

Notes/Revisions

Proposal: NMA

Location: Plots 3 and 4, Roman Road, Banwen, Neath

Client: Mr Barrie Scullie

Title: Elevations and boundary wall.