




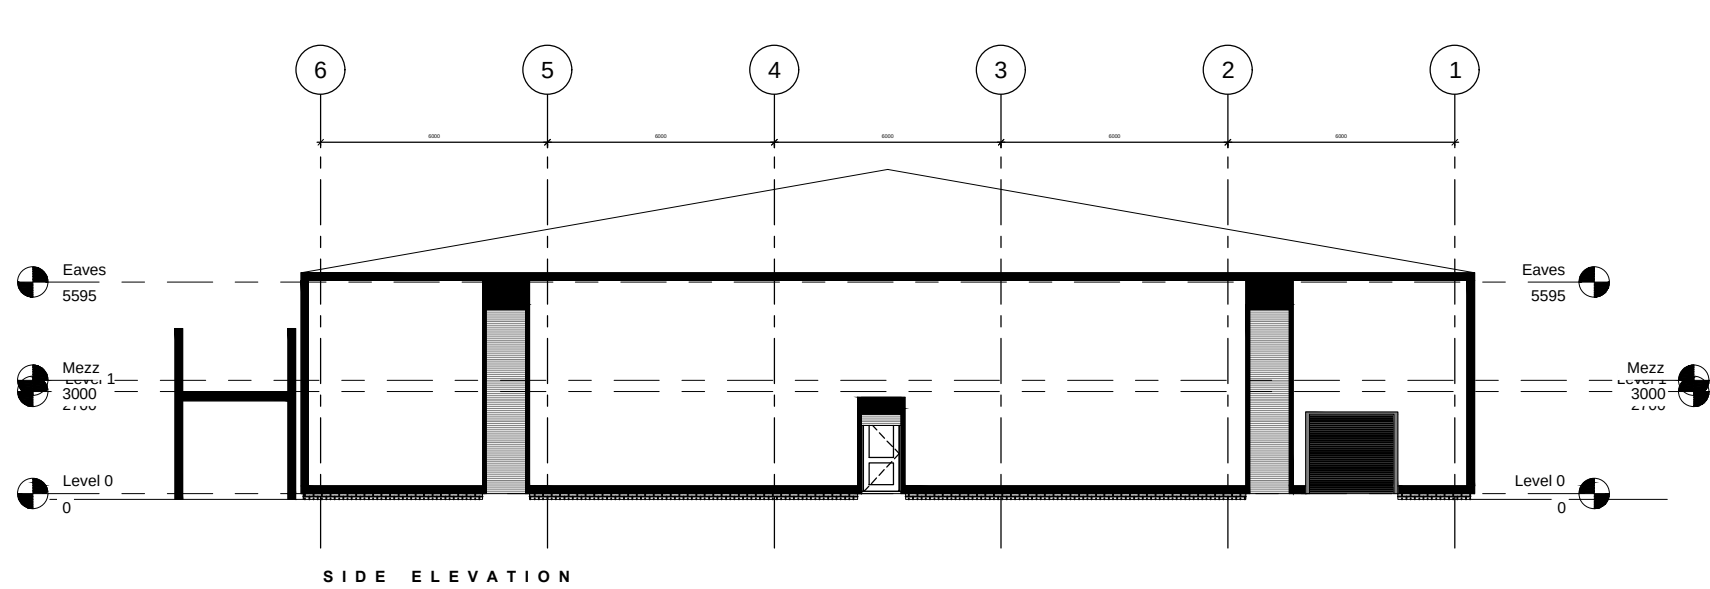


SIDE ELEVATION

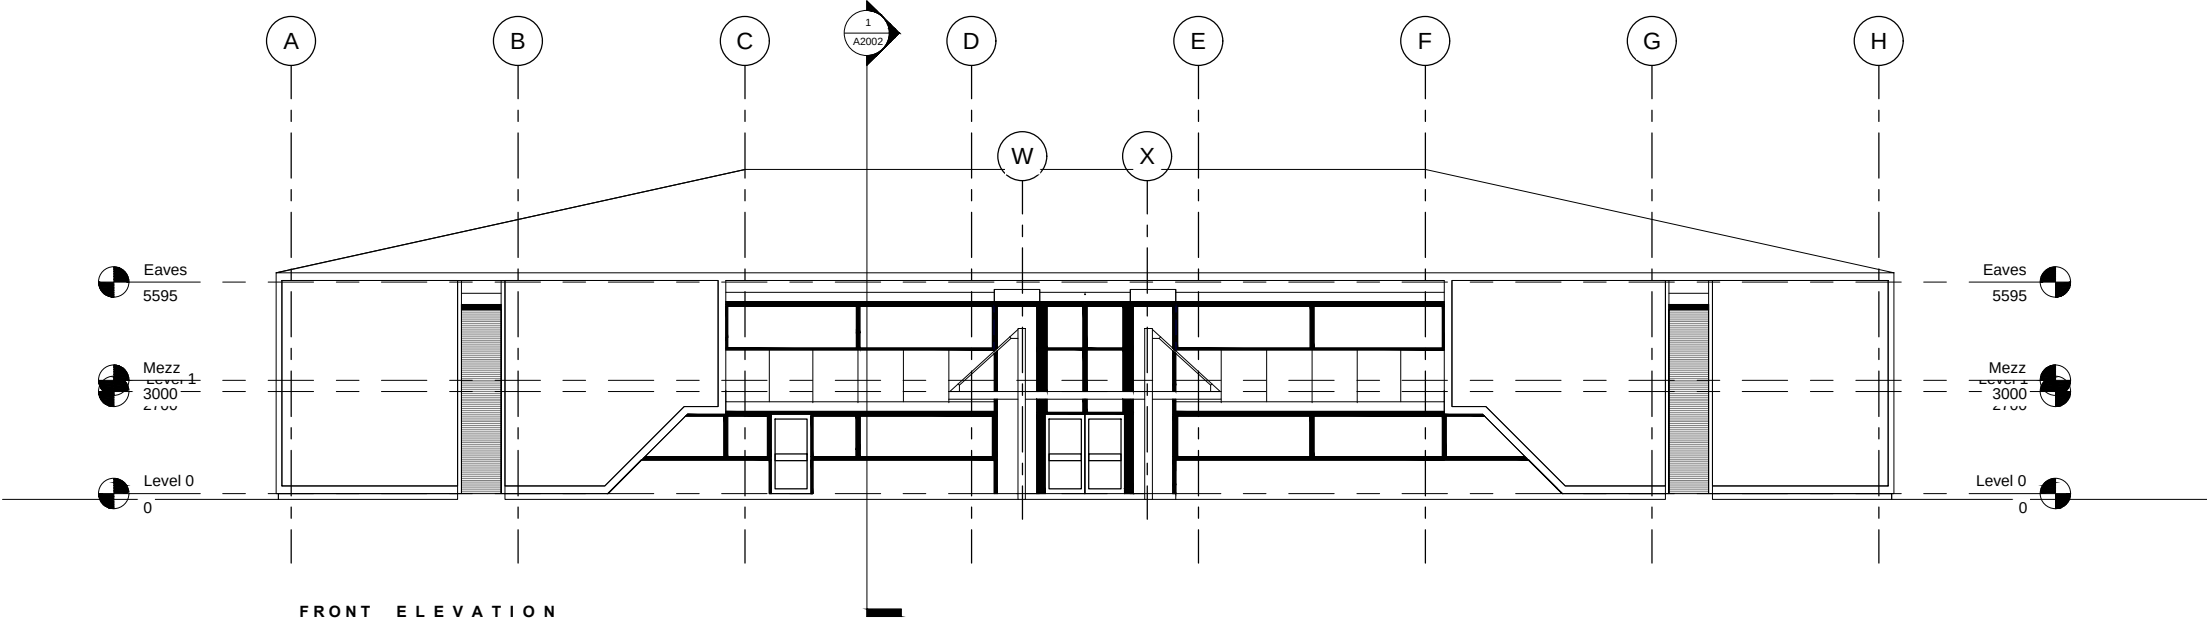

FRONT ELEVATION

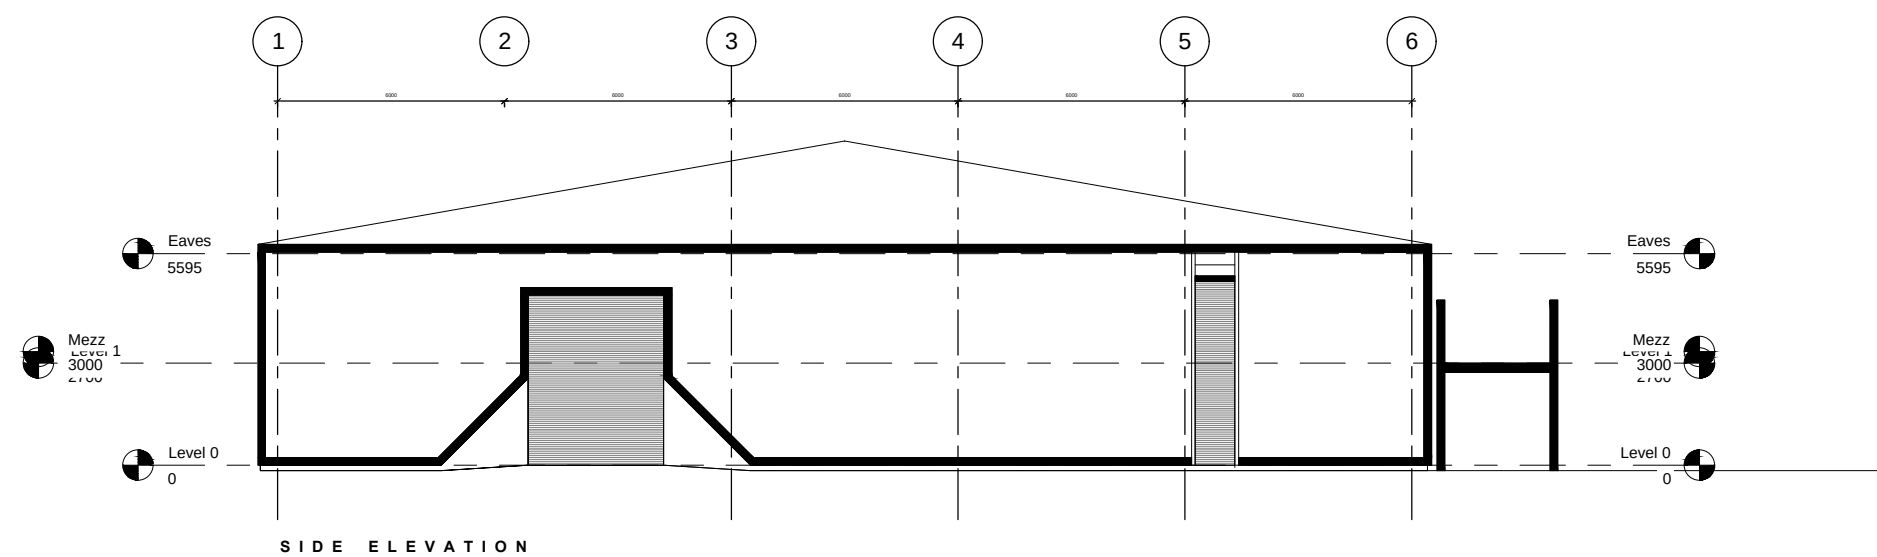


SIDE ELEVATION

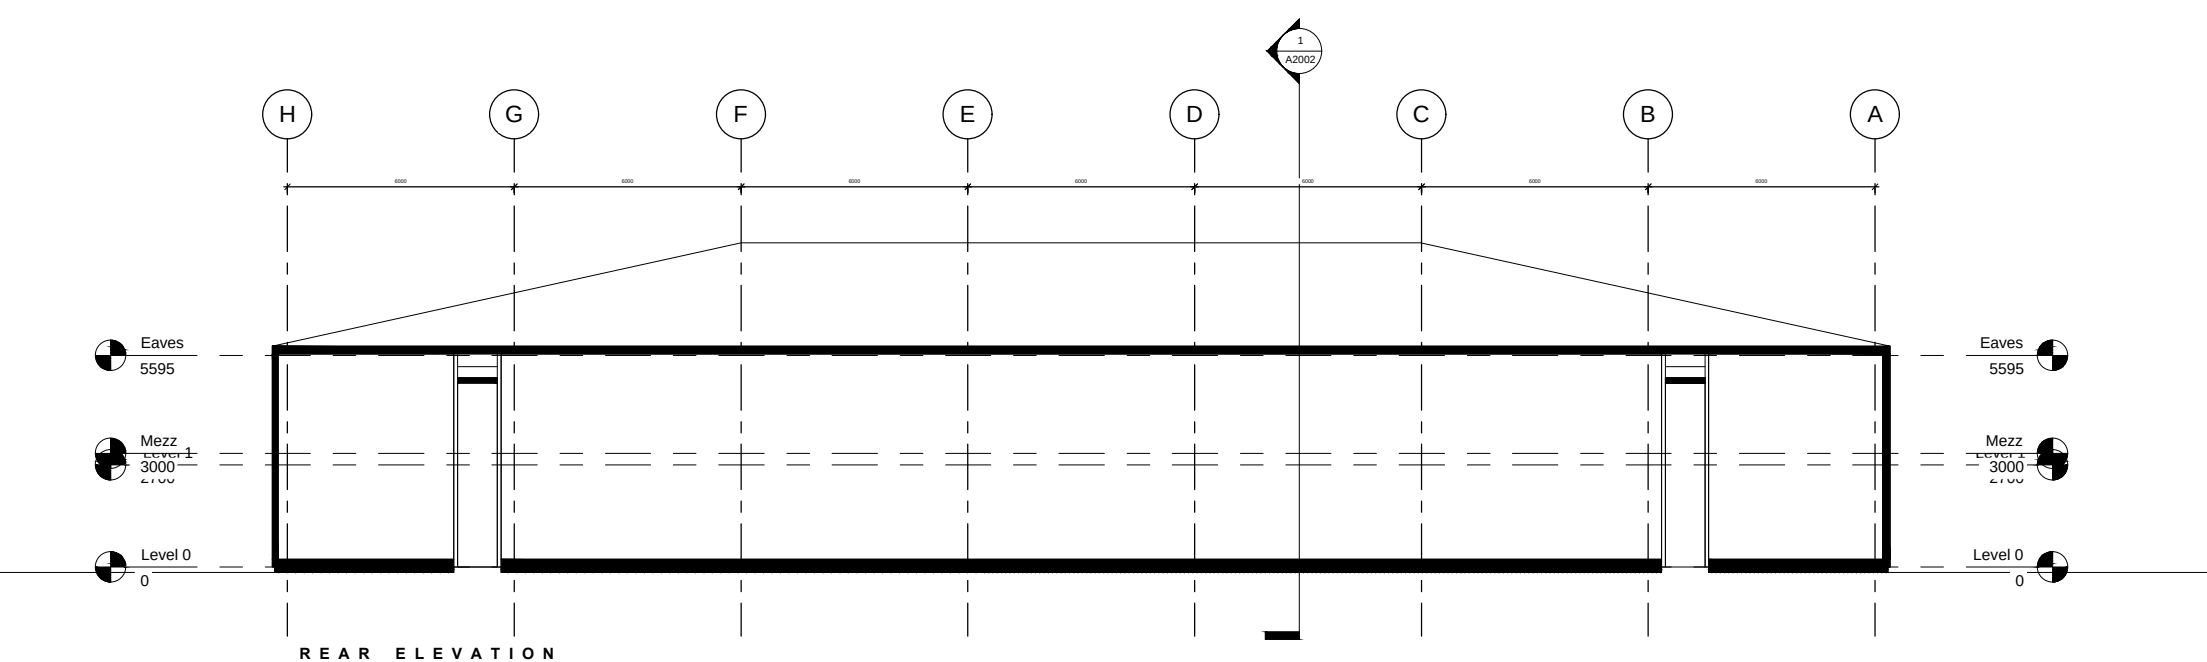

REAR ELEVATION



FLOOR PLAN

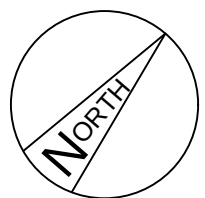

This Drawing is Copyright. ©

Note: All dimensions to be checked on site and not to be scaled from drawing.

AMENDMENTS:
Revision Date

SIGNED	DATE

BUCKMASTERBATCUP
Architects Ltd.

CLIENT:
Cultech Ltd
PROJECT TITLE:
**Unit 2,
Christchurch Rd
Baglan Ind. Park**

DRAWING TITLE:
Existing Floor Plans & Elevations

SCALE: **1:200 @ A1** | DATE: **Sept 2020**

SWANSEA 70 Water Road Swansea, SA1 4QA T - 01792 466060 F - 01792 644646 www.bbarch.co.uk info@bbarch.co.uk	LONDON One Kingdom Street Paddington Central London, W2 6BD BBA658.2.P.04
--	---