




Proposed Front Elevation

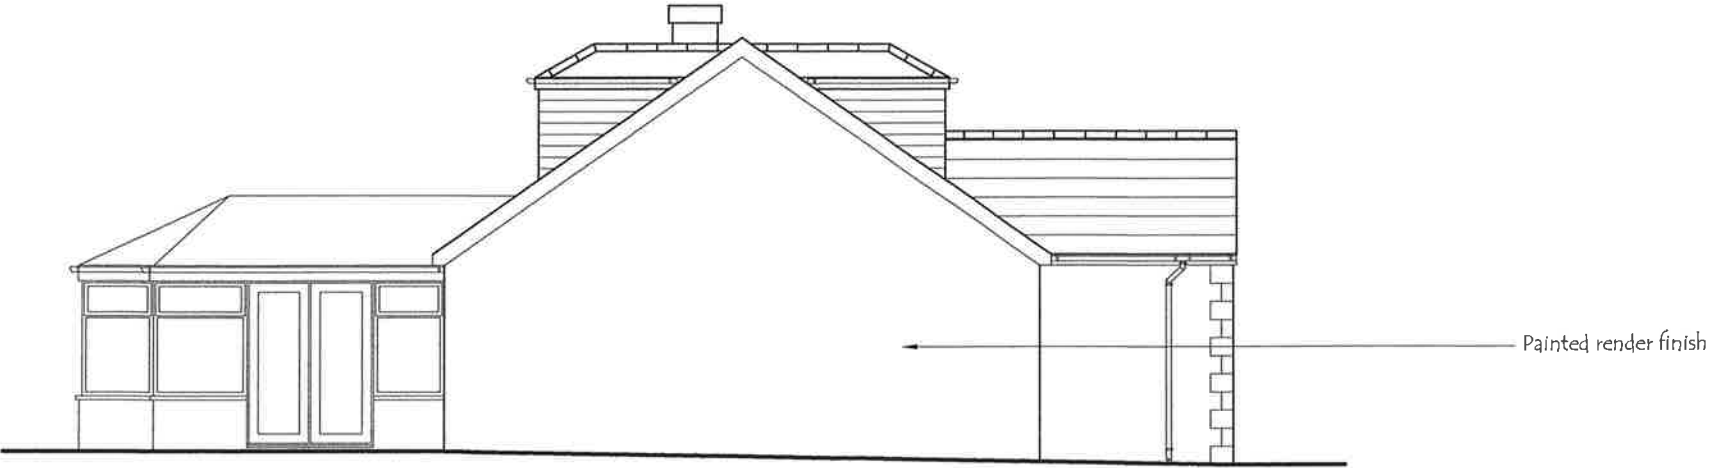

Proposed Side Elevation



Proposed Rear Elevation

Client	Project			
	Proposed Side Extension at : Bella Vista Bungalow, Tonna, Neath.			
	Mr. J. Roberts			
Drawing No.	Drawn	Date	Scale	2020 / 07 / 05
		Aug. '20	1 : 100	