


Superseded


THIS IS A C.A.D. PRODUCED DRAWING AND SHOULD NOT BE AMENDED BY HAND.

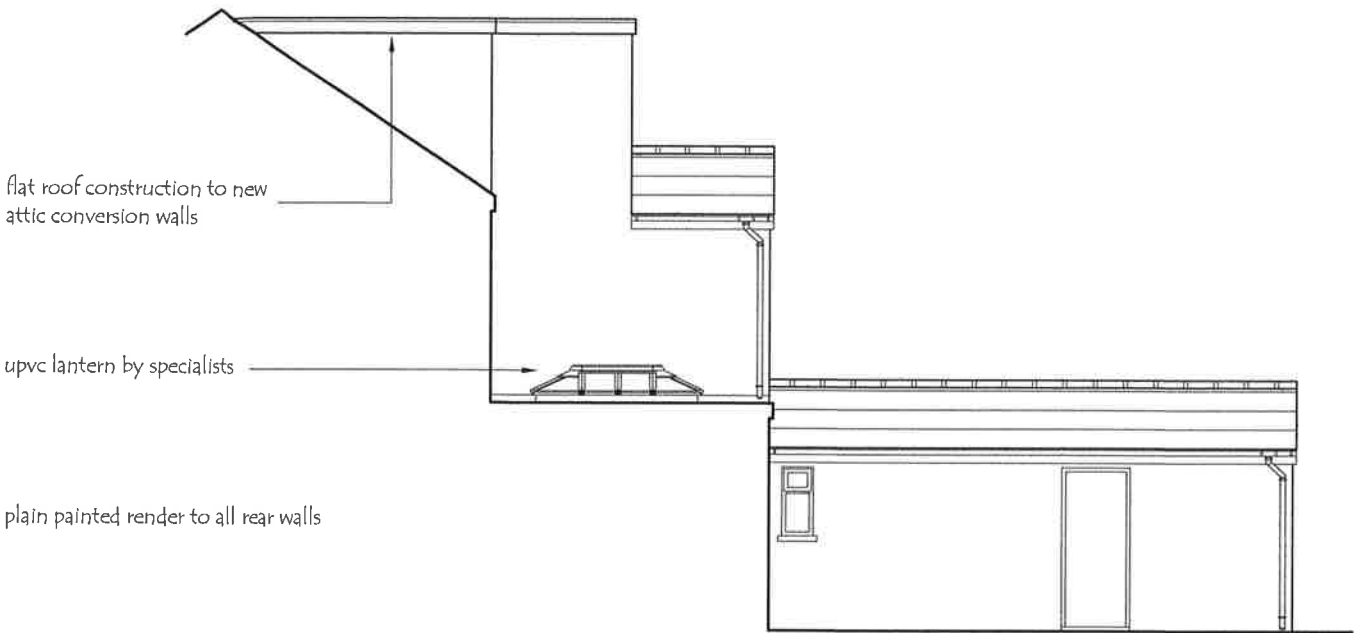


Proposed Rear Elevation



Proposed Side Elevation

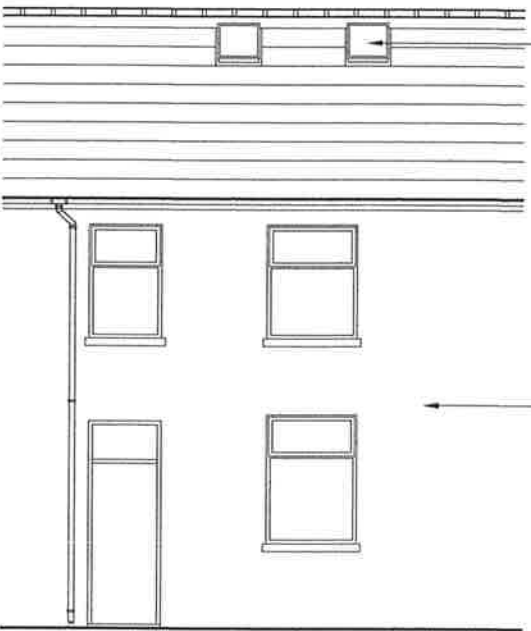

Proposed Front Elevation

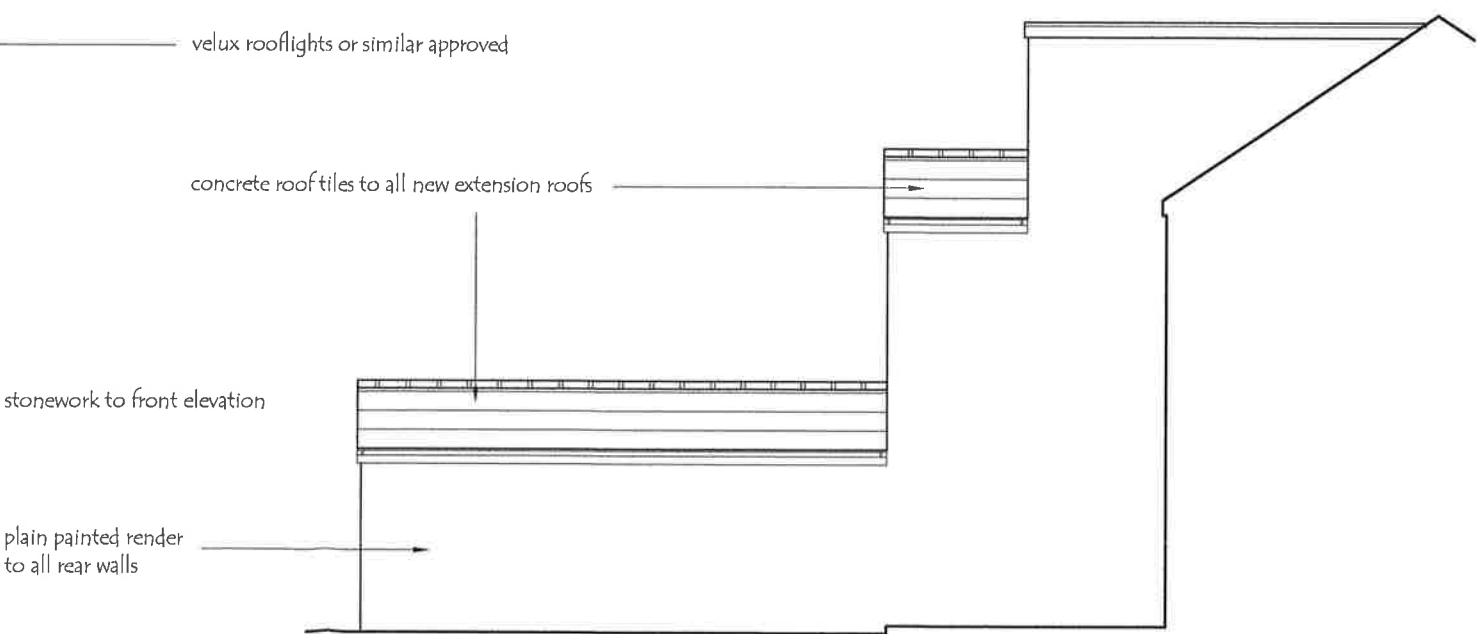

Proposed Side Elevation (from No. 18)

Client	Mr. & Mrs. A. Wheeler			
	Proposed Single Storey Rear Ground Floor Extensions, First Floor Rear Extension and Loft Conversion at : 19 Mary Street, Seven Sisters, Neath, SA10 9BG			
	Project			
	Drawn	Date	Scale	Drawing No.
		July '20	1 : 100	2020 / 05 / 03