



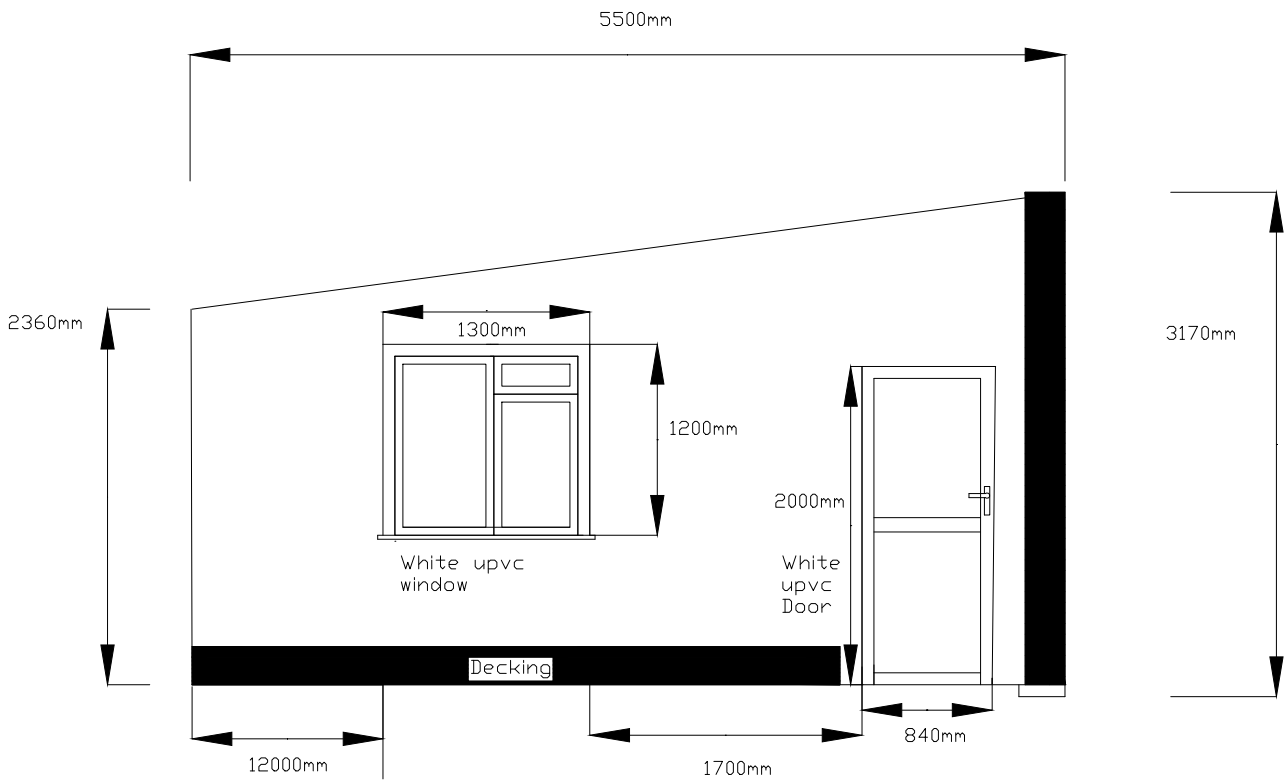

East

Proposed

Existing

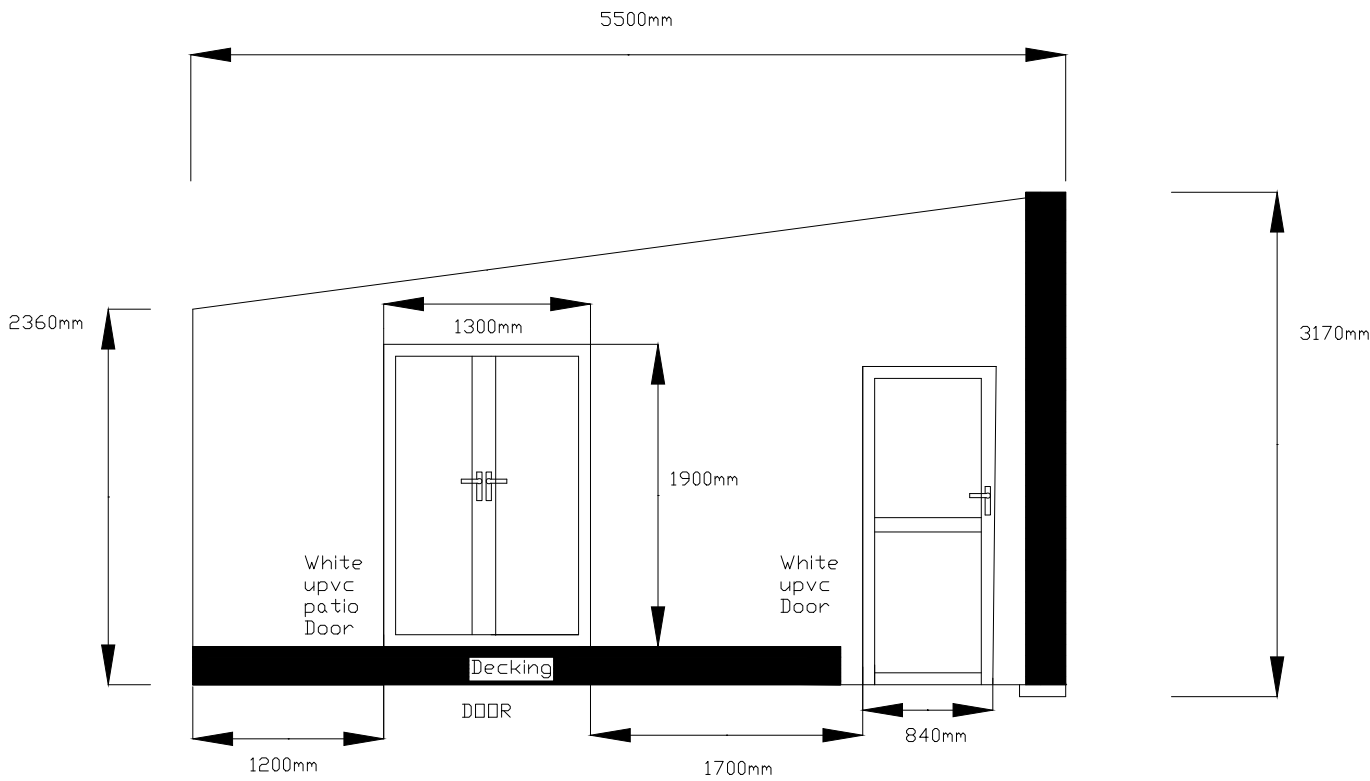

Rev.	Revision	Date	Rev.

Address: 21 Broad Street, Port Talbot, SA13 1EW

Title: Front Elevation
Proposed conversion of existing garage to
beauty room and storage area

Drawn by: JR	Revision					
App'd. by:	Project No. 1					
Date 28/08/20	Drawing No. 3					
Scale 1: 50						