



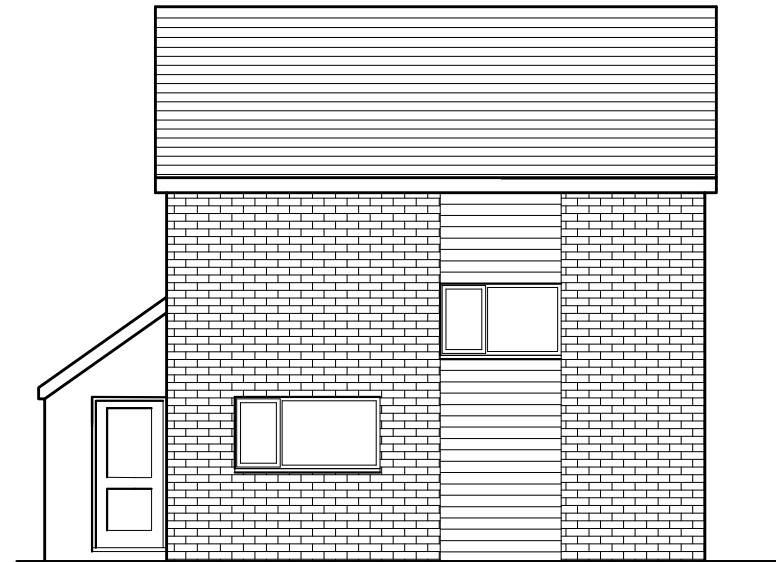


Existing Rear Elevation

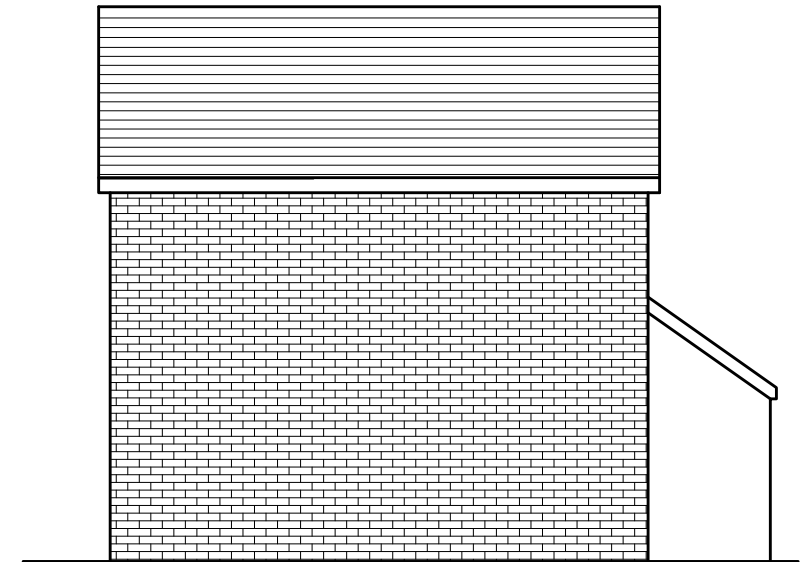

Existing Elevation RHS



Existing Elevation LHS

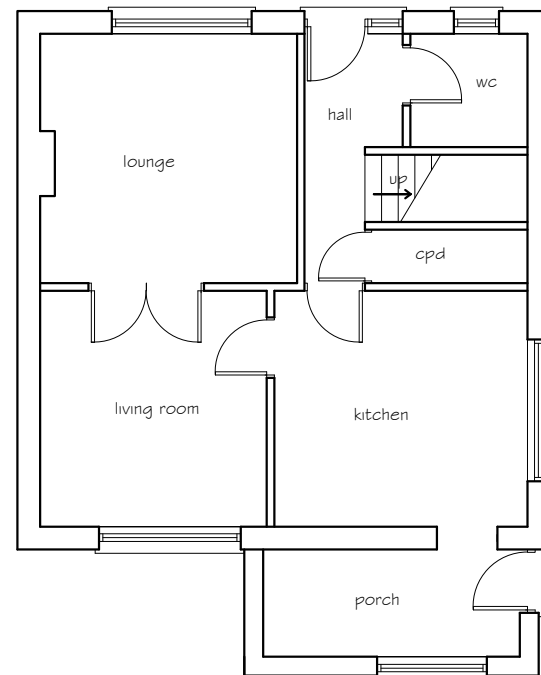

Existing Floor Plan



Existing Front Elevation



Existing Materials & Finishes

Roof

Concrete tile to match existing
PVCu fascia, soffit and barge boards.
PVCu rainwater goods

Walls

Cavity brickwork with upvc panels
windows & doors to be
double glazed PVCu units.

Rev A
labelling of elevations
corrected Sept 2020

GENERAL NOTES

THE DESIGN AND CONSTRUCTION OF THE BUILDING WORKS
AND ALL SERVICES WILL BE CARRIED OUT TO SATISFY THE
REQUIREMENTS SET OUT IN LATEST STATUTORY BUILDING
REGULATIONS AND TO THE APPROVAL OF THE APPOINTED
BUILDING INSPECTOR

Proposed rear extension
and attached garage
61 Maes Ty Canol
Baglan

Proposed Elevations
and floor plan

drawing No 61MTC 02 Rev A

scale 1:100 date Sept 2020